neuchâtel

Neuchâtel Armourplan Single Ply Roofing System

COLD ROOF ADHERED
DETAIL DRAWINGS

OCTOBER 2026

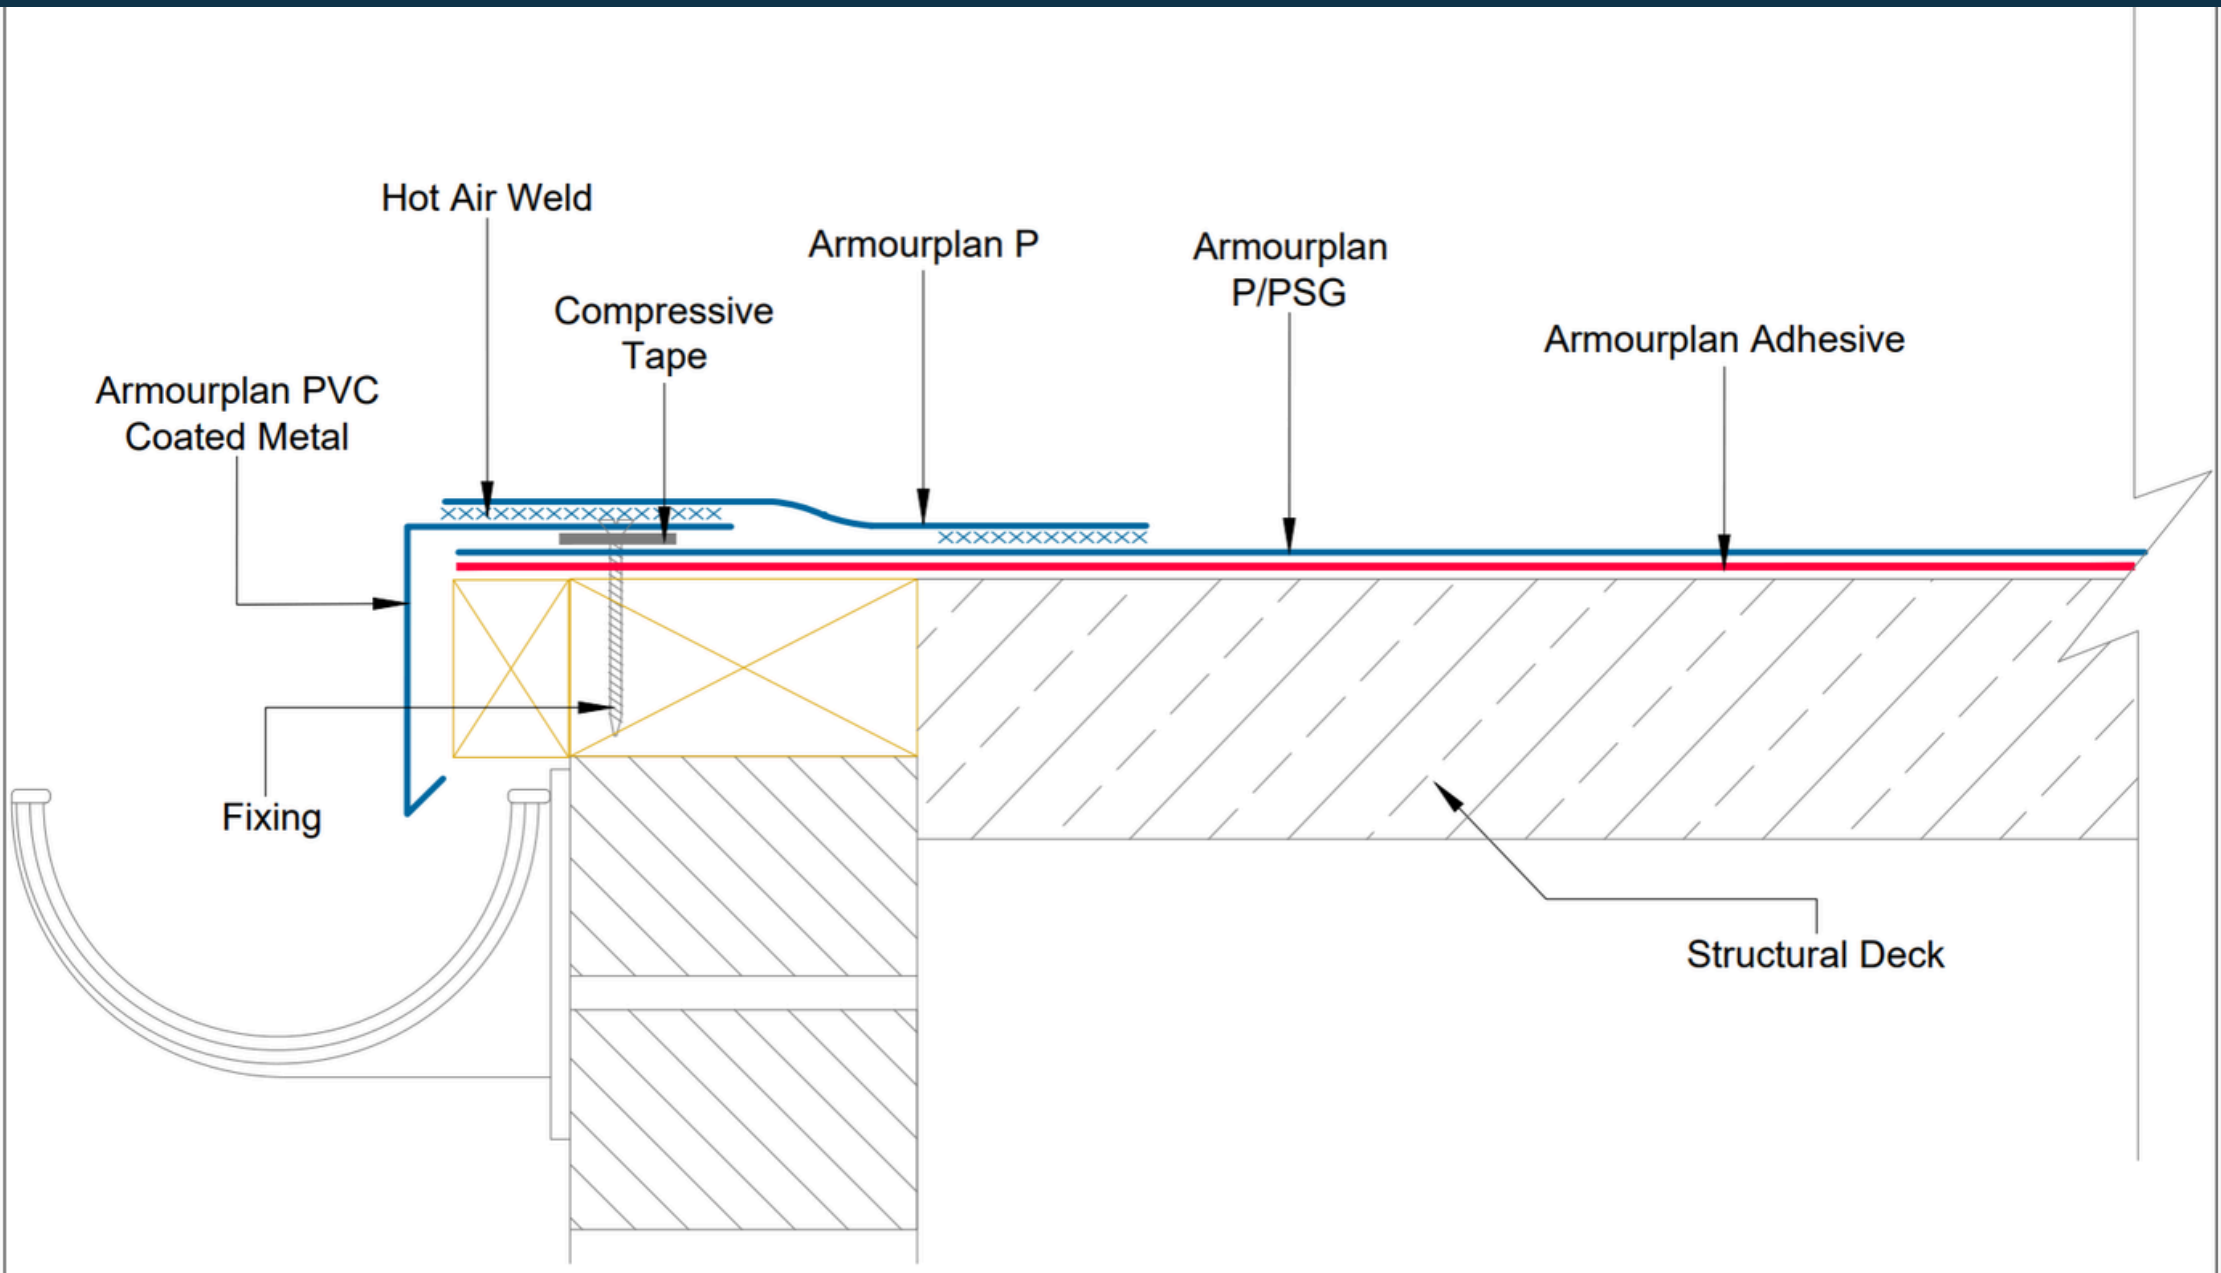

neuchâtel
Since 1905

Phone 09 441 4595
email: info@neuchatel.co.nz

17 Manga Road, Silverdale
Auckland 0922
New Zealand

PRODUCT / SYSTEM:				
ARMOURPLAN COLD ROOF SYSTEM FULLY ADHERED				
DRAWING TITLE:				
DRIP EDGE DETAIL WITH GUTTER				
DRAWING NO:	REVISION:	DATE:	DRAWN BY:	SCALE:
CR ASG-1	1	14.07.2025	BQ	NTS

All Neuchatel products must be installed by a Certified trained Neuchatel Applicator and in accordance with the relevant Codemark certificate, installation guides and relevant data sheets.
Published current standard details of the system should be used as part of the Specification package. Any amendments to these details must be reviewed and approved in writing by the Neuchatel Waterproofing Technical Services Department. Project specifications are available on request. Further information on all Neuchatel Waterproofing products and services can be obtained through the contact details provided.

CodeMark
CMNZ70094

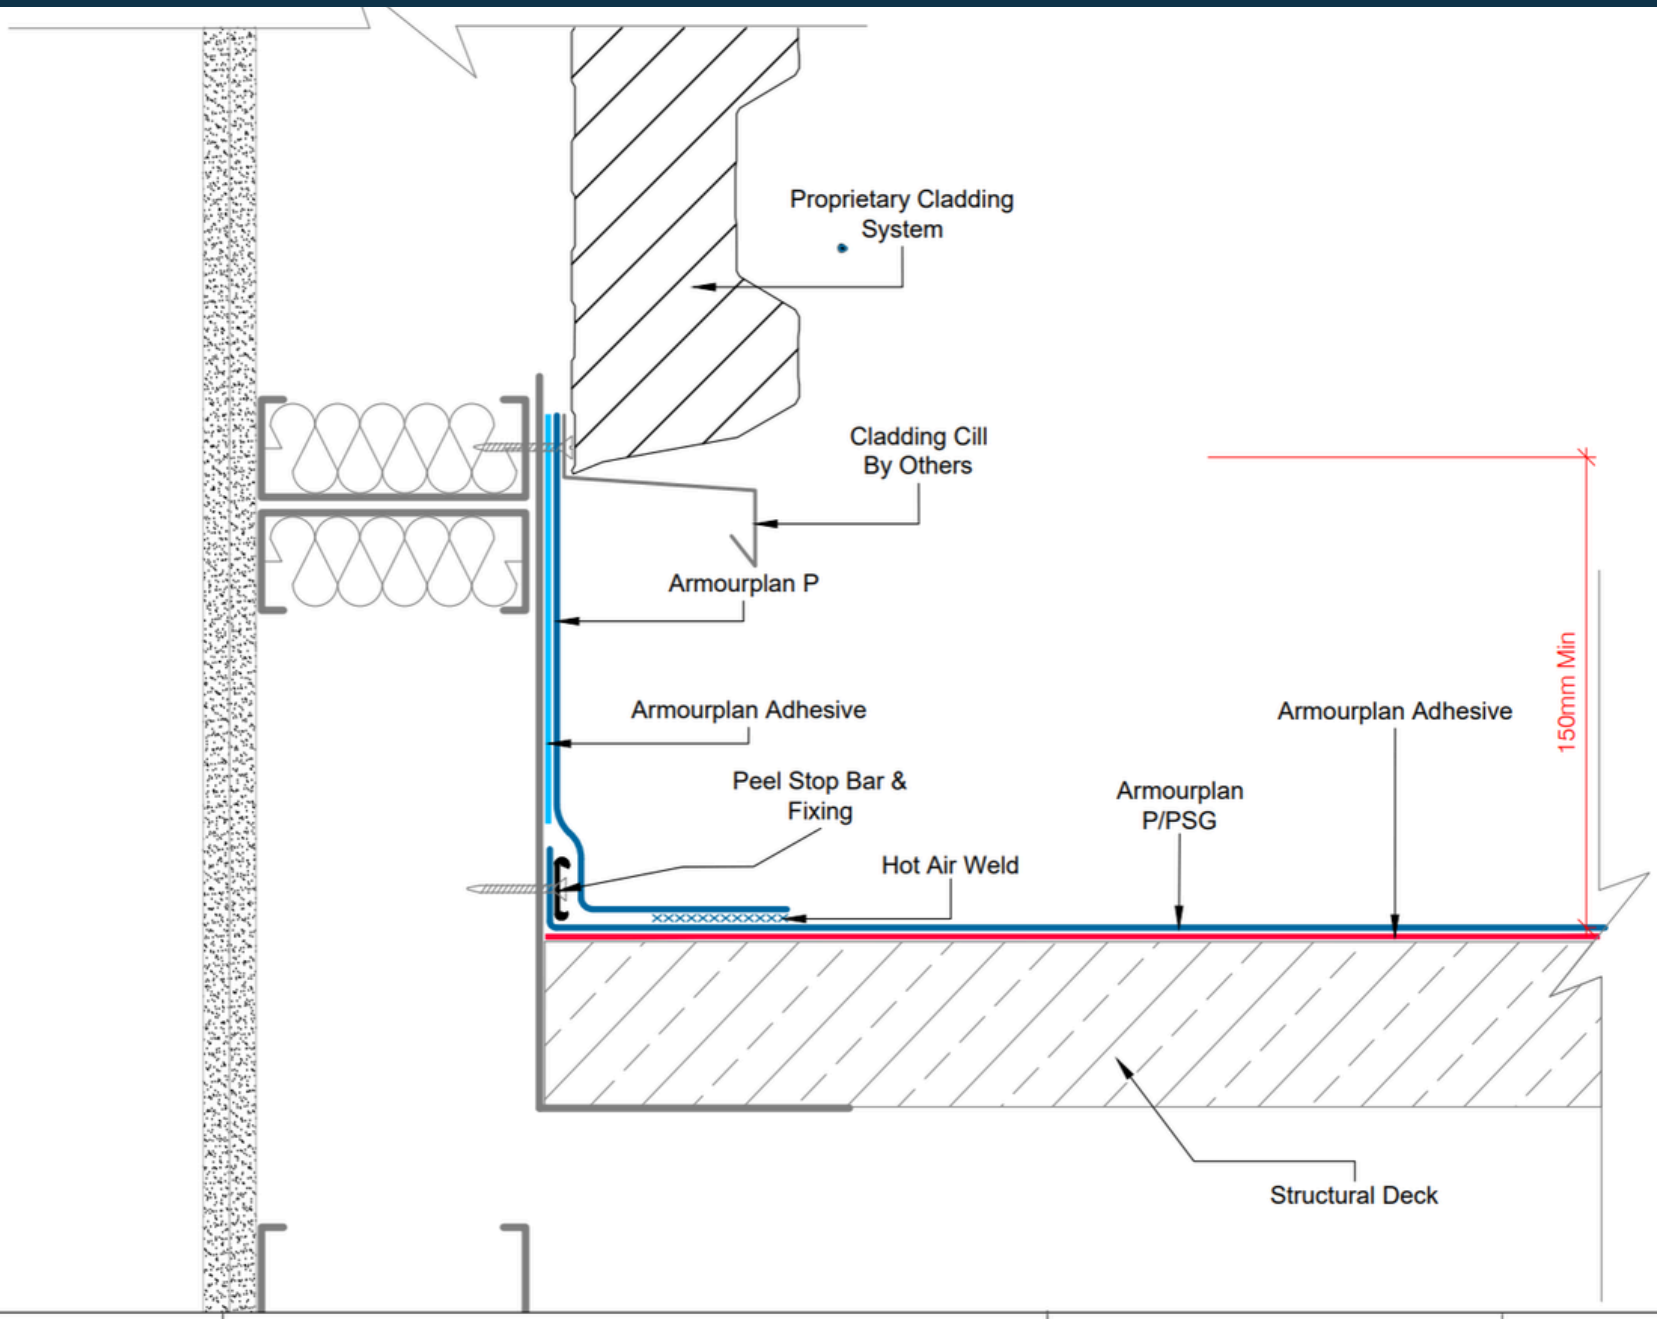

neuchâtel
Since 1905

Phone 09 441 4595
email: info@neuchatel.co.nz

17 Manga Road, Silverdale
Auckland 0922
New Zealand

PRODUCT / SYSTEM:
ARMOURPLAN COLD ROOF SYSTEM FULLY ADHERED

DRAWING TITLE:
UPSTAND TO CLADDED ABUTMENT

DRAWING NO:	REVISION:	DATE:	DRAWN BY:	SCALE:
CR ASG-10	1	12.07.2025	BQ	NTS

All Neuchatel products must be installed by a Certified trained Neuchatel Applicator and in accordance with the relevant Codemark certificate, installation guides and relevant data sheets.
Published current standard details of the system should be used as part of the Specification package. Any amendments to these details must be reviewed and approved in writing by the Neuchatel Waterproofing Technical Services Department. Project specifications are available on request. Further information on all Neuchatel Waterproofing products and services can be obtained through the contact details provided.

CodeMark
CMNZ70094

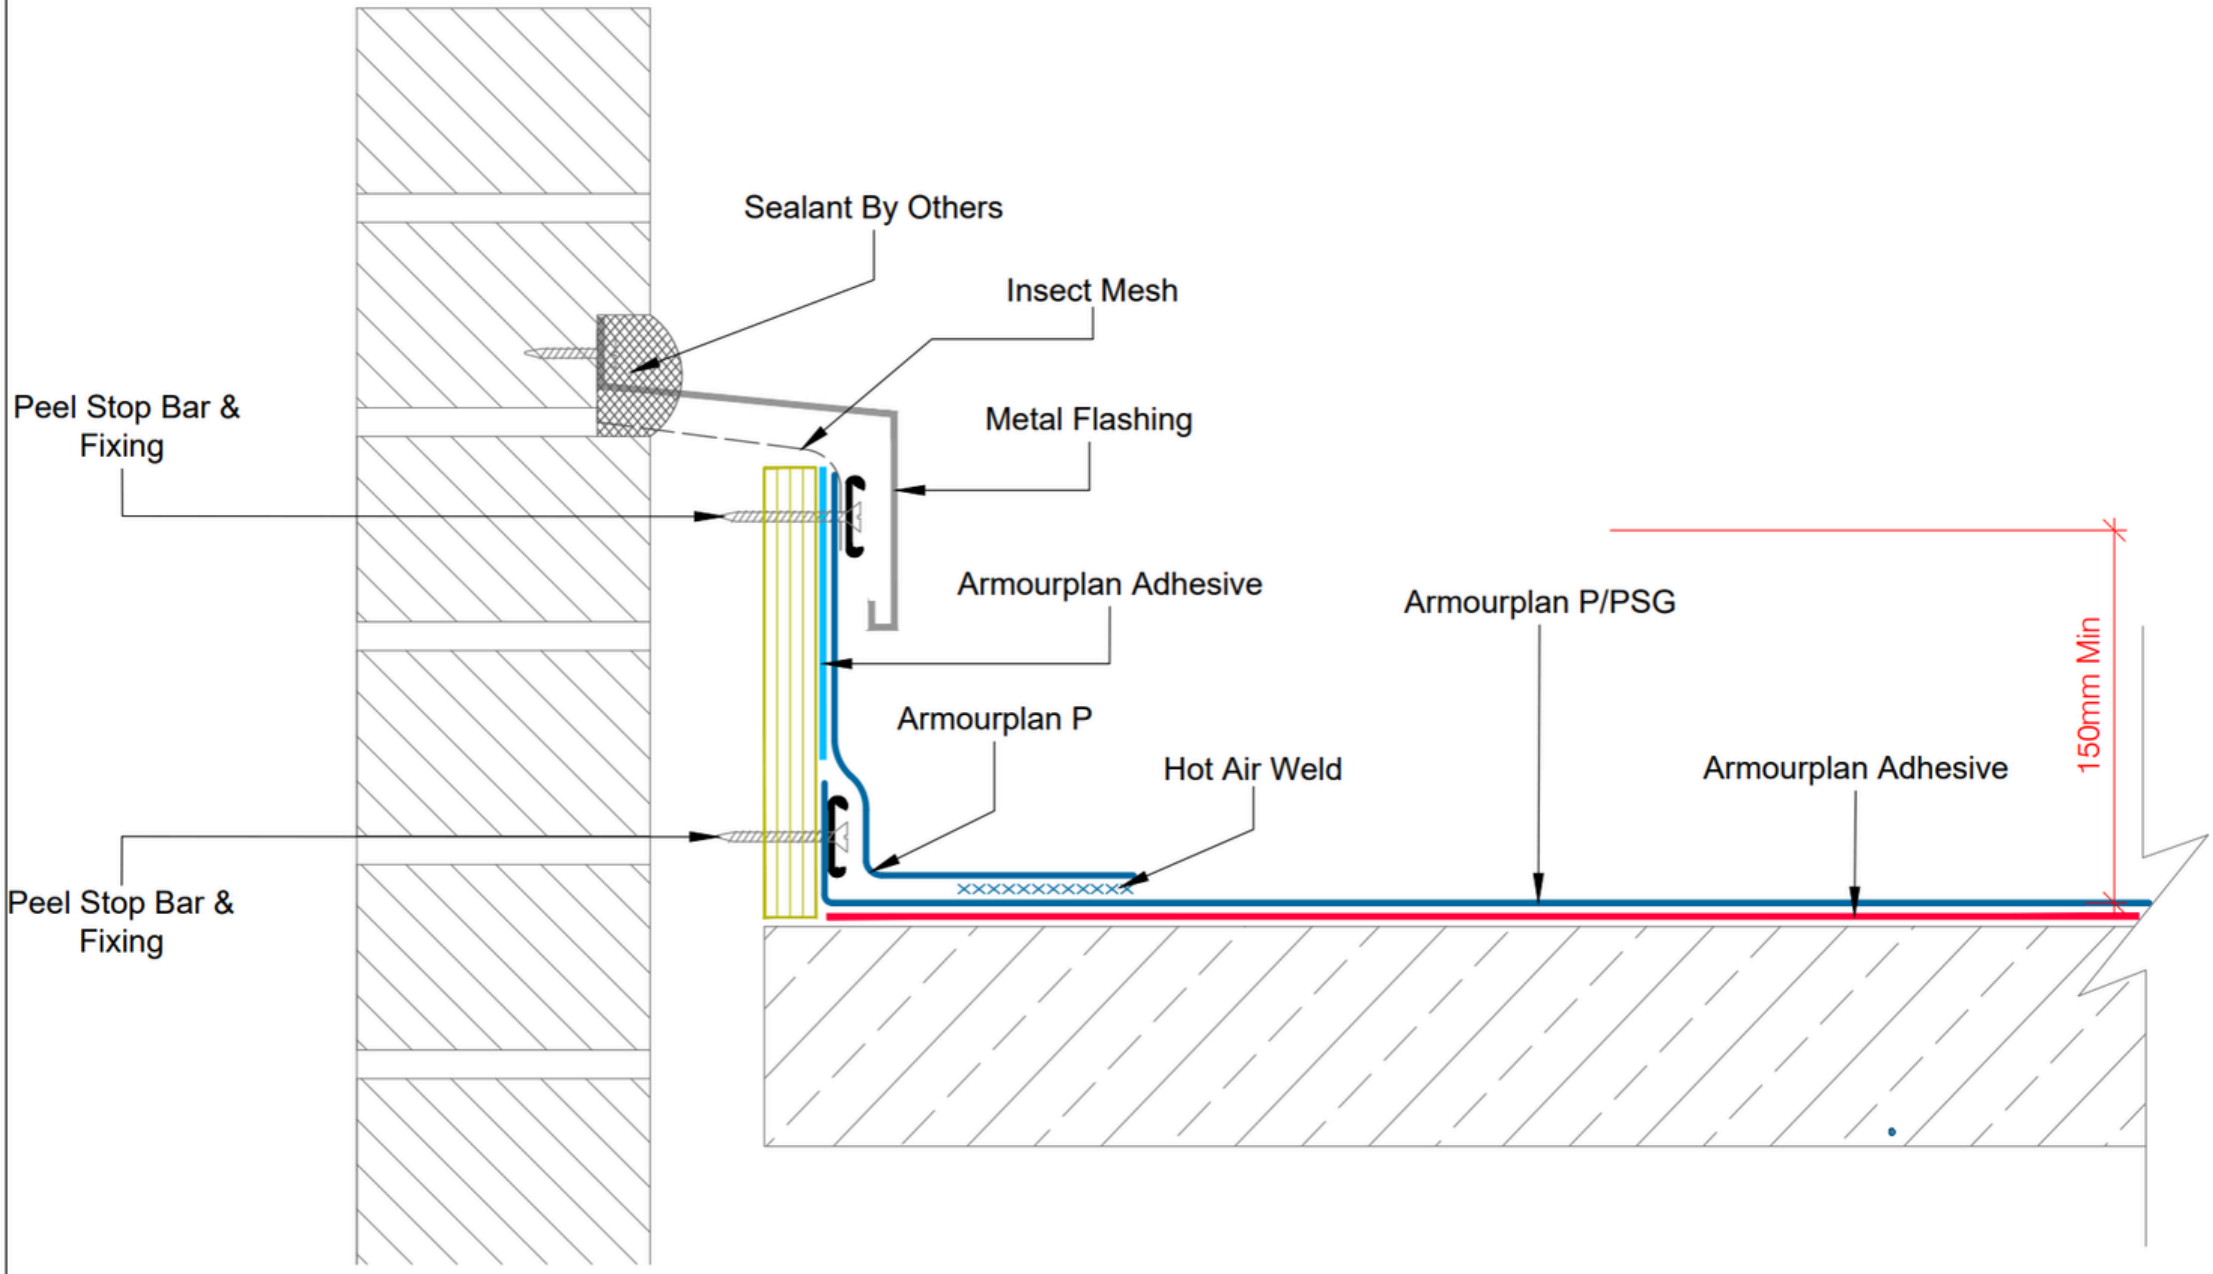

neuchâtel
Since 1905

Phone 09 441 4595
email: info@neuchatel.co.nz

17 Manga Road, Silverdale
Auckland 0922
New Zealand

PRODUCT / SYSTEM:
ARMOURPLAN COLD ROOF SYSTEM FULLY ADHERED

DRAWING TITLE:
VENTILATED UPSTAND

DRAWING NO:	REVISION:	DATE:	DRAWN BY:	SCALE:
CR ASG-10b	1	12.07.2025	BQ	NTS

All Neuchatel products must be installed by a Certified trained Neuchatel Applicator and in accordance with the relevant Codemark certificate, installation guides and relevant data sheets.
Published current standard details of the system should be used as part of the Specification package. Any amendments to these details must be reviewed and approved in writing by the Neuchatel Waterproofing Technical Services Department. Project specifications are available on request. Further information on all Neuchatel Waterproofing products and services can be obtained through the contact details provided.

CodeMark
CMNZ70094

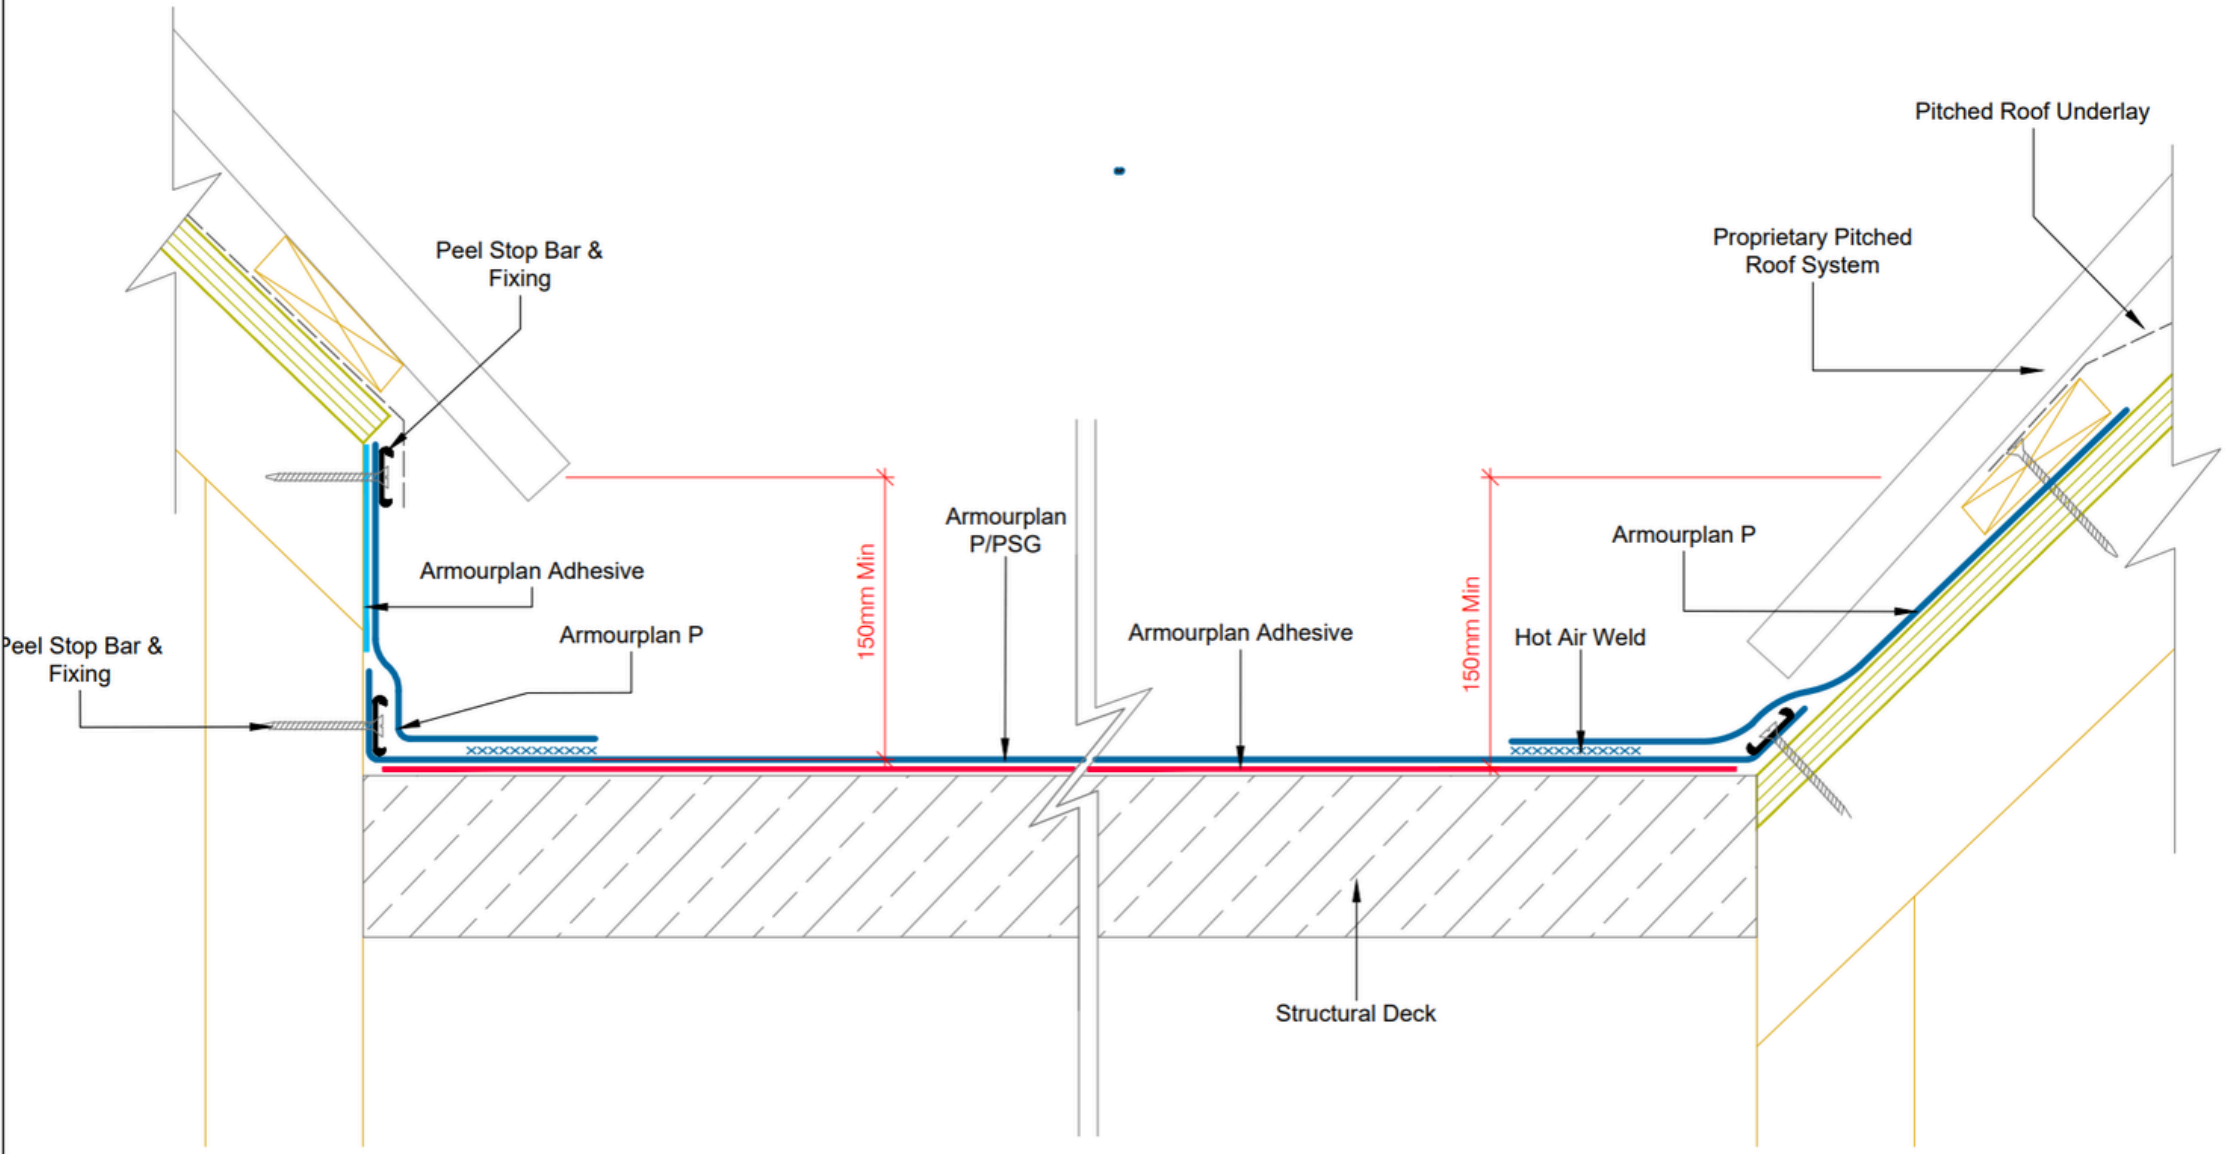

neuchâtel
Since 1905

Phone 09 441 4595
email: info@neuchatel.co.nz

17 Manga Road, Silverdale
Auckland 0922
New Zealand

PRODUCT / SYSTEM:
ARMOURPLAN COLD ROOF SYSTEM FULLY ADHERED

DRAWING TITLE:
PITCHED ROOF ABUTMENTS

DRAWING NO:	REVISION:	DATE:	DRAWN BY:	SCALE:
CR ASG-11	1	12.07.2025	BQ	NTS

All Neuchatel products must be installed by a Certified trained Neuchatel Applicator and in accordance with the relevant Codemark certificate, installation guides and relevant data sheets.
Published current standard details of the system should be used as part of the Specification package. Any amendments to these details must be reviewed and approved in writing by the Neuchatel Waterproofing Technical Services Department. Project specifications are available on request. Further information on all Neuchatel Waterproofing products and services can be obtained through the contact details provided.

CodeMark
CMNZ70094

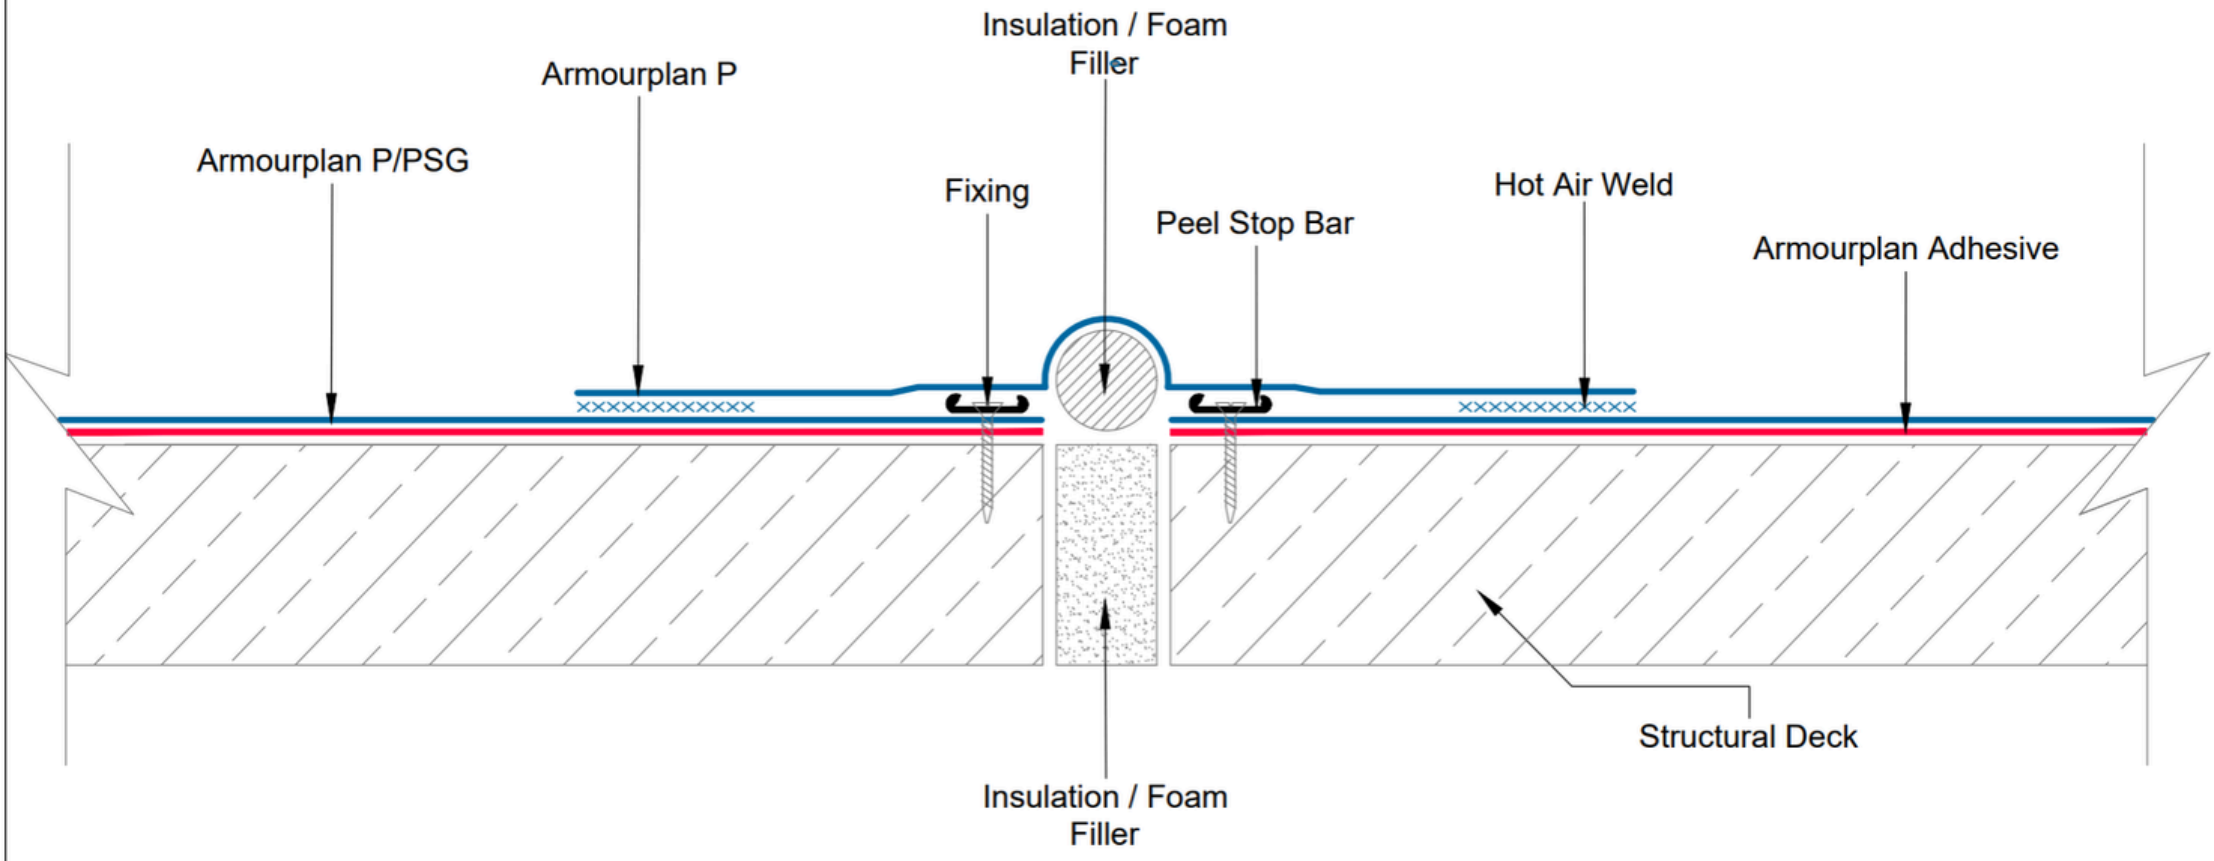

neuchâtel
Since 1905

Phone 09 441 4595
email: info@neuchatel.co.nz

17 Manga Road, Silverdale
Auckland 0922
New Zealand

PRODUCT / SYSTEM:				
ARMOURPLAN COLD ROOF SYSTEM FULLY ADHERED				
DRAWING TITLE:				
EXPANSION JOINT DETAIL				
DRAWING NO:	REVISION:	DATE:	DRAWN BY:	SCALE:
CR ASG-12	1	12.07.2025	BQ	NTS

All Neuchatel products must be installed by a Certified trained Neuchatel Applicator and in accordance with the relevant Codemark certificate, installation guides and relevant data sheets.
Published current standard details of the system should be used as part of the Specification package. Any amendments to these details must be reviewed and approved in writing by the Neuchatel Waterproofing Technical Services Department. Project specifications are available on request. Further information on all Neuchatel Waterproofing products and services can be obtained through the contact details provided.

CodeMark
CMNZ70094

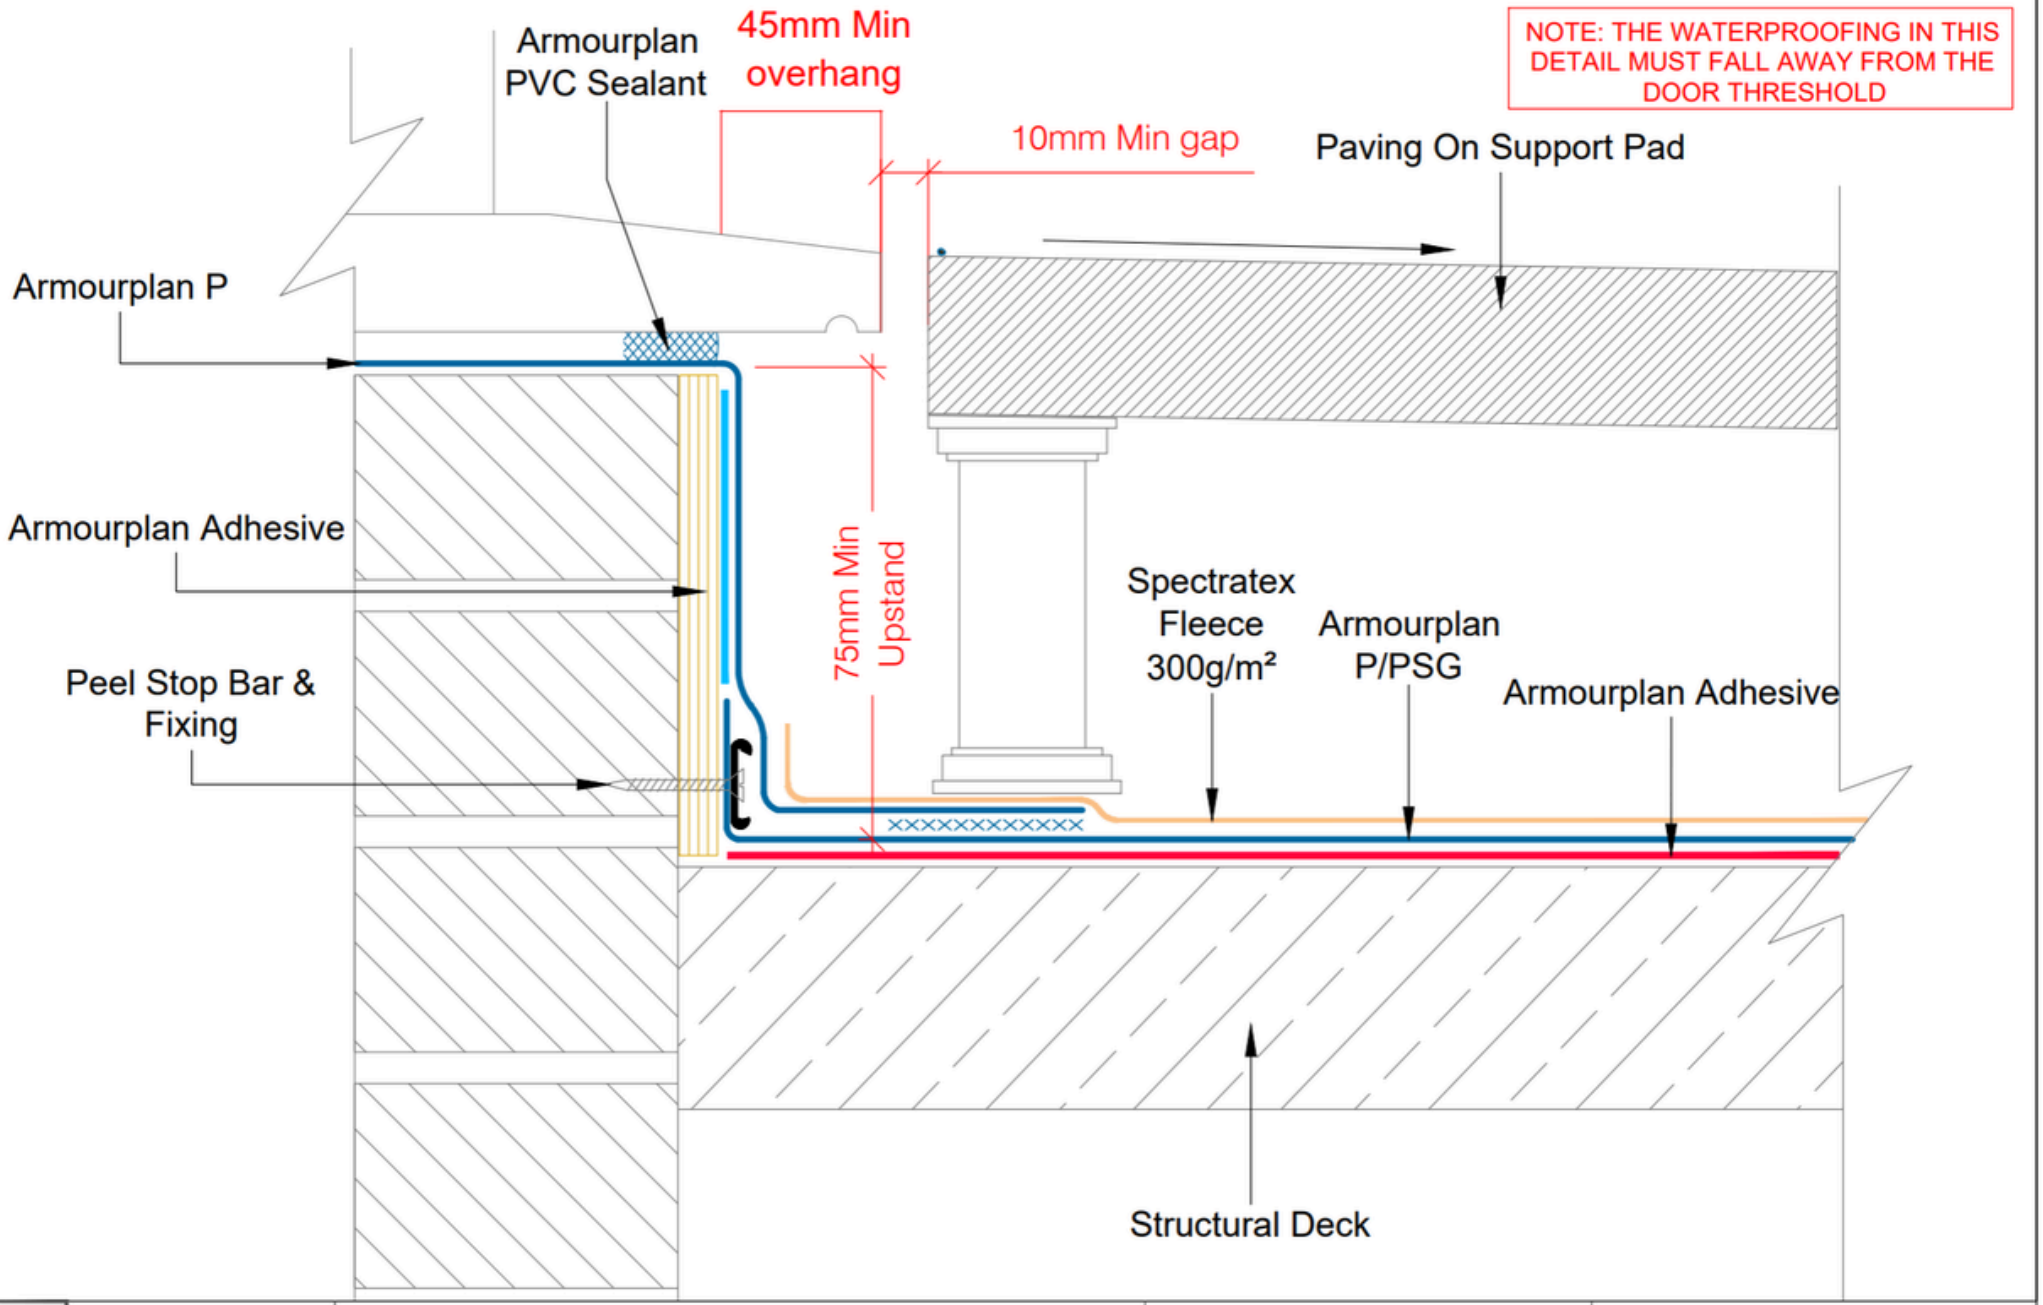

neuchâtel
Since 1905

Phone 09 441 4595
email: info@neuchatel.co.nz

17 Manga Road, Silverdale
Auckland 0922
New Zealand

PRODUCT / SYSTEM:				
ARMOURPLAN COLD ROOF SYSTEM FULLY ADHERED				
DRAWING TITLE:				
LEVEL DOOR THRESHOLD WITH PAVING				
DRAWING NO:	REVISION:	DATE:	DRAWN BY:	SCALE:
CR ASG-13a	1	13.07.2025	BQ	NTS

All Neuchatel products must be installed by a Certified trained Neuchatel Applicator and in accordance with the relevant Codemark certificate, installation guides and relevant data sheets.
Published current standard details of the system should be used as part of the Specification package. Any amendments to these details must be reviewed and approved in writing by the Neuchatel Waterproofing Technical Services Department. Project specifications are available on request. Further information on all Neuchatel Waterproofing products and services can be obtained through the contact details provided.

CodeMark
CMNZ70094

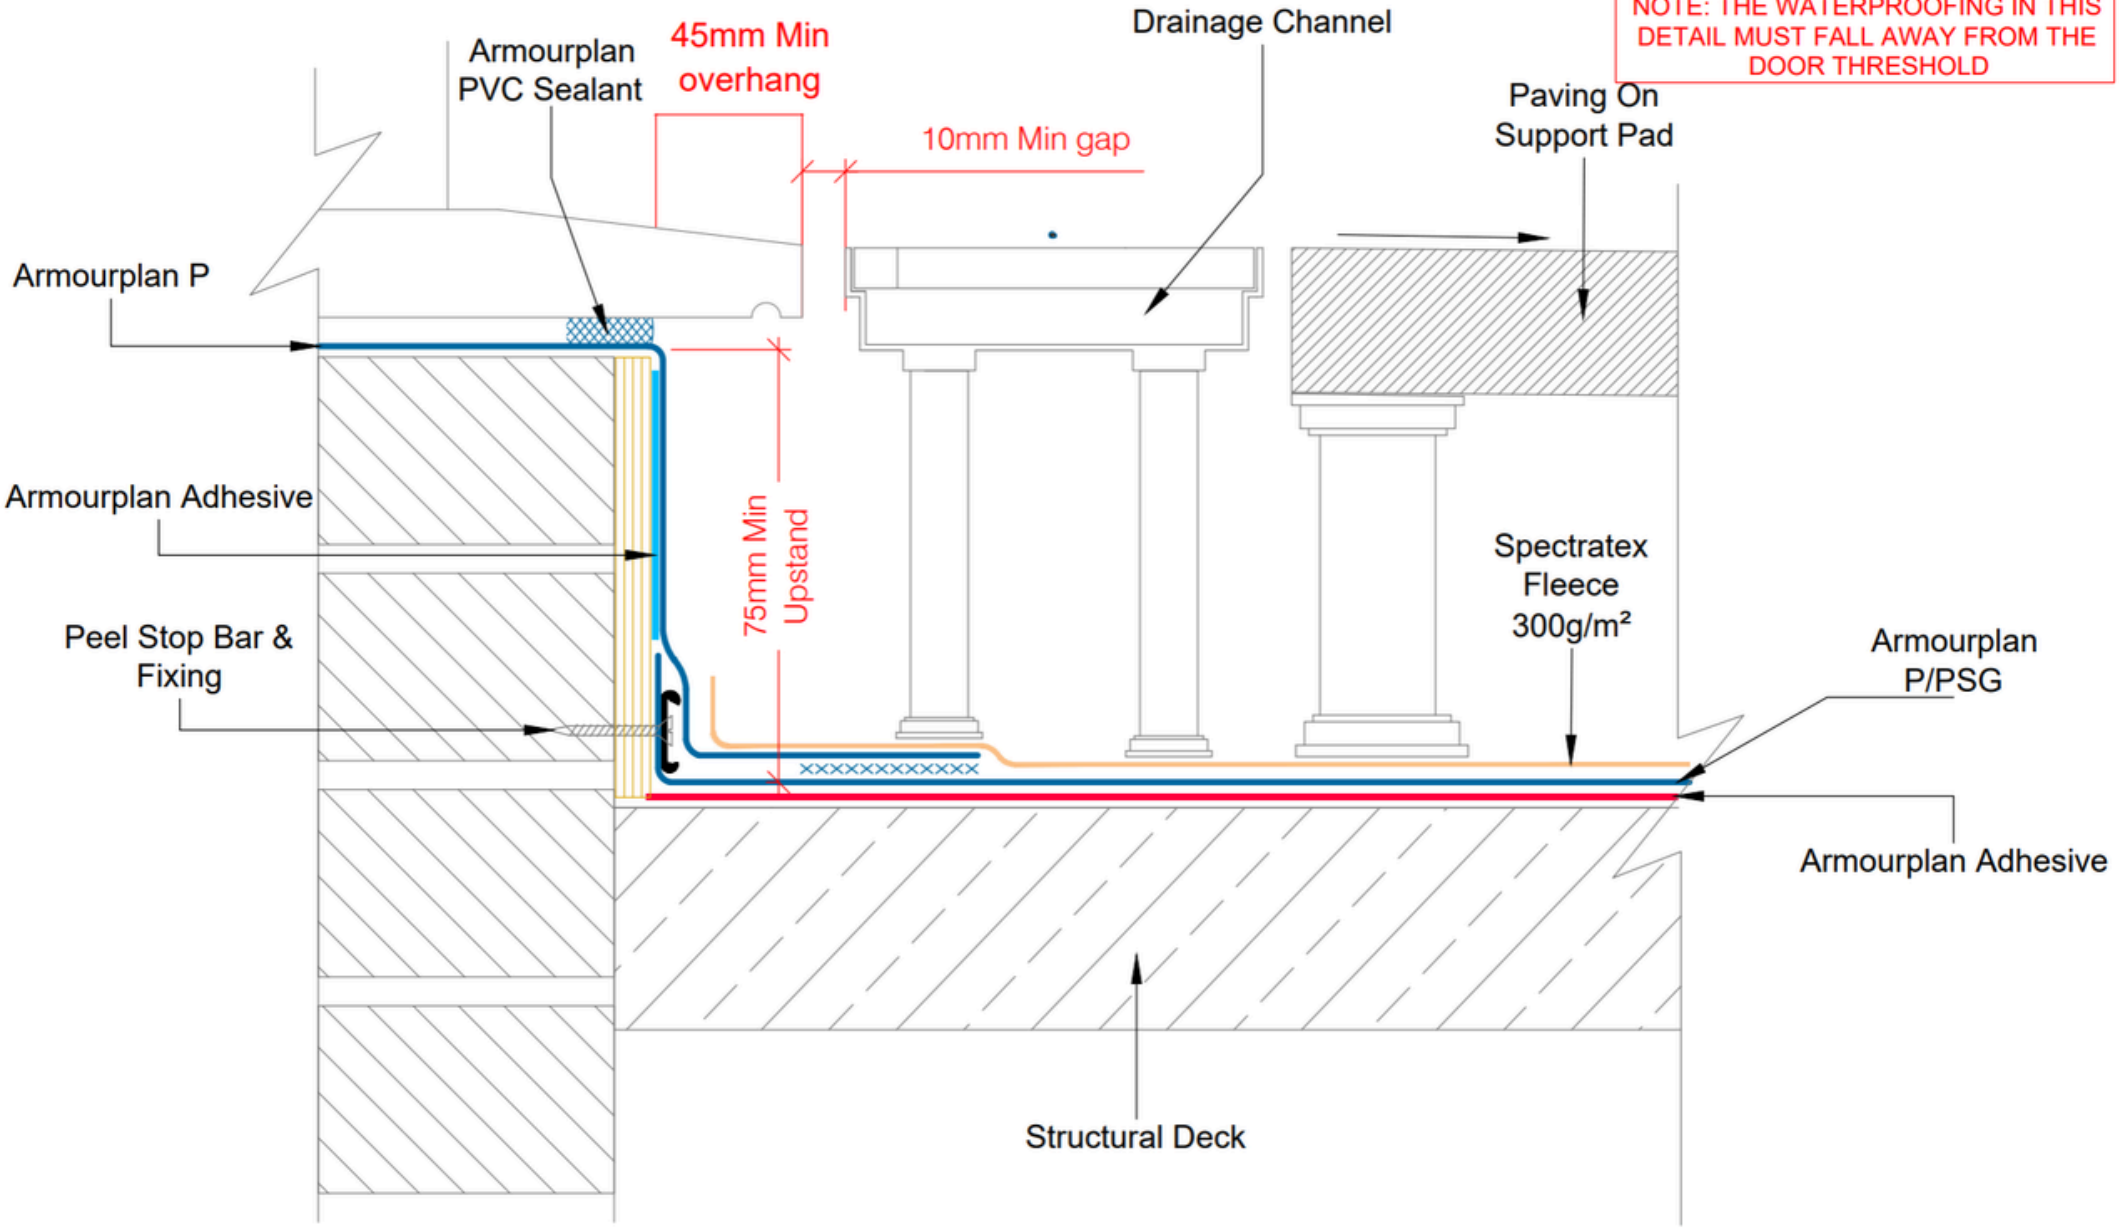

neuchâtel
Since 1905

Phone 09 441 4595
email: info@neuchatel.co.nz

17 Manga Road, Silverdale
Auckland 0922
New Zealand

PRODUCT / SYSTEM:				
ARMOURPLAN COLD ROOF SYSTEM FULLY ADHERED				
DRAWING TITLE: LEVEL DOOR THRESHOLD WITH DRAINAGE CHANNEL				
DRAWING NO: CR ASG-13b	REVISION: 1	DATE: 12.07.2025	DRAWN BY: BQ	SCALE: NTS

All Neuchatel products must be installed by a Certified trained Neuchatel Applicator and in accordance with the relevant Codemark certificate, installation guides and relevant data sheets.
Published current standard details of the system should be used as part of the Specification package. Any amendments to these details must be reviewed and approved in writing by the Neuchatel Waterproofing Technical Services Department. Project specifications are available on request. Further information on all Neuchatel Waterproofing products and services can be obtained through the contact details provided.

CodeMark
CMNZ70094

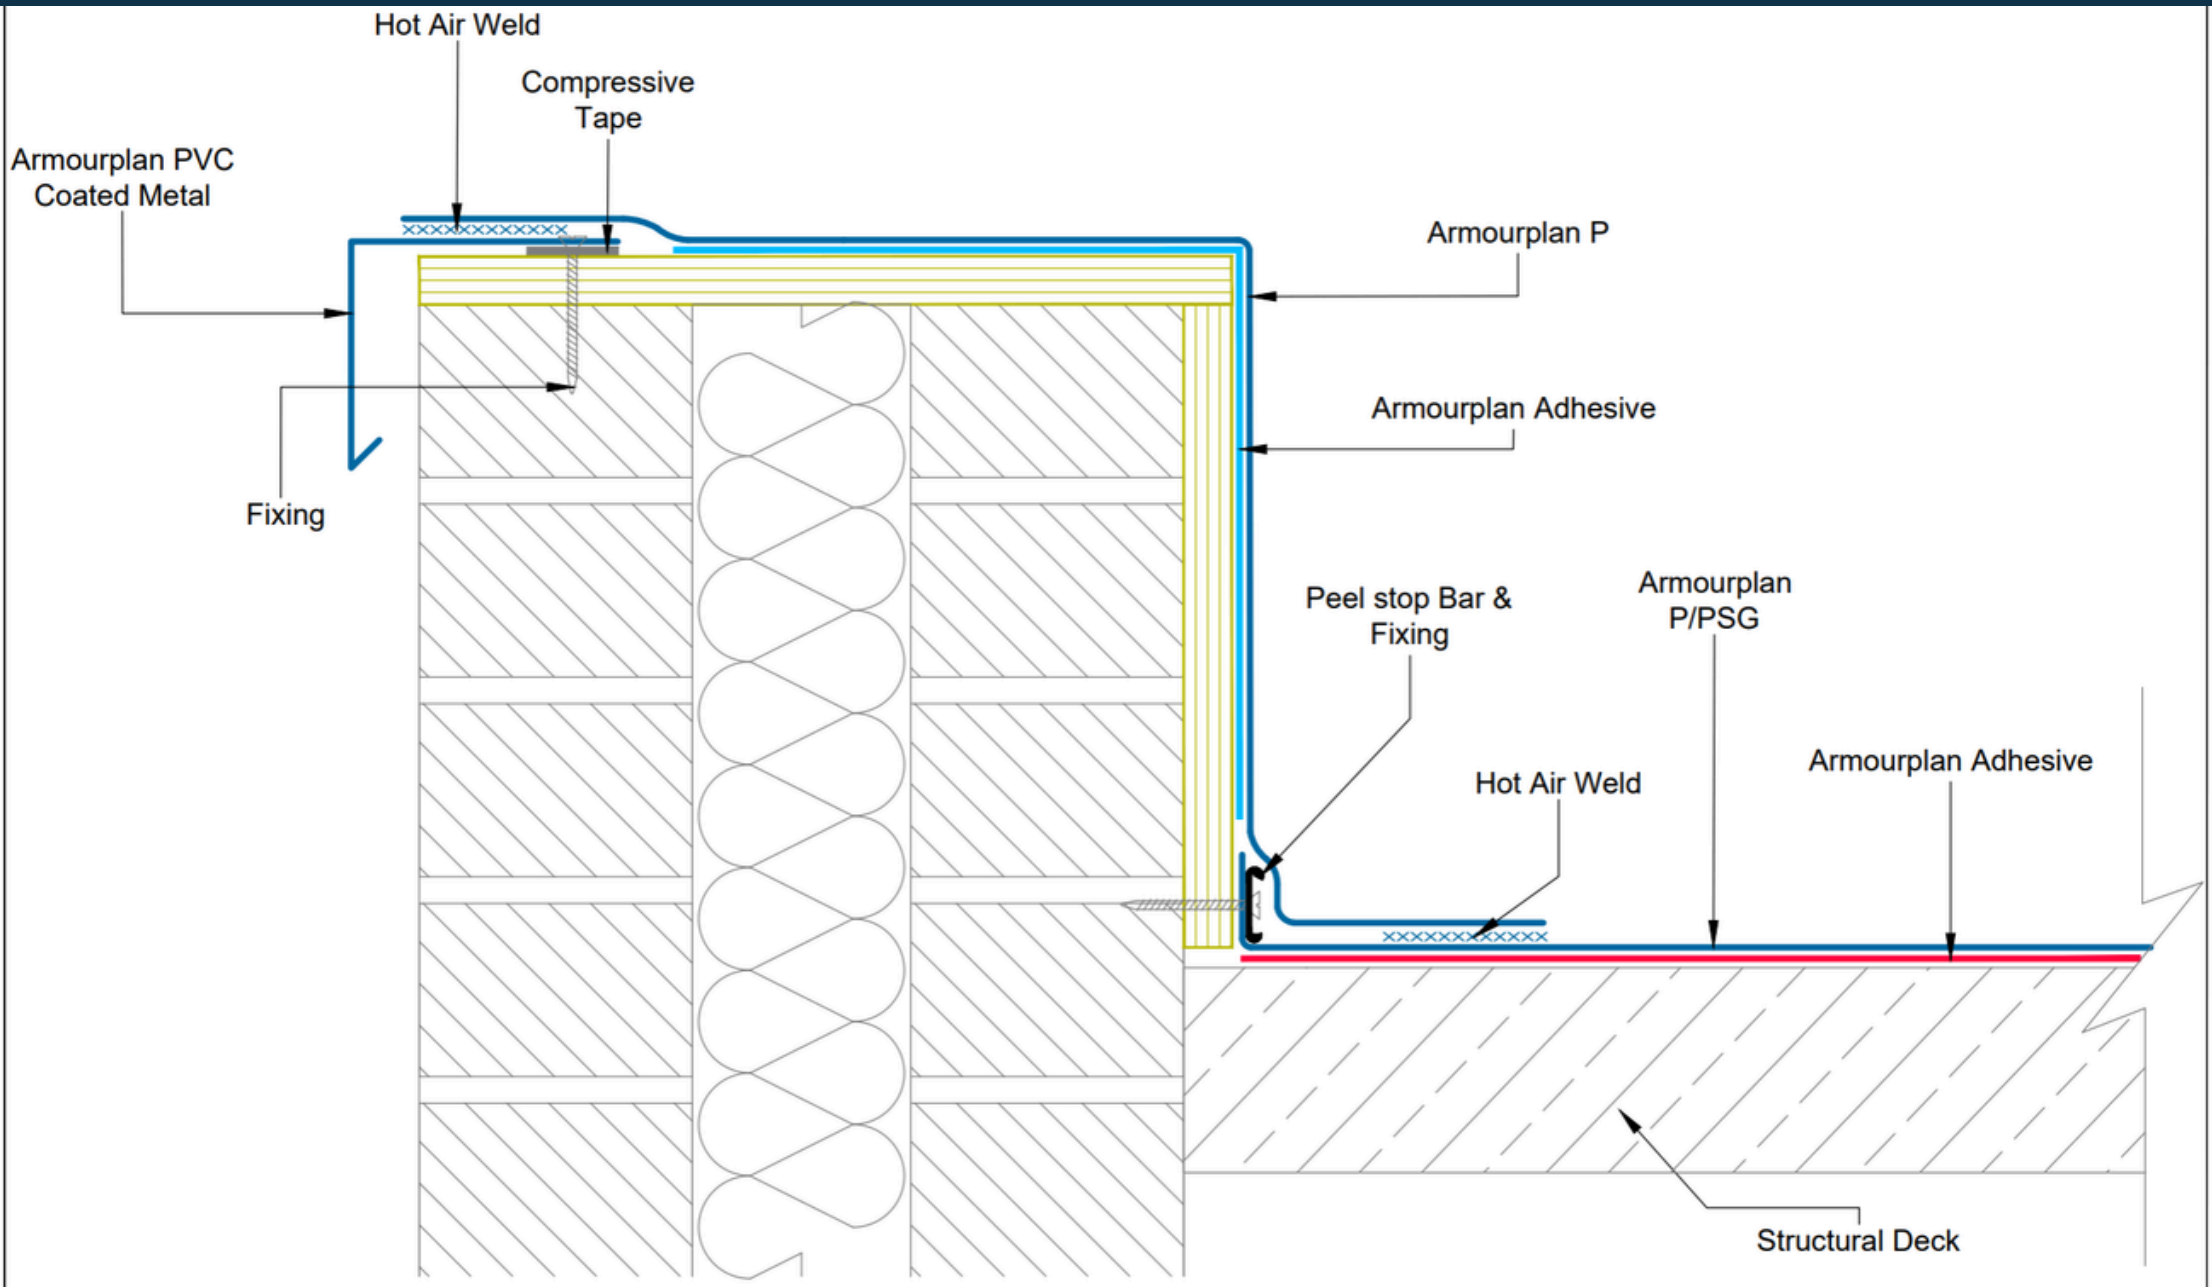

neuchâtel
Since 1905

Phone 09 441 4595
email: info@neuchatel.co.nz

17 Manga Road, Silverdale
Auckland 0922
New Zealand

PRODUCT / SYSTEM:				
ARMOURPLAN COLD ROOF SYSTEM FULLY ADHERED				
DRAWING TITLE:				
ADHERED PARAPET DETAIL				
DRAWING NO:	REVISION:	DATE:	DRAWN BY:	SCALE:
CR ASG-14	1	13.07.2025	BQ	NTS

All Neuchatel products must be installed by a Certified trained Neuchatel Applicator and in accordance with the relevant Codemark certificate, installation guides and relevant data sheets.
Published current standard details of the system should be used as part of the Specification package. Any amendments to these details must be reviewed and approved in writing by the Neuchatel Waterproofing Technical Services Department. Project specifications are available on request. Further information on all Neuchatel Waterproofing products and services can be obtained through the contact details provided.

CodeMark
CMNZ70094

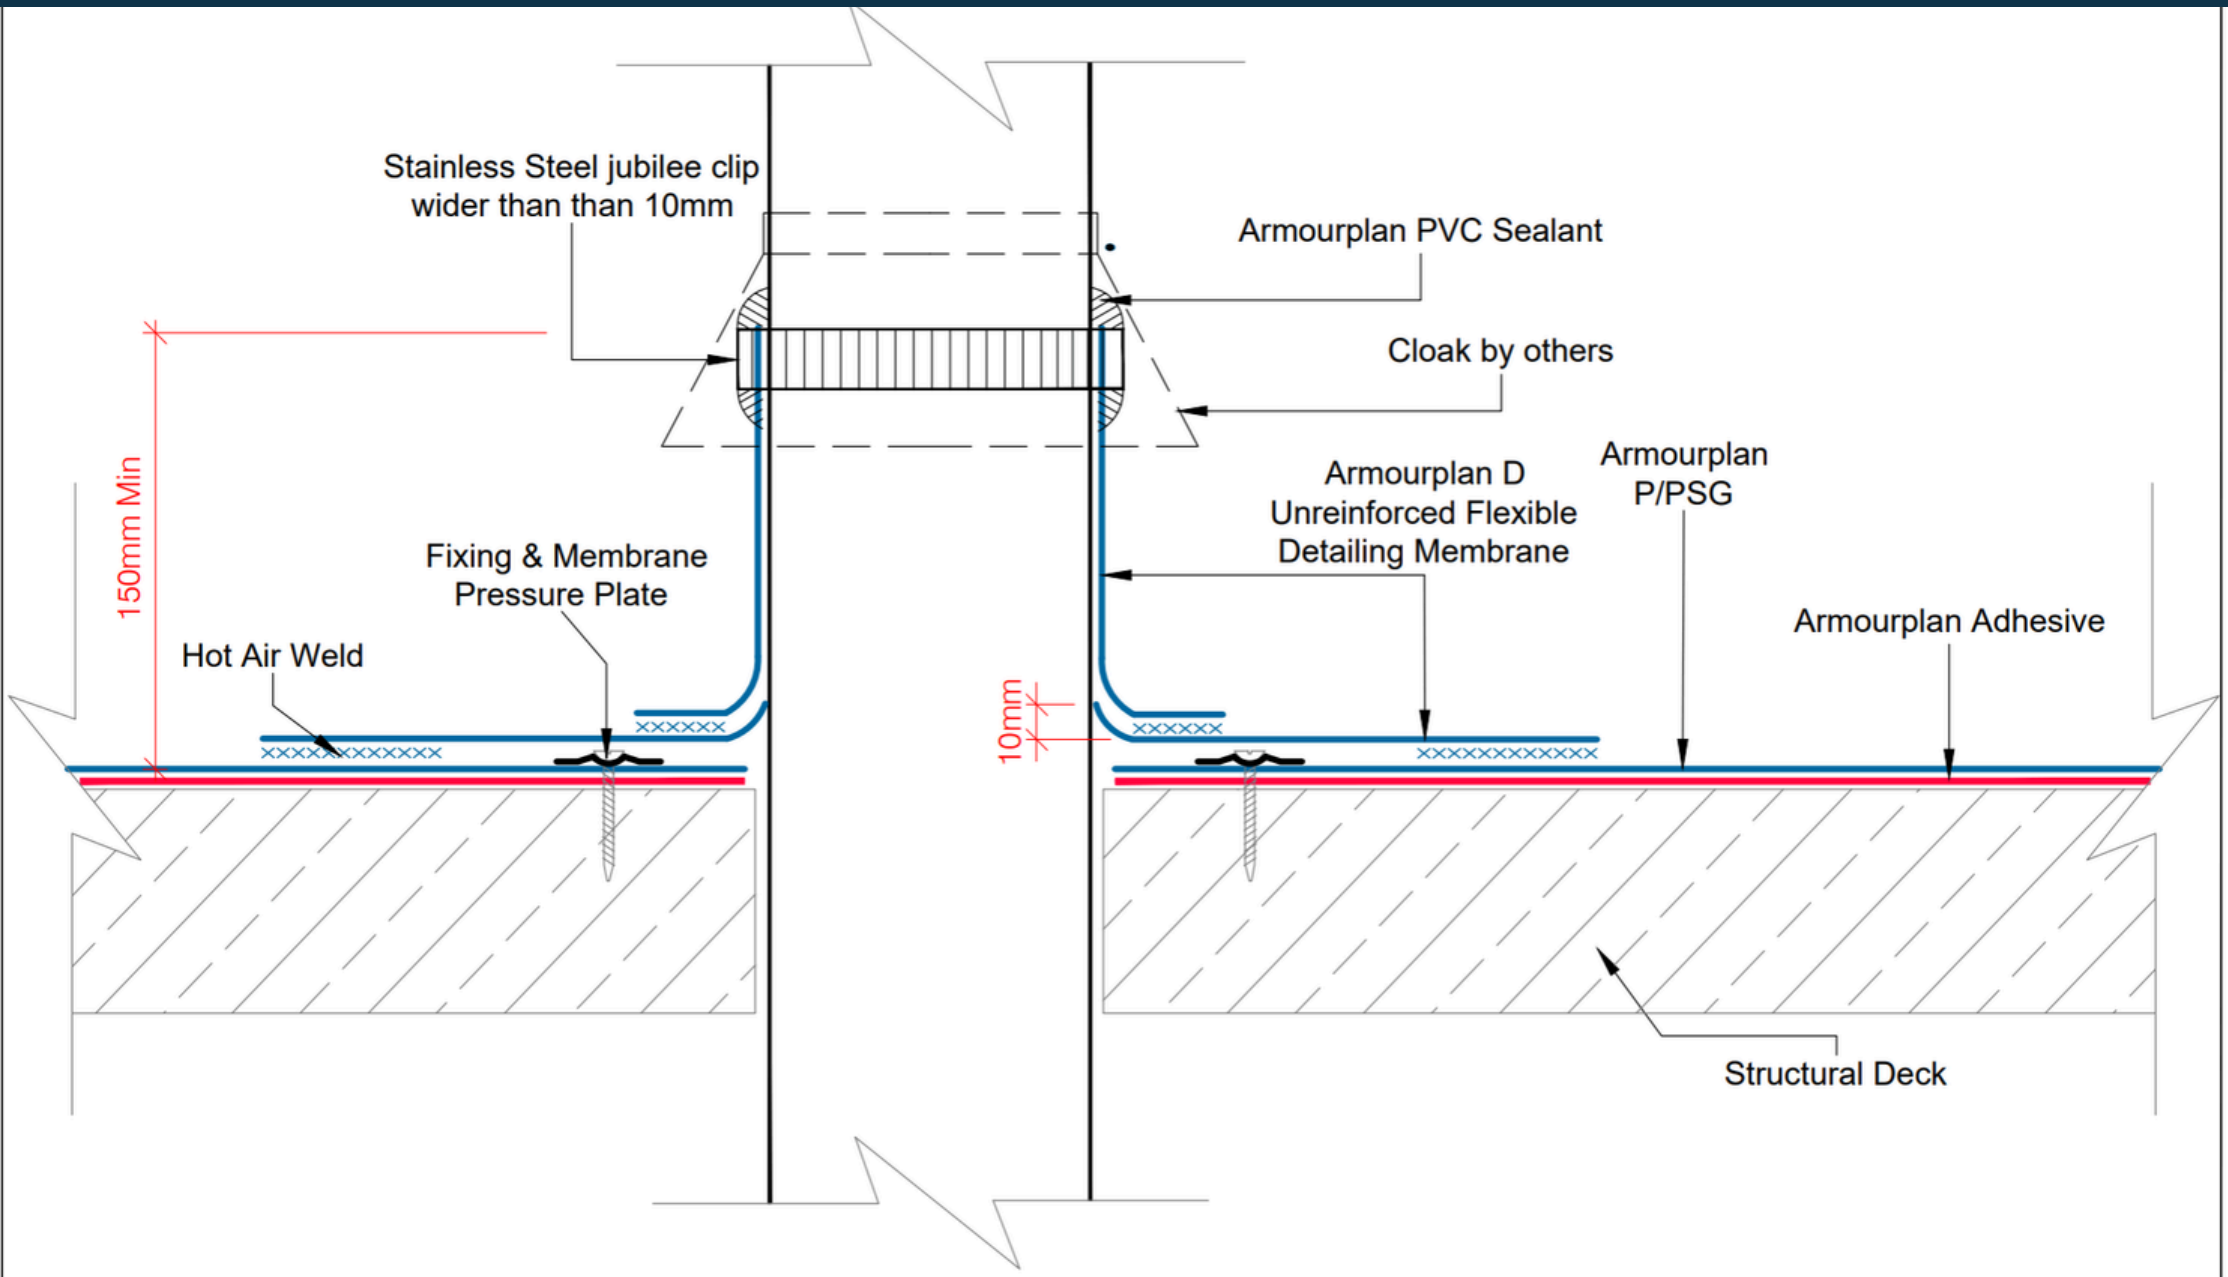

neuchâtel
Since 1905

Phone 09 441 4595
email: info@neuchatel.co.nz

17 Manga Road, Silverdale
Auckland 0922
New Zealand

PRODUCT / SYSTEM:				
ARMOURPLAN COLD ROOF SYSTEM FULLY ADHERED				
DRAWING TITLE:				
VENT PIPE / PENETRATION				
DRAWING NO:	REVISION:	DATE:	DRAWN BY:	SCALE:
CR ASG-15a	1	13.07.2025	BQ	NTS

All Neuchatel products must be installed by a Certified trained Neuchatel Applicator and in accordance with the relevant Codemark certificate, installation guides and relevant data sheets.
Published current standard details of the system should be used as part of the Specification package. Any amendments to these details must be reviewed and approved in writing by the Neuchatel Waterproofing Technical Services Department. Project specifications are available on request. Further information on all Neuchatel Waterproofing products and services can be obtained through the contact details provided.

CodeMark
CMNZ70094

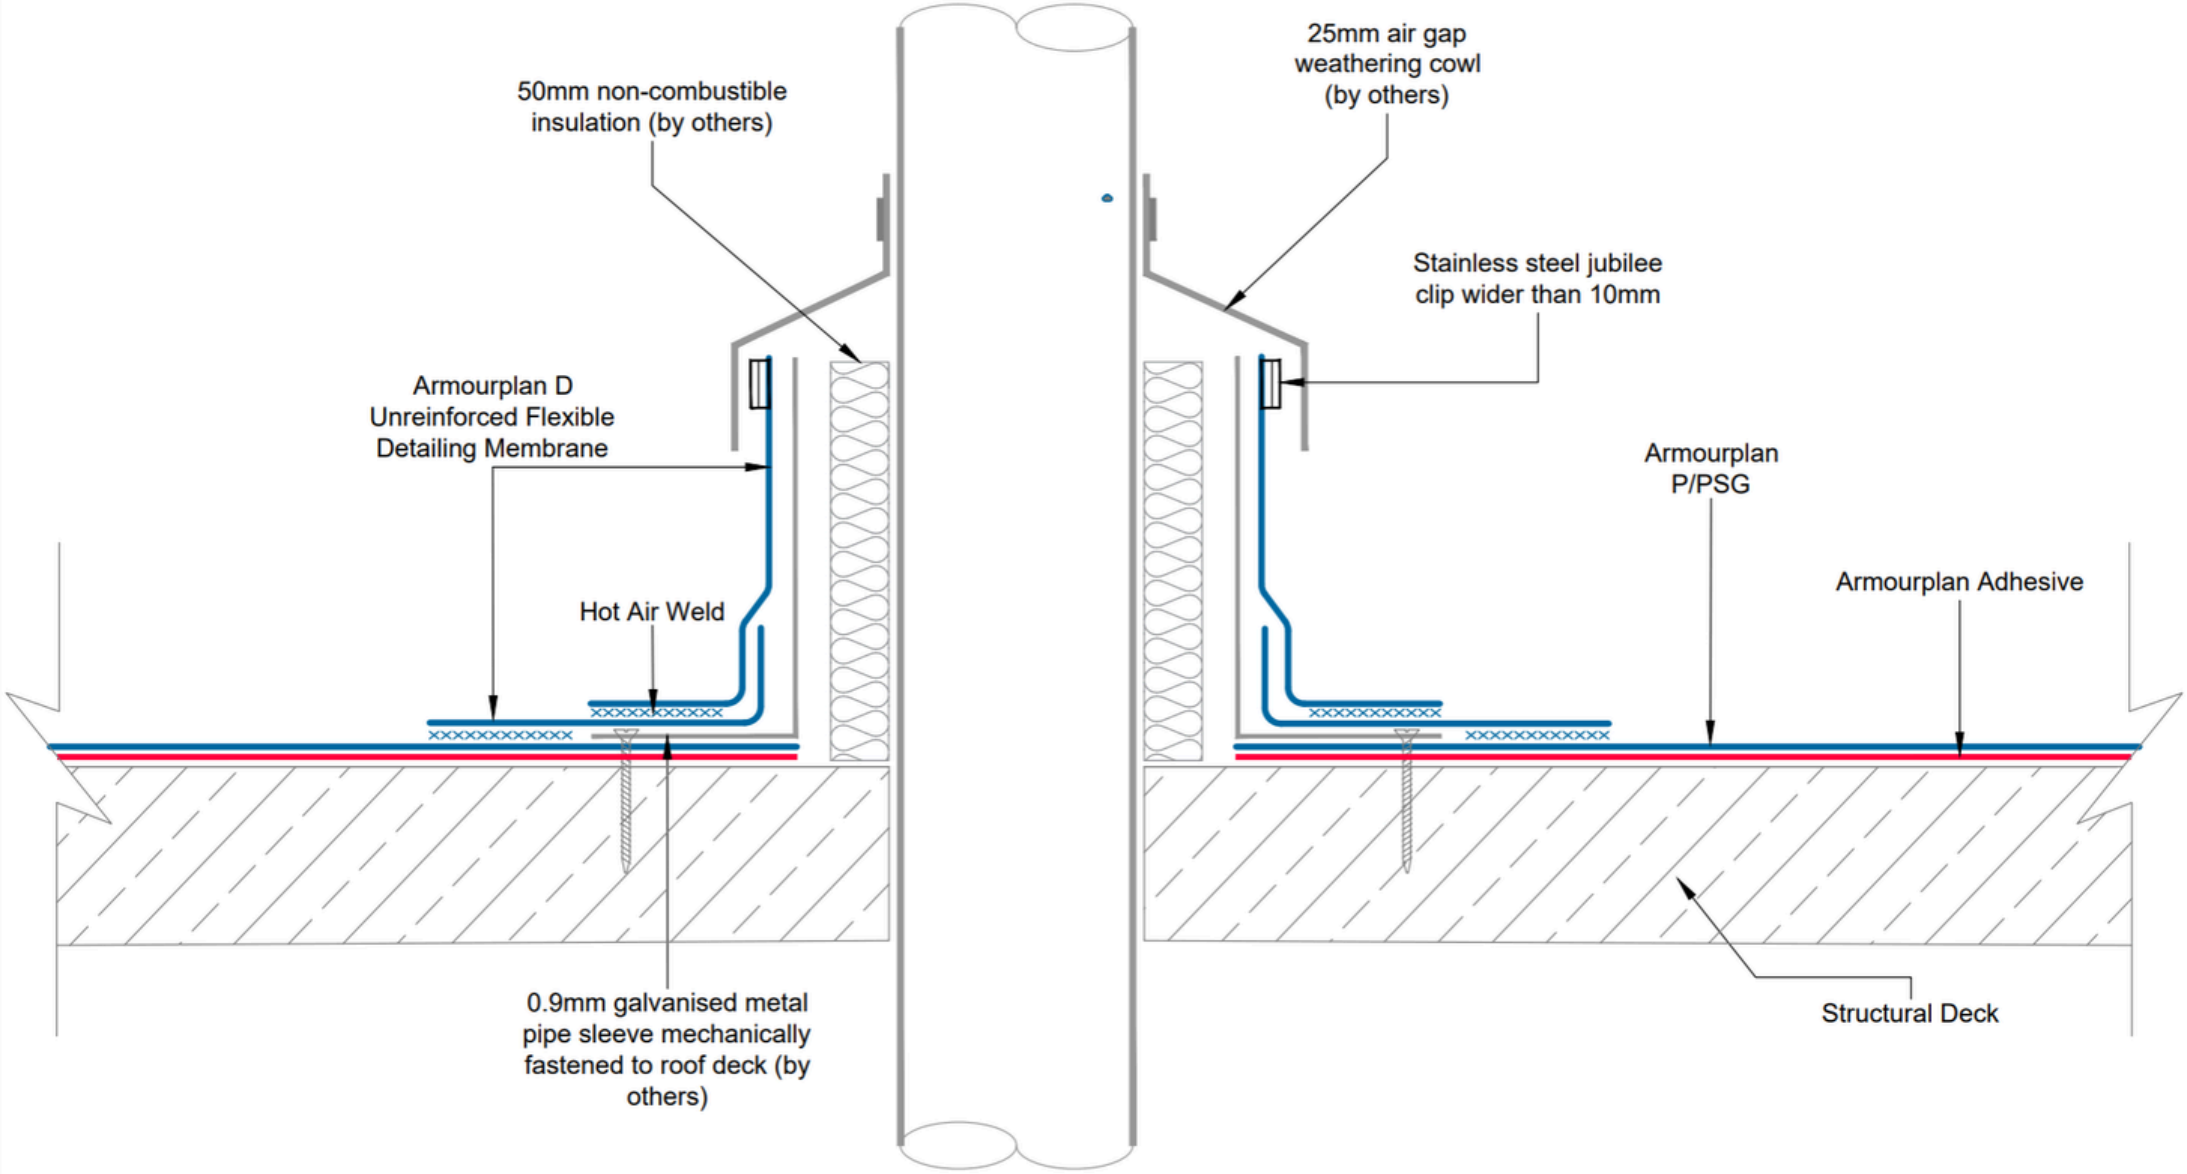

neuchâtel
Since 1905

Phone 09 441 4595
email: info@neuchatel.co.nz

17 Manga Road, Silverdale
Auckland 0922
New Zealand

PRODUCT / SYSTEM:				
ARMOURPLAN COLD ROOF SYSTEM FULLY ADHERED				
DRAWING TITLE: HOT PIPE				
DRAWING NO: CR ASG-15b	REVISION: 1	DATE: 13.07.2025	DRAWN BY: BQ	SCALE: NTS

All Neuchatel products must be installed by a Certified trained Neuchatel Applicator and in accordance with the relevant Codemark certificate, installation guides and relevant data sheets.
Published current standard details of the system should be used as part of the Specification package. Any amendments to these details must be reviewed and approved in writing by the Neuchatel Waterproofing Technical Services Department. Project specifications are available on request. Further information on all Neuchatel Waterproofing products and services can be obtained through the contact details provided.

CodeMark
CMNZ70094

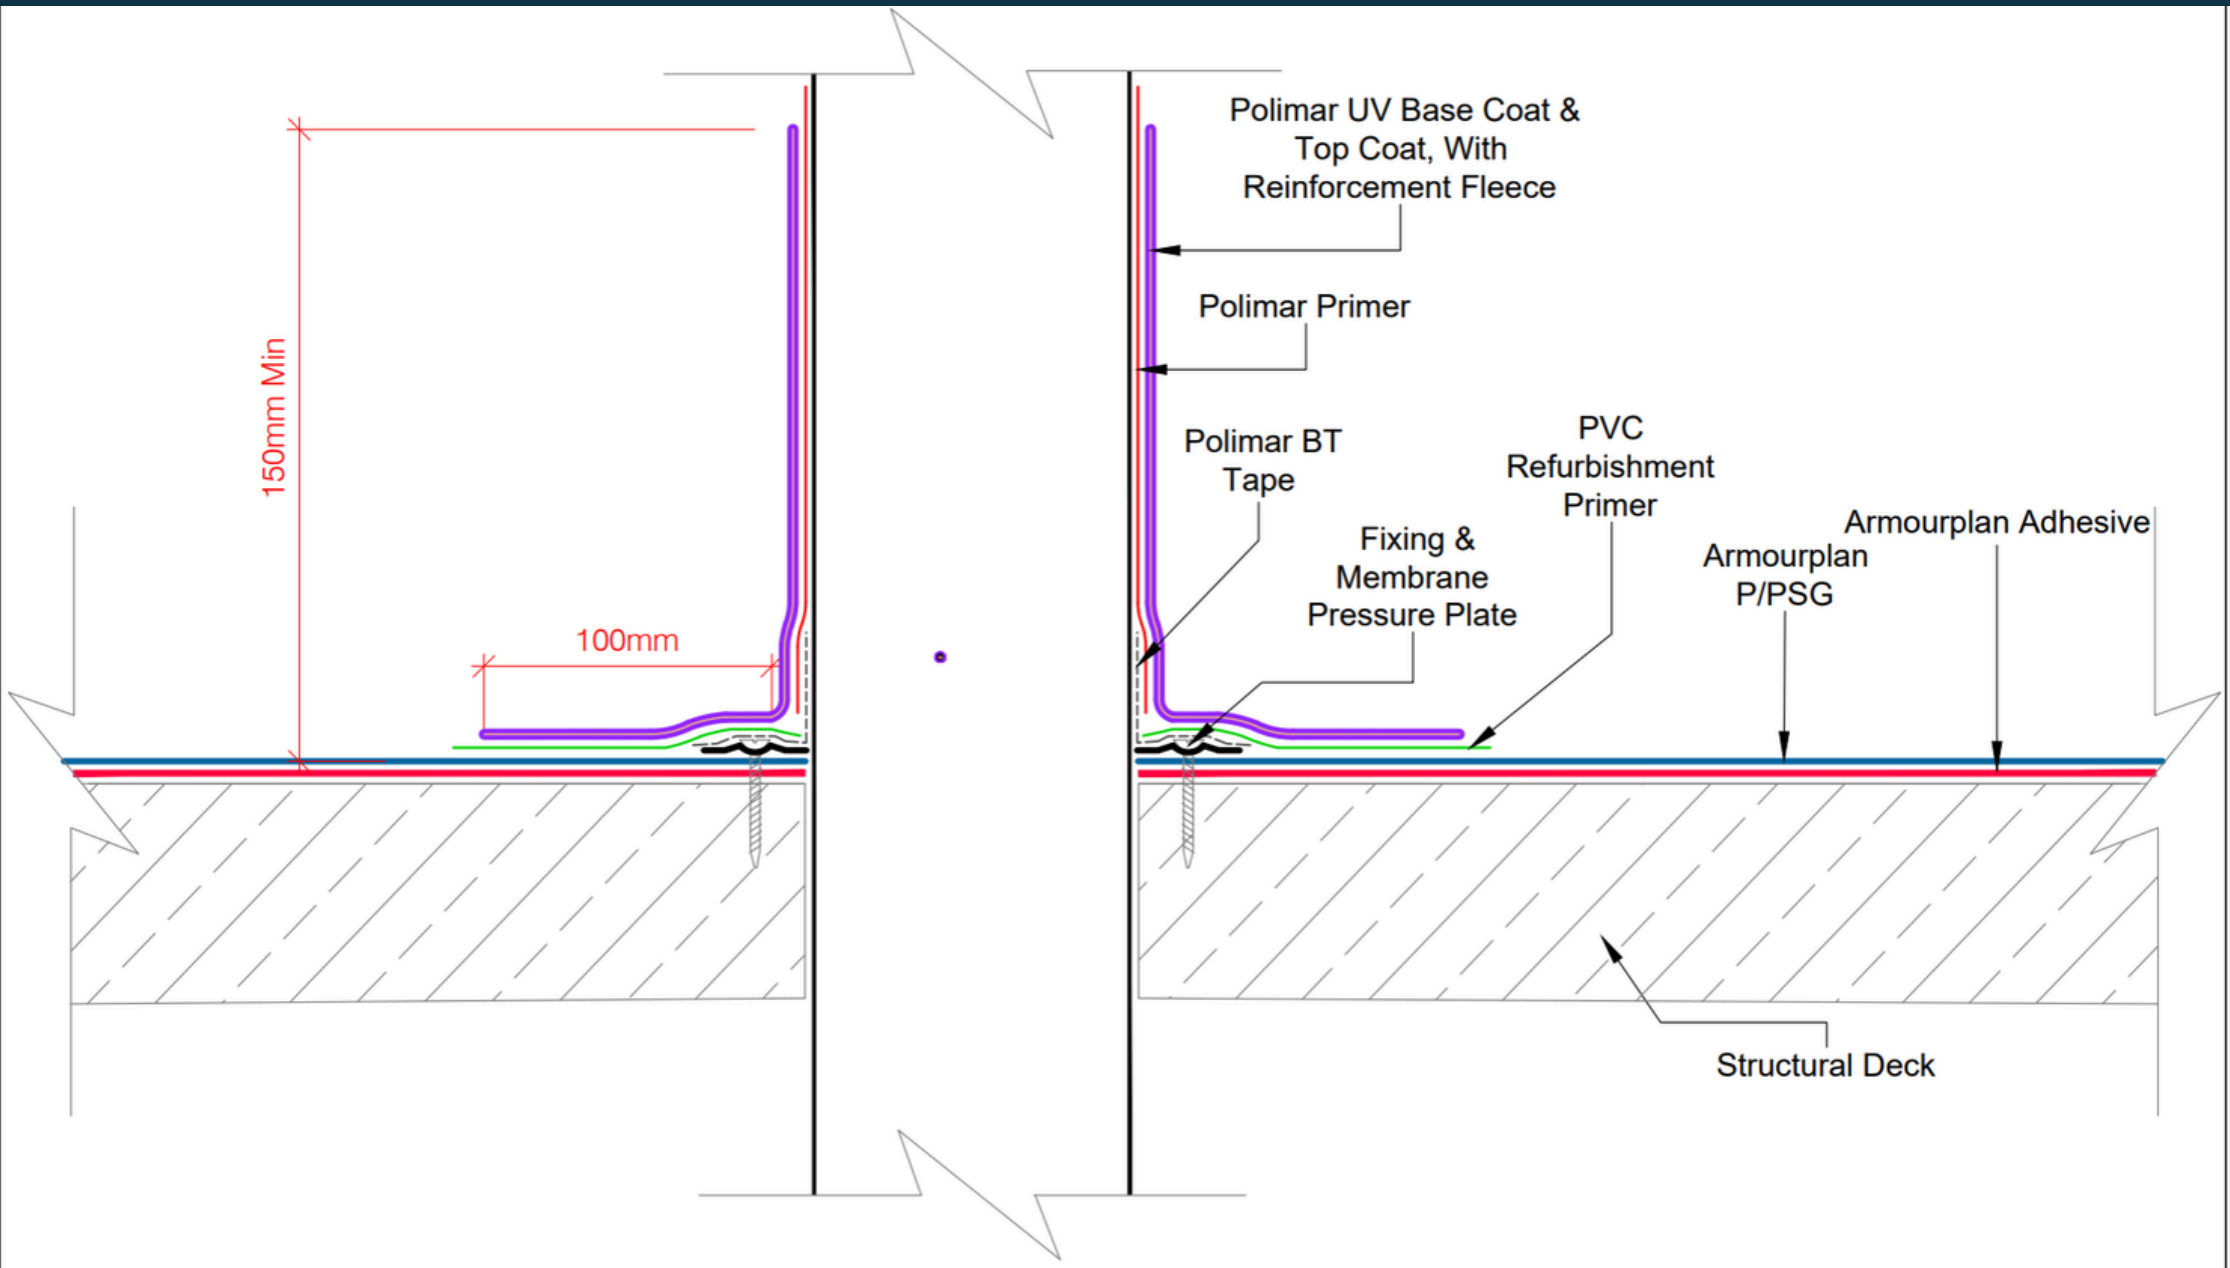

neuchâtel
Since 1905

Phone 09 441 4595
email: info@neuchatel.co.nz

17 Manga Road, Silverdale
Auckland 0922
New Zealand

PRODUCT / SYSTEM:				
ARMOURPLAN COLD ROOF SYSTEM FULLY ADHERED				
DRAWING TITLE:				
PENETRATION DETAIL UTILIZING POLIMAR				
DRAWING NO:	REVISION:	DATE:	DRAWN BY:	SCALE:
CR ASG-15c	1	13.07.2025	BQ	NTS

All Neuchatel products must be installed by a Certified trained Neuchatel Applicator and in accordance with the relevant Codemark certificate, installation guides and relevant data sheets.
Published current standard details of the system should be used as part of the Specification package. Any amendments to these details must be reviewed and approved in writing by the Neuchatel Waterproofing Technical Services Department. Project specifications are available on request. Further information on all Neuchatel Waterproofing products and services can be obtained through the contact details provided.

CodeMark
CMNZ70094

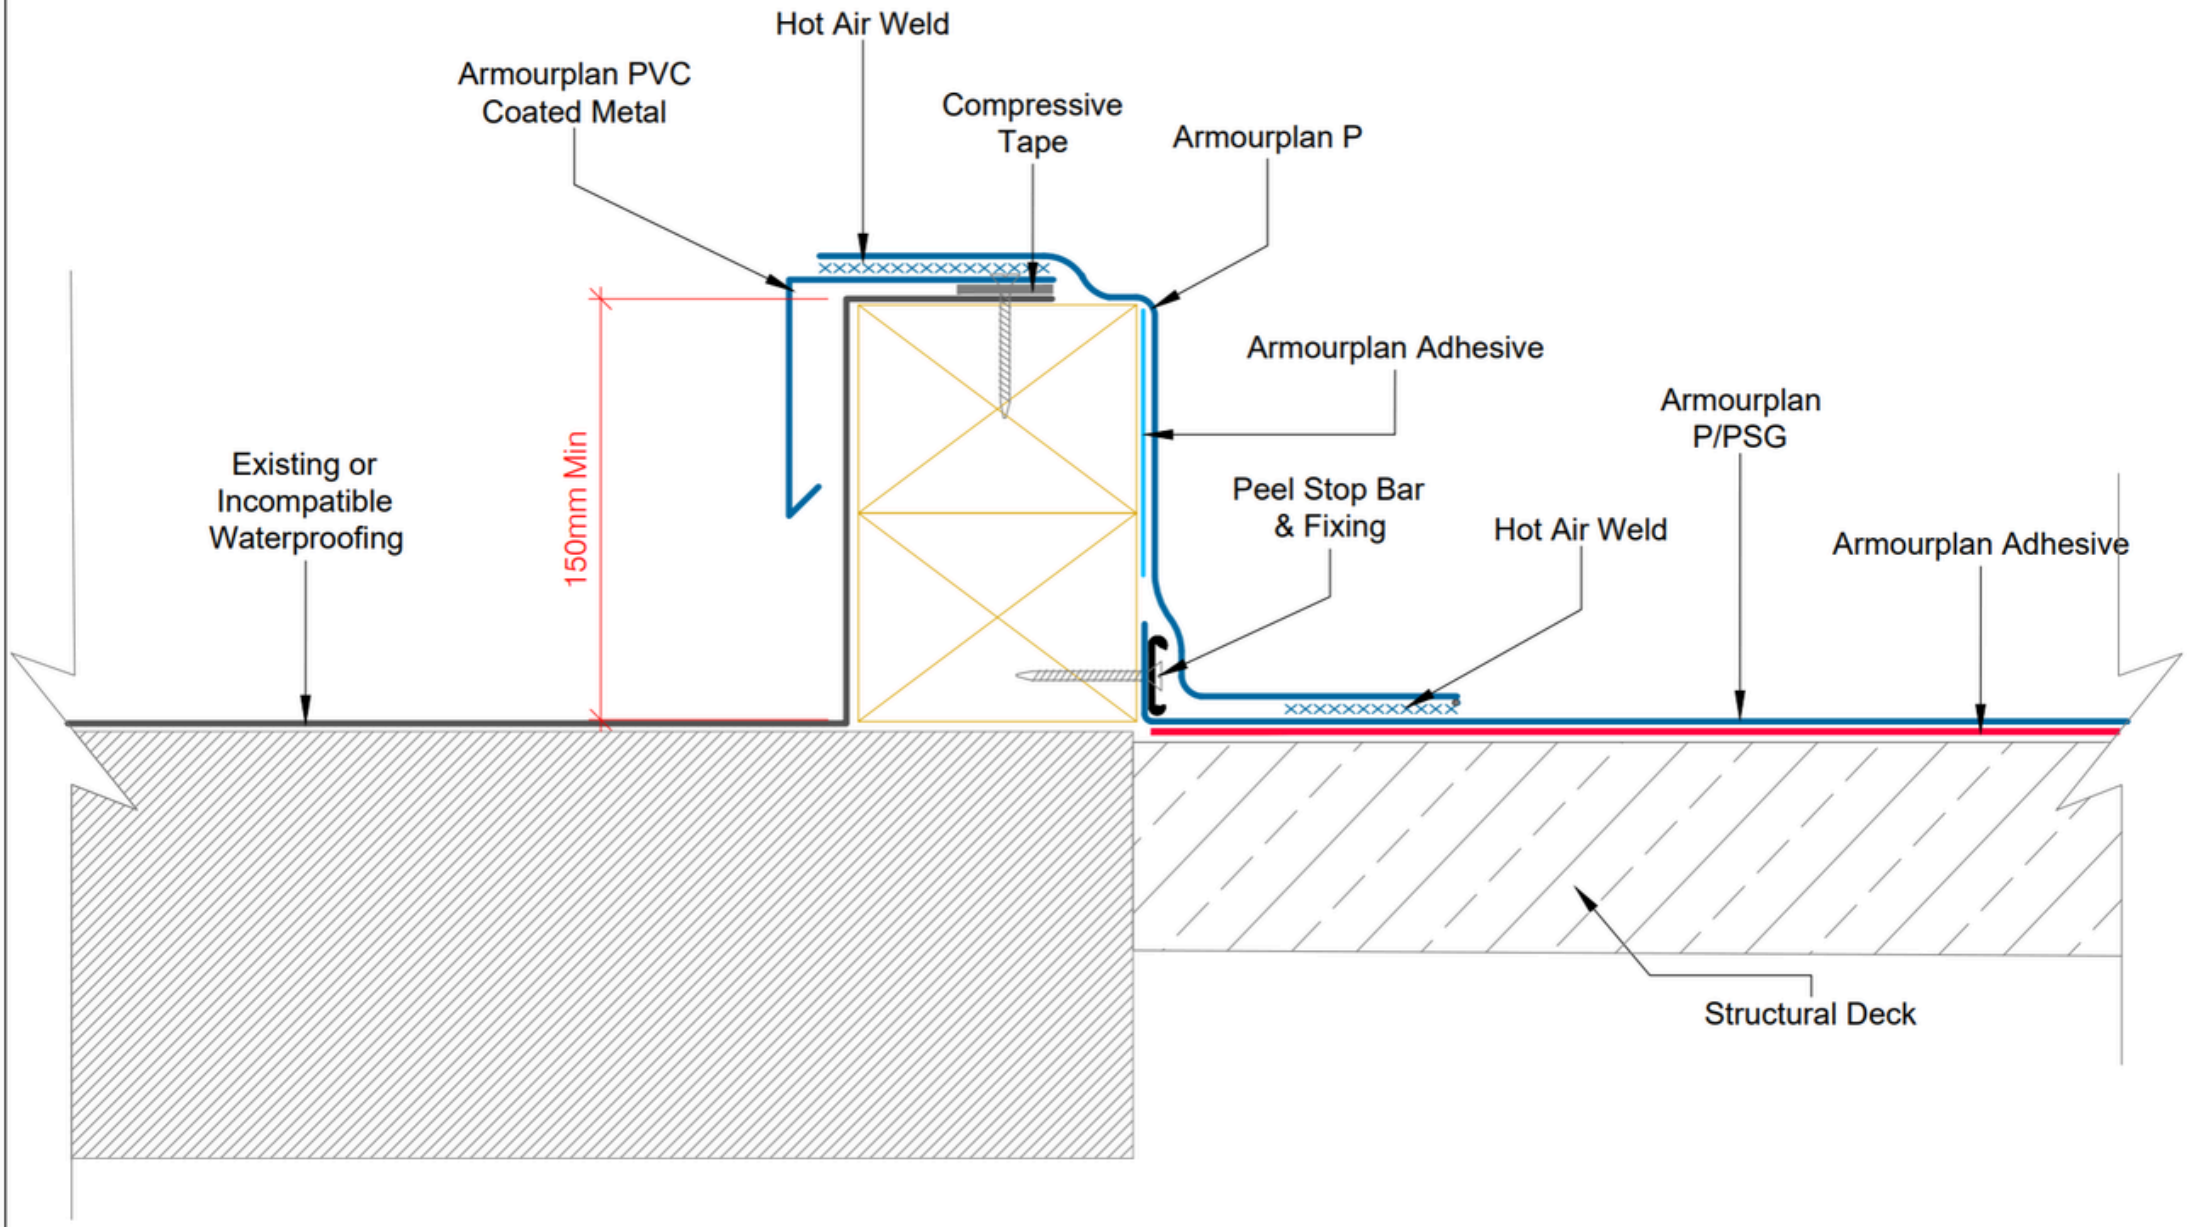

neuchâtel
Since 1905

Phone 09 441 4595
email: info@neuchatel.co.nz

17 Manga Road, Silverdale
Auckland 0922
New Zealand

PRODUCT / SYSTEM:				
ARMOURPLAN COLD ROOF SYSTEM FULLY ADHERED				
DRAWING TITLE:				
ARMOURPLAN TO INCOMPATIBLE WATERPROOFING KERB				
DRAWING NO:	REVISION:	DATE:	DRAWN BY:	SCALE:
CR ASG-16	1	13.07.2025	BQ	NTS

All Neuchatel products must be installed by a Certified trained Neuchatel Applicator and in accordance with the relevant Codemark certificate, installation guides and relevant data sheets.
Published current standard details of the system should be used as part of the Specification package. Any amendments to these details must be reviewed and approved in writing by the Neuchatel Waterproofing Technical Services Department. Project specifications are available on request. Further information on all Neuchatel Waterproofing products and services can be obtained through the contact details provided.

CodeMark
CMNZ70094

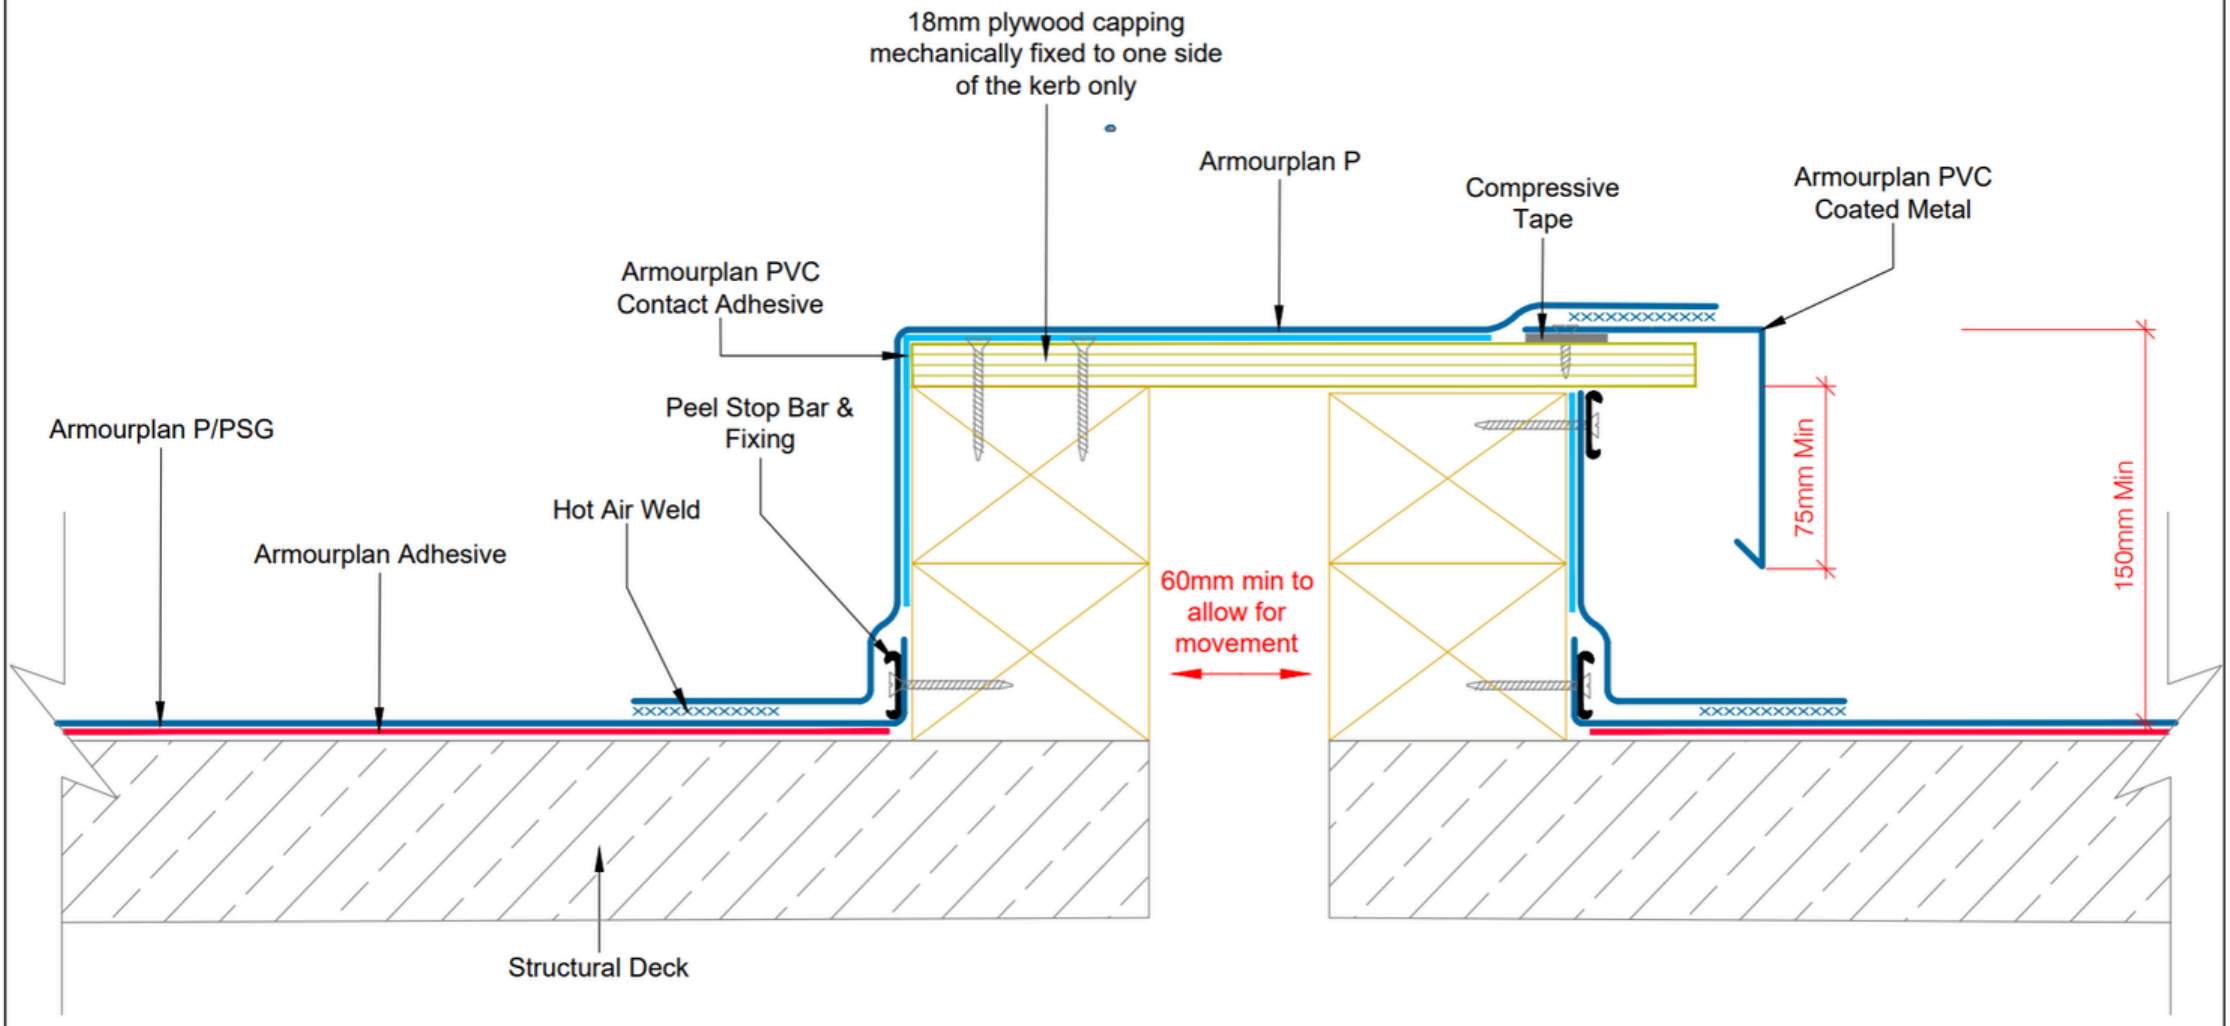

neuchâtel
Since 1905

Phone 09 441 4595
email: info@neuchatel.co.nz

17 Manga Road, Silverdale
Auckland 0922
New Zealand

PRODUCT / SYSTEM:				
ARMOURPLAN COLD ROOF SYSTEM FULLY ADHERED				
DRAWING TITLE:				
MOVEMENT DETAIL				
DRAWING NO:	REVISION:	DATE:	DRAWN BY:	SCALE:
CR ASG-17	1	13.07.2025	BQ	NTS

All Neuchatel products must be installed by a Certified trained Neuchatel Applicator and in accordance with the relevant Codemark certificate, installation guides and relevant data sheets.
Published current standard details of the system should be used as part of the Specification package. Any amendments to these details must be reviewed and approved in writing by the Neuchatel Waterproofing Technical Services Department. Project specifications are available on request. Further information on all Neuchatel Waterproofing products and services can be obtained through the contact details provided.

CodeMark
CMNZ70094

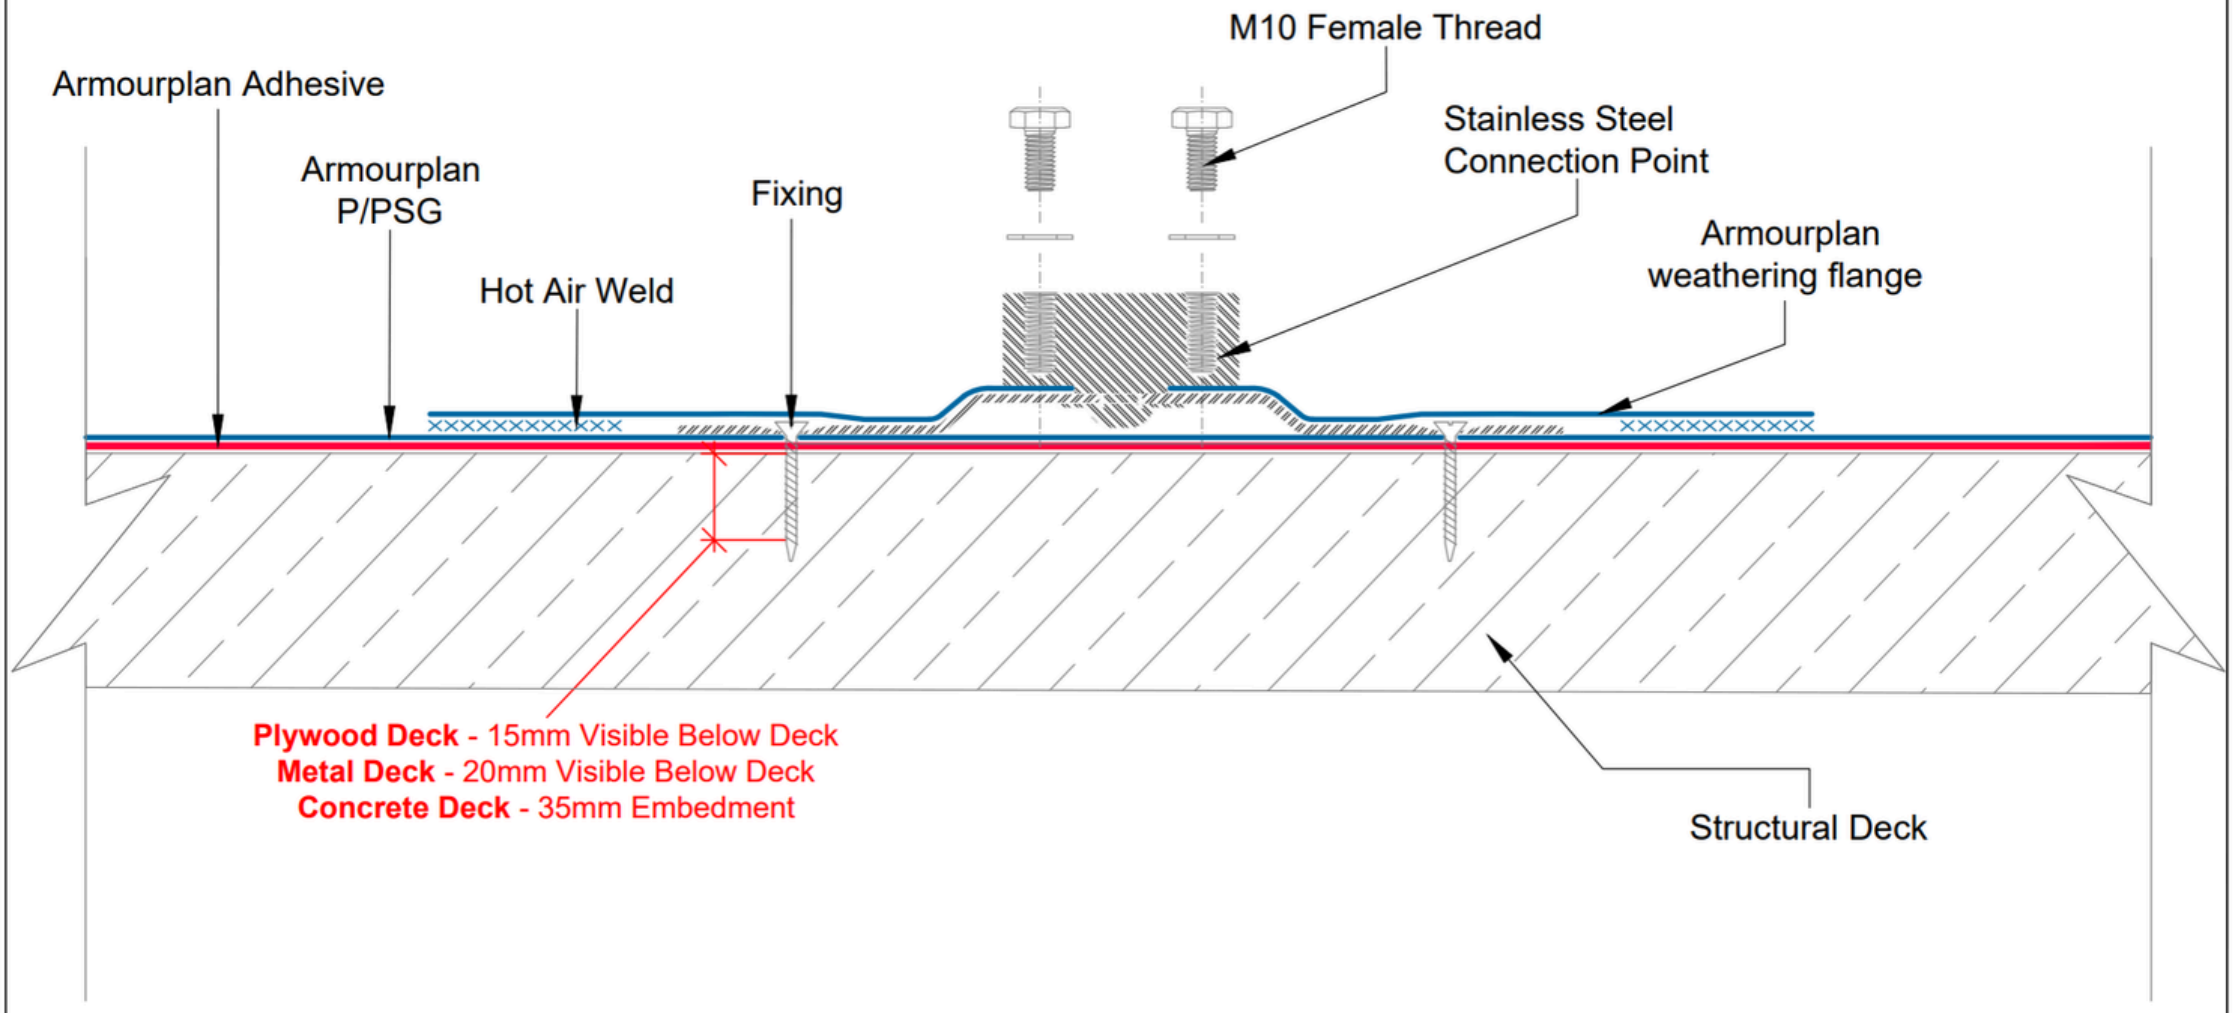

neuchâtel
Since 1905

Phone 09 441 4595
email: info@neuchatel.co.nz

17 Manga Road, Silverdale
Auckland 0922
New Zealand

PRODUCT / SYSTEM:				
ARMOURPLAN COLD ROOF SYSTEM FULLY ADHERED				
DRAWING TITLE:				
NICHOLSONS ROOFTRAK IFP				
DRAWING NO:	REVISION:	DATE:	DRAWN BY:	SCALE:
CR ASG-20	1	13.07.2025	BQ	NTS

All Neuchatel products must be installed by a Certified trained Neuchatel Applicator and in accordance with the relevant Codemark certificate, installation guides and relevant data sheets.
Published current standard details of the system should be used as part of the Specification package. Any amendments to these details must be reviewed and approved in writing by the Neuchatel Waterproofing Technical Services Department. Project specifications are available on request. Further information on all Neuchatel Waterproofing products and services can be obtained through the contact details provided.

CodeMark
CMNZ70094

CONSTANT FORCE POSTS FITTED IN ACCORDANCE WITH LATCHWAYS DATA SHEET

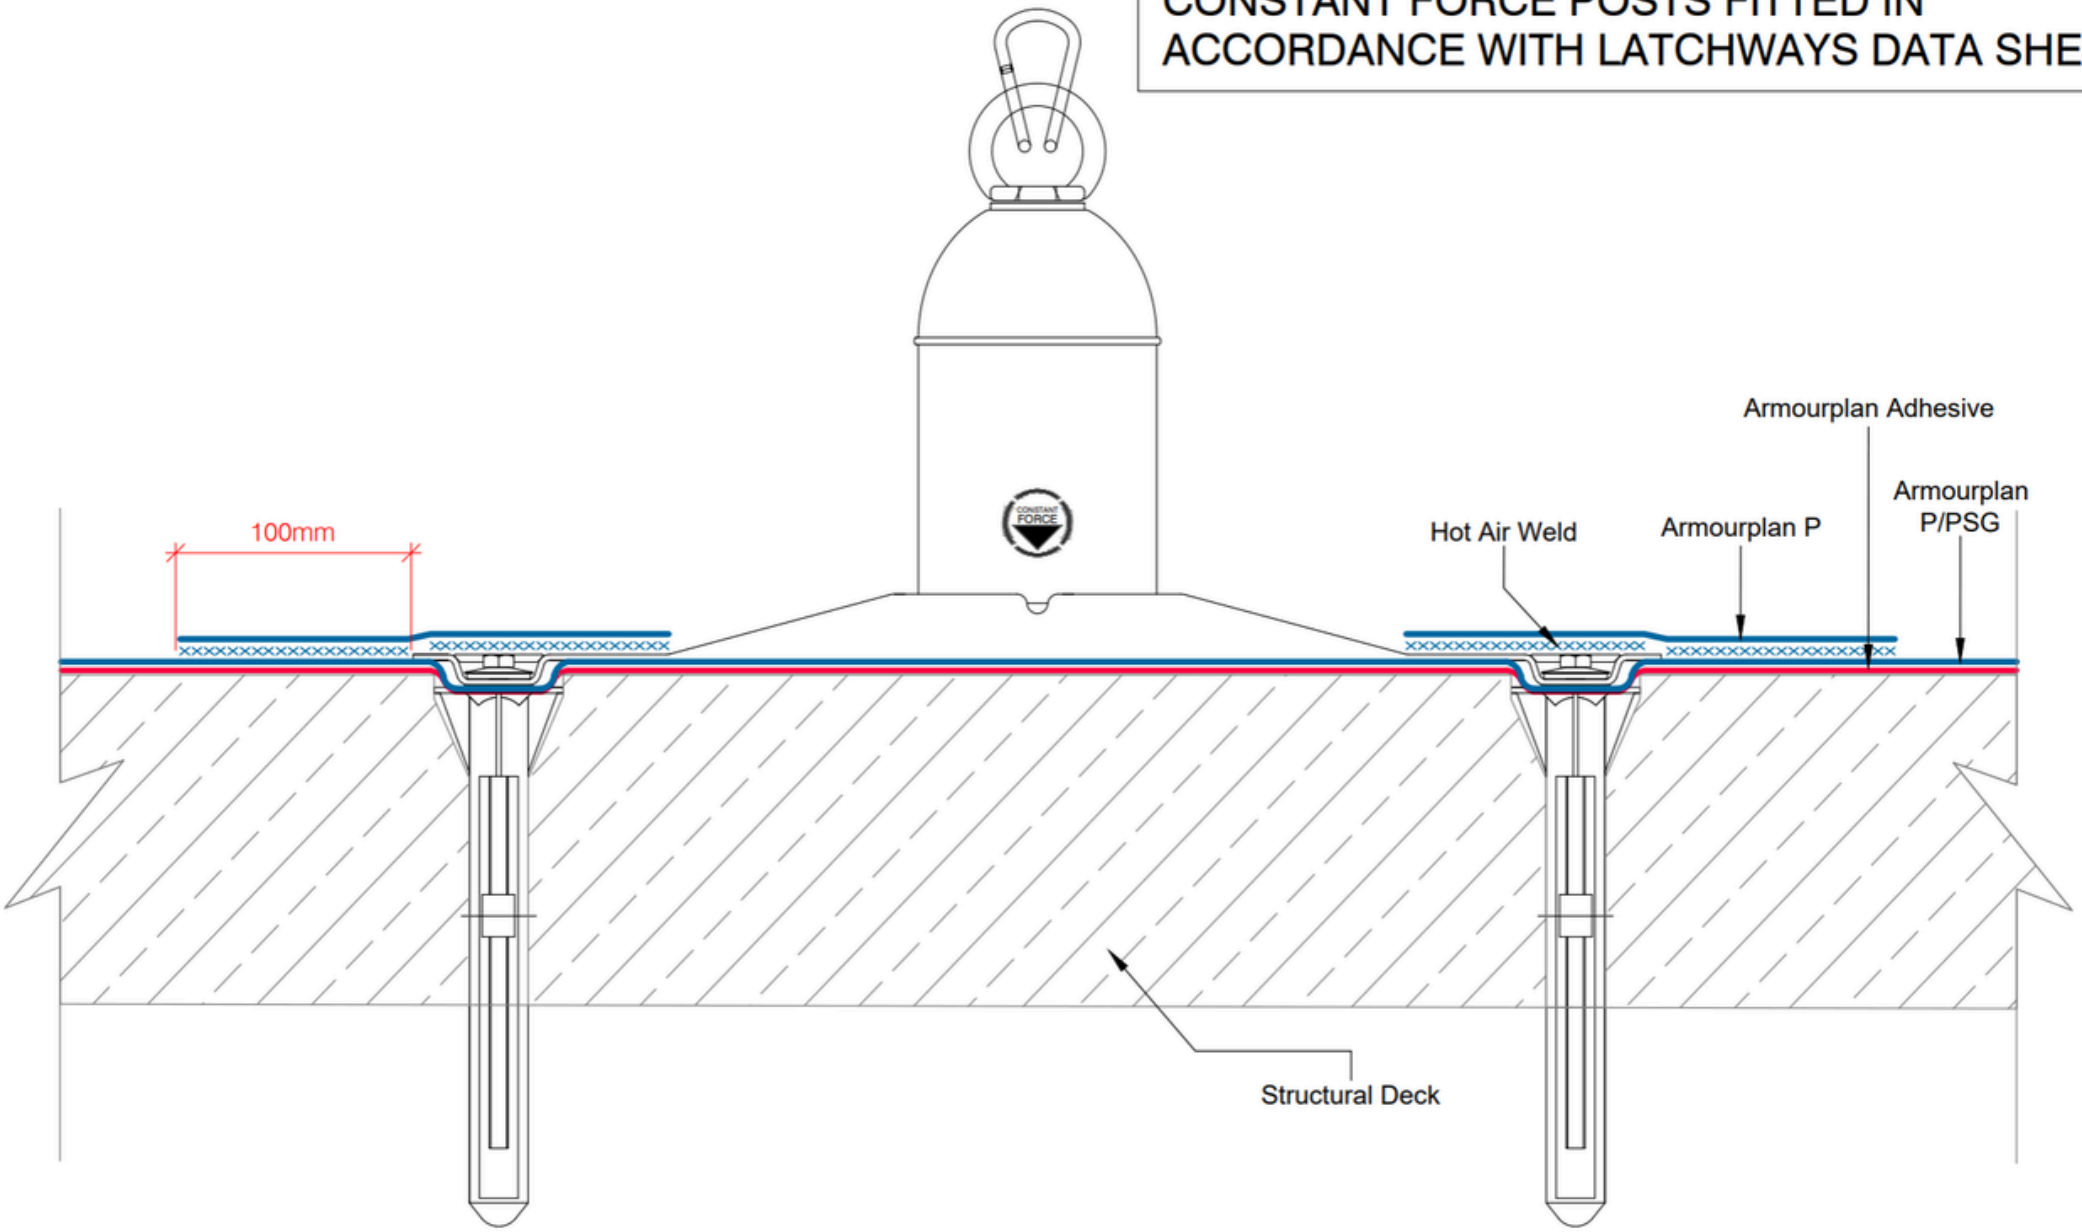

neuchâtel
Since 1905

Phone 09 441 4595
email: info@neuchatel.co.nz

17 Manga Road, Silverdale
Auckland 0922
New Zealand

PRODUCT / SYSTEM:				
ARMOURPLAN COLD ROOF SYSTEM FULLY ADHERED				
DRAWING TITLE: LATCHWAYS MANSAFE POST				
DRAWING NO: CR ASG-21	REVISION: 1	DATE: 13.07.2025	DRAWN BY: BQ	SCALE: NTS

All Neuchatel products must be installed by a Certified trained Neuchatel Applicator and in accordance with the relevant Codemark certificate, installation guides and relevant data sheets.
Published current standard details of the system should be used as part of the Specification package. Any amendments to these details must be reviewed and approved in writing by the Neuchatel Waterproofing Technical Services Department. Project specifications are available on request. Further information on all Neuchatel Waterproofing products and services can be obtained through the contact details provided.

CodeMark
CMNZ70094

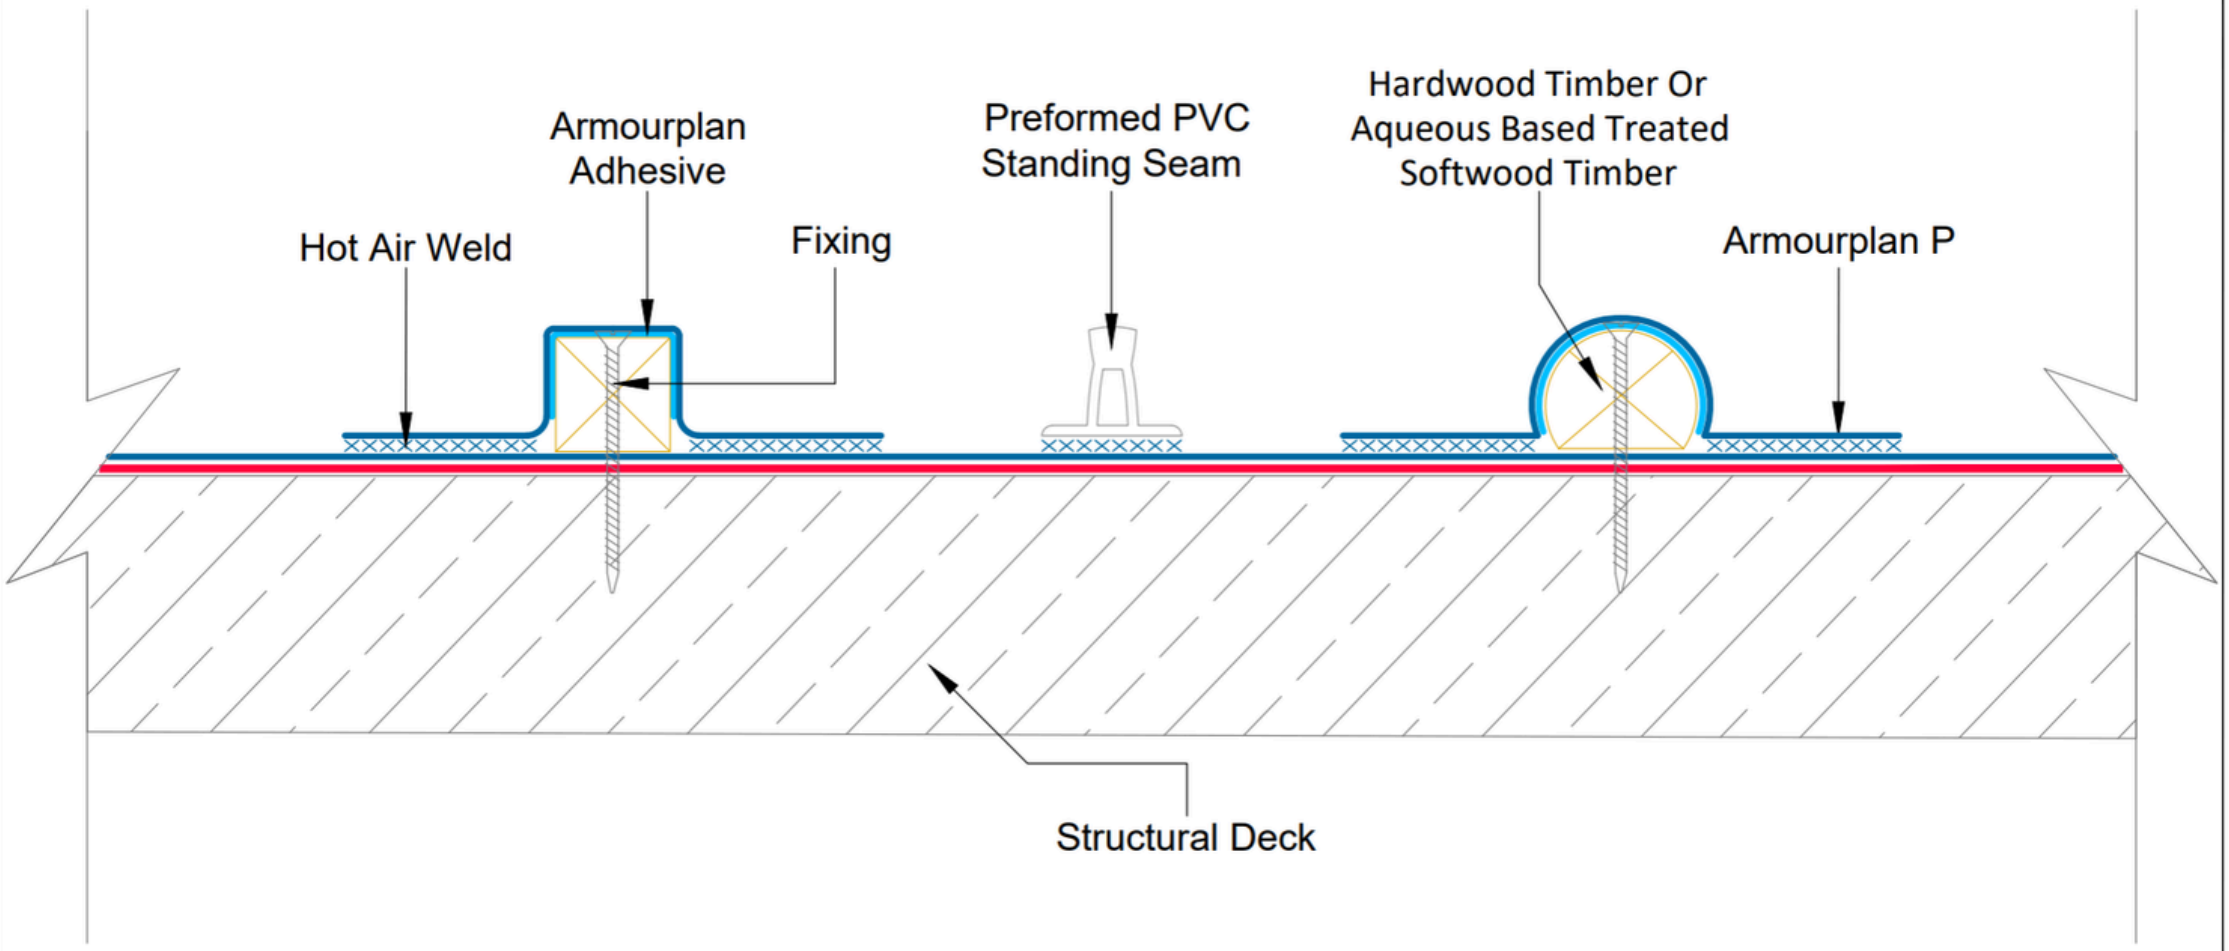

neuchâtel
Since 1905

Phone 09 441 4595
email: info@neuchatel.co.nz

17 Manga Road, Silverdale
Auckland 0922
New Zealand

PRODUCT / SYSTEM:				
ARMOURPLAN COLD ROOF SYSTEM FULLY ADHERED				
DRAWING TITLE:				
ARMOURPLAN STANDING SEAMS				
DRAWING NO:	REVISION:	DATE:	DRAWN BY:	SCALE:
CR ASG-21	1	13.07.2025	BQ	NTS

All Neuchatel products must be installed by a Certified trained Neuchatel Applicator and in accordance with the relevant Codemark certificate, installation guides and relevant data sheets.
Published current standard details of the system should be used as part of the Specification package. Any amendments to these details must be reviewed and approved in writing by the Neuchatel Waterproofing Technical Services Department. Project specifications are available on request. Further information on all Neuchatel Waterproofing products and services can be obtained through the contact details provided.

CodeMark
CMNZ70094

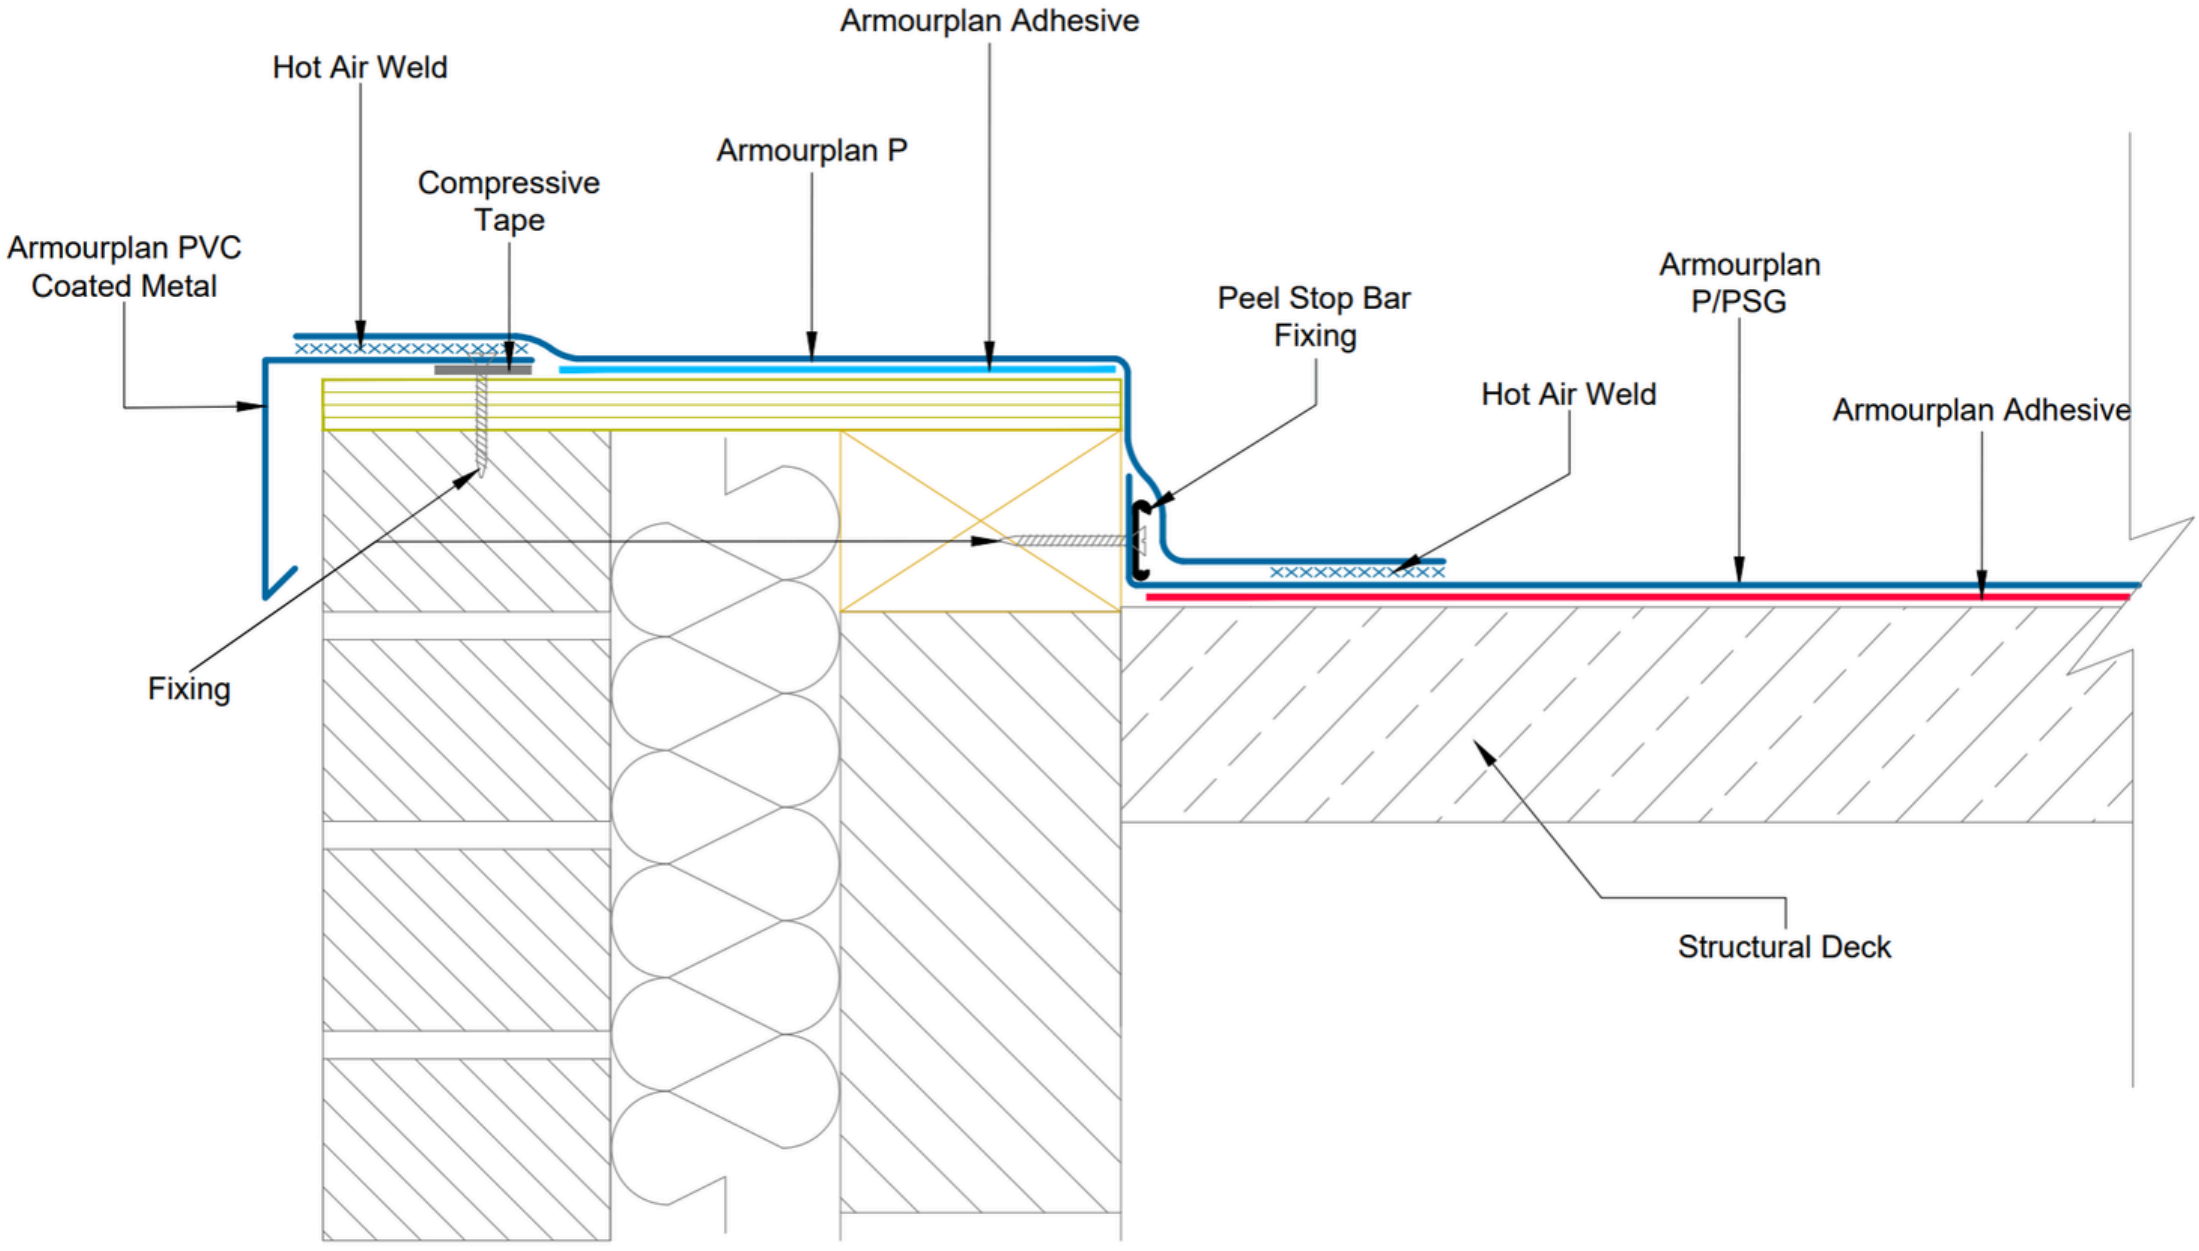

neuchâtel
Since 1905

Phone 09 441 4595
email: info@neuchatel.co.nz

17 Manga Road, Silverdale
Auckland 0922
New Zealand

PRODUCT / SYSTEM:				
ARMOURPLAN COLD ROOF SYSTEM FULLY ADHERED				
DRAWING TITLE:				
CHECK KERB DETAIL				
DRAWING NO:	REVISION:	DATE:	DRAWN BY:	SCALE:
ASG-2a	1	12.07.2025	BQ	NTS

All Neuchatel products must be installed by a Certified trained Neuchatel Applicator and in accordance with the relevant Codemark certificate, installation guides and relevant data sheets.
Published current standard details of the system should be used as part of the Specification package. Any amendments to these details must be reviewed and approved in writing by the Neuchatel Waterproofing Technical Services Department. Project specifications are available on request. Further information on all Neuchatel Waterproofing products and services can be obtained through the contact details provided.

CodeMark
CMNZ70094

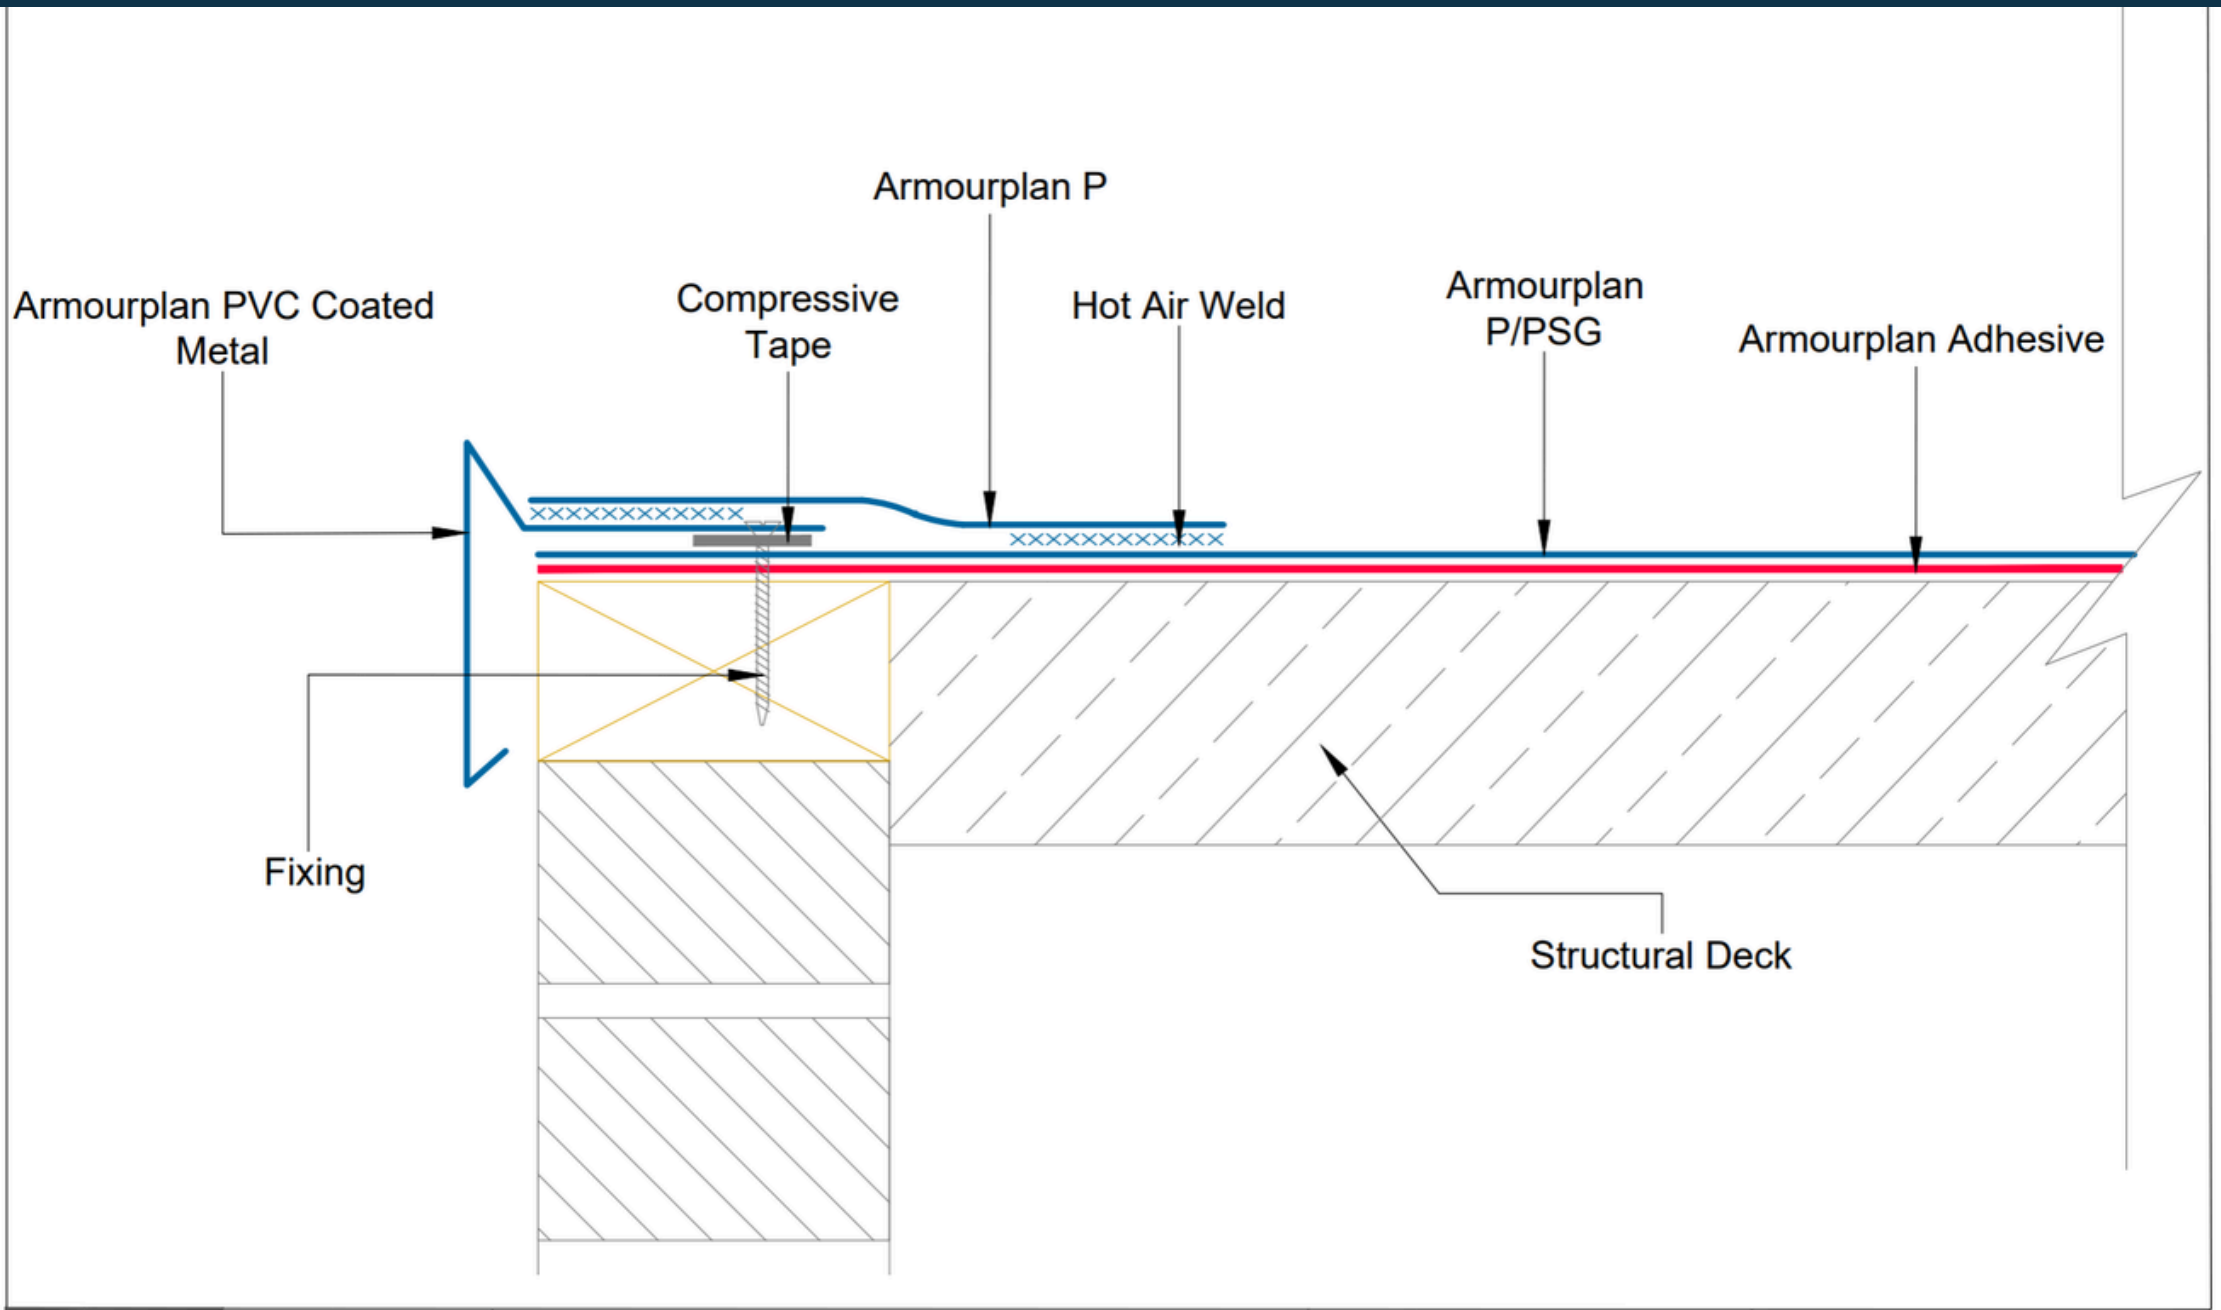

neuchâtel
Since 1905

Phone 09 441 4595
email: info@neuchatel.co.nz

17 Manga Road, Silverdale
Auckland 0922
New Zealand

PRODUCT / SYSTEM:				
ARMOURPLAN COLD ROOF SYSTEM FULLY ADHERED				
DRAWING TITLE:				
CHECK KERB DETAIL				
DRAWING NO:	REVISION:	DATE:	DRAWN BY:	SCALE:
CR ASG-2b	1	12.07.2025	BQ	NTS

All Neuchatel products must be installed by a Certified trained Neuchatel Applicator and in accordance with the relevant Codemark certificate, installation guides and relevant data sheets.
Published current standard details of the system should be used as part of the Specification package. Any amendments to these details must be reviewed and approved in writing by the Neuchatel Waterproofing Technical Services Department. Project specifications are available on request. Further information on all Neuchatel Waterproofing products and services can be obtained through the contact details provided.

CodeMark
CMNZ70094

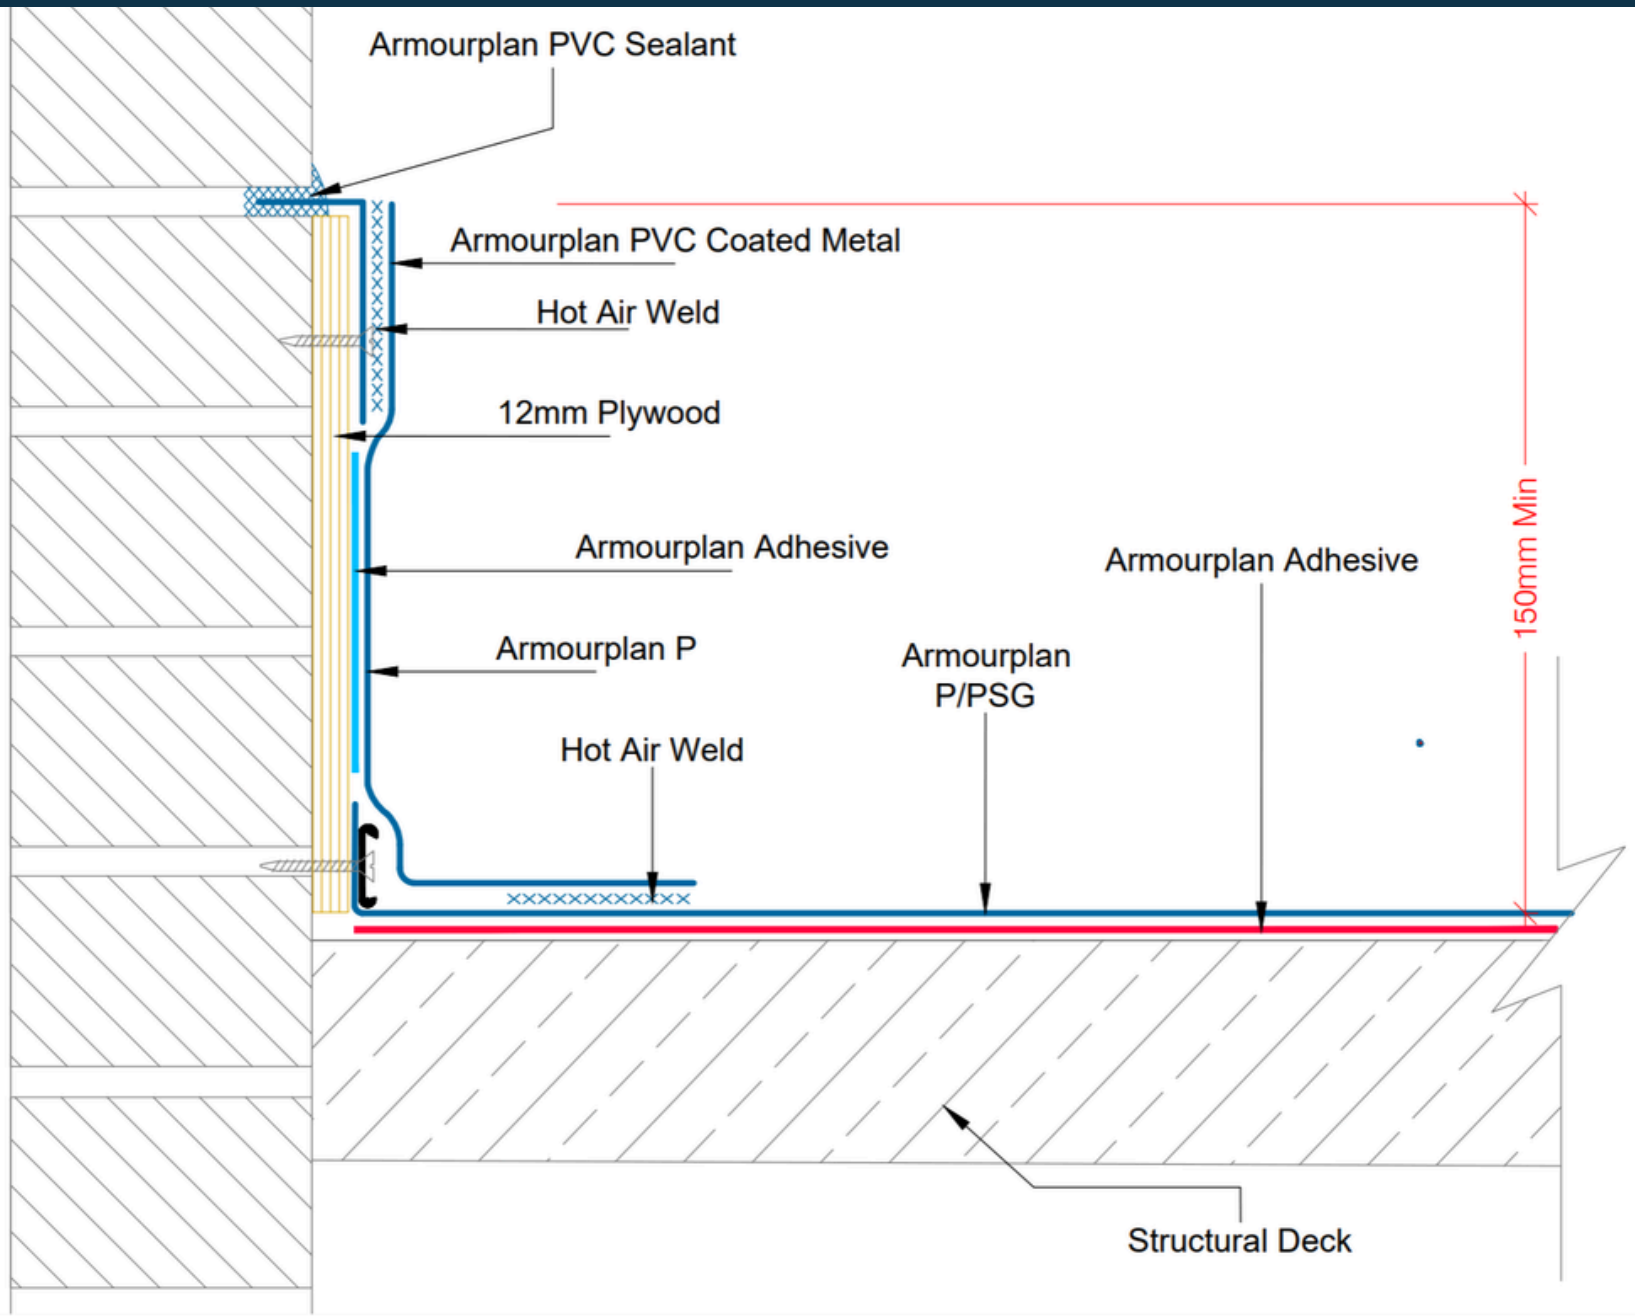

neuchâtel
Since 1905

Phone 09 441 4595
email: info@neuchatel.co.nz

17 Manga Road, Silverdale
Auckland 0922
New Zealand

PRODUCT / SYSTEM:				
ARMOURPLAN COLD ROOF SYSTEM FULLY ADHERED				
DRAWING TITLE:				
ABUTMENT TO BRICKWORK CHASED JOINT				
DRAWING NO:	REVISION:	DATE:	DRAWN BY:	SCALE:
CR ASG-3	1	12.07.2025	BQ	NTS

All Neuchatel products must be installed by a Certified trained Neuchatel Applicator and in accordance with the relevant Codemark certificate, installation guides and relevant data sheets.
Published current standard details of the system should be used as part of the Specification package. Any amendments to these details must be reviewed and approved in writing by the Neuchatel Waterproofing Technical Services Department. Project specifications are available on request. Further information on all Neuchatel Waterproofing products and services can be obtained through the contact details provided.

CodeMark
CMNZ70094

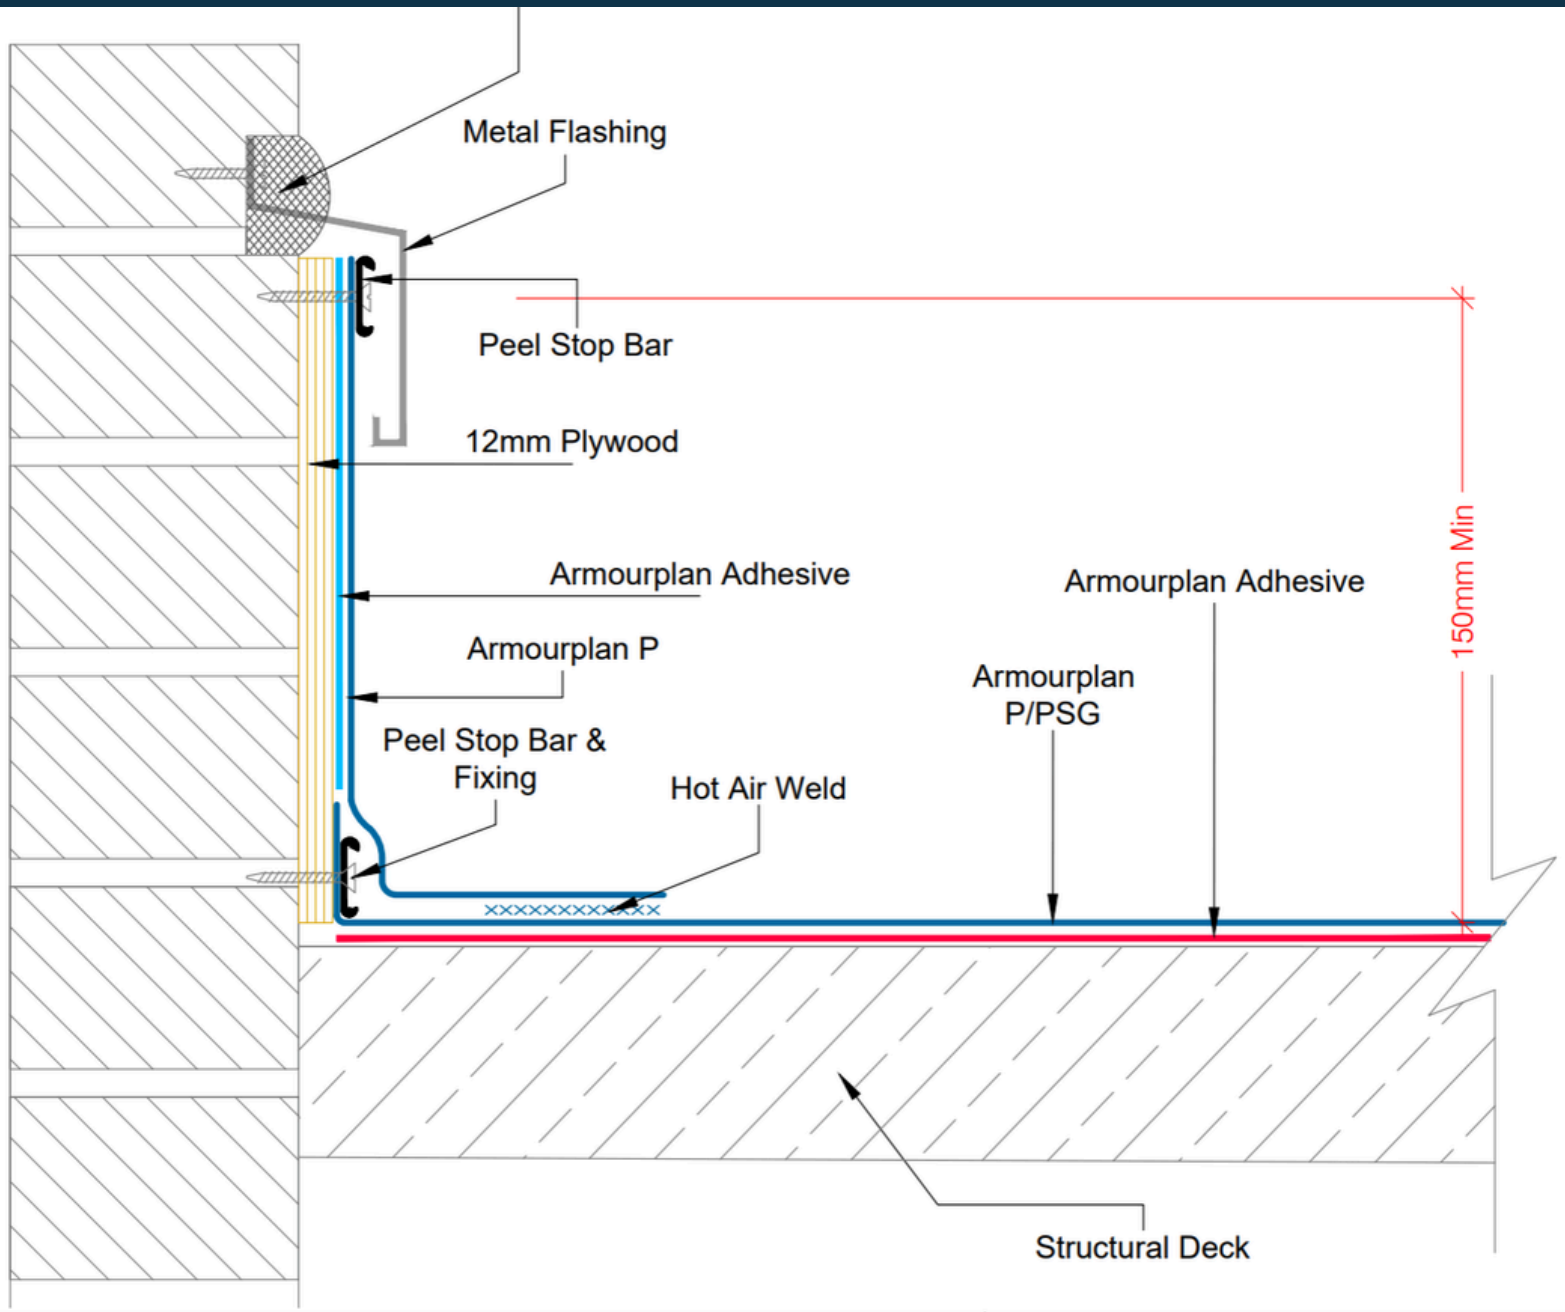

neuchâtel
Since 1905

Phone 09 441 4595
email: info@neuchatel.co.nz

17 Manga Road, Silverdale
Auckland 0922
New Zealand

PRODUCT / SYSTEM:				
ARMOURPLAN COLD ROOF SYSTEM FULLY ADHERED				
DRAWING TITLE:				
ABUTMENT TO BRICKWORK WITH COVER FLASHING				
DRAWING NO:	REVISION:	DATE:	DRAWN BY:	SCALE:
CR ASG-4	1	12.07.2025	BQ	NTS

All Neuchatel products must be installed by a Certified trained Neuchatel Applicator and in accordance with the relevant Codemark certificate, installation guides and relevant data sheets.
Published current standard details of the system should be used as part of the Specification package. Any amendments to these details must be reviewed and approved in writing by the Neuchatel Waterproofing Technical Services Department. Project specifications are available on request. Further information on all Neuchatel Waterproofing products and services can be obtained through the contact details provided.

CodeMark
CMNZ70094

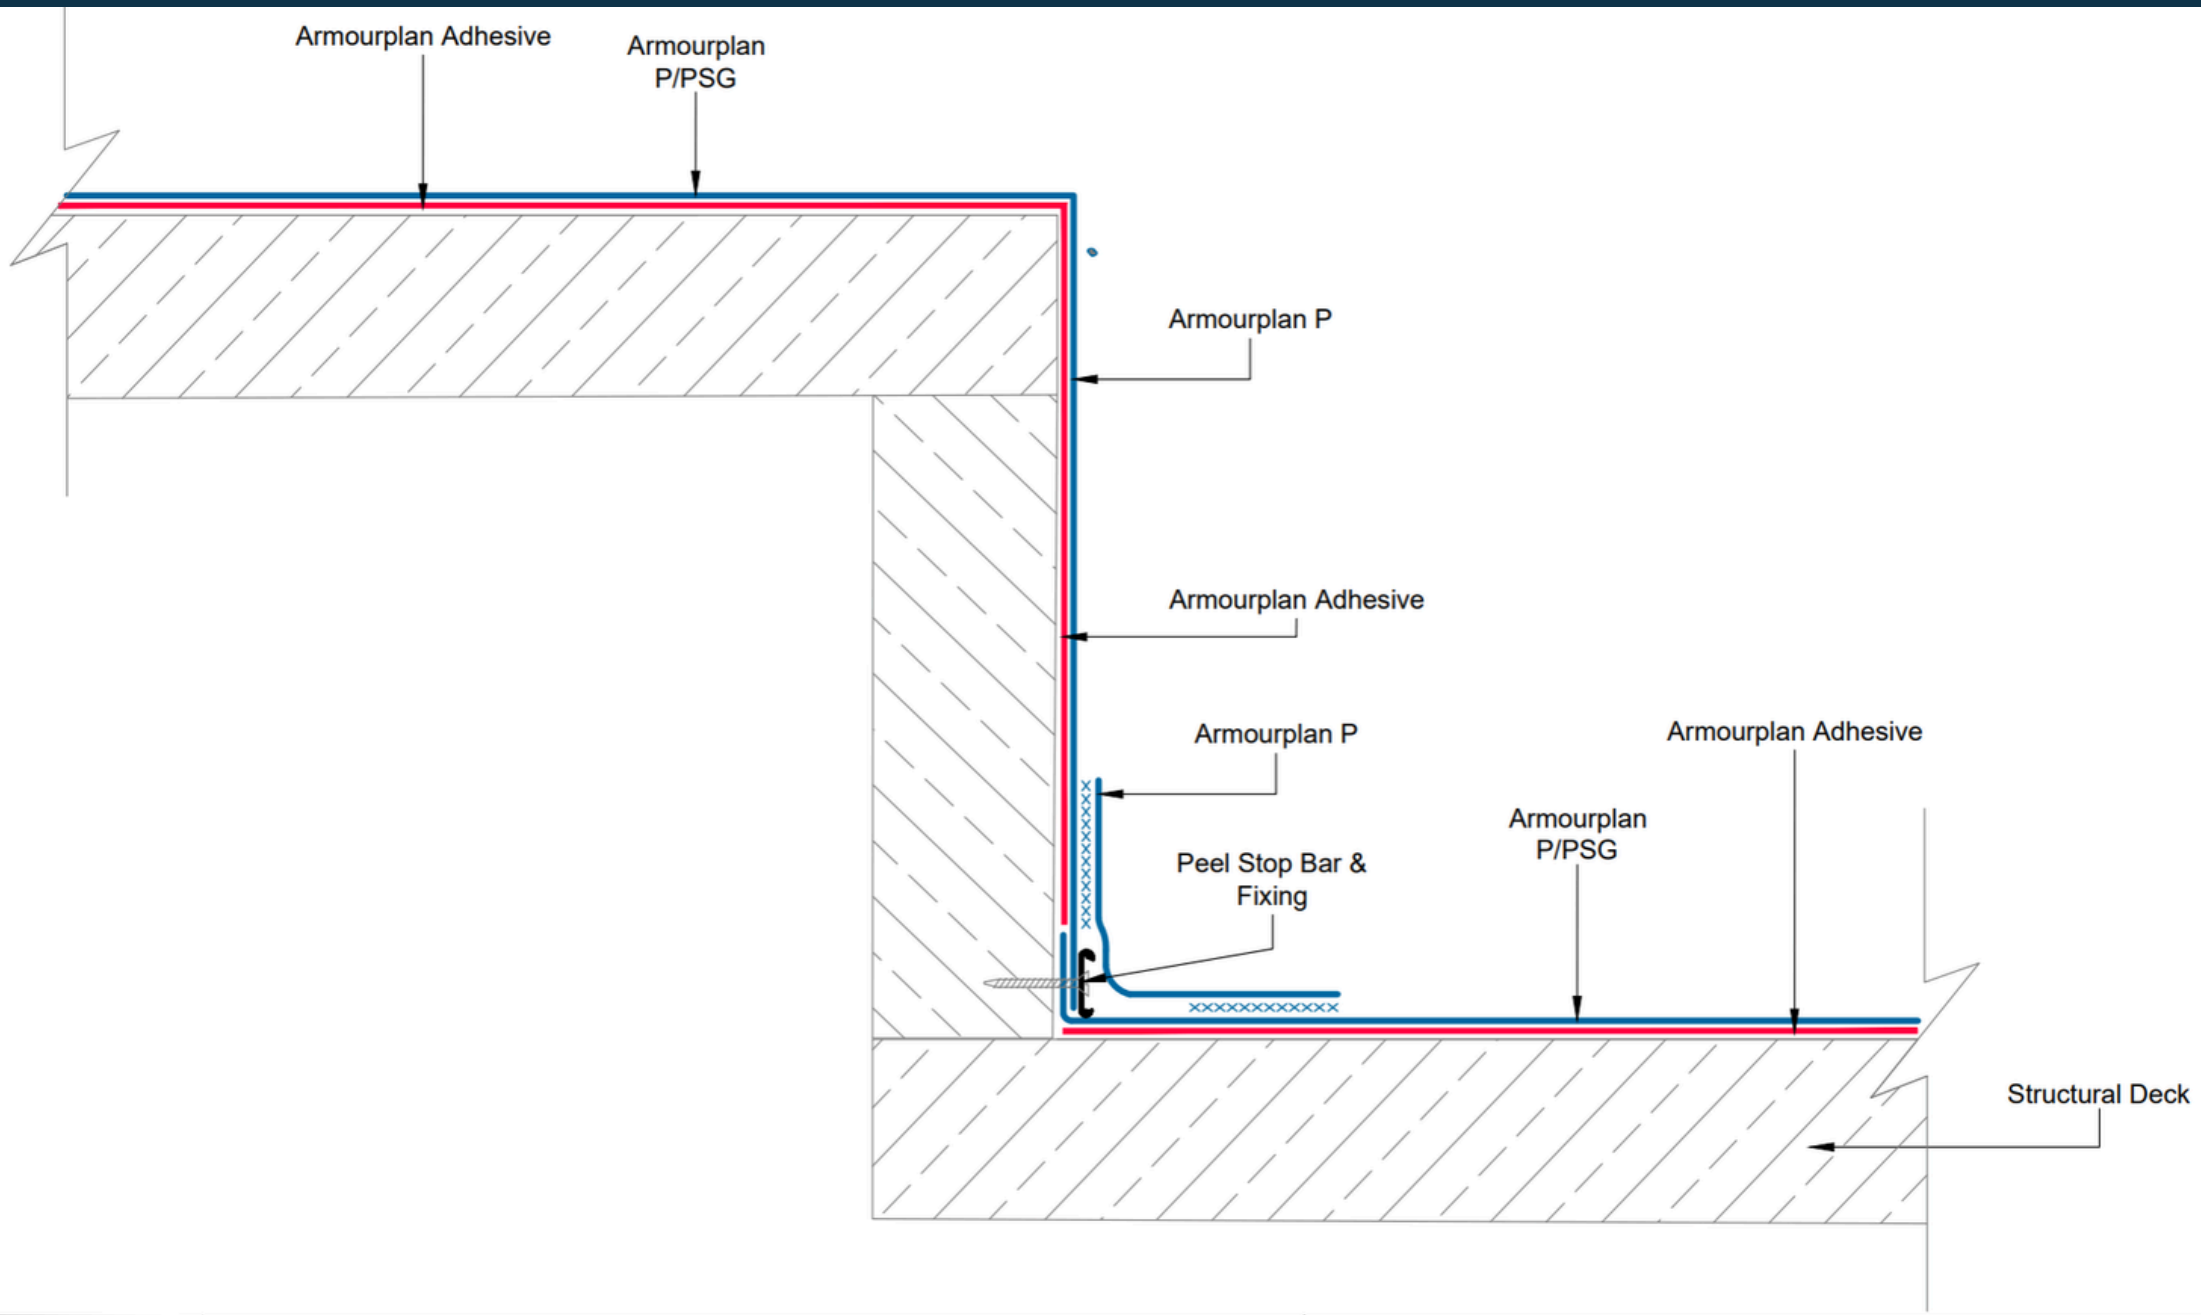

neuchâtel
Since 1905

Phone 09 441 4595
email: info@neuchatel.co.nz

17 Manga Road, Silverdale
Auckland 0922
New Zealand

PRODUCT / SYSTEM:				
ARMOURPLAN COLD ROOF SYSTEM FULLY ADHERED				
DRAWING TITLE:				
BOX GUTTER CHANGE OF LEVEL				
DRAWING NO:	REVISION:	DATE:	DRAWN BY:	SCALE:
CR ASG-5a	1	12.07.2025		NTS

All Neuchatel products must be installed by a Certified trained Neuchatel Applicator and in accordance with the relevant Codemark certificate, installation guides and relevant data sheets.
Published current standard details of the system should be used as part of the Specification package. Any amendments to these details must be reviewed and approved in writing by the Neuchatel Waterproofing Technical Services Department. Project specifications are available on request. Further information on all Neuchatel Waterproofing products and services can be obtained through the contact details provided.

CodeMark
CMNZ70094

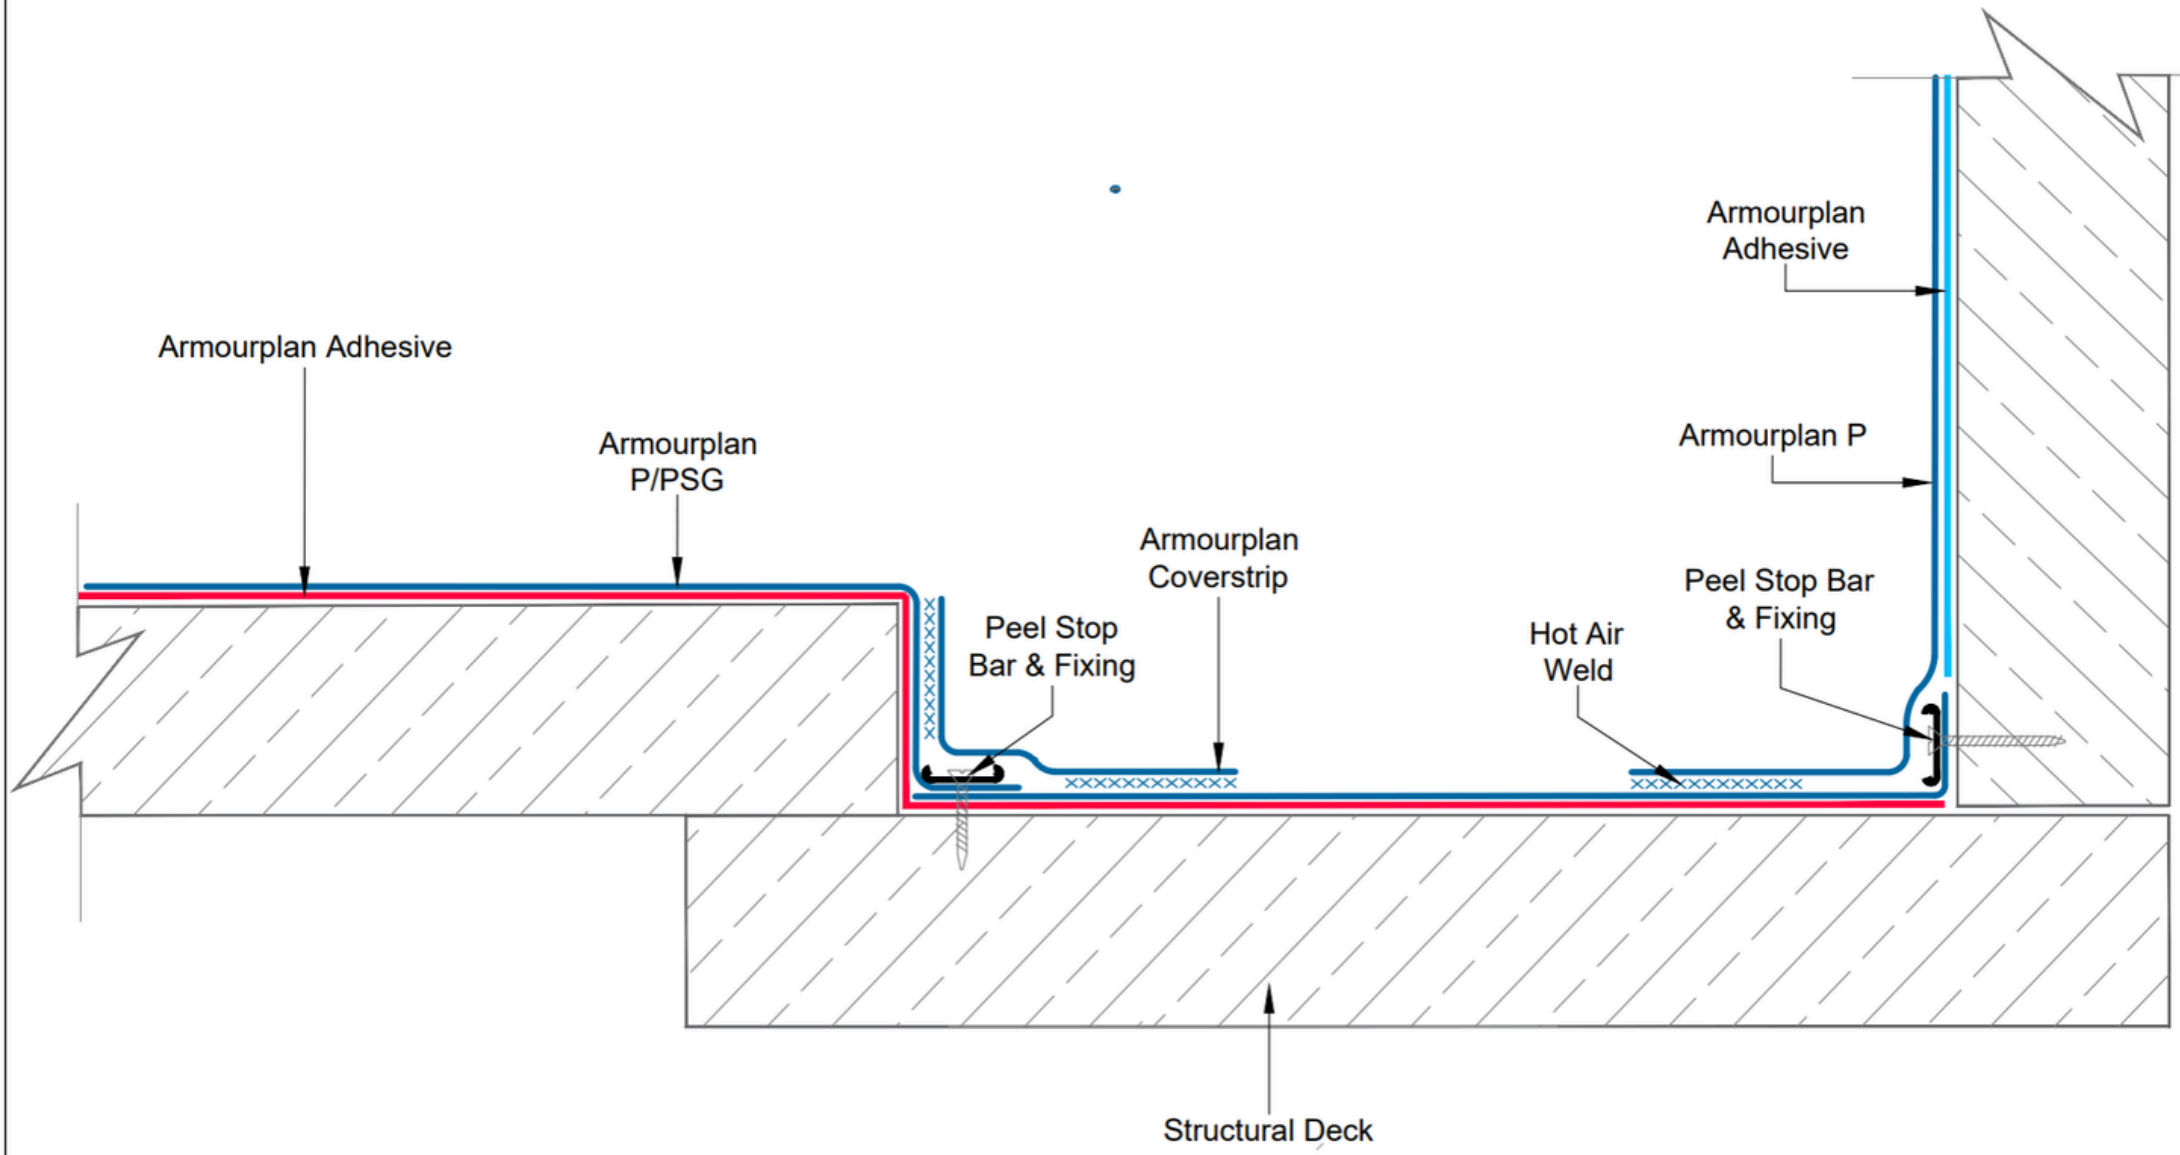

neuchâtel
Since 1905

Phone 09 441 4595
email: info@neuchatel.co.nz

17 Manga Road, Silverdale
Auckland 0922
New Zealand

PRODUCT / SYSTEM:				
ARMOURPLAN COLD ROOF SYSTEM FULLY ADHERED				
DRAWING TITLE: PARAPET GUTTER				
DRAWING NO: CR ASG-5b	REVISION: 1	DATE: 12.07.2025	DRAWN BY: BQ	SCALE: NTS

All Neuchatel products must be installed by a Certified trained Neuchatel Applicator and in accordance with the relevant Codemark certificate, installation guides and relevant data sheets.
Published current standard details of the system should be used as part of the Specification package. Any amendments to these details must be reviewed and approved in writing by the Neuchatel Waterproofing Technical Services Department. Project specifications are available on request. Further information on all Neuchatel Waterproofing products and services can be obtained through the contact details provided.

CodeMark
CMNZ70094

Option 1

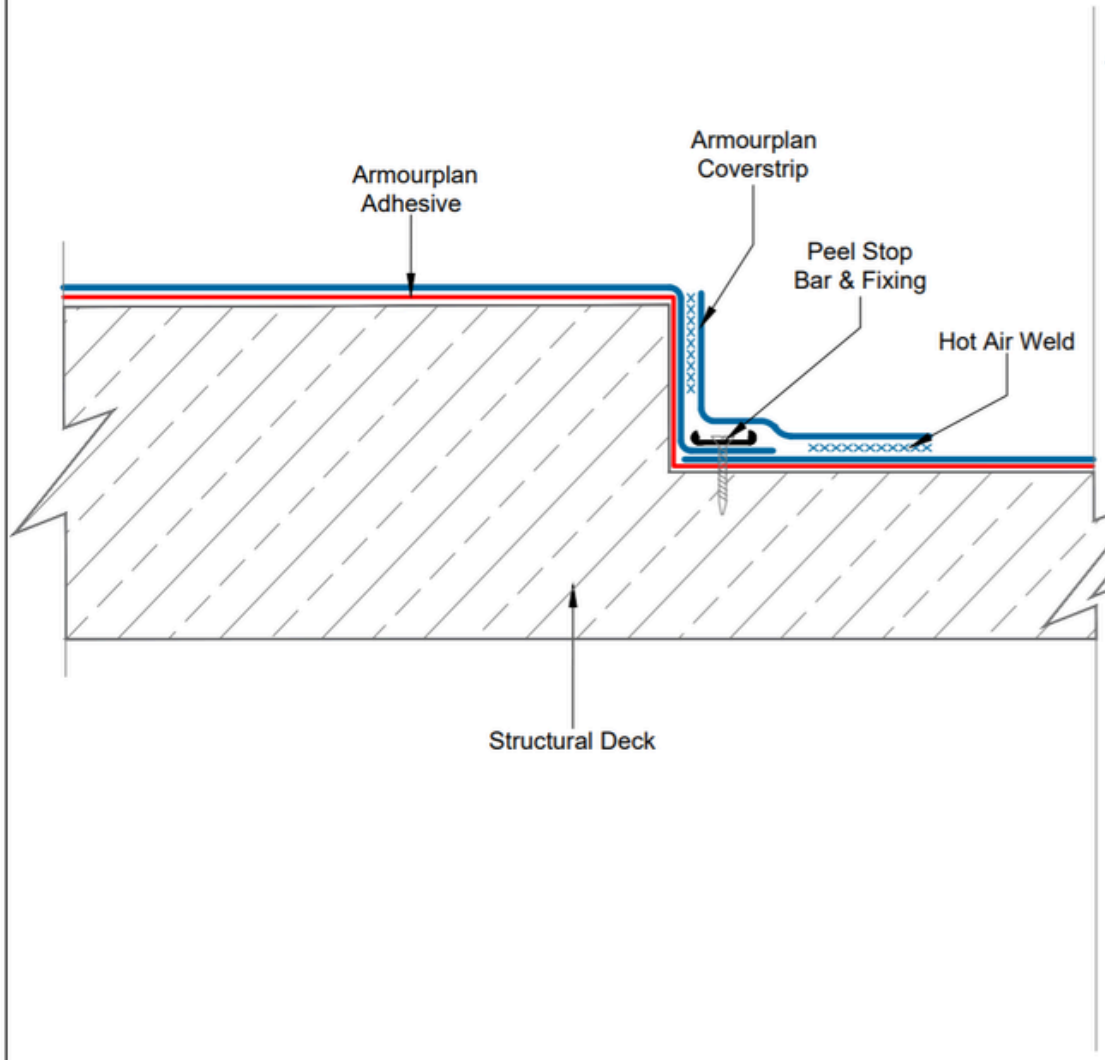

Option 2

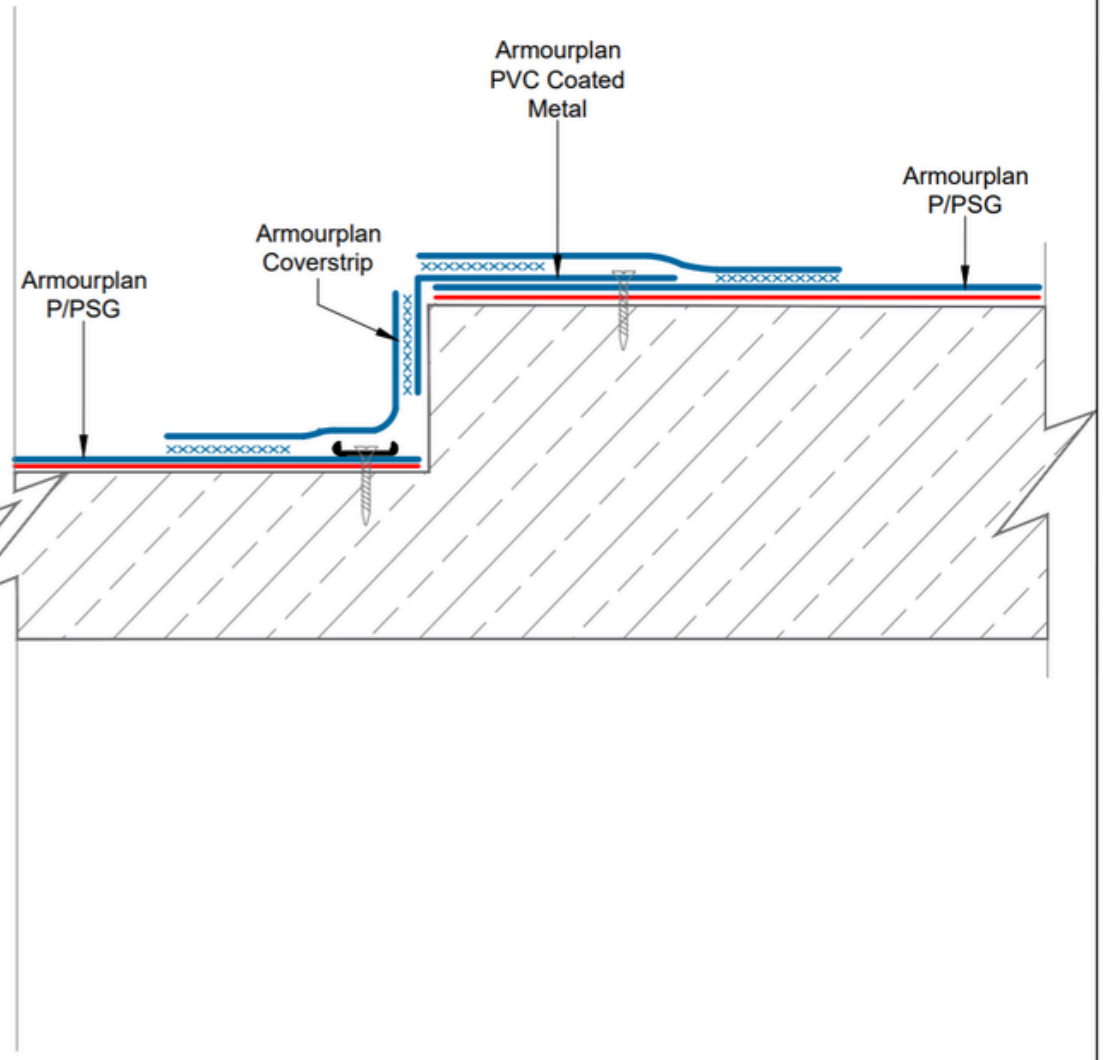

neuchâtel
Since 1905

Phone 09 441 4595
email: info@neuchatel.co.nz

17 Manga Road, Silverdale
Auckland 0922
New Zealand

PRODUCT / SYSTEM:				
ARMOURPLAN COLD ROOF SYSTEM FULLY ADHERED				
DRAWING TITLE:				
GUTTER DETAIL				
DRAWING NO:	REVISION:	DATE:	DRAWN BY:	SCALE:
CR ASG-5c	1	12.07.2025	BQ	NTS

All Neuchatel products must be installed by a Certified trained Neuchatel Applicator and in accordance with the relevant Codemark certificate, installation guides and relevant data sheets.
Published current standard details of the system should be used as part of the Specification package. Any amendments to these details must be reviewed and approved in writing by the Neuchatel Waterproofing Technical Services Department. Project specifications are available on request. Further information on all Neuchatel Waterproofing products and services can be obtained through the contact details provided.

CodeMark
CMNZ70094

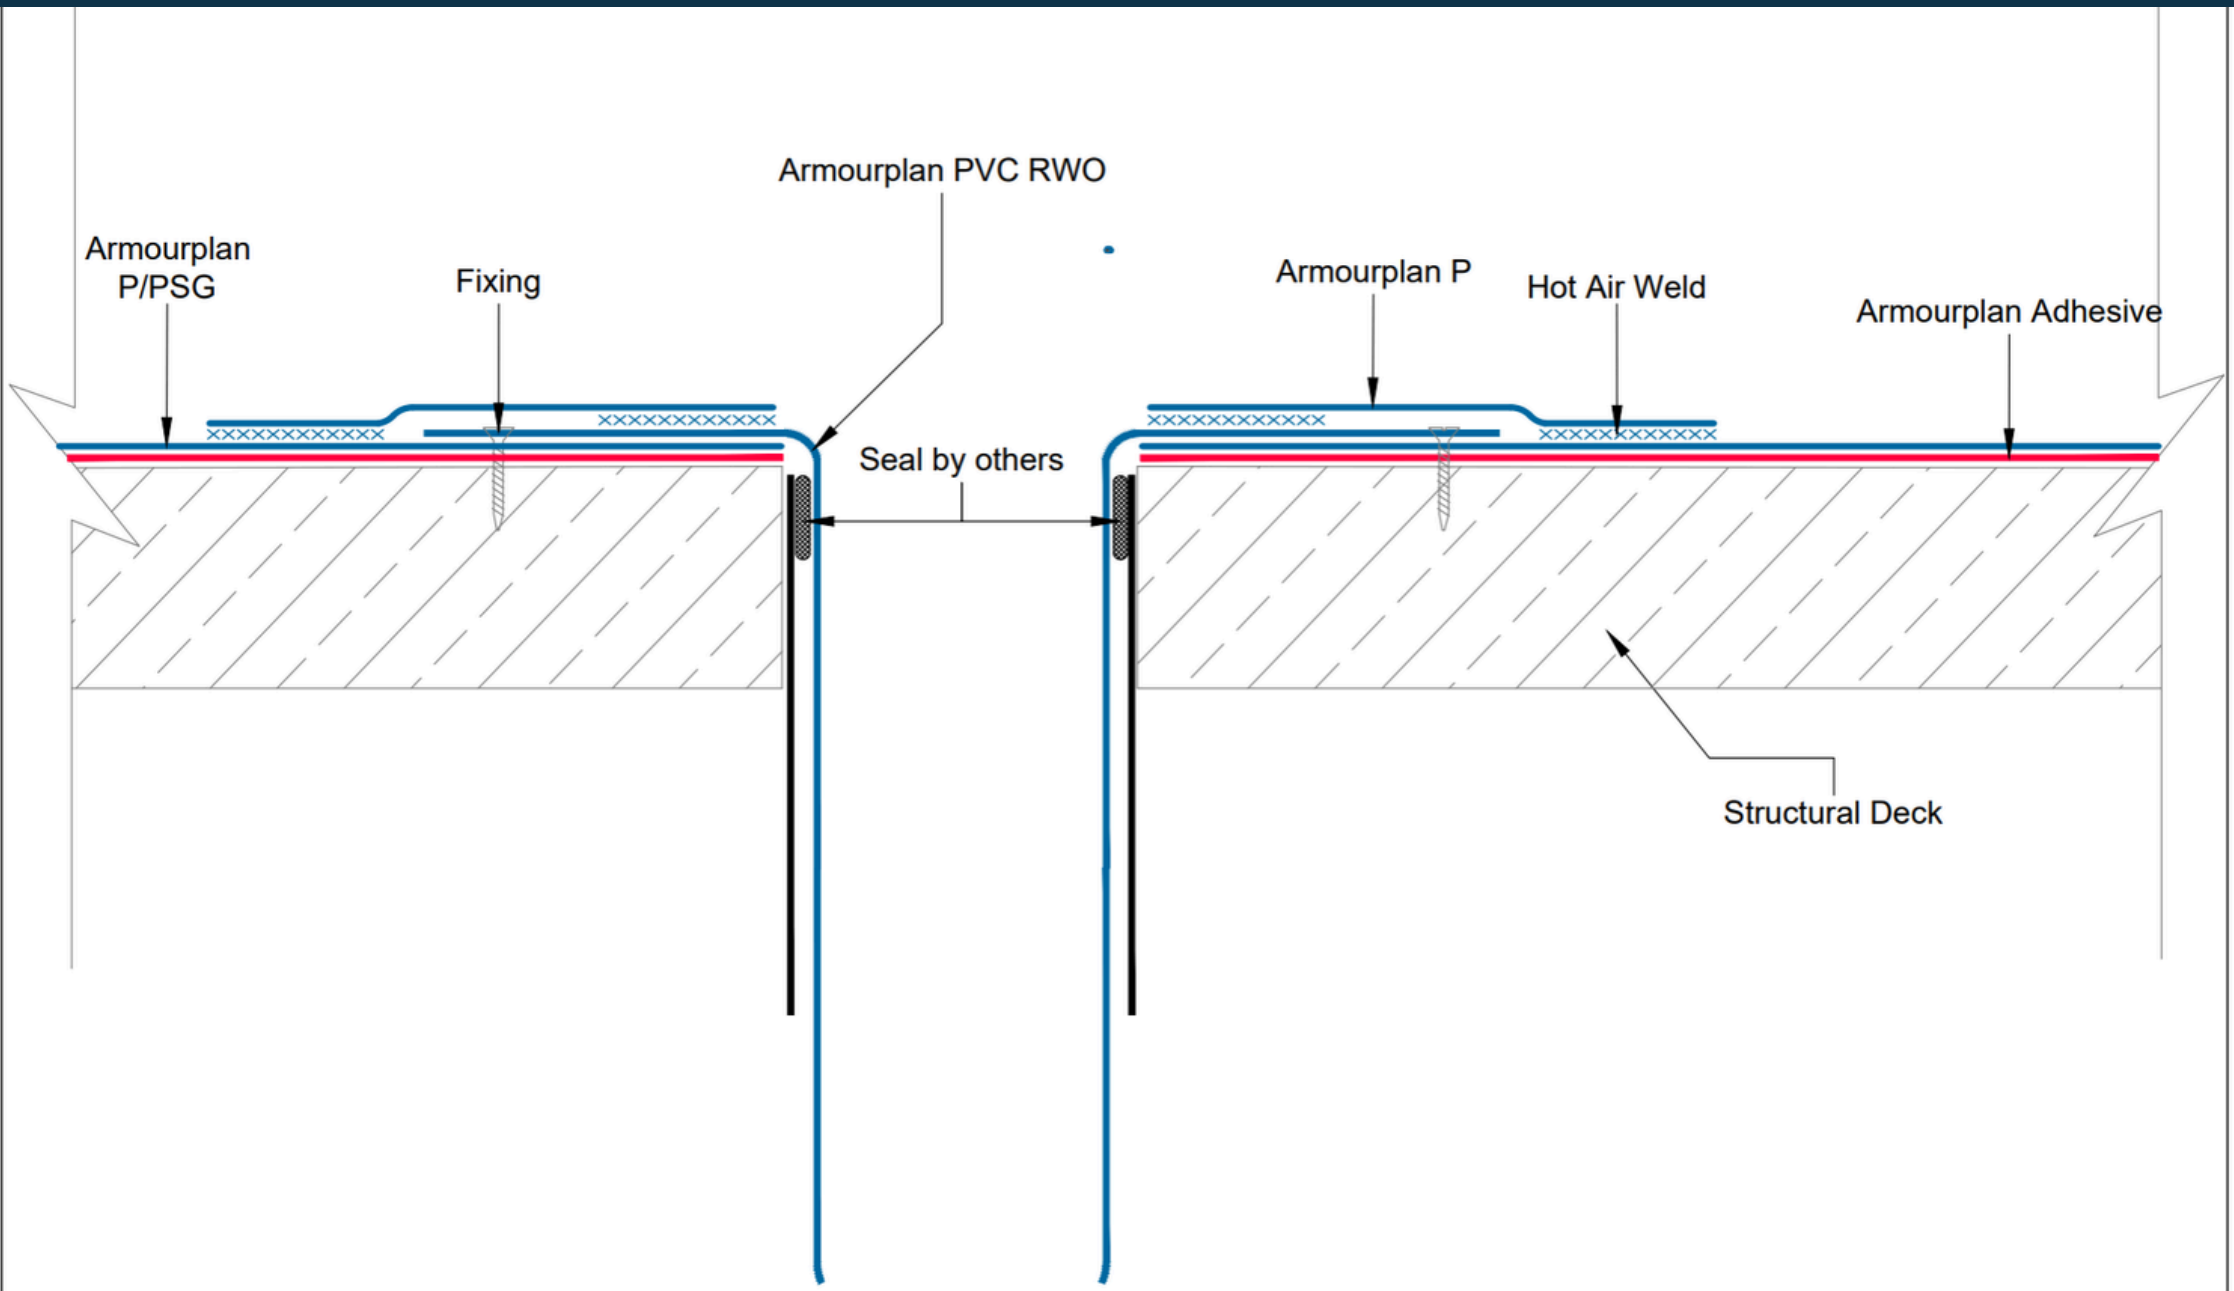

neuchâtel
Since 1905

Phone 09 441 4595
email: info@neuchatel.co.nz

17 Manga Road, Silverdale
Auckland 0922
New Zealand

PRODUCT / SYSTEM:				
ARMOURPLAN COLD ROOF SYSTEM FULLY ADHERED				
DRAWING TITLE:				
PVC VERTICAL OUTLET				
DRAWING NO:	REVISION:	DATE:	DRAWN BY:	SCALE:
CR ASG-6a	1	12.07.2025	BQ	NTS

All Neuchatel products must be installed by a Certified trained Neuchatel Applicator and in accordance with the relevant Codemark certificate, installation guides and relevant data sheets.
Published current standard details of the system should be used as part of the Specification package. Any amendments to these details must be reviewed and approved in writing by the Neuchatel Waterproofing Technical Services Department. Project specifications are available on request. Further information on all Neuchatel Waterproofing products and services can be obtained through the contact details provided.

CodeMark
CMNZ70094

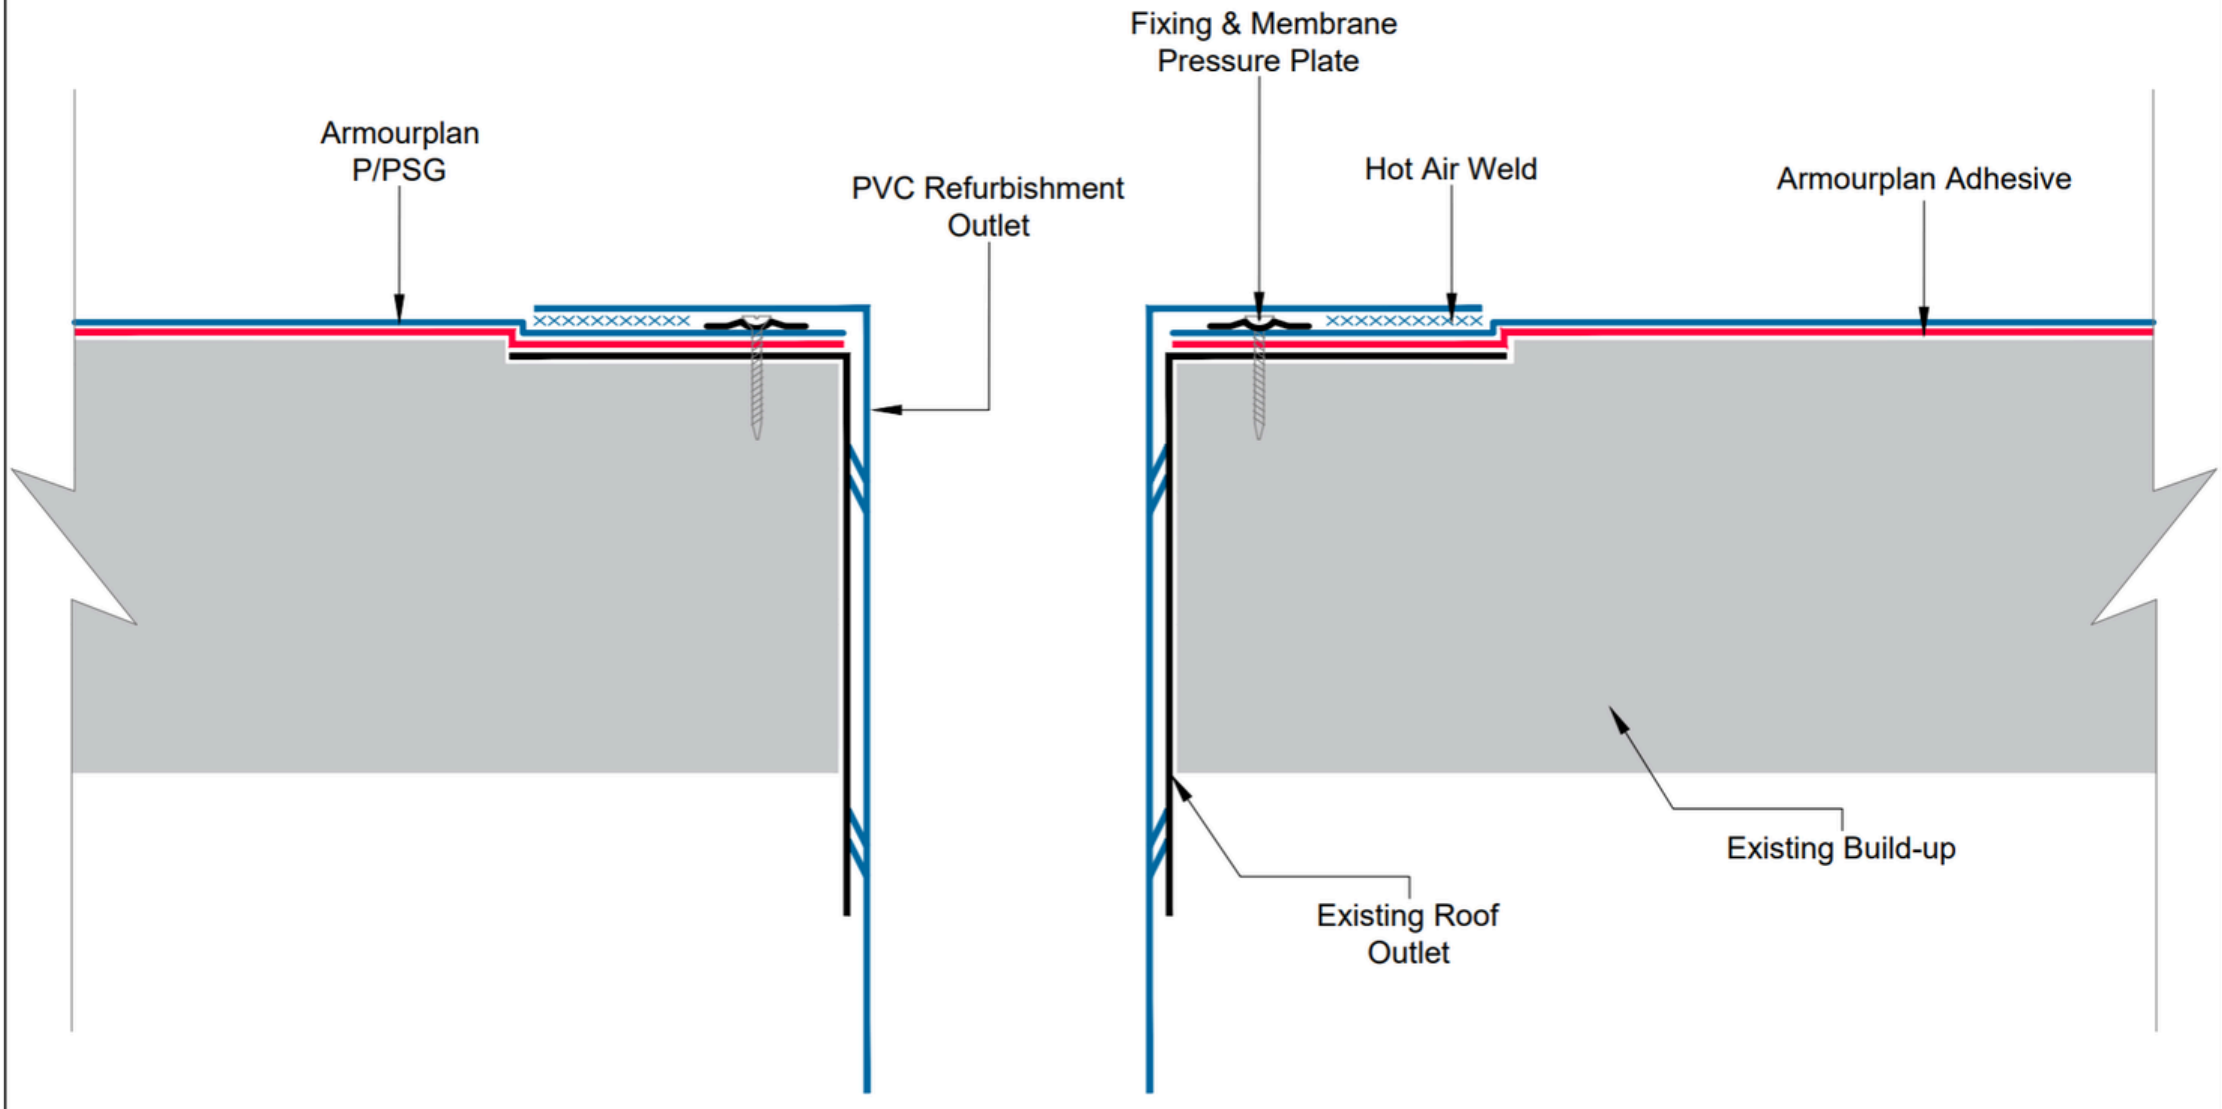

neuchâtel
Since 1905

Phone 09 441 4595
email: info@neuchatel.co.nz

17 Manga Road, Silverdale
Auckland 0922
New Zealand

PRODUCT / SYSTEM:				
ARMOURPLAN COLD ROOF SYSTEM FULLY ADHERED				
DRAWING TITLE:				
PVC REFURBISHMENT OUTLET				
DRAWING NO:	REVISION:	DATE:	DRAWN BY:	SCALE:
CR ASG-6b	1	12.07.2025	BQ	NTS

All Neuchatel products must be installed by a Certified trained Neuchatel Applicator and in accordance with the relevant Codemark certificate, installation guides and relevant data sheets.
Published current standard details of the system should be used as part of the Specification package. Any amendments to these details must be reviewed and approved in writing by the Neuchatel Waterproofing Technical Services Department. Project specifications are available on request. Further information on all Neuchatel Waterproofing products and services can be obtained through the contact details provided.

CodeMark
CMNZ70094

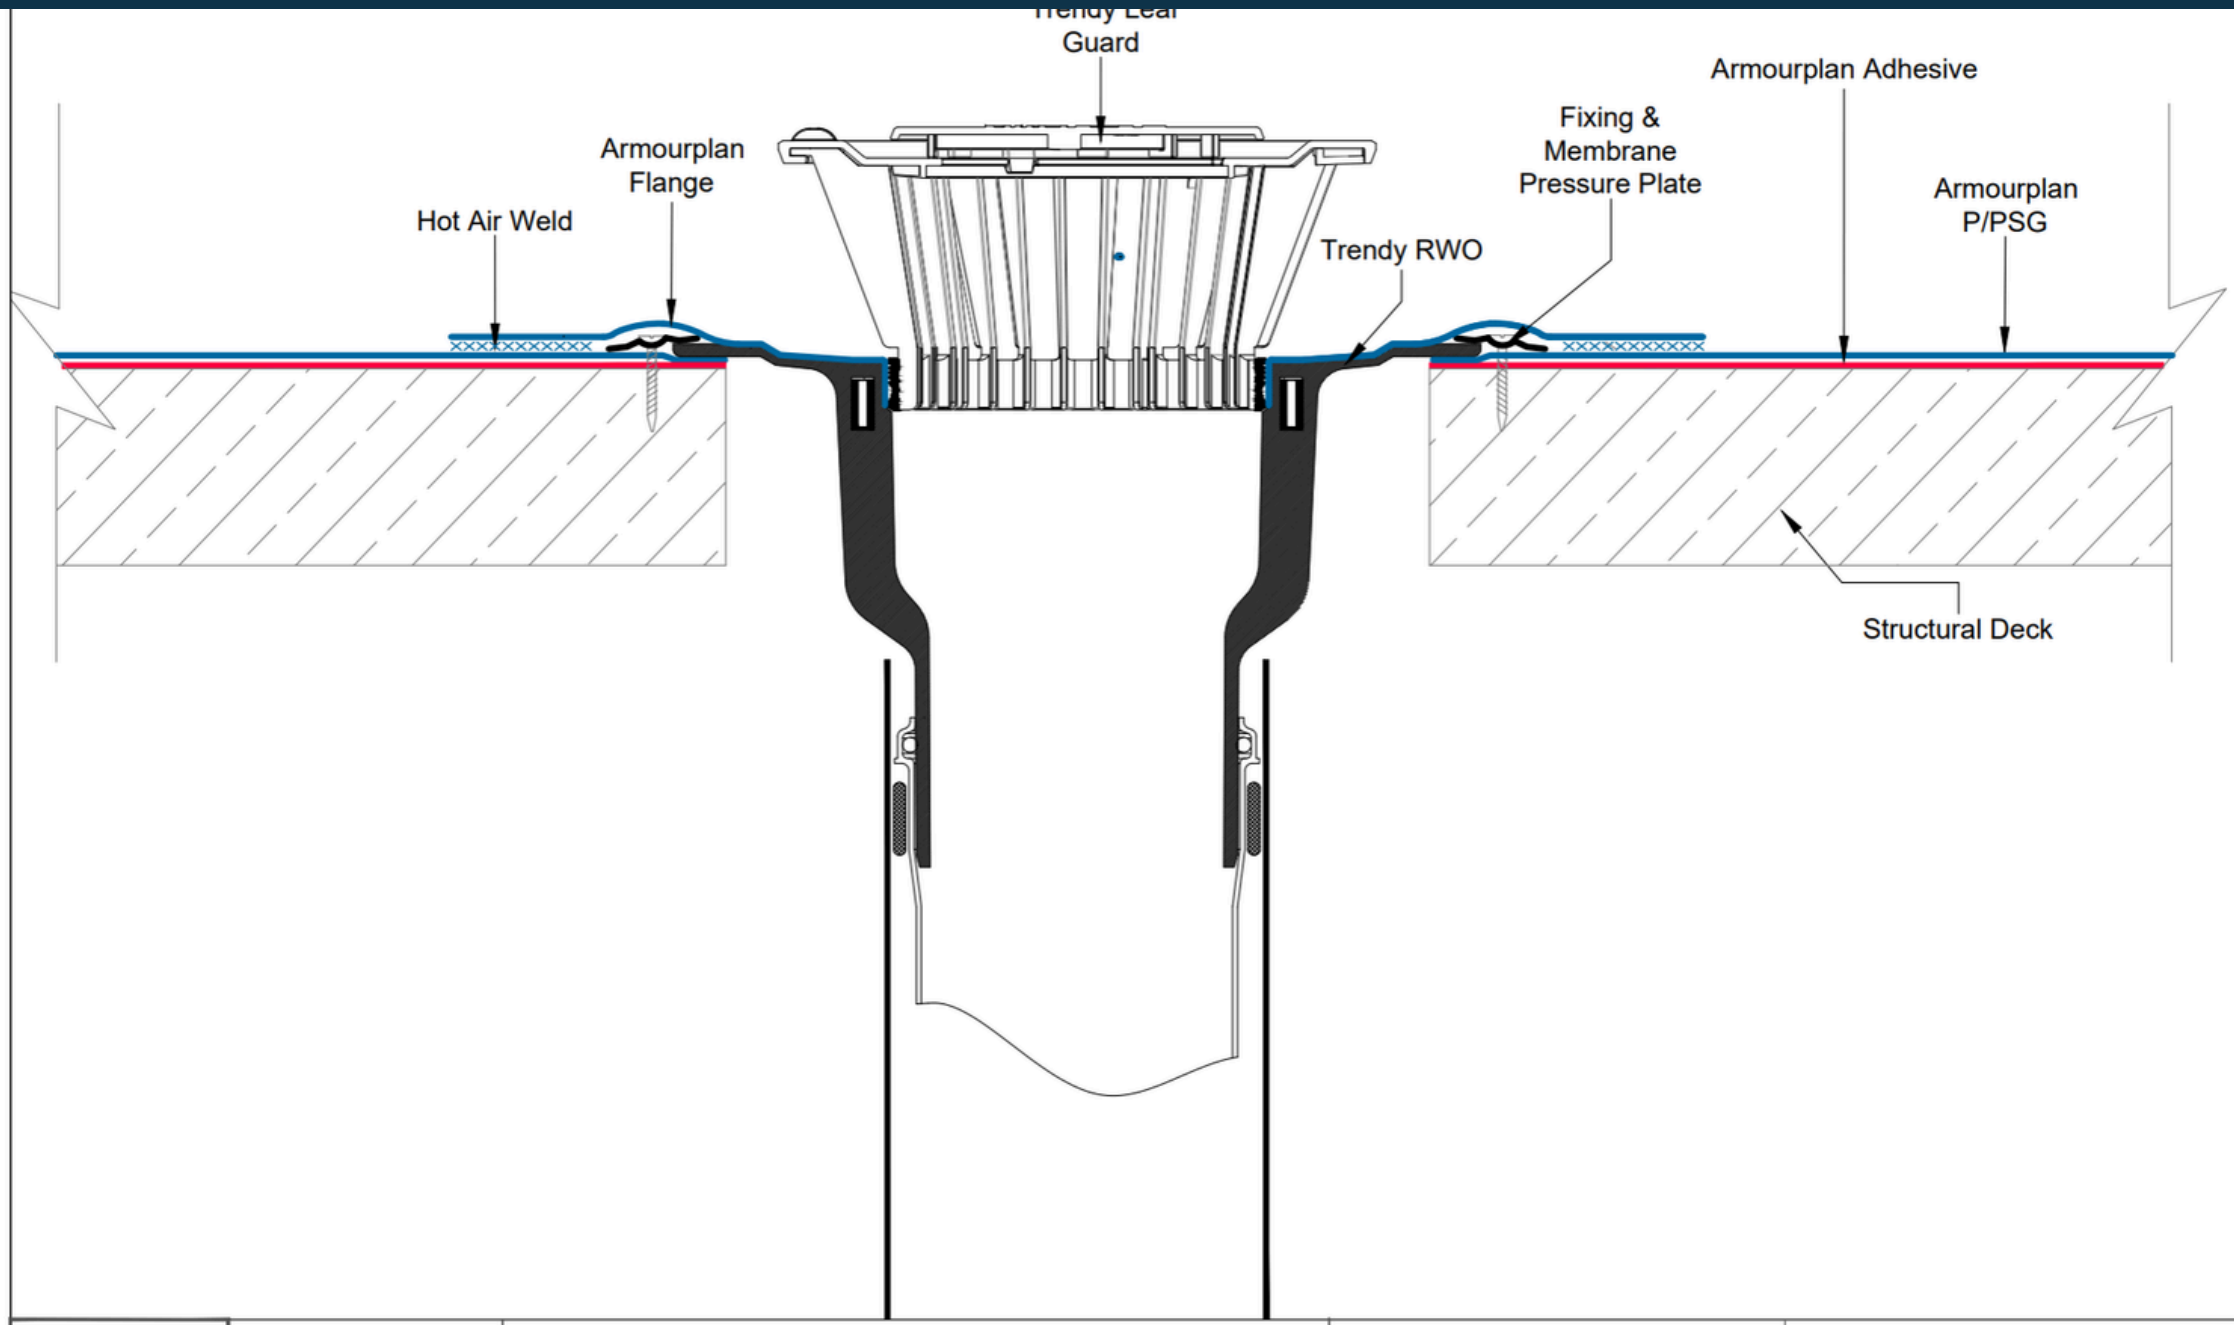

neuchâtel
Since 1905

Phone 09 441 4595
email: info@neuchatel.co.nz

17 Manga Road, Silverdale
Auckland 0922
New Zealand

PRODUCT / SYSTEM:				
ARMOURPLAN COLD ROOF SYSTEM FULLY ADHERED				
DRAWING TITLE:				
TRENDY OUTLET - SINGLE PART				
DRAWING NO:	REVISION:	DATE:	DRAWN BY:	SCALE:
CR ASG-6c	1	12.07.2025	BQ	NTS

All Neuchatel products must be installed by a Certified trained Neuchatel Applicator and in accordance with the relevant Codemark certificate, installation guides and relevant data sheets.
Published current standard details of the system should be used as part of the Specification package. Any amendments to these details must be reviewed and approved in writing by the Neuchatel Waterproofing Technical Services Department. Project specifications are available on request. Further information on all Neuchatel Waterproofing products and services can be obtained through the contact details provided.

CodeMark
CMNZ70094

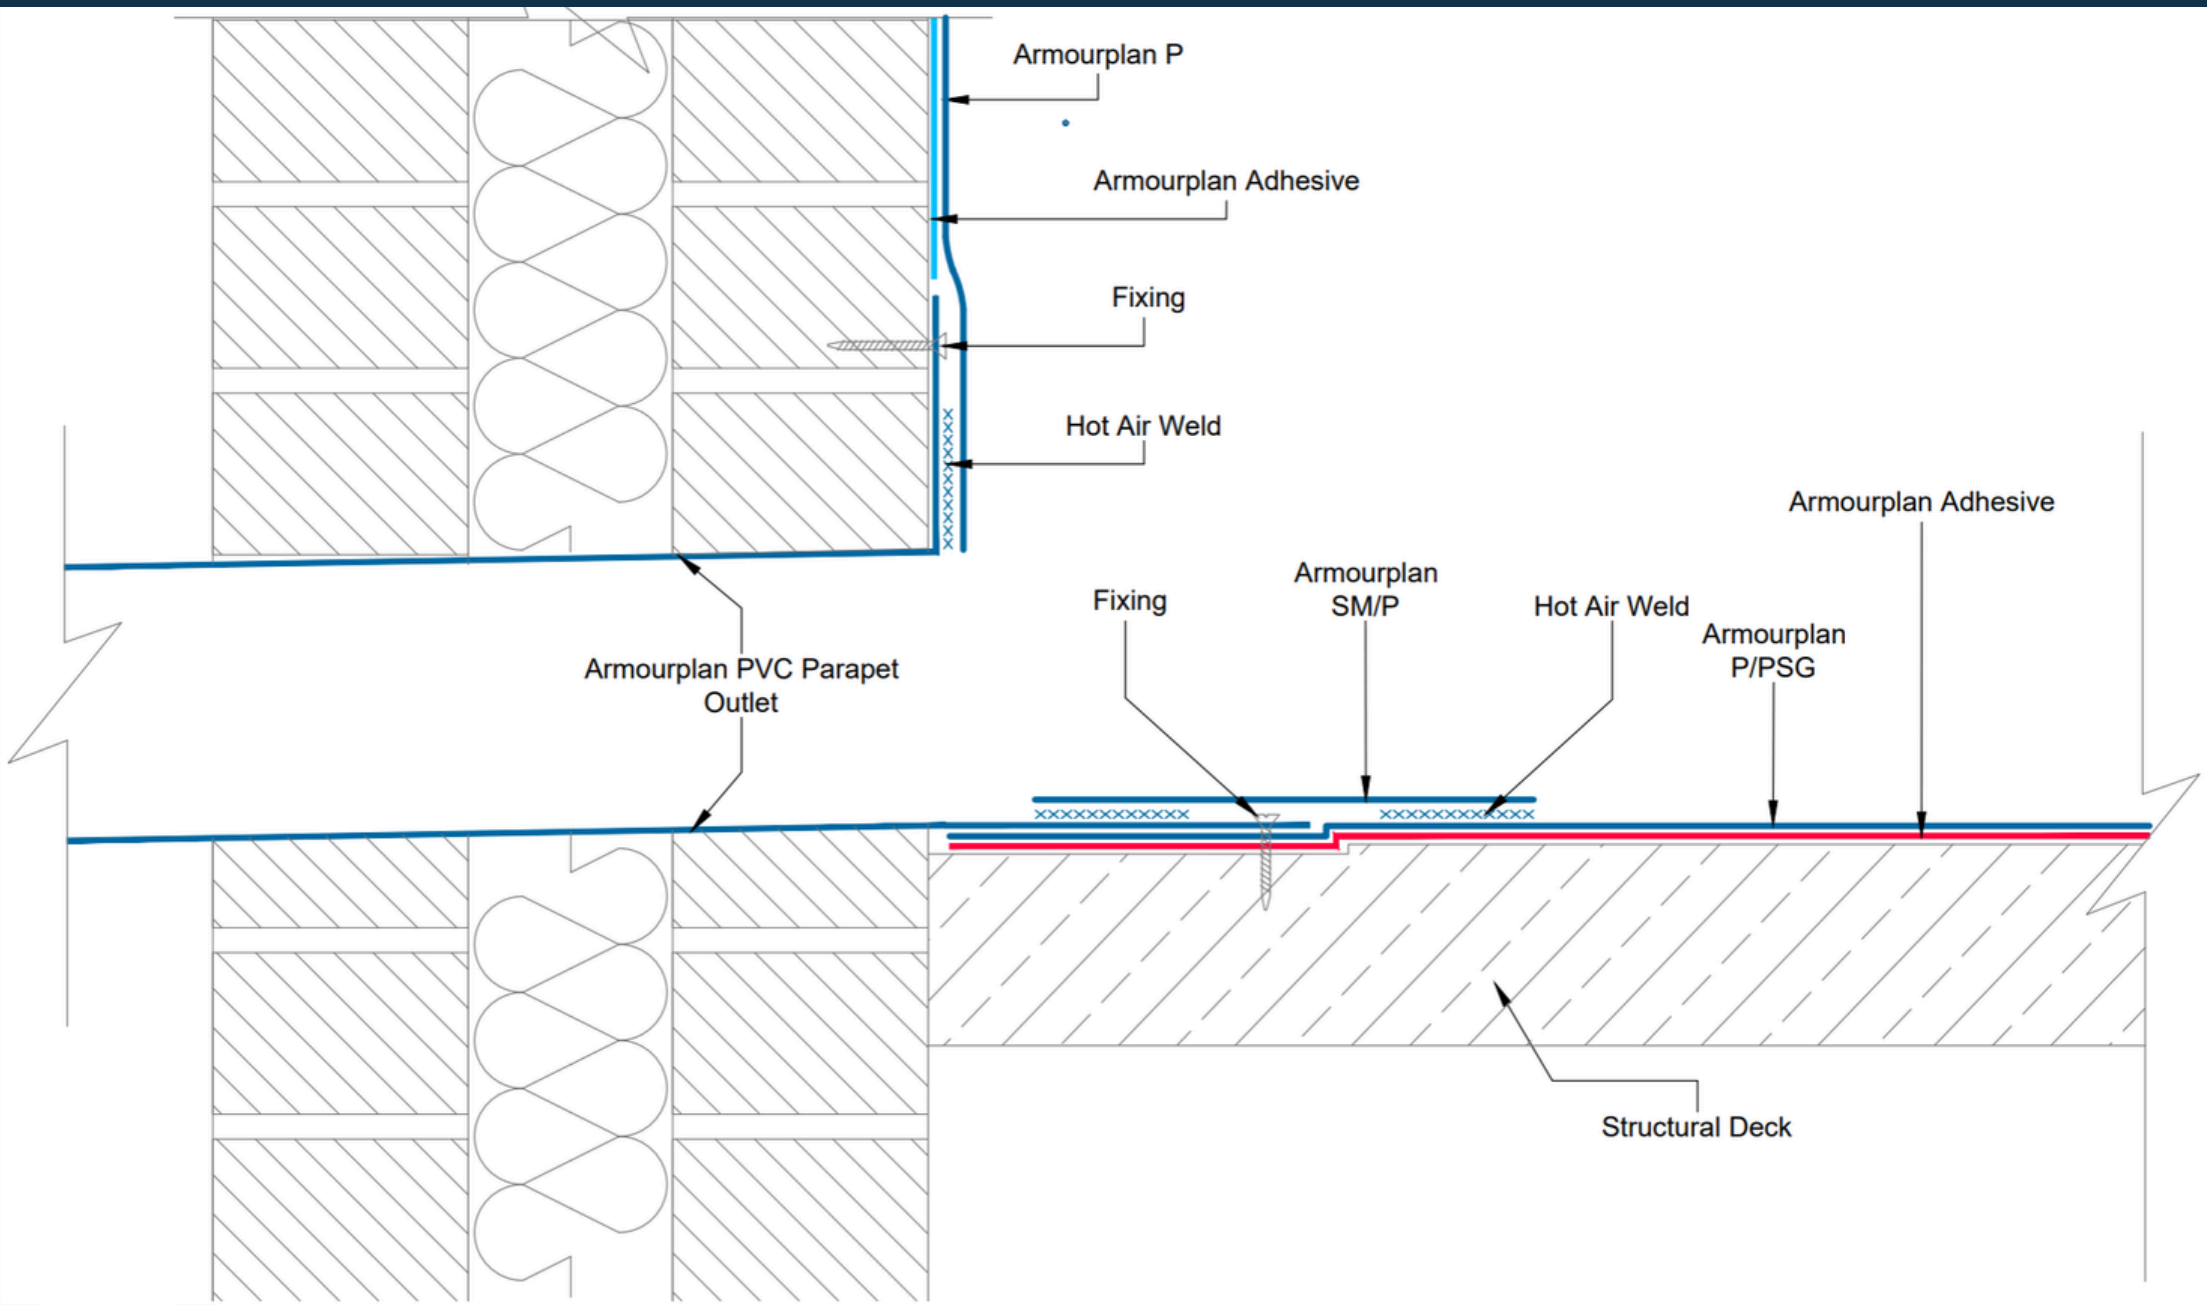

neuchâtel
Since 1905

Phone 09 441 4595
email: info@neuchatel.co.nz

17 Manga Road, Silverdale
Auckland 0922
New Zealand

PRODUCT / SYSTEM:
ARMOURPLAN COLD ROOF SYSTEM FULLY ADHERED

DRAWING TITLE:
PARAPET OUTLET

DRAWING NO:	REVISION:	DATE:	DRAWN BY:	SCALE:
CR ASG-6e	1	12.07.2025	BQ	NTS

All Neuchatel products must be installed by a Certified trained Neuchatel Applicator and in accordance with the relevant Codemark certificate, installation guides and relevant data sheets.
Published current standard details of the system should be used as part of the Specification package. Any amendments to these details must be reviewed and approved in writing by the Neuchatel Waterproofing Technical Services Department. Project specifications are available on request. Further information on all Neuchatel Waterproofing products and services can be obtained through the contact details provided.

CodeMark
CMNZ70094

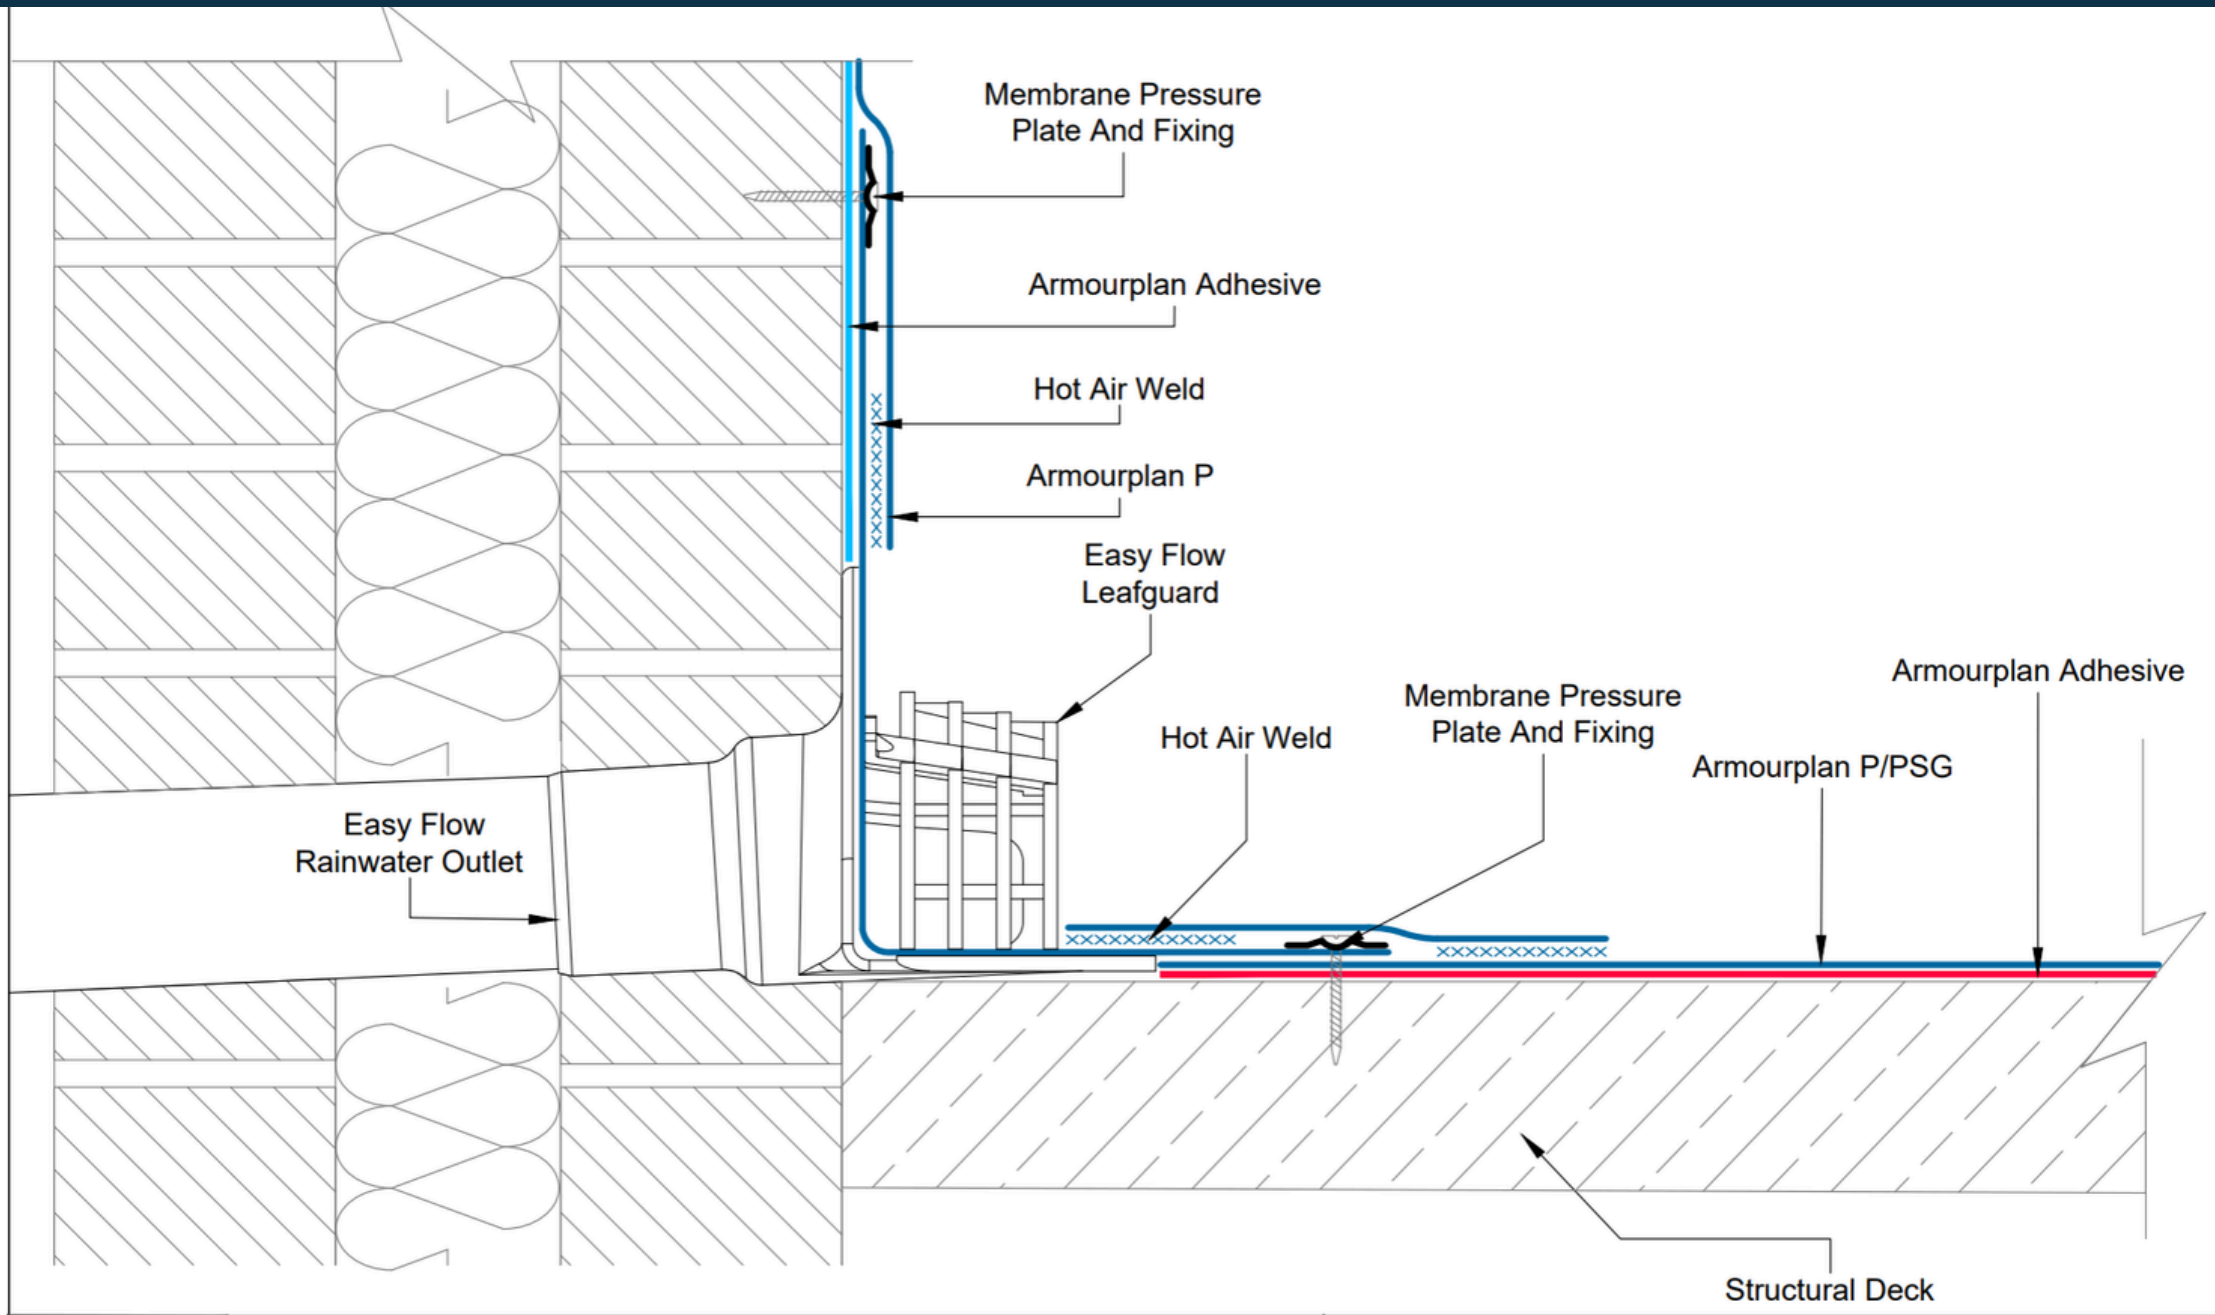

neuchâtel
Since 1905

Phone 09 441 4595
email: info@neuchatel.co.nz

17 Manga Road, Silverdale
Auckland 0922
New Zealand

PRODUCT / SYSTEM:				
ARMOURPLAN COLD ROOF SYSTEM FULLY ADHERED				
DRAWING TITLE: EASY FLOW OUTLET				
DRAWING NO: CR ASG-6f	REVISION: 1	DATE: 12.07.2025	DRAWN BY: BQ	SCALE: NTS

All Neuchatel products must be installed by a Certified trained Neuchatel Applicator and in accordance with the relevant Codemark certificate, installation guides and relevant data sheets.
Published current standard details of the system should be used as part of the Specification package. Any amendments to these details must be reviewed and approved in writing by the Neuchatel Waterproofing Technical Services Department. Project specifications are available on request. Further information on all Neuchatel Waterproofing products and services can be obtained through the contact details provided.

CodeMark
CMNZ70094

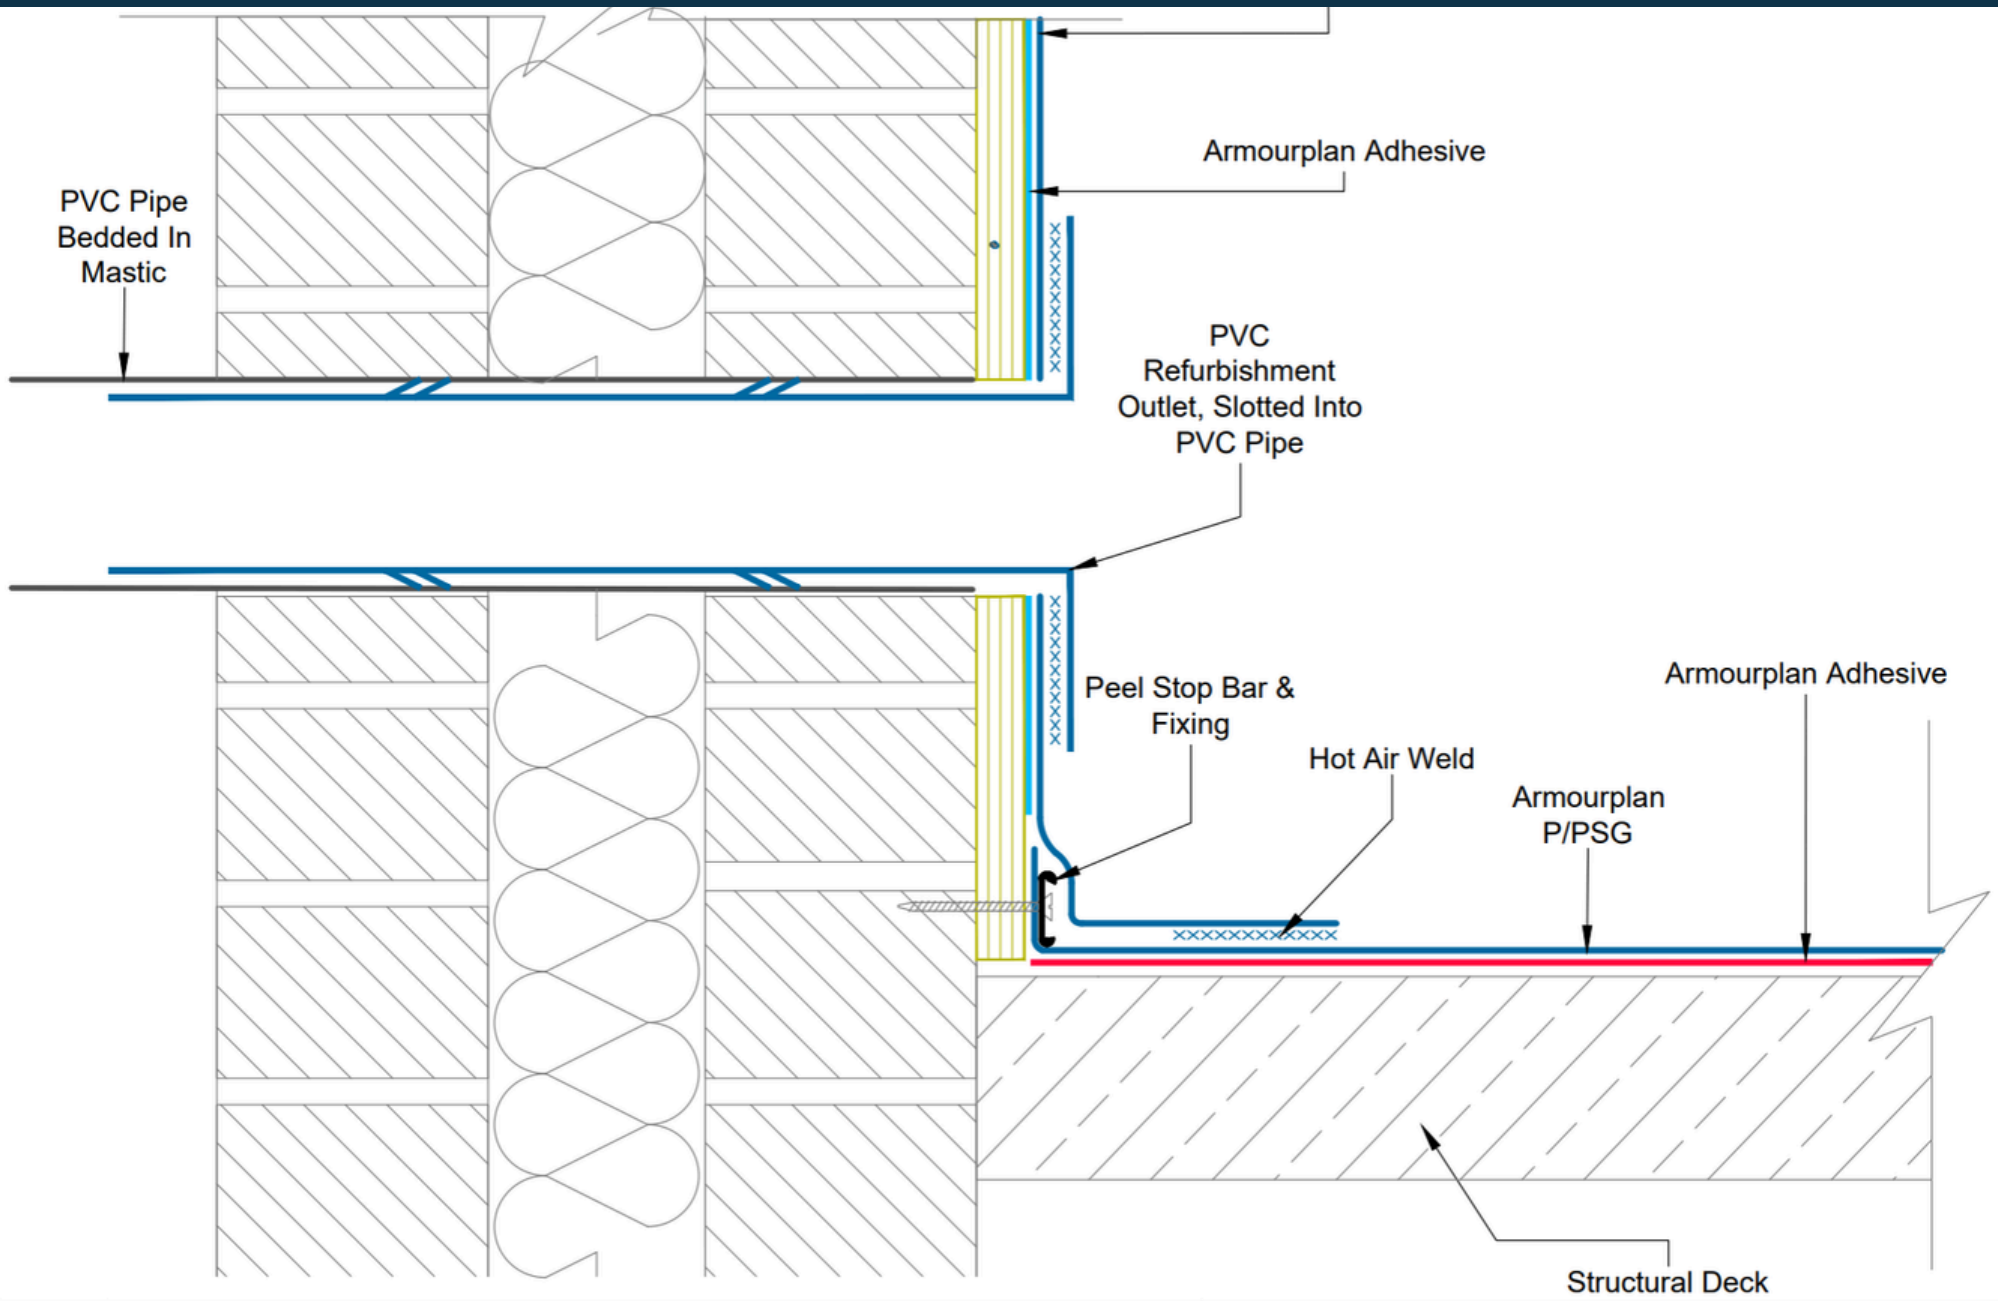

neuchâtel
Since 1905

Phone 09 441 4595
email: info@neuchatel.co.nz

17 Manga Road, Silverdale
Auckland 0922
New Zealand

PRODUCT / SYSTEM:				
ARMOURPLAN COLD ROOF SYSTEM FULLY ADHERED				
DRAWING TITLE:				
OVERFLOW OUTLET				
DRAWING NO:	REVISION:	DATE:	DRAWN BY:	SCALE:
CR ASG-6g	1	12.07.2025	BQ	NTS

All Neuchatel products must be installed by a Certified trained Neuchatel Applicator and in accordance with the relevant Codemark certificate, installation guides and relevant data sheets.
Published current standard details of the system should be used as part of the Specification package. Any amendments to these details must be reviewed and approved in writing by the Neuchatel Waterproofing Technical Services Department. Project specifications are available on request. Further information on all Neuchatel Waterproofing products and services can be obtained through the contact details provided.

CodeMark
CMNZ70094

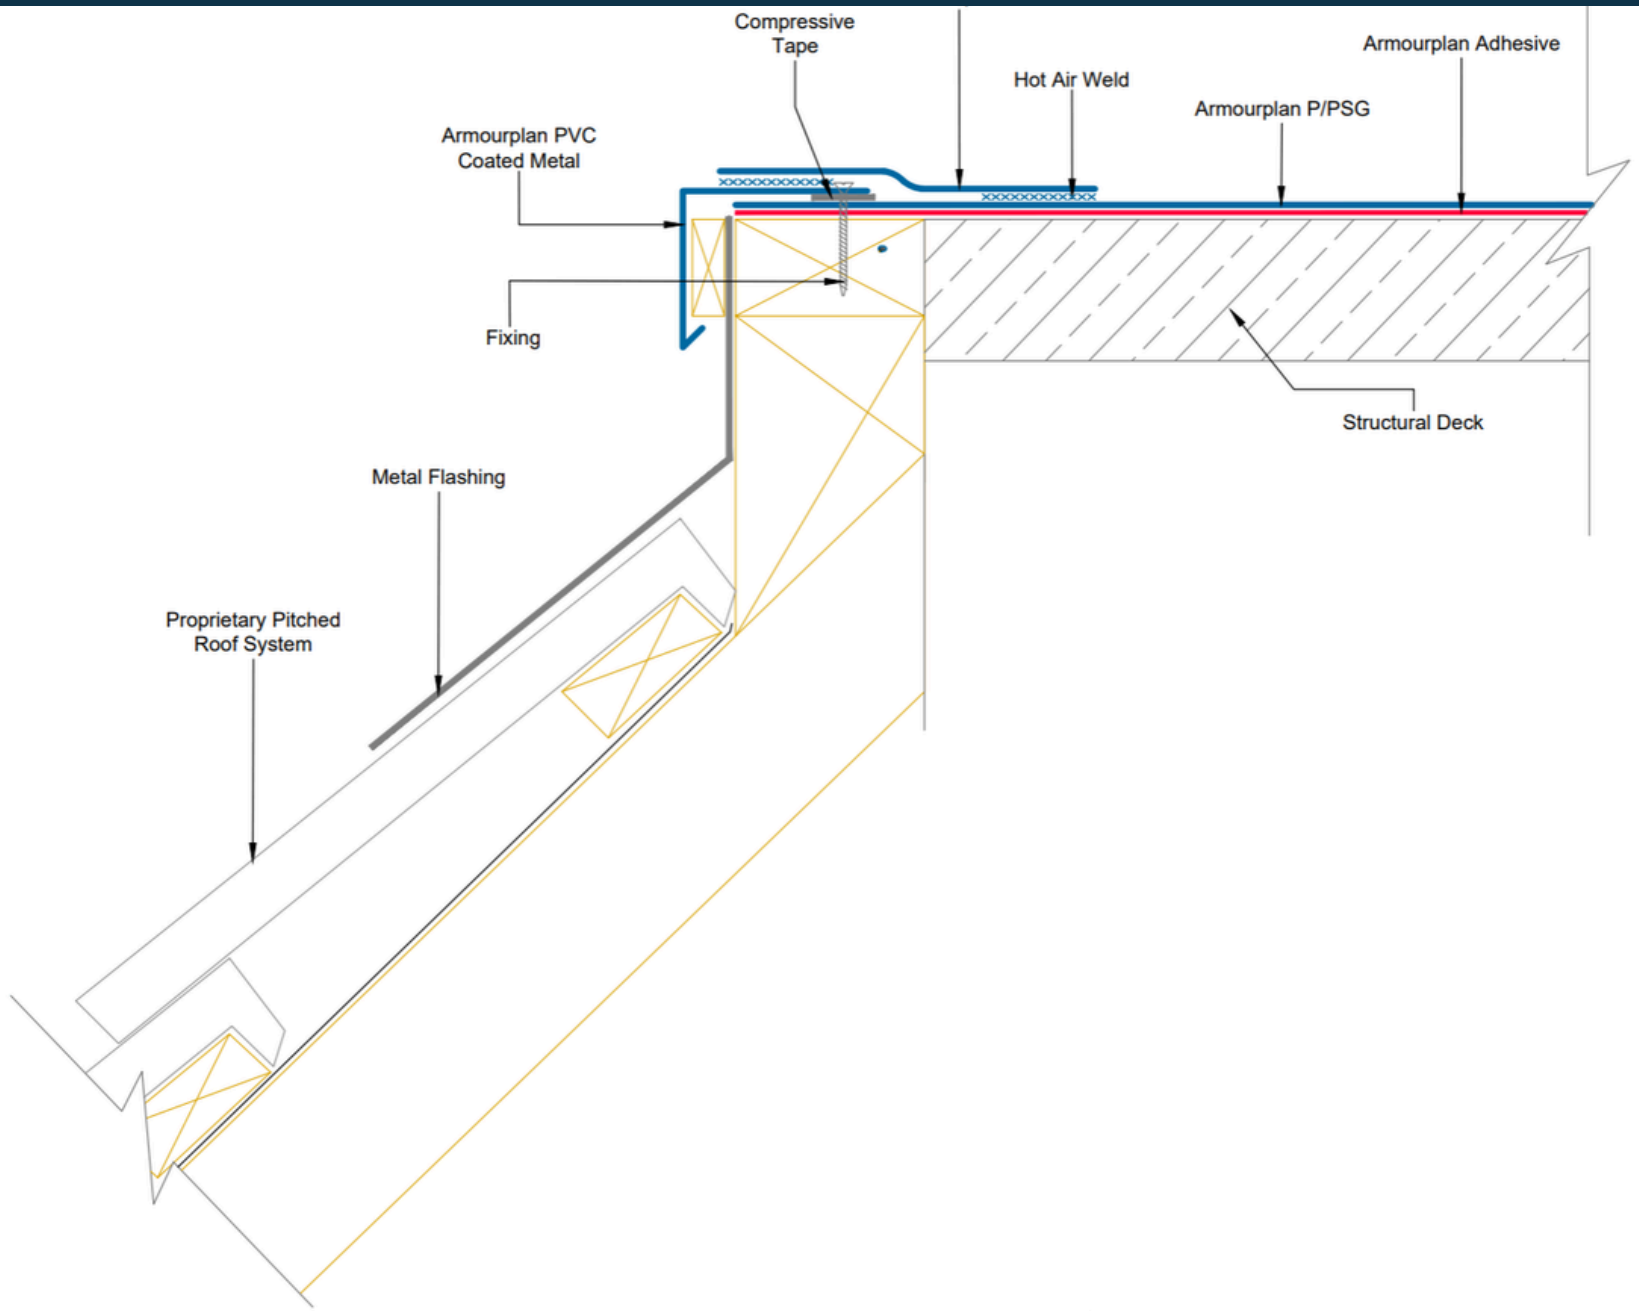

neuchâtel
Since 1905

Phone 09 441 4595
email: info@neuchatel.co.nz

17 Manga Road, Silverdale
Auckland 0922
New Zealand

PRODUCT / SYSTEM:				
ARMOURPLAN COLD ROOF SYSTEM FULLY ADHERED				
DRAWING TITLE:				
MANSARD DETAIL				
DRAWING NO:	REVISION:	DATE:	DRAWN BY:	SCALE:
CR ASG-7	1	12.07.2025	BQ	NTS

All Neuchatel products must be installed by a Certified trained Neuchatel Applicator and in accordance with the relevant Codemark certificate, installation guides and relevant data sheets.
Published current standard details of the system should be used as part of the Specification package. Any amendments to these details must be reviewed and approved in writing by the Neuchatel Waterproofing Technical Services Department. Project specifications are available on request. Further information on all Neuchatel Waterproofing products and services can be obtained through the contact details provided.

CodeMark
CMNZ70094