neuchâtel

Neuchâtel Mastic Asphalt Waterproofing System



PODIUM SYSTEM
STANDARD DETAIL DRAWINGS


VERSION 001, OCTOBER 2023

INDEX

Reference No.	Issue Date	Version No.	Description
POD 001	Oct 2023	Rev1	Upstand Detail | Podium Detail
POD 001C	Oct 2023	Rev1	Timber Wall Junction Detail | Podium Detail
POD 001D	Oct 2023	Rev1	Rendered Upstand Detail | Podium Detail
POD 002	Oct 2023	Rev1	Torch-On Upstand Detail | Podium Detail
POD 003	Oct 2023	Rev1	Cast Concrete Upstand Detail | Podium Detail
POD 004	Oct 2023	Rev1	Threshold Upstand Detail - Flush Cill | Podium Detail
POD 004B	Oct 2023	Rev1	Threshold Upstand Detail - Rebated Cill | Podium Detail
POD 005	Oct 2023	Rev1	Parapet Outlet Detail | Podium Detail
POD 005A	Oct 2023	Rev1	Scupper Outlet Detail | PodiumDetail
POD 006	Oct 2023	Rev1	Outlet Detail | Podium Detail
POD 006B	Oct 2023	Rev1	Channel Drain Detail| Podium Detail
POS 007	Oct 2023	Rev1	Cast Concrete Parapet with Cap Flashing Detail
POD 008	Oct 2023	Rev1	Change of Level Detail | Podium Detail
POD 009C	Oct 2023	Rev1	Typical Trimmed Edge Detail | Podium Detail
POD 010	Oct 2023	Rev1	Gutter Drip Edge Detail | Podium Detail
POD 011B	Oct 2023	Rev1	'Hockey Stick' Pipe Penetration Detail | Podium Detail
POD 016	Oct 2023	Rev1	Pergola Support Detail | Podium Detail

CodeMark
CMNZ70012

neuchâtel

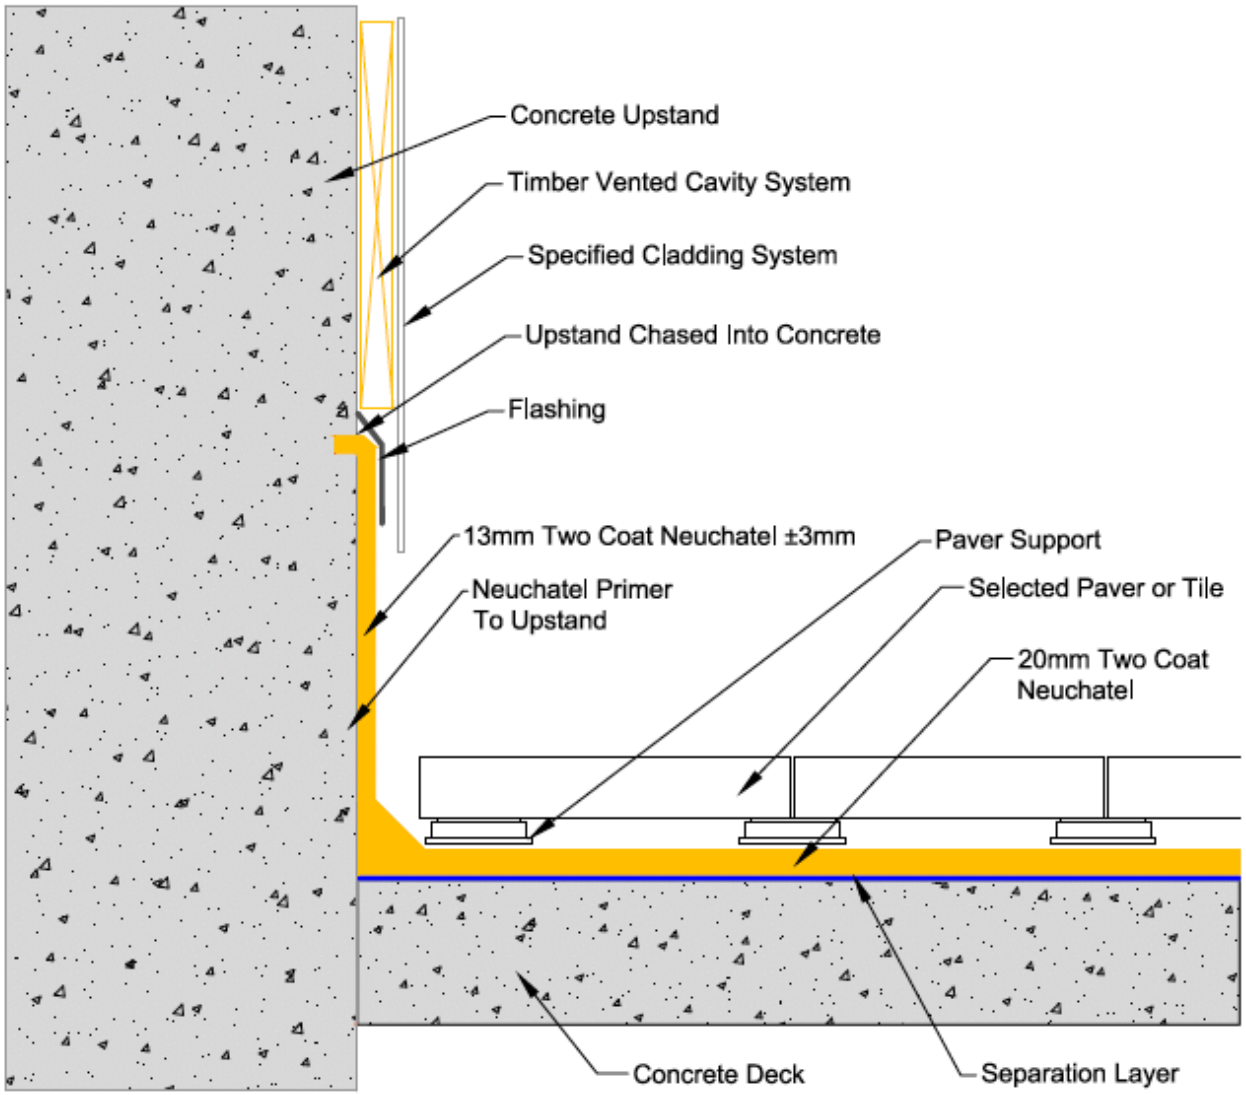

masterspec 4414AD

TITLE:	**UPSTAND DETAIL** **PODIUM DETAIL**		www.neuchatel.co.nz TECHNICAL SERVICES. Tel: 09 441 4595 email: info@neuchatel.co.nz
Drawing:	POD 001 Rev1	OCT 2023	Drawing is indicative only and subject to approval for use in the application required.
		Not to Scale	

CodeMark
CMNZ70012

neuchâtel




masterspec 4414AD

TITLE:	TIMBER WALL JUNCTION DETAIL PODIUM DETAIL		www.neuchatel.co.nz TECHNICAL SERVICES. Tel: 09 441 4595 email: info@neuchatel.co.nz
Drawing:	POD 001C Rev1	OCT 2023	Drawing is indicative only and subject to approval for use in the application required.
		Not to Scale	

CodeMark
CMNZ70012

neuchâtel

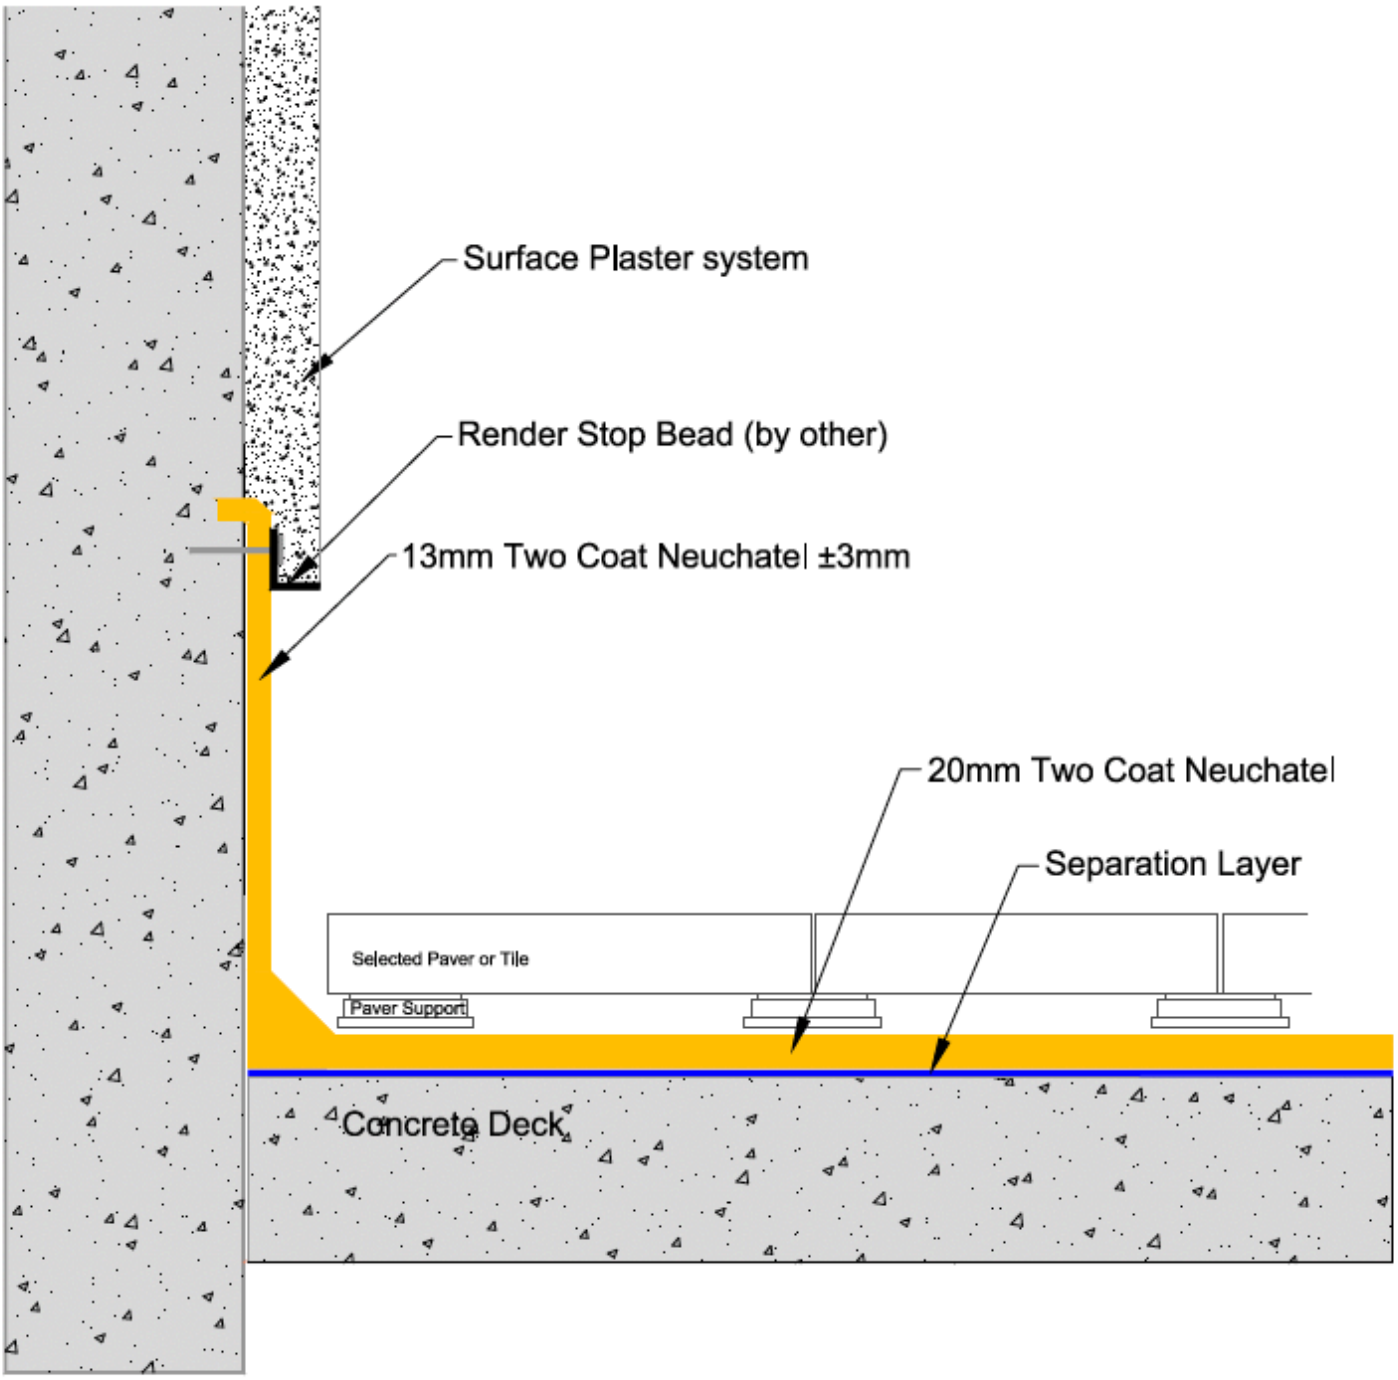


masterspec 4414AD

TITLE:	RENDERED UPSTAND DETAIL PODIUM DETAIL		www.neuchatel.co.nz TECHNICAL SERVICES. Tel: 09 441 4595 email: info@neuchatel.co.nz
Drawing:	POD 001D Rev1	OCT 2023 Not to Scale	Drawing is indicative only and subject to approval for use in the application required.

CodeMark
CMNZ70012

neuchâtel

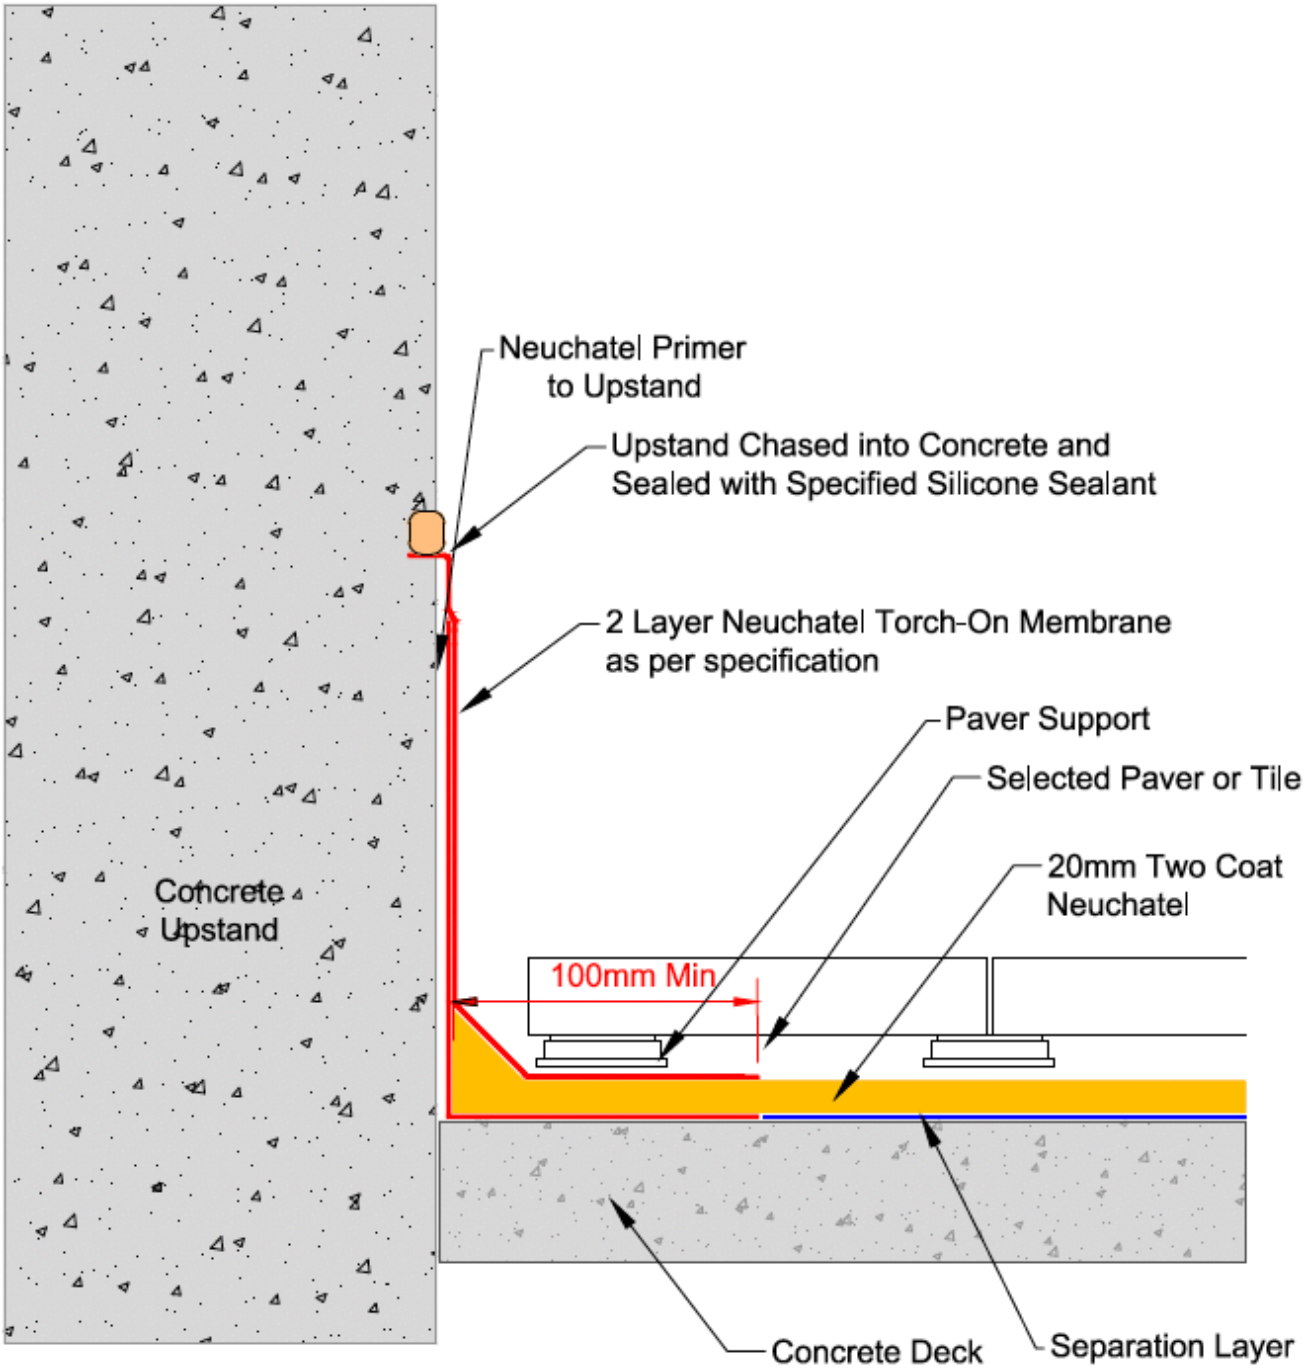


masterspec 4414AD

TITLE:	TORCH-ON UPSTAND DETAIL PODIUM DETAIL		www.neuchatel.co.nz TECHNICAL SERVICES. Tel: 09 441 4595 email: info@neuchatel.co.nz
Drawing:	POD 002 Rev1	OCT 2023 Not to Scale	Drawing is indicative only and subject to approval for use in the application required.

CodeMark
CMNZ70012

neuchâtel

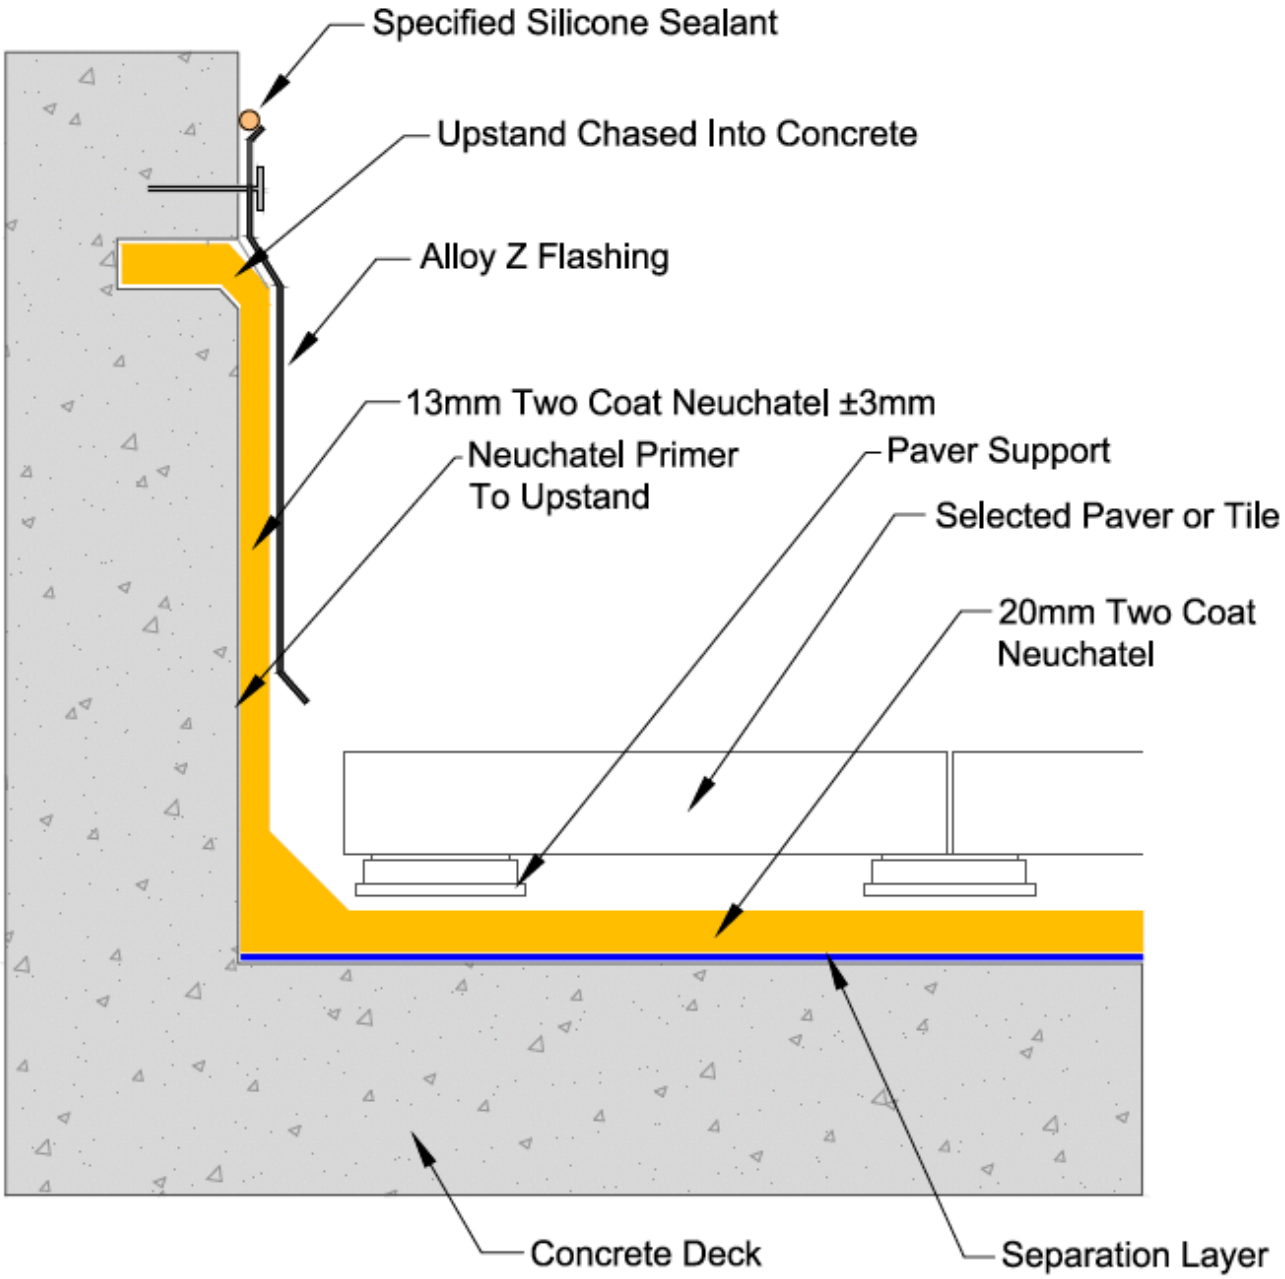


masterspec 4414AD

TITLE:	CAST CONCRETE UPSTAND DETAIL PODIUM DETAIL		www.neuchatel.co.nz TECHNICAL SERVICES. Tel: 09 441 4595 email: info@neuchatel.co.nz
Drawing:	POD 003 Rev1	OCT 2023 Not to Scale	Drawing is indicative only and subject to approval for use in the application required.

CodeMark
CMNZ70012

neuchâtel

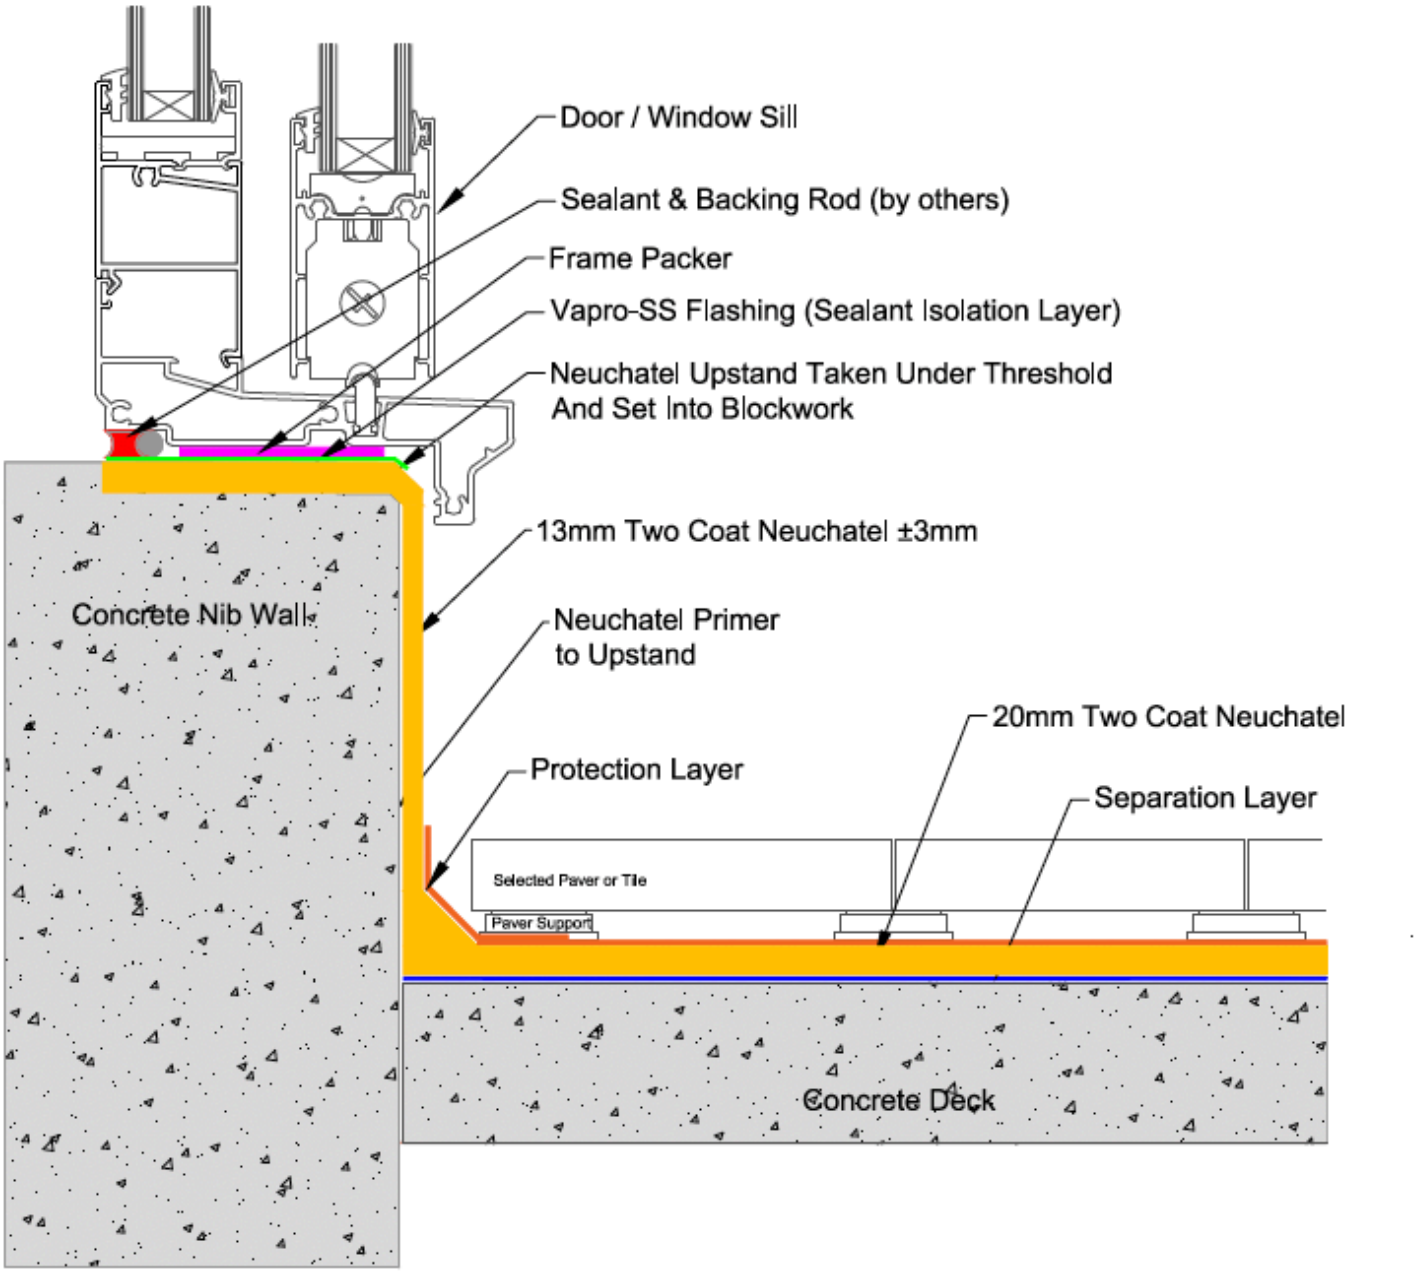


masterspec 4414AD

TITLE:	THRESHOLD UPSTAND DETAIL - FLUSH CILL PODIUM DETAIL		www.neuchatel.co.nz TECHNICAL SERVICES. Tel: 09 441 4595 email: info@neuchatel.co.nz
Drawing:	POD 004 Rev1	OCT 2023	Drawing is indicative only and subject to approval for use in the application required.
		Not to Scale	

CodeMark
CMNZ70012

neuchâtel

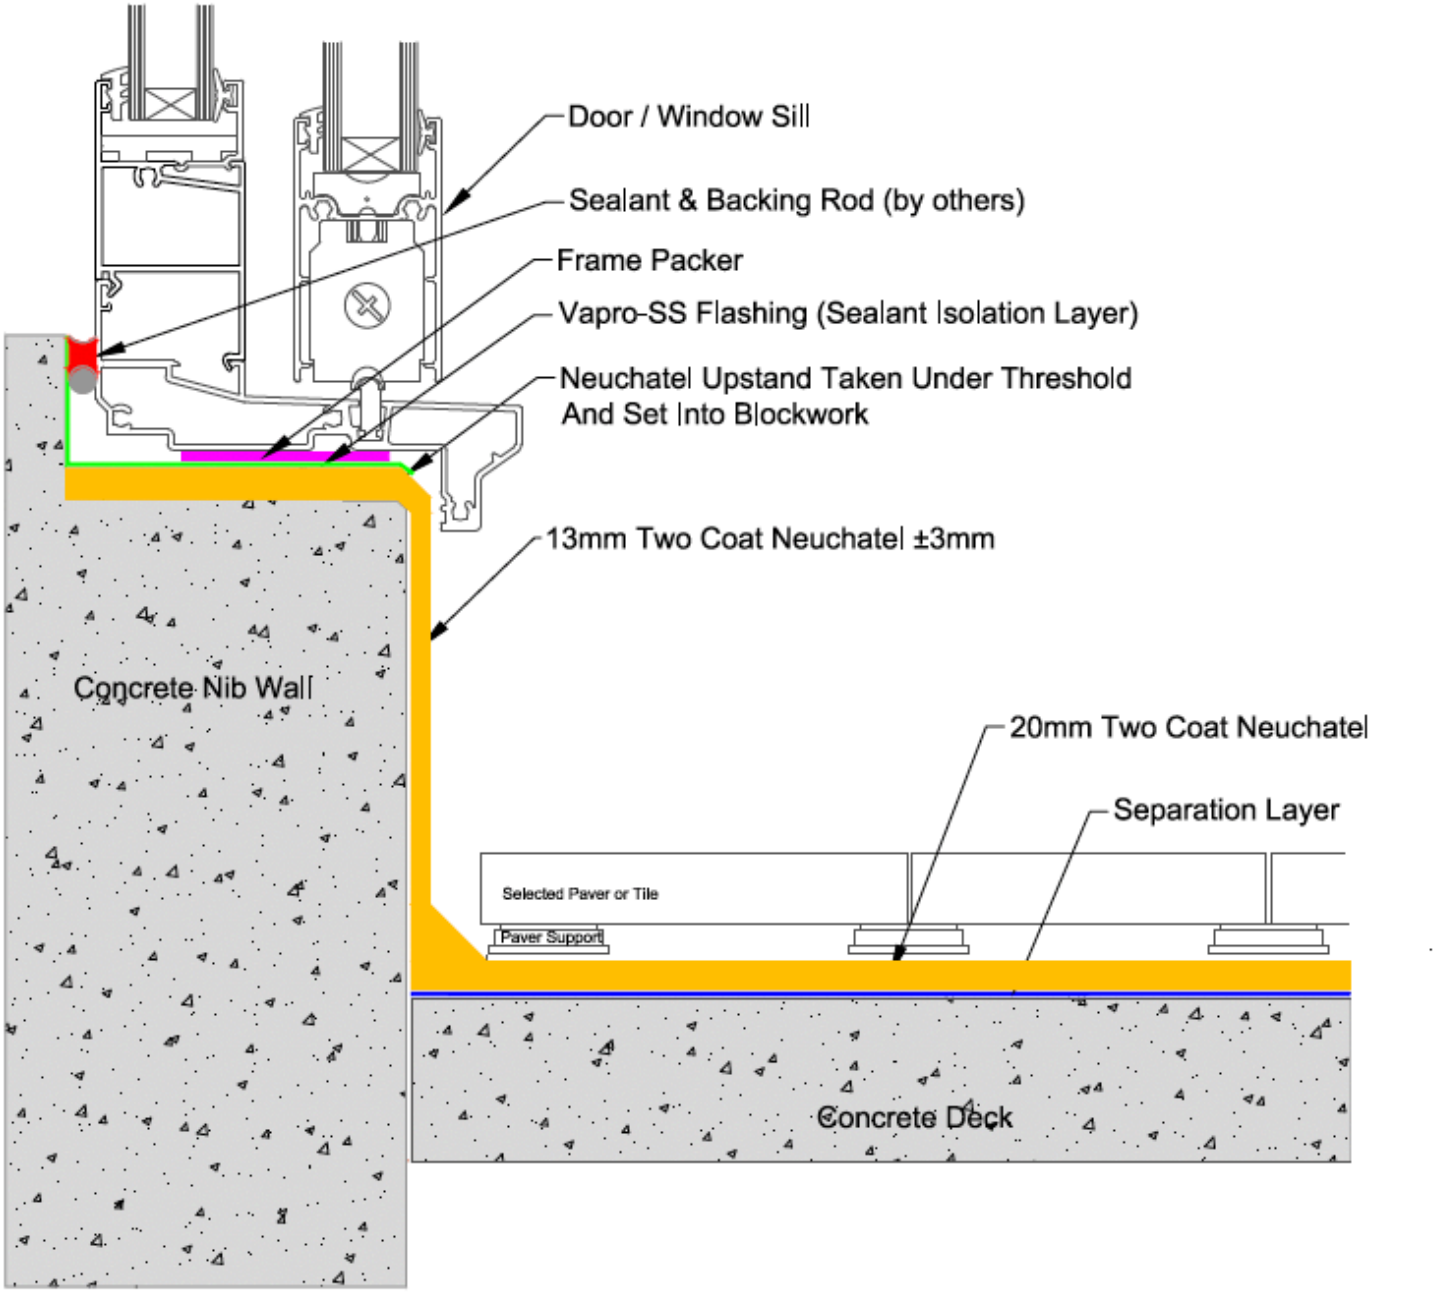


masterspec 4414AD

TITLE:	THRESHOLD UPSTAND DETAIL - REBATED CILL PODIUM DETAIL		www.neuchatel.co.nz TECHNICAL SERVICES. Tel: 09 441 4595 email: info@neuchatel.co.nz
Drawing:	POD 004B Rev1	OCT 2023	Drawing is indicative only and subject to approval for use in the application required.
		Not to Scale	

CodeMark
CMNZ70012

neuchâtel

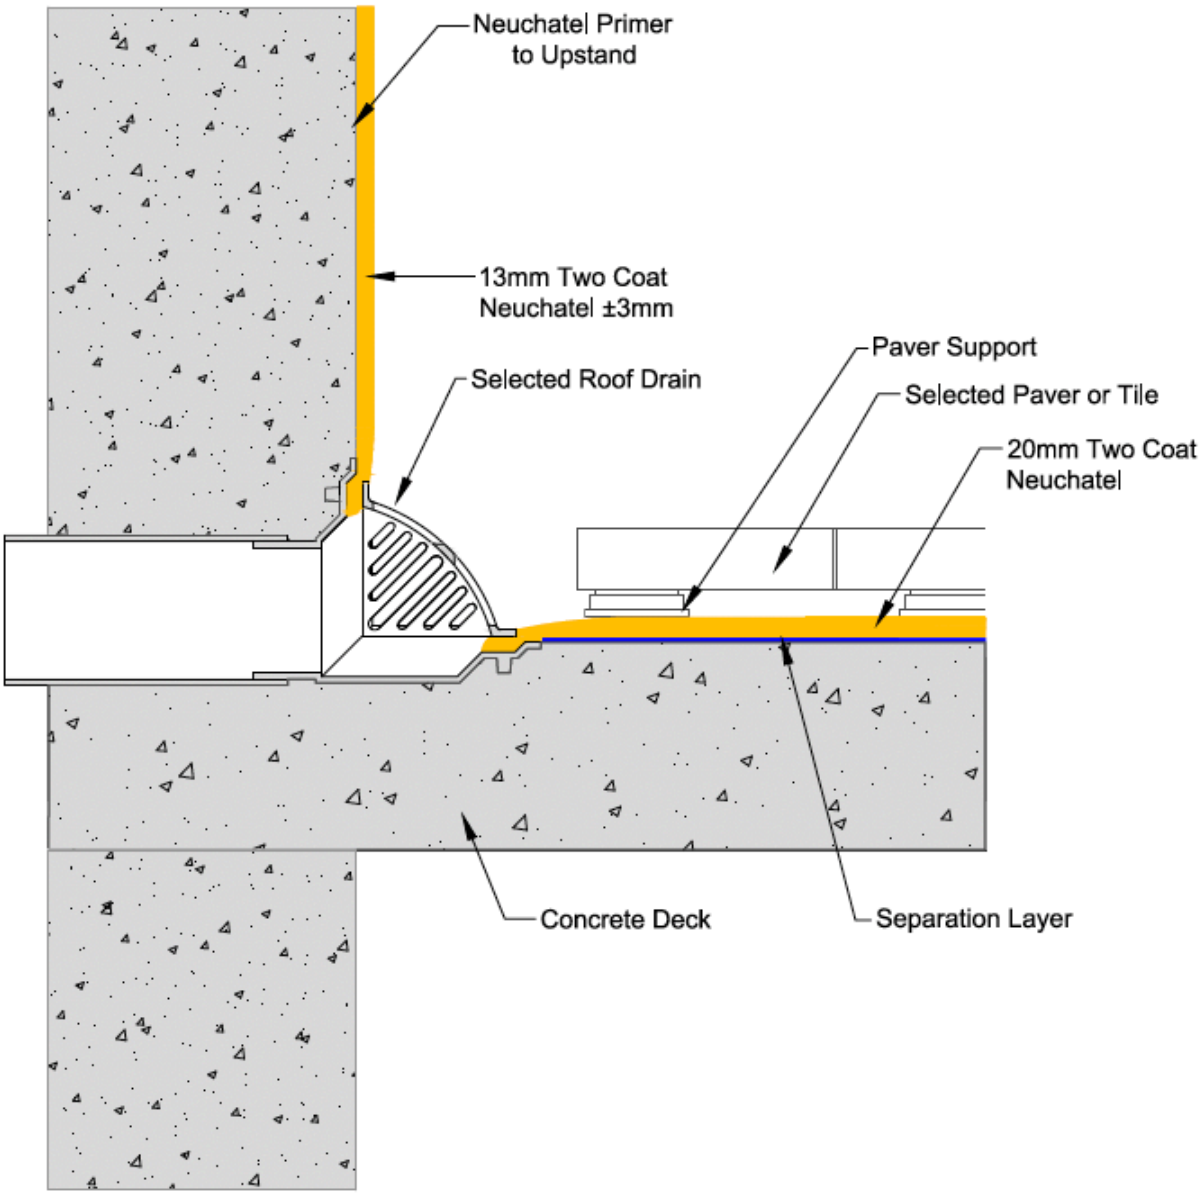


masterspec 4414AD

TITLE:	PARAPET OUTLET DETAILPODIUM DETAIL		www.neuchatel.co.nz TECHNICAL SERVICES. Tel: 09 441 4595 email: info@neuchatel.co.nz
Drawing:	POD 005 Rev1	OCT 2023	Drawing is indicative only and subject to approval for use in the application required.
		Not to Scale	

CodeMark
CMNZ70012

neuchâtel

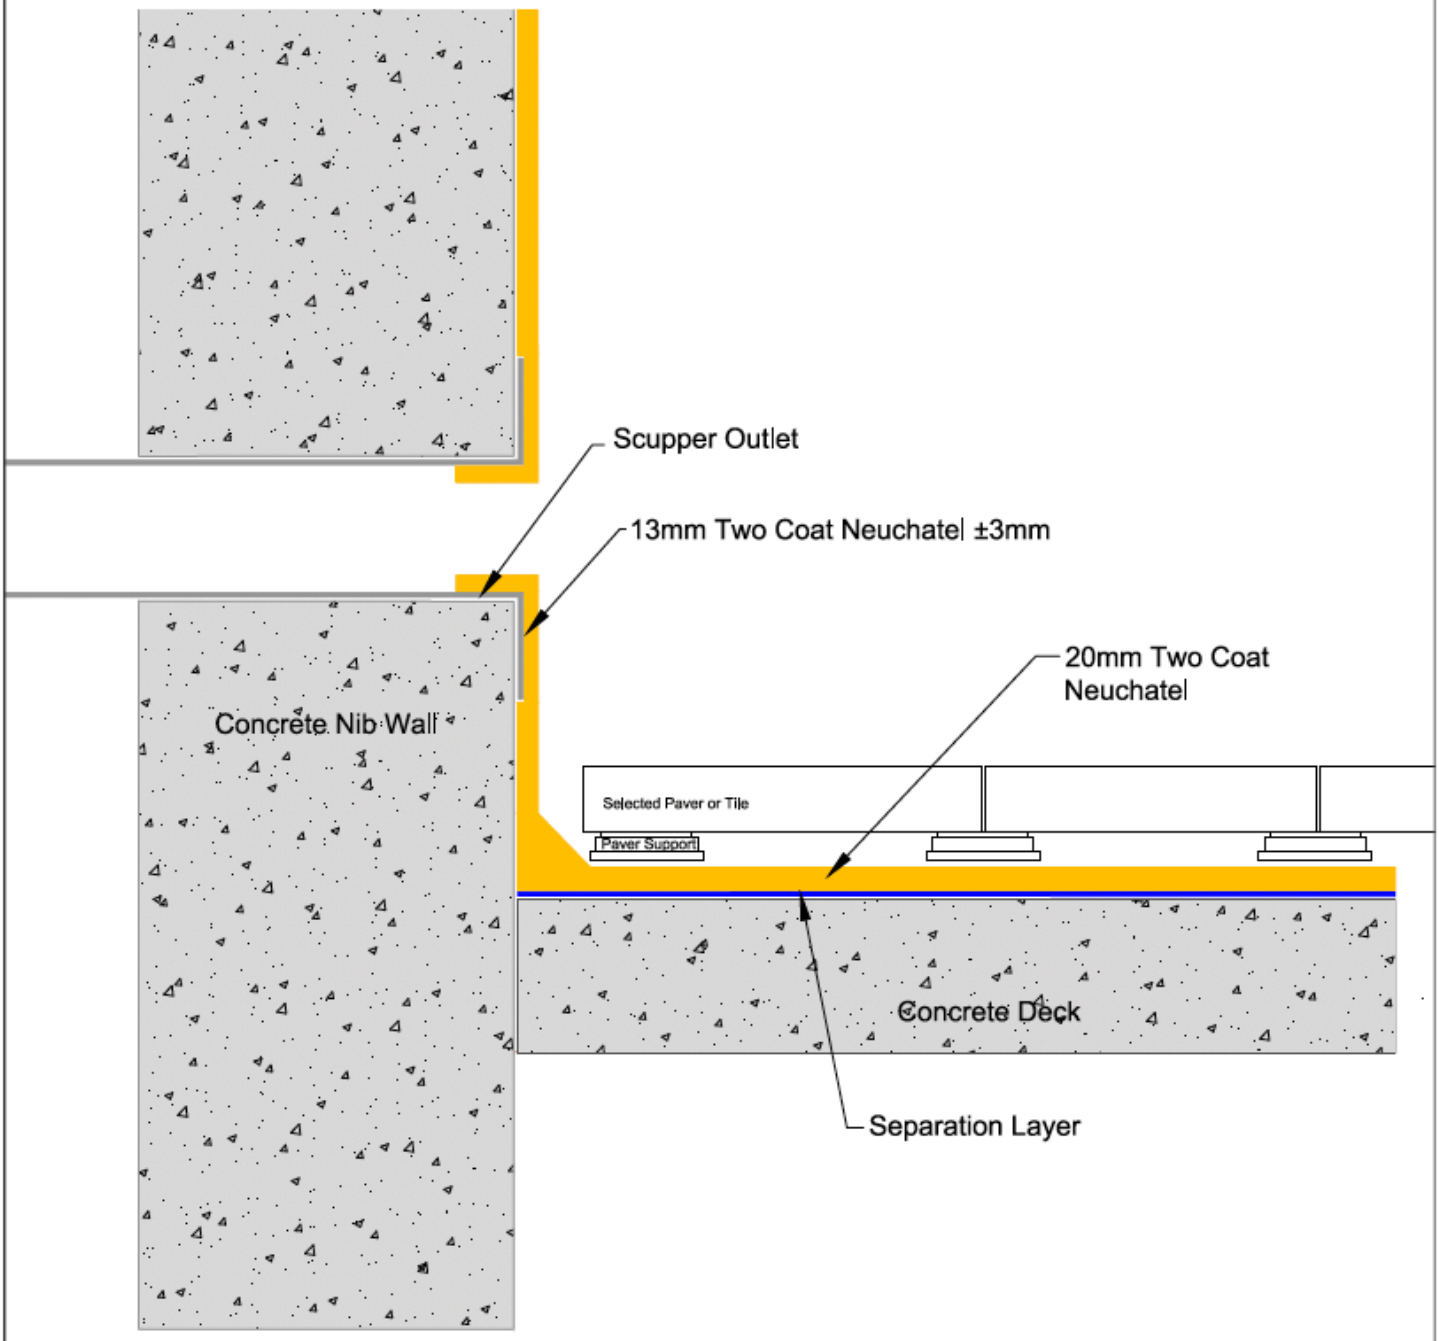


masterspec 4414AD

TITLE:	SCUPPER OUTLET DETAIL PODIUM DETAIL		www.neuchatel.co.nz TECHNICAL SERVICES. Tel: 09 441 4595 email: info@neuchatel.co.nz
Drawing:	POD 005A Rev1	OCT 2023	Drawing is indicative only and subject to approval for use in the application required.
		Not to Scale	

CodeMark
CMNZ70012

neuchâtel

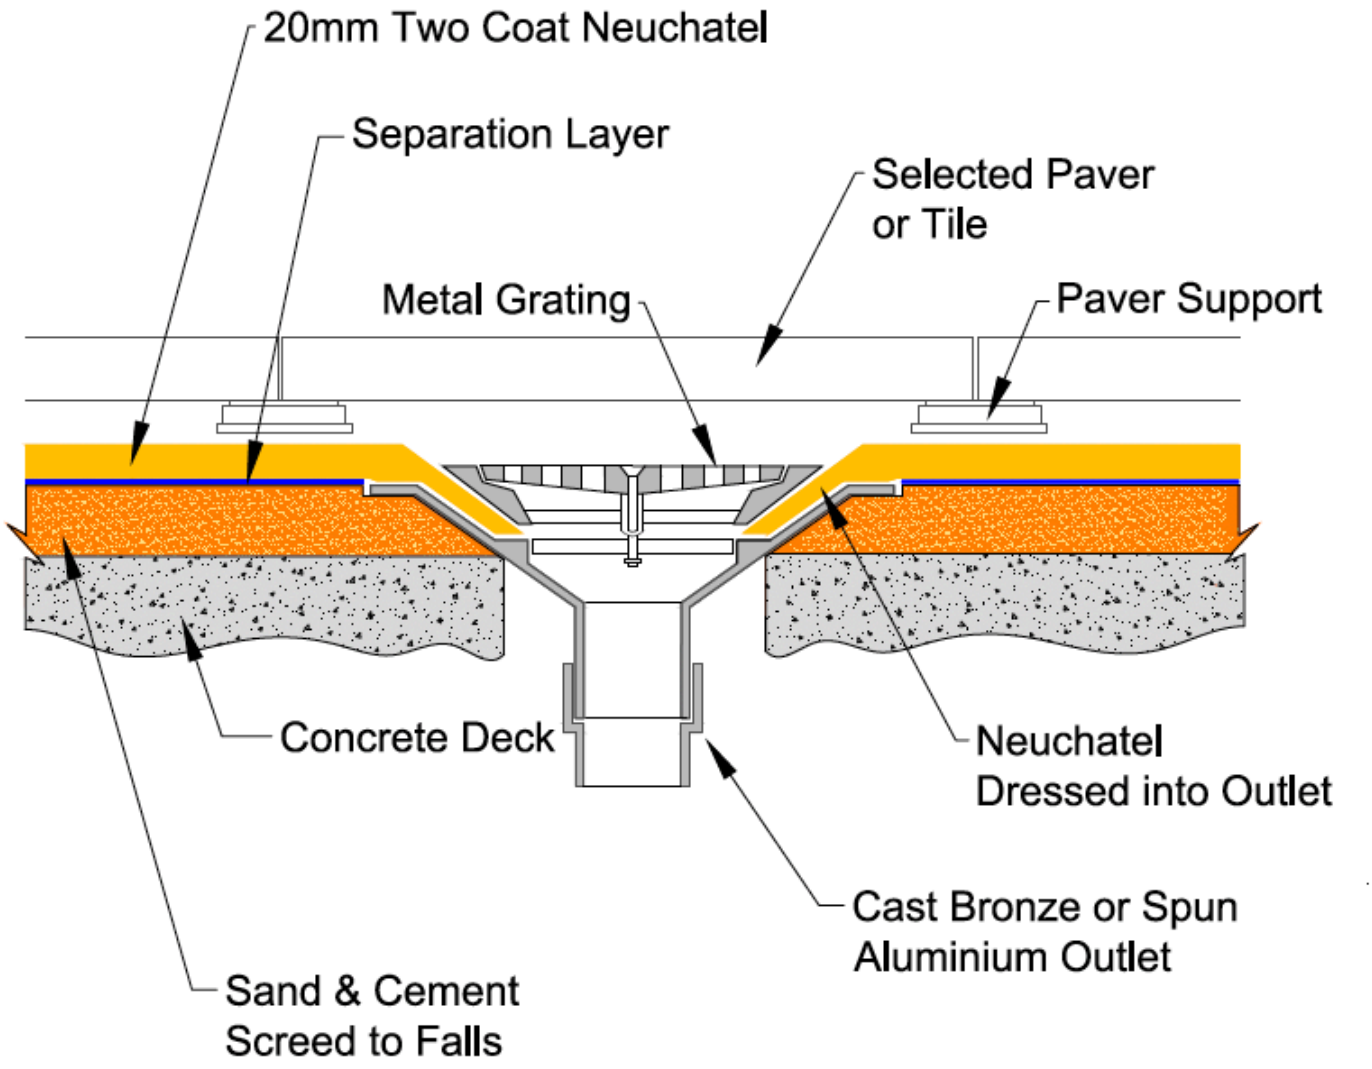


masterspec 4414AD

TITLE: OUTLET DETAIL PODIUM DETAIL		www.neuchatel.co.nz TECHNICAL SERVICES. Tel: 09 441 4595 email: info@neuchatel.co.nz
Drawing: POD 006 Rev1	OCT 2023	Drawing is indicative only and subject to approval for use in the application required.
	Not to Scale	

CodeMark
CMNZ70012

neuchâtel

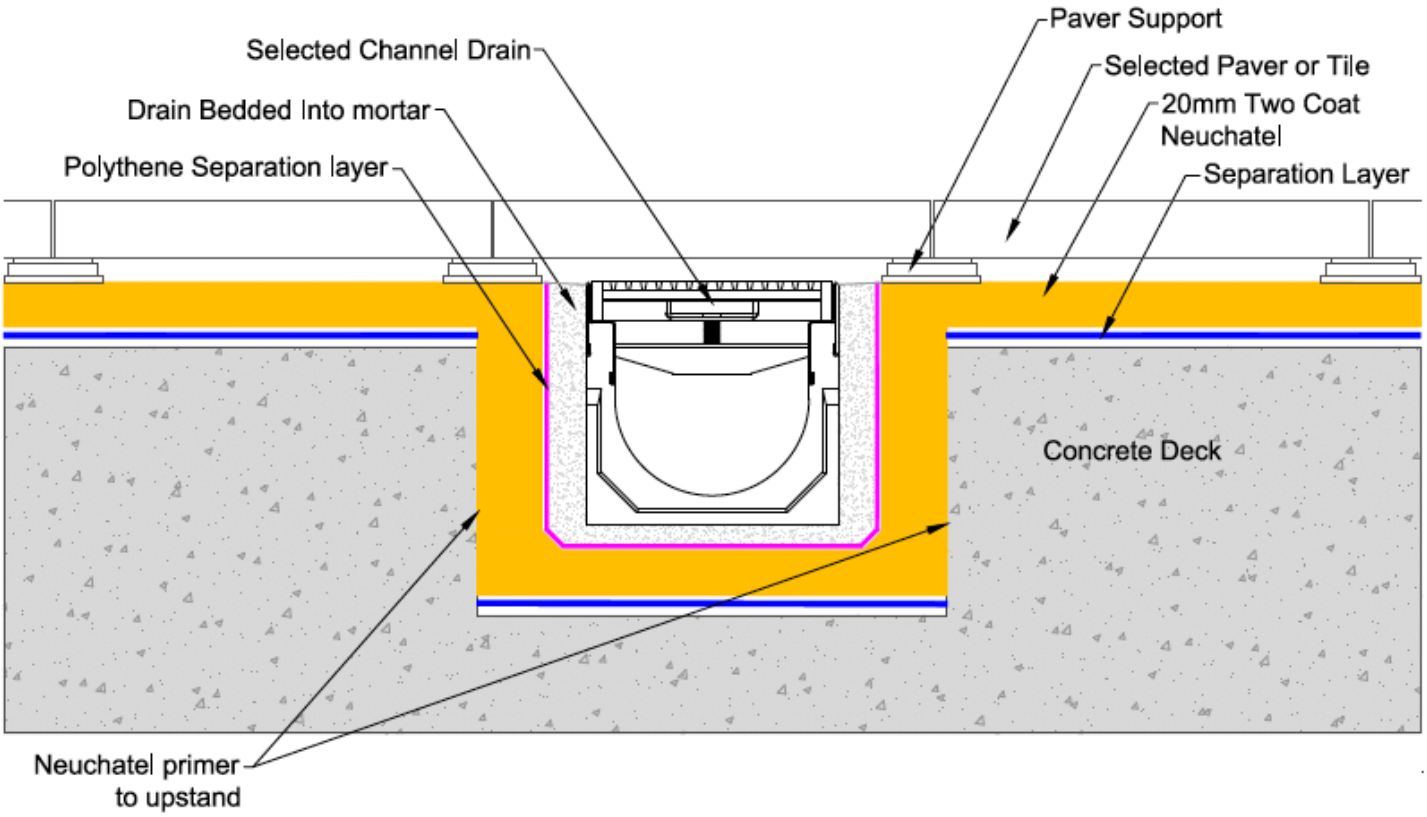


masterspec 4414AD

TITLE: CHANNEL DRAIN DETAIL PODIUM DETAIL		www.neuchatel.co.nz TECHNICAL SERVICES. Tel: 09 441 4595 email: info@neuchatel.co.nz
Drawing: POD 006B Rev1	OCT 2023	Drawing is indicative only and subject to approval for use in the application required.
	Not to Scale	

CodeMark
CMNZ70012

neuchâtel

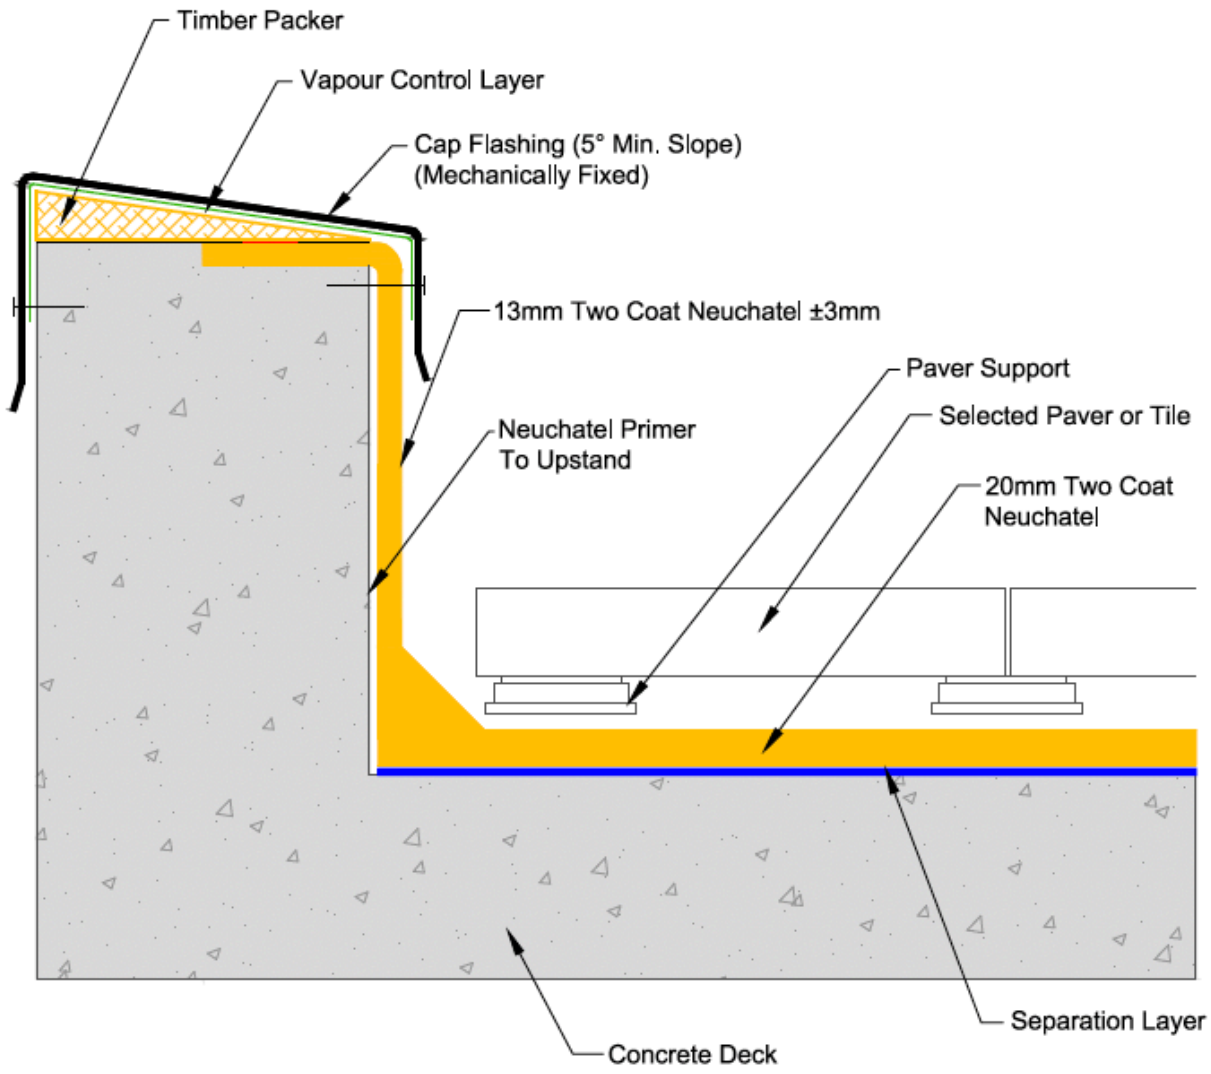


masterspec 4414AD

TITLE:	CAST CONCRETE PARAPET WITH CAP FLASHING DETAIL PODIUM DETAIL		www.neuchatel.co.nz TECHNICAL SERVICES. Tel: 09 441 4595 email: info@neuchatel.co.nz
Drawing:	POD 007 Rev1	OCT 2023	Drawing is indicative only and subject to approval for use in the application required.
		Not to Scale	

CodeMark
CMNZ70012

neuchâtel

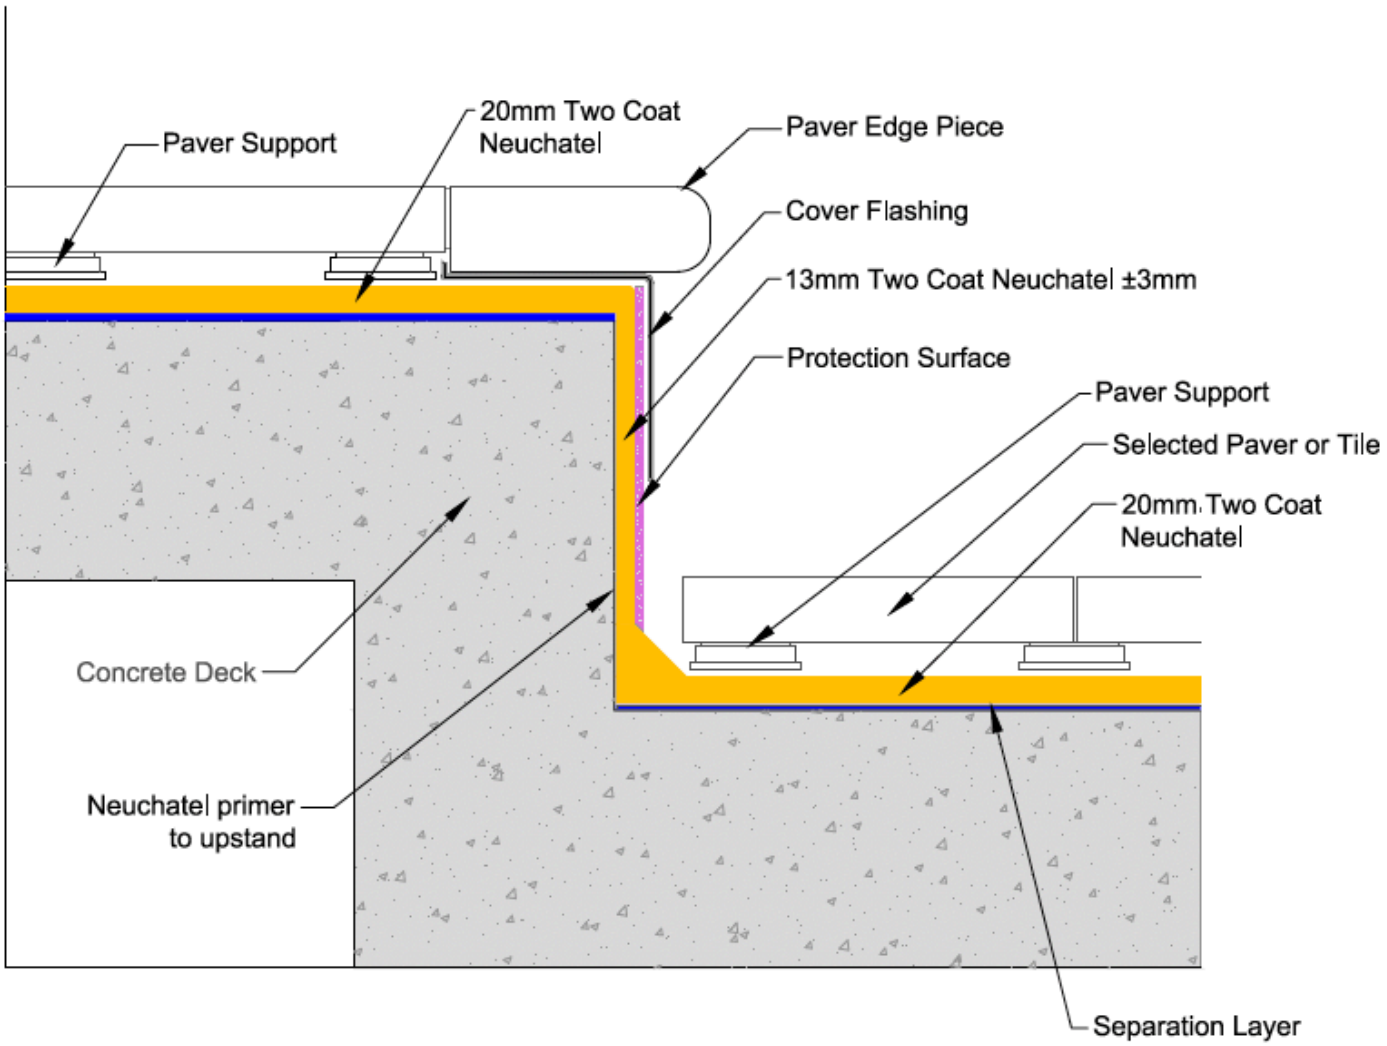


masterspec 4414AD

TITLE:	CHANGE OF LEVEL DETAIL PODIUM DETAIL		www.neuchatel.co.nz TECHNICAL SERVICES. Tel: 09 441 4595 email: info@neuchatel.co.nz
Drawing:	POD 008 Rev1	OCT 2023	Drawing is indicative only and subject to approval for use in the application required.
		Not to Scale	

CodeMark
CMNZ70012

neuchâtel

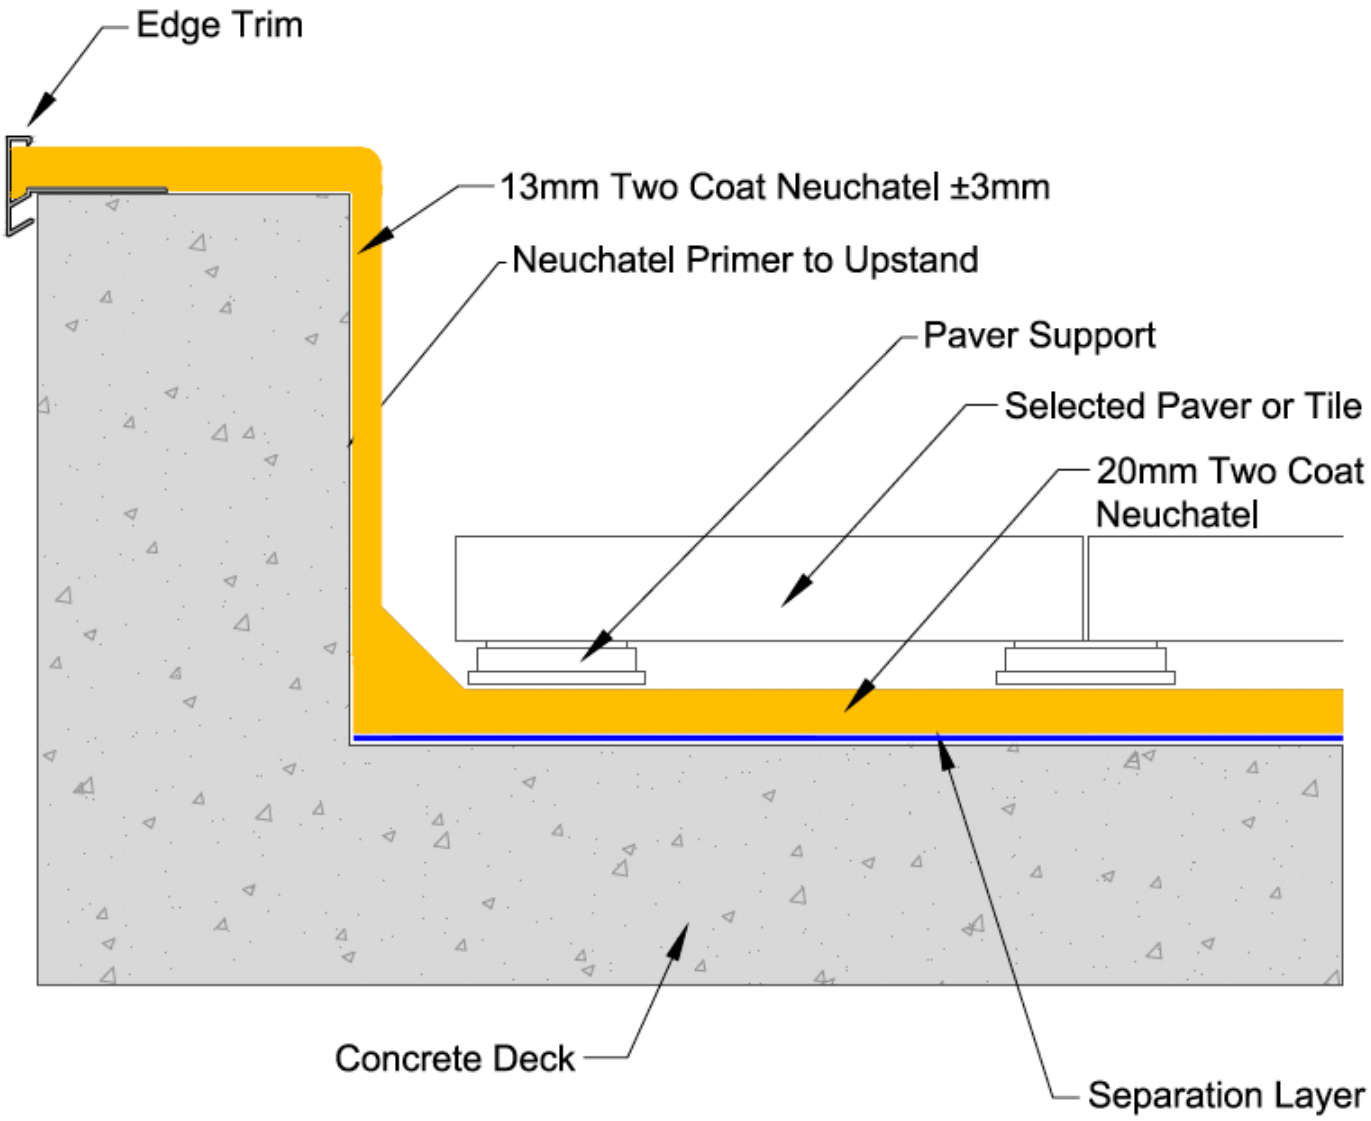


masterspec 4414AD

TITLE: TYPICAL TRIMMED EDGE DETAIL PODIUM DETAIL		www.neuchatel.co.nz TECHNICAL SERVICES. Tel: 09 441 4595 email: info@neuchatel.co.nz
Drawing: POD 009C Rev1	OCT 2023	Drawing is indicative only and subject to approval for use in the application required.
	Not to Scale	

CodeMark
CMNZ70012

neuchâtel

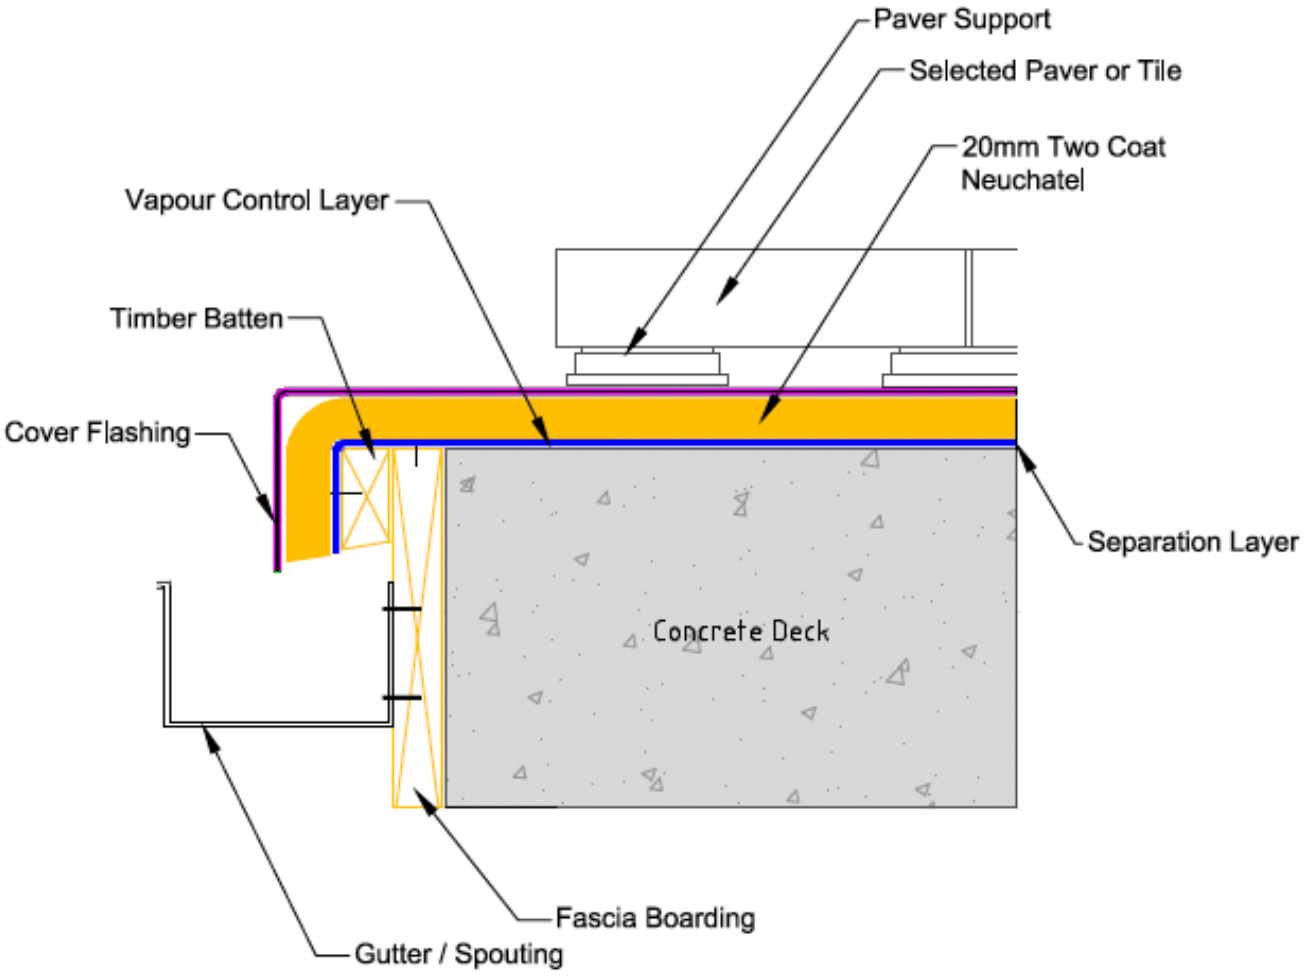


masterspec 4414AD

TITLE:	GUTTER DRIP EDGE DETAIL PODIUM DETAIL		www.neuchatel.co.nz TECHNICAL SERVICES. Tel: 09 441 4595 email: info@neuchatel.co.nz
Drawing:	POD 010 Rev1	OCT 2023	Drawing is indicative only and subject to approval for use in the application required.
		Not to Scale	

CodeMark
CMNZ70012

neuchâtel

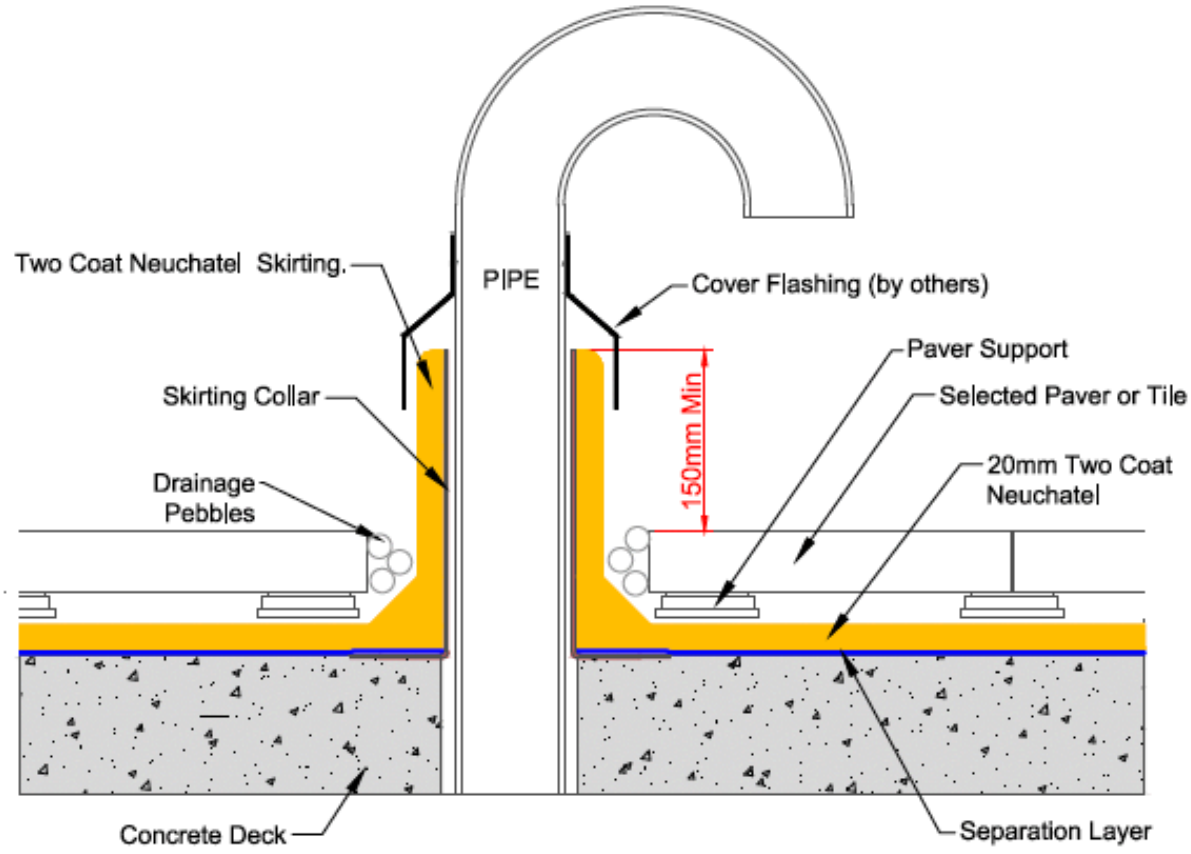


masterspec 4414AD

TITLE:	'HOCKEY STICK' PIPE PENETRATION DETAILPODIUM DETAIL		www.neuchatel.co.nz TECHNICAL SERVICES. Tel: 09 441 4595 email: info@neuchatel.co.nz
Drawing:	POD 011B Rev1	OCT 2023	Drawing is indicative only and subject to approval for use in the application required.
		Not to Scale	

CodeMark
CMNZ70012

neuchâtel

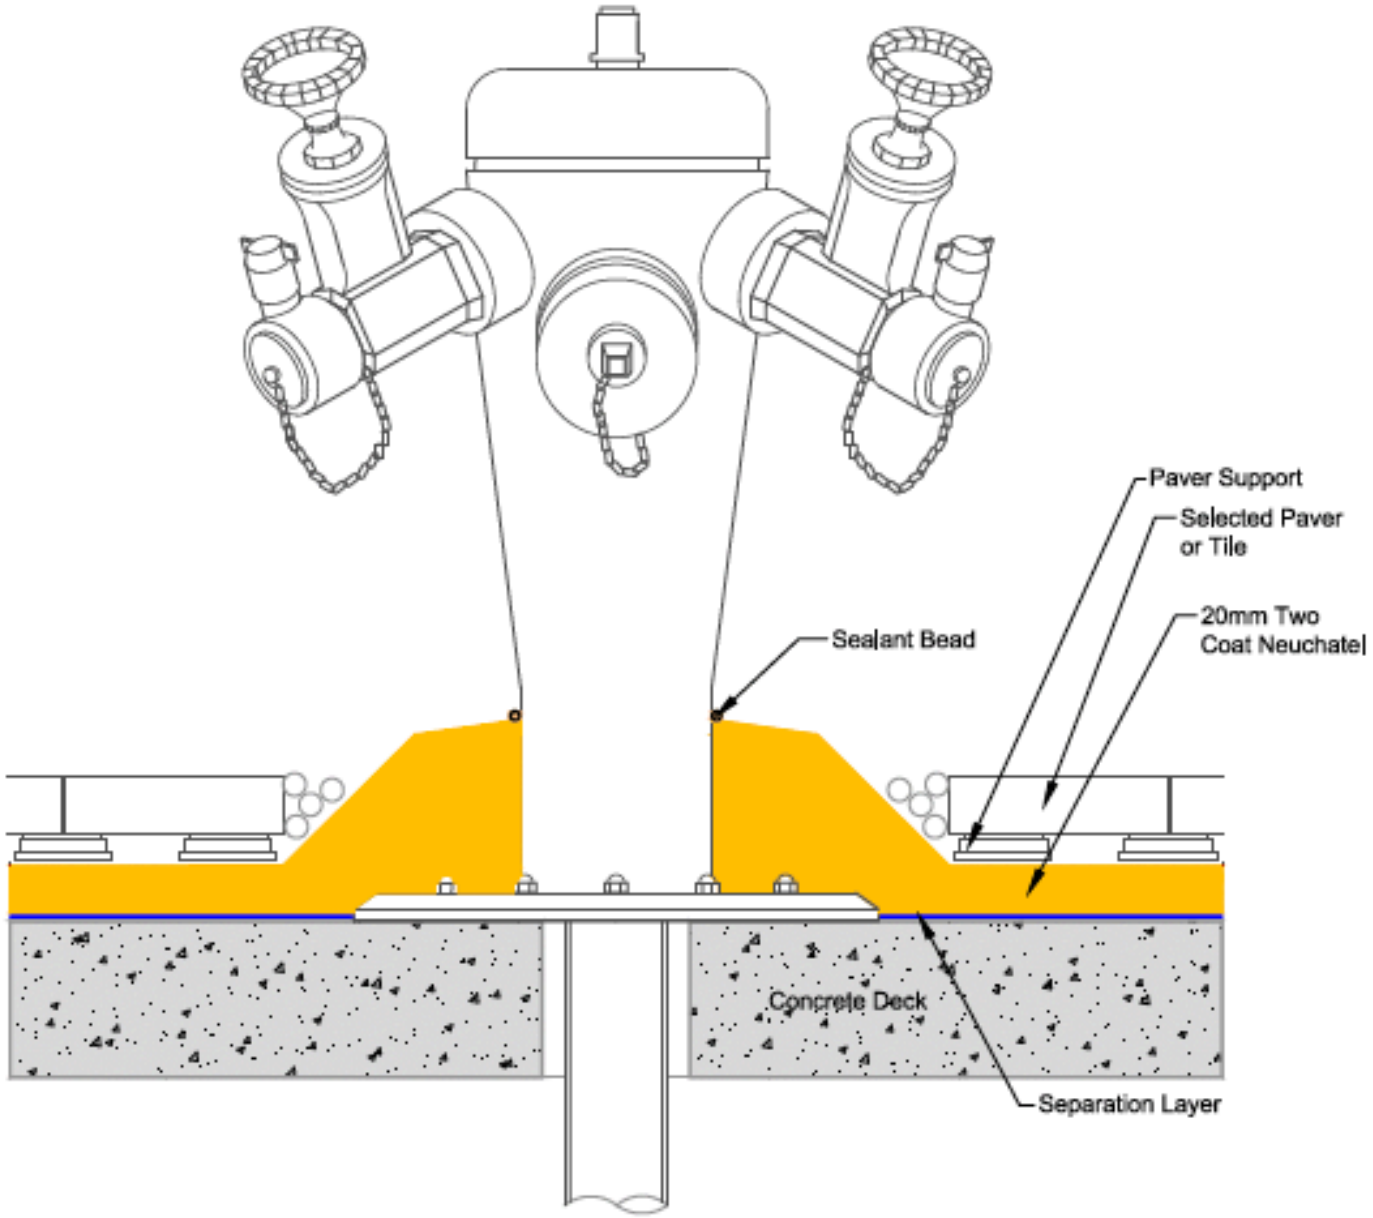


masterspec 4414AD

TITLE:	'HOCKEY STICK' PIPE PENETRATION DETAILPODIUM DETAIL		www.neuchatel.co.nz TECHNICAL SERVICES. Tel: 09 441 4595 email: info@neuchatel.co.nz
Drawing:	POD 011B Rev1	OCT 2023	Drawing is indicative only and subject to approval for use in the application required.
		Not to Scale	

CodeMark
CMNZ70012

neuchâtel

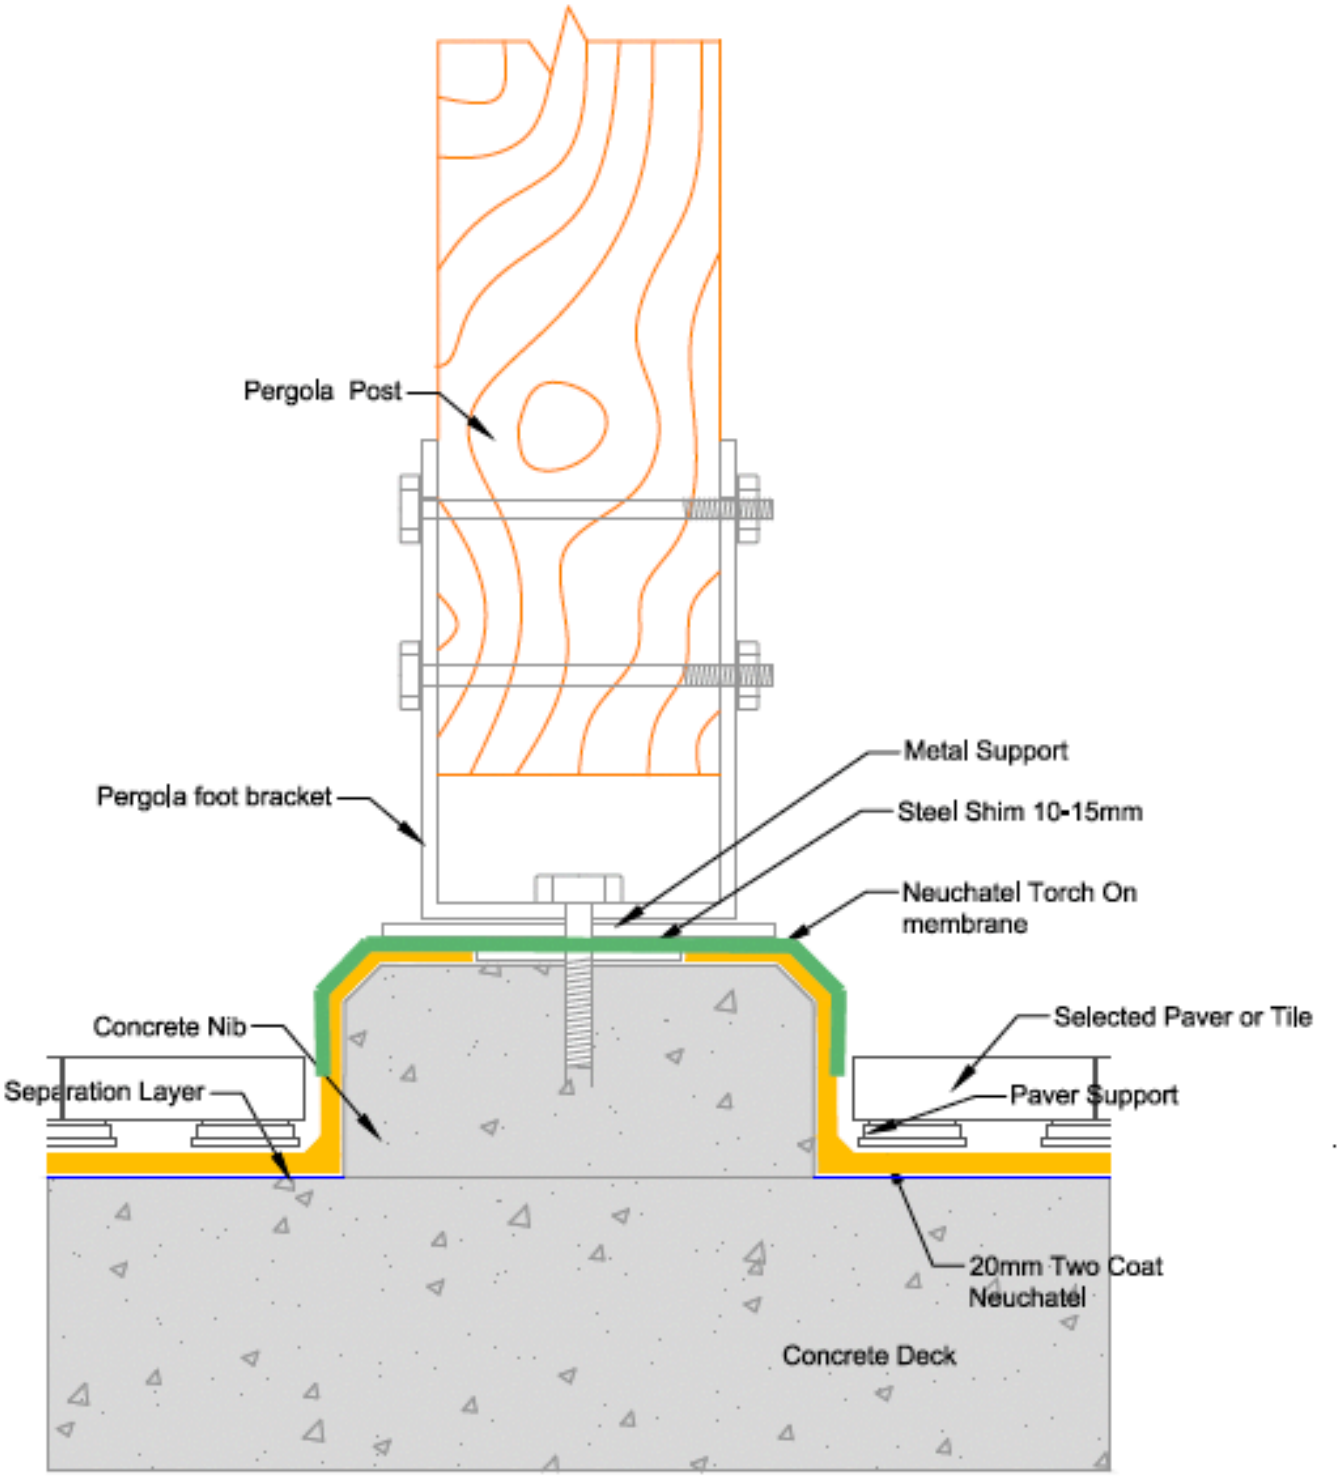

masterspec 4414AD

TITLE:	PERGOLA SUPPORT DETAIL PODIUM DETAIL		www.neuchatel.co.nz TECHNICAL SERVICES. Tel: 09 441 4595 email: info@neuchatel.co.nz
Drawing:	POD 016 Rev1	OCT 2023	Drawing is indicative only and subject to approval for use in the application required.
		Not to Scale	