neuchâtel

Neuchâtel Mastic Asphalt Waterproofing System



WARM ROOF SYSTEM
DETAIL DRAWINGS


VERSION 001, OCTOBER 2023

INDEX

Reference No.	Issue Date	Version No.	Description
WRM 001	Oct 2023	Rev1	Upstand Detail | Warm Insulation Detail
WRM 001C	Oct 2023	Rev1	Timber Wall Junction Detail | Warm Insulation Detail
WRM 001D	Oct 2023	Rev1	Rendered Upstand Detail | Warm Insulation Detail
WRM 002	Oct 2023	Rev1	Torch-On Upstand Detail | Warm Insulation Detail
WRM 003	Oct 2023	Rev1	Cast Concrete Upstand Detail | Warm Insulation Detail
WRM 004	Oct 2023	Rev1	Threshold Upstand Detail - Flush Cill | Warm Insulation Detail
WRM 004B	Oct 2023	Rev1	Threshold Upstand Detail - Rebated Cill | Warm Insulation Detail
WRM 005	Oct 2023	Rev1	Blockwall Parapet Outlet Detail | Warm Insulation Detail
WRM 005A	Oct 2023	Rev1	Scupper Outlet Detail | Warm Insulation Detail
WRM 006	Oct 2023	Rev1	Outlet Detail | Warm Insulation Detail
WRM 007	Oct 2023	Rev1	Cast Concrete Parapet with Cap Flashing Detail
WRM 008	Oct 2023	Rev1	Change of Level Detail | Warm Insulation Detail
WRM 009C	Oct 2023	Rev1	Typical Trimmed Edge Detail | Warm Insulation Detail
WRM 010	Oct 2023	Rev1	Gutter Drip Edge Detail | Standard Detail
WRM 011B	Oct 2023	Rev1	'Hockey Stick' Pipe Penetration Detail | Standard Detail

CodeMark
CMNZ70012

neuchâtel

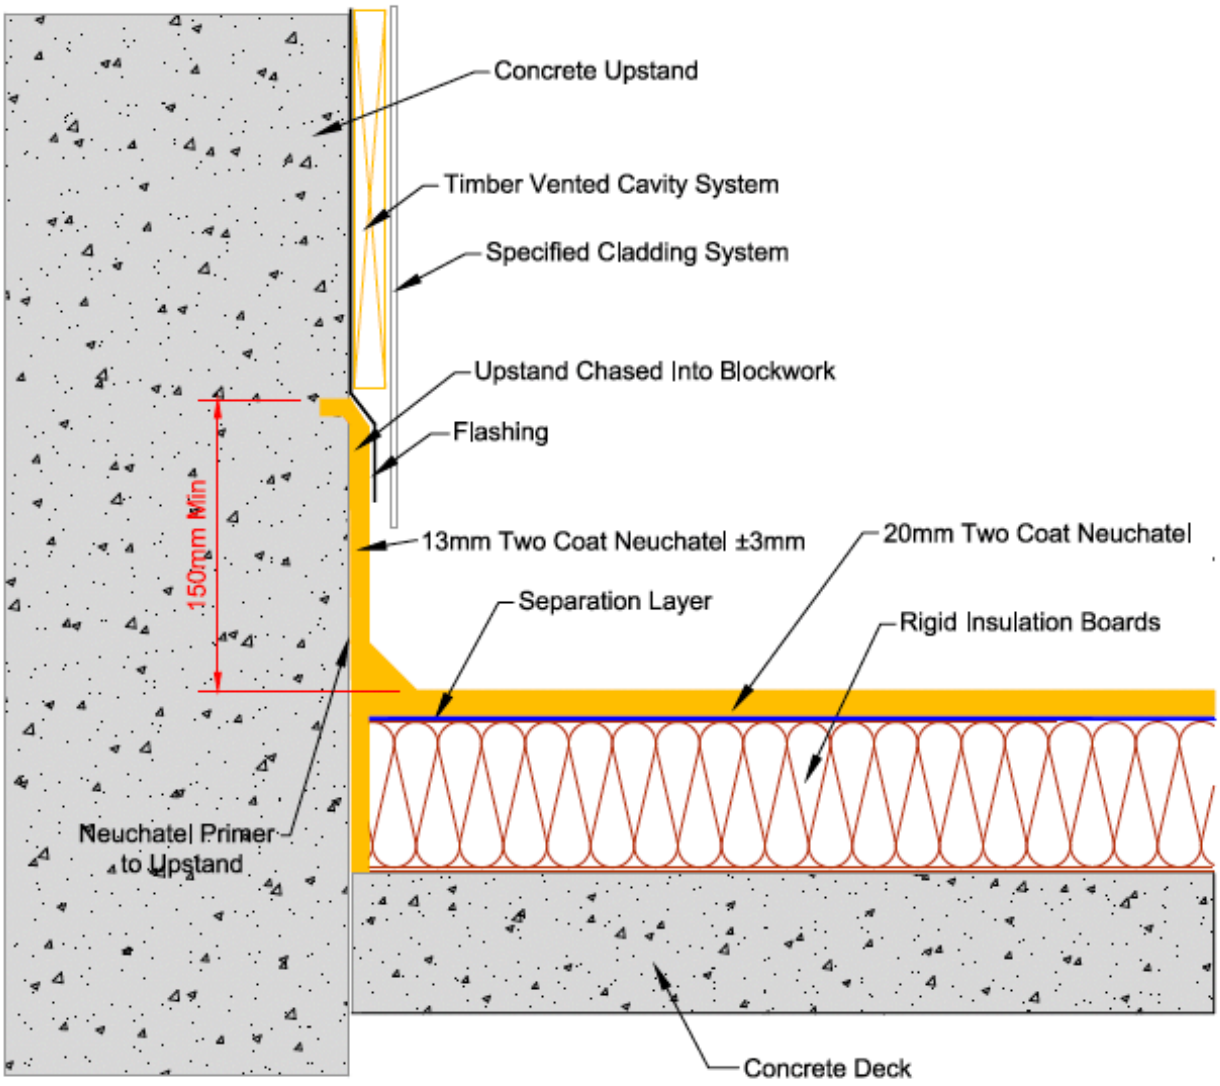


masterspec

TITLE: UPSTAND DETAIL WARM INSULATION DETAIL		www.neuchatel.co.nz TECHNICAL SERVICES. Tel: 09 441 4595 email: info@neuchatel.co.nz
Drawing: WRM 001 Rev1	OCT 2023	Drawing is indicative only and subject to approval for use in the application required.
	Not to Scale	

CodeMark
CMNZ70012

neuchâtel

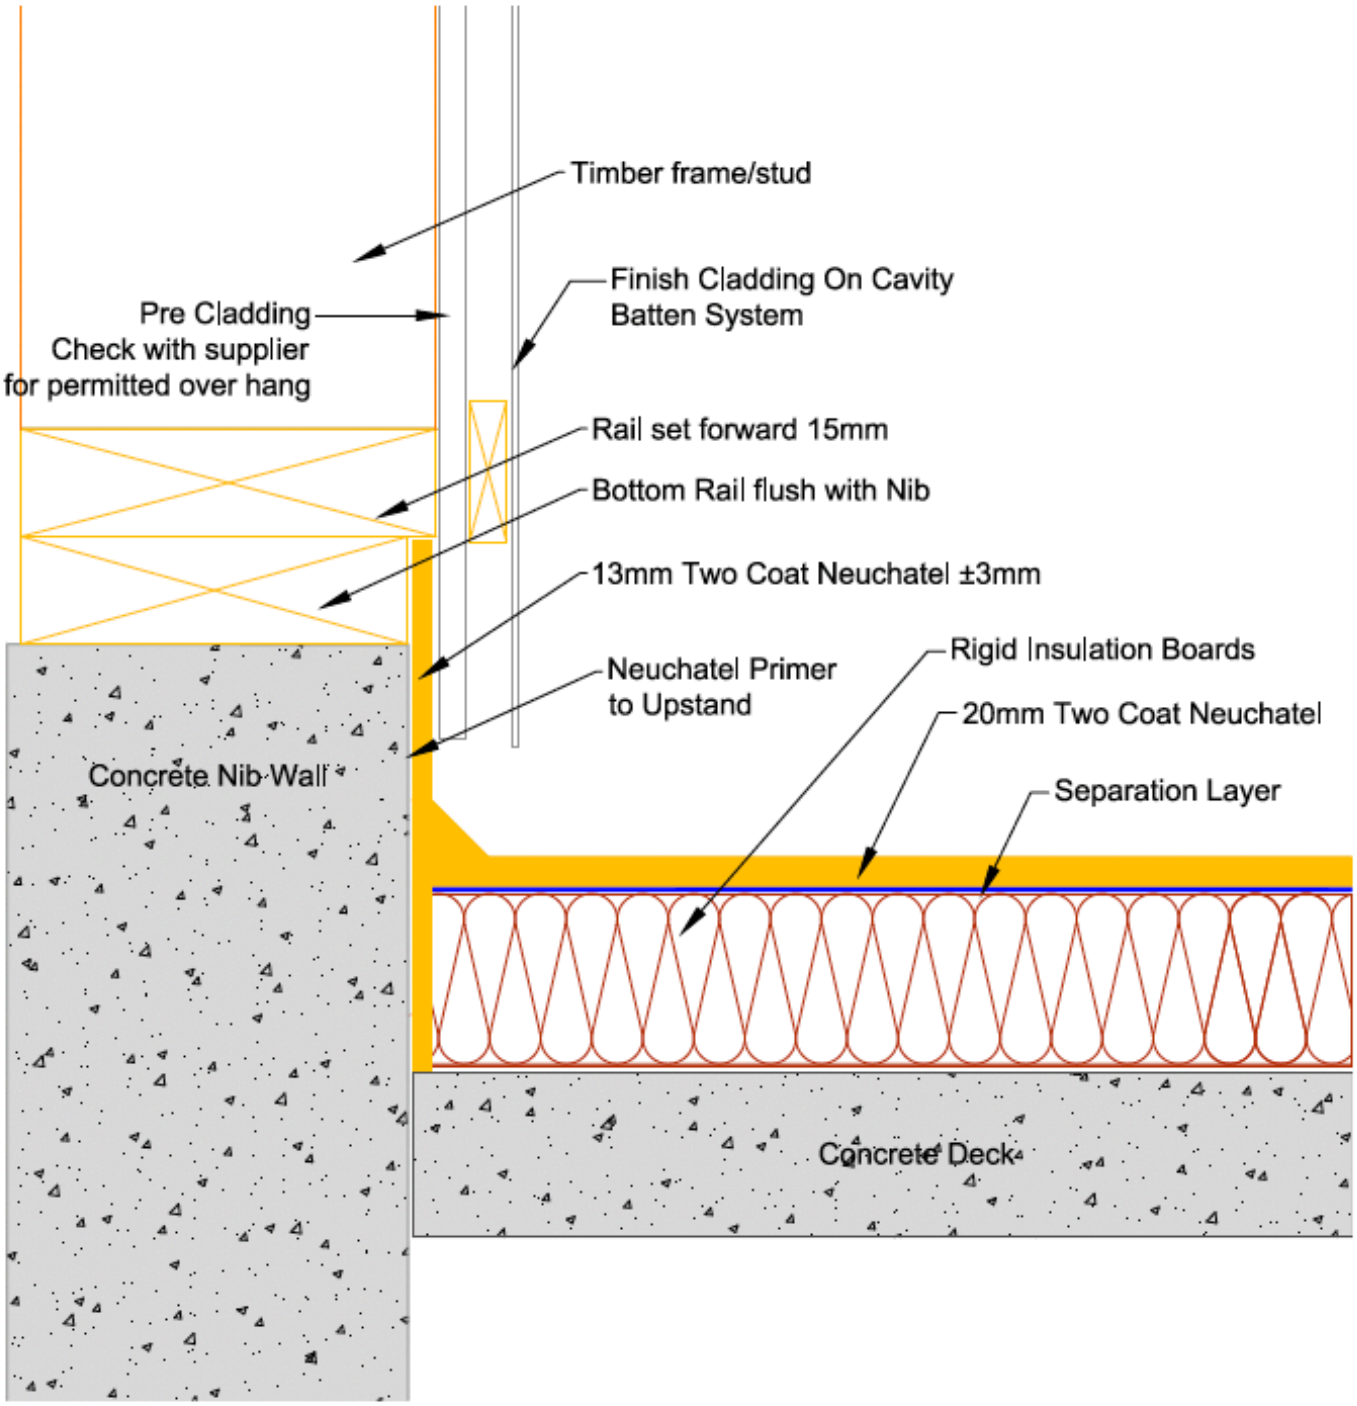


masterspec

TITLE: **TIMBER WALL JUNCTION DETAIL WARM INSULATION DETAIL**		www.neuchatel.co.nz TECHNICAL SERVICES. Tel: 09 441 4595 email: info@neuchatel.co.nz
Drawing: WRM 001C Rev1	OCT 2023	Drawing is indicative only and subject to approval for use in the application required.
	Not to Scale	

CodeMark
CMNZ70012

neuchâtel

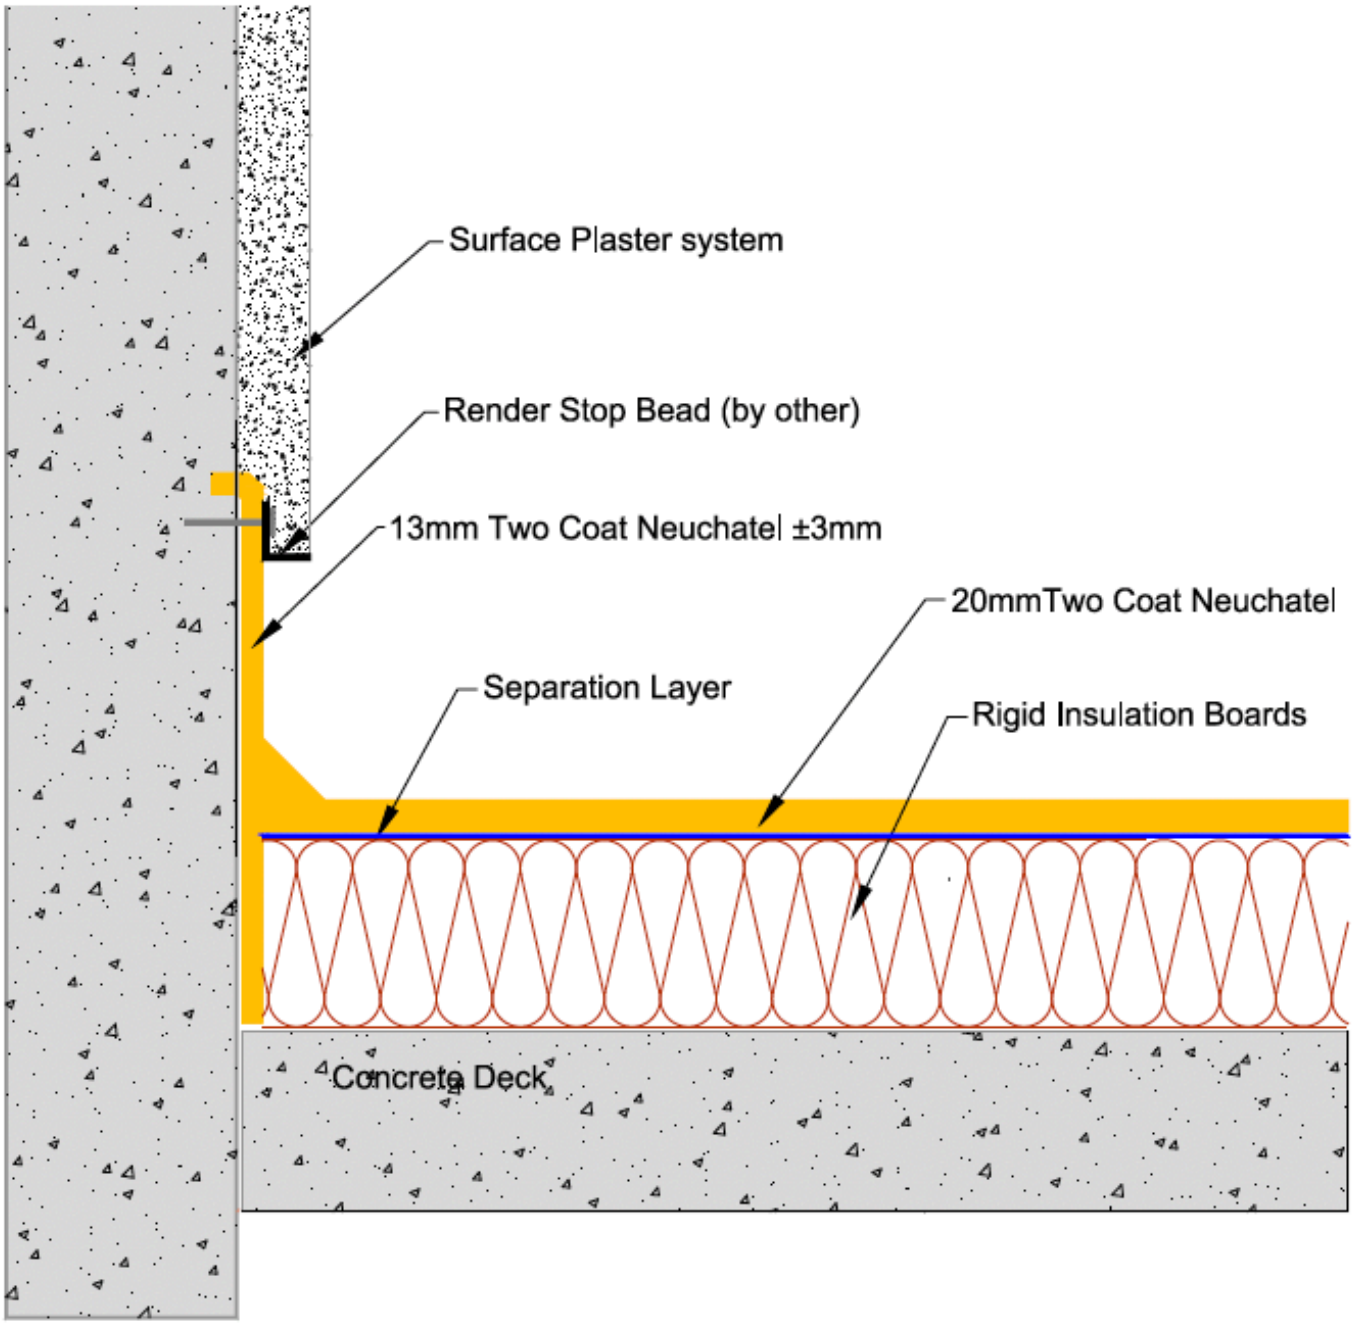


masterspec

TITLE: RENDERED UPSTAND DETAIL WARM INSULATION DETAIL		www.neuchatel.co.nz TECHNICAL SERVICES. Tel: 09 441 4595 email: info@neuchatel.co.nz
Drawing: WRM 001D Rev1	OCT 2023	Drawing is indicative only and subject to approval for use in the application required.
	Not to Scale	

CodeMark
CMNZ70012

neuchâtel

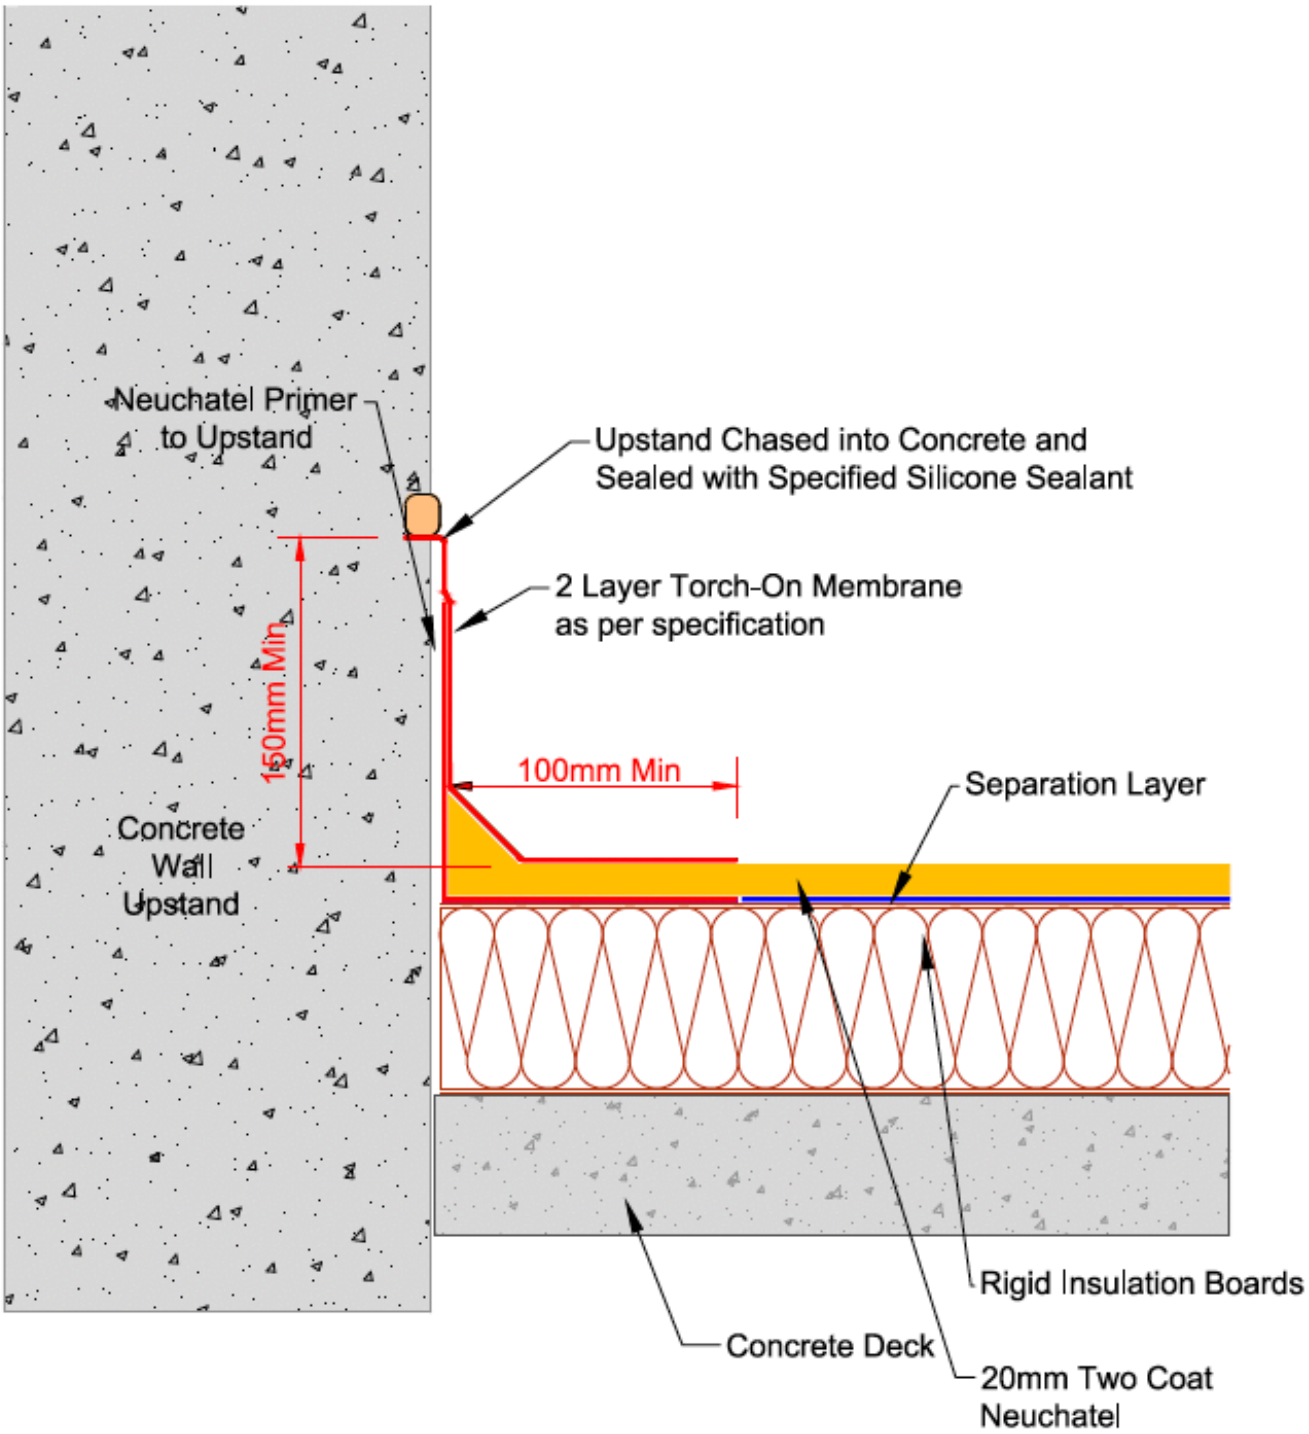

masterspec

TITLE: **TORCH-ON UPSTAND DETAIL**


WARM INSULATION DETAIL

www.neuchatel.co.nz
TECHNICAL SERVICES.
Tel: 09 441 4595
email: info@neuchatel.co.nz

Drawing: WRM 002 Rev1	OCT 2023	Drawing is indicative only and subject to approval for use in the application required.
	Not to Scale	

CodeMark
CMNZ70012

neuchâtel

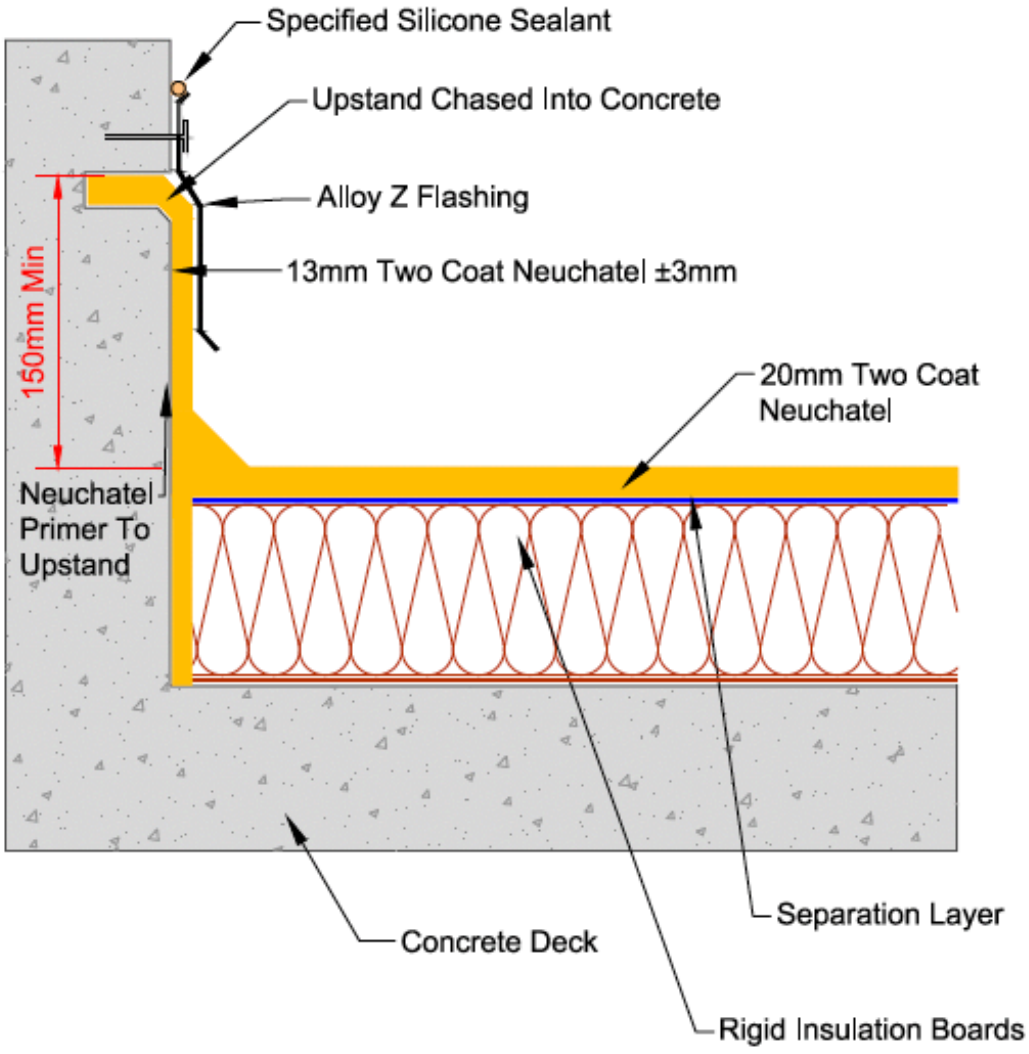


masterspec

TITLE:	**CAST CONCRETE UPSTAND DETAIL** **WARM INSULATION DETAIL**		www.neuchatel.co.nz TECHNICAL SERVICES. Tel: 09 441 4595 email: info@neuchatel.co.nz
Drawing:	WRM 003 Rev1	OCT 2023	Drawing is indicative only and subject to approval for use in the application required.
		Not to Scale	

CodeMark
CMNZ70012

neuchâtel

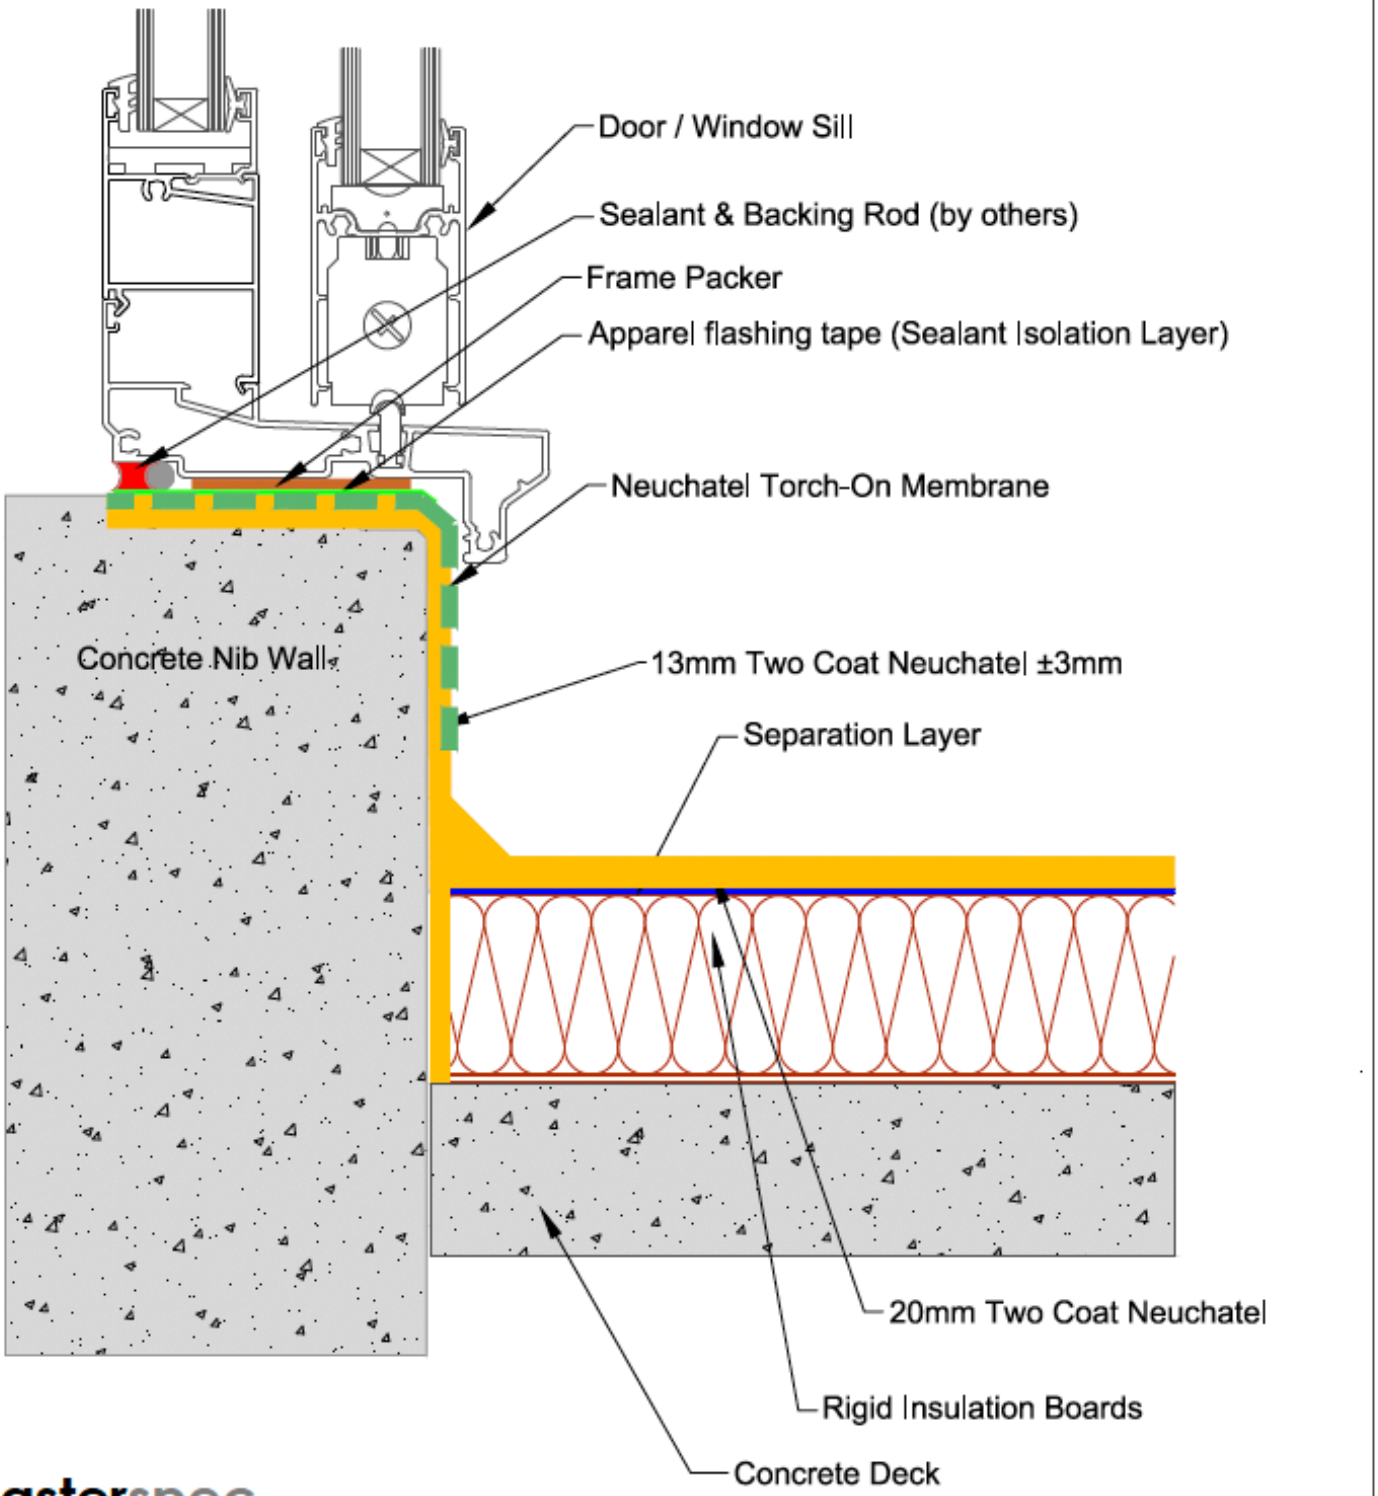


masterspec

TITLE:	THRESHOLD UPSTAND DETAIL - FLUSH CILL WARM INSULATION DETAIL		www.neuchatel.co.nz TECHNICAL SERVICES. Tel: 09 441 4595 email: info@neuchatel.co.nz
Drawing:	WRM 004 Rev1	OCT 2023	Drawing is indicative only and subject to approval for use in the application required.
		Not to Scale	

CodeMark
CMNZ70012

neuchâtel

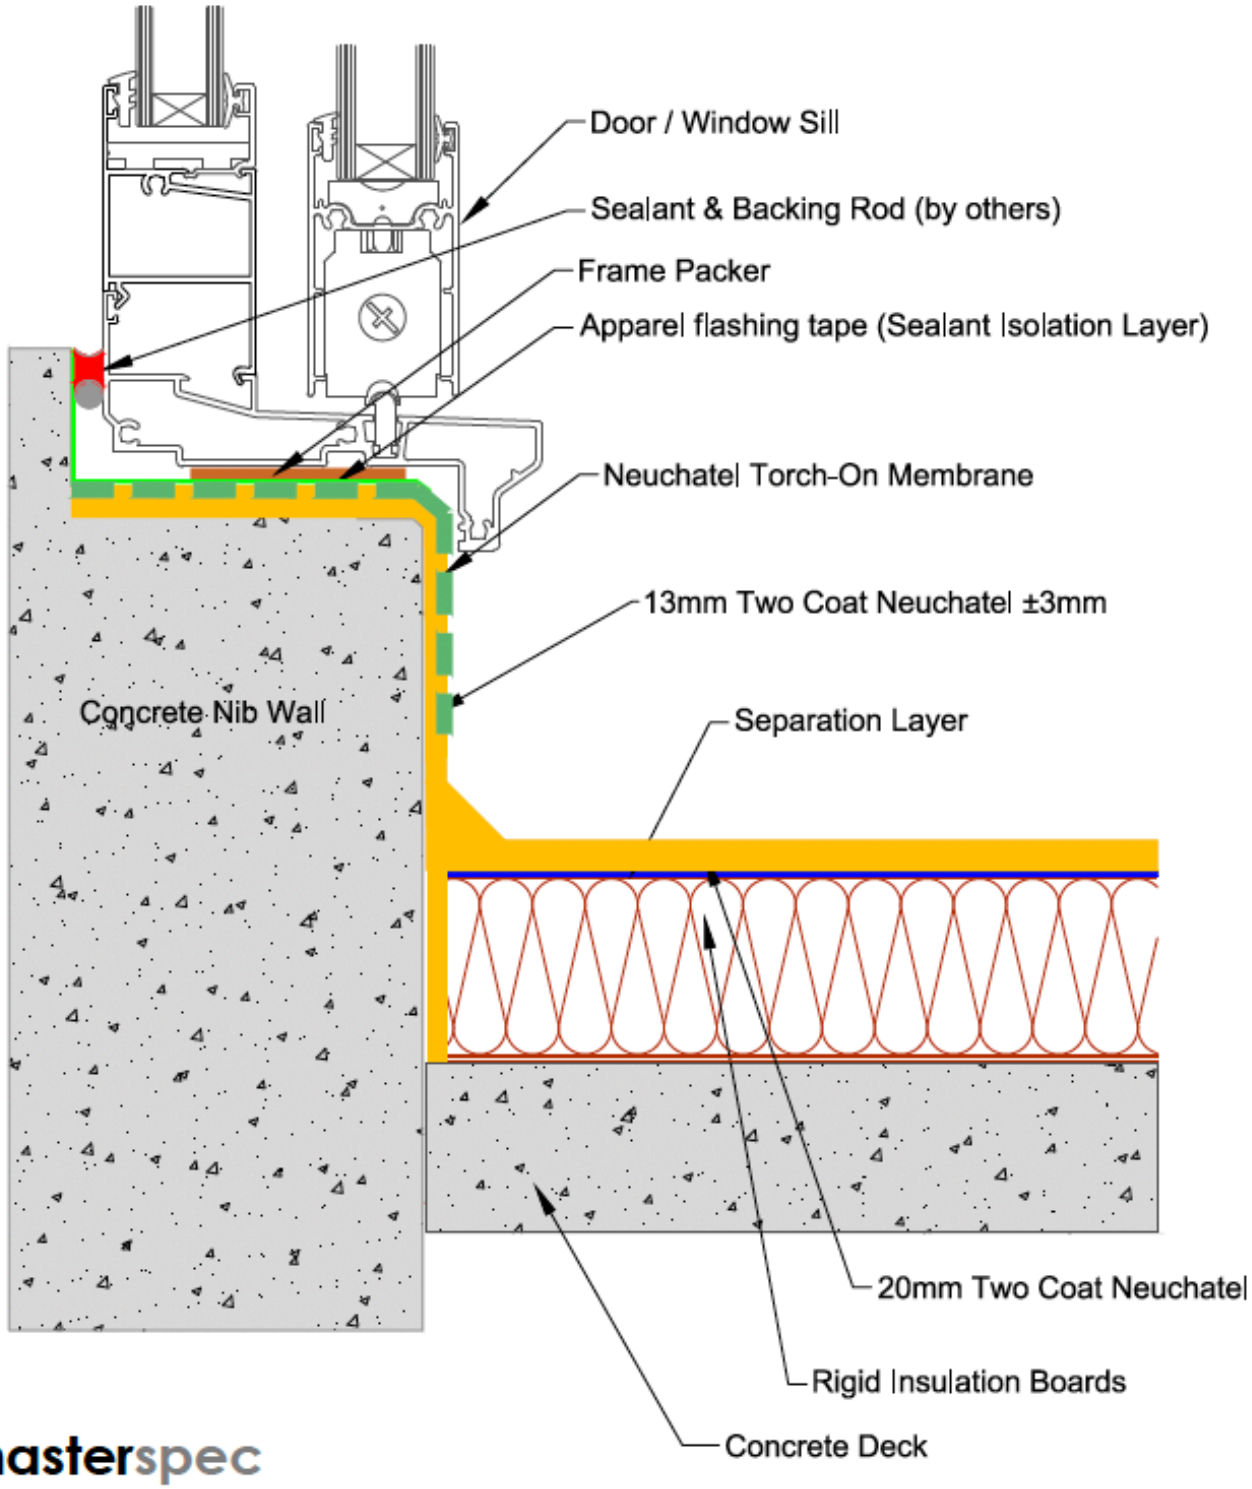


masterspec

TITLE:	THRESHOLD UPSTAND DETAIL - REBATED CILL WARM INSULATION DETAIL		www.neuchatel.co.nz TECHNICAL SERVICES. Tel: 09 441 4595 email: Info@neuchatel.co.nz
Drawing:	WRM 004B Rev1	OCT 2023	Drawing is indicative only and subject to approval for use in the application required.
		Not to Scale	

CodeMark
CMNZ70012

neuchâtel

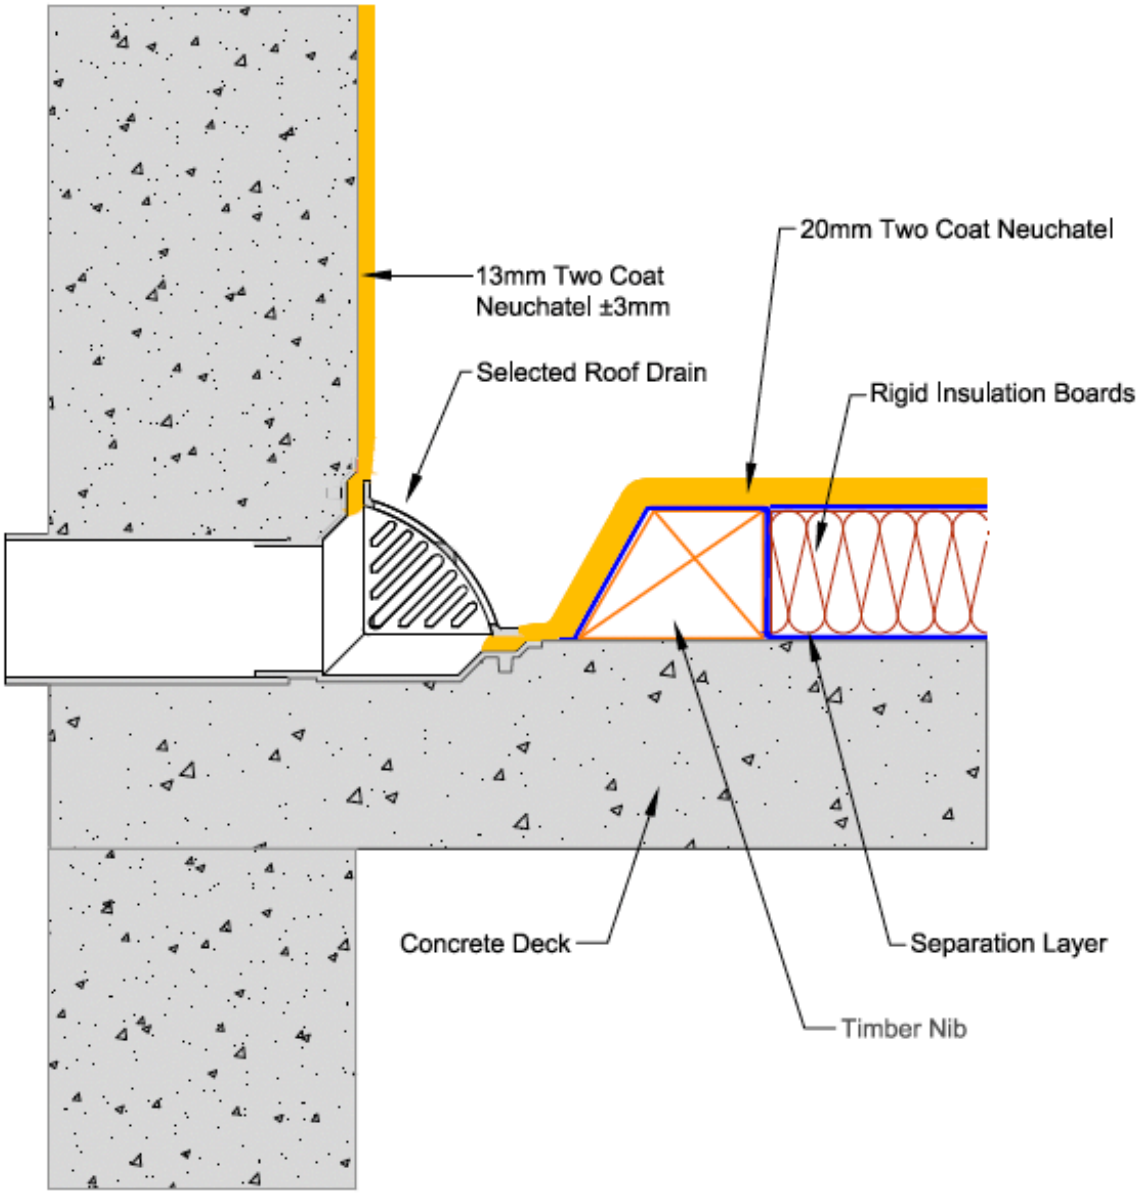


masterspec

TITLE: BLOCKWALL PARAPET OUTLET DETAIL WARM INSULATION DETAIL		www.neuchatel.co.nz TECHNICAL SERVICES. Tel: 09 441 4595 email: info@neuchatel.co.nz
Drawing: WRM 005 Rev1	OCT 2023	Drawing is indicative only and subject to approval for use in the application required.
	Not to Scale	

CodeMark
CMNZ70012

neuchâtel

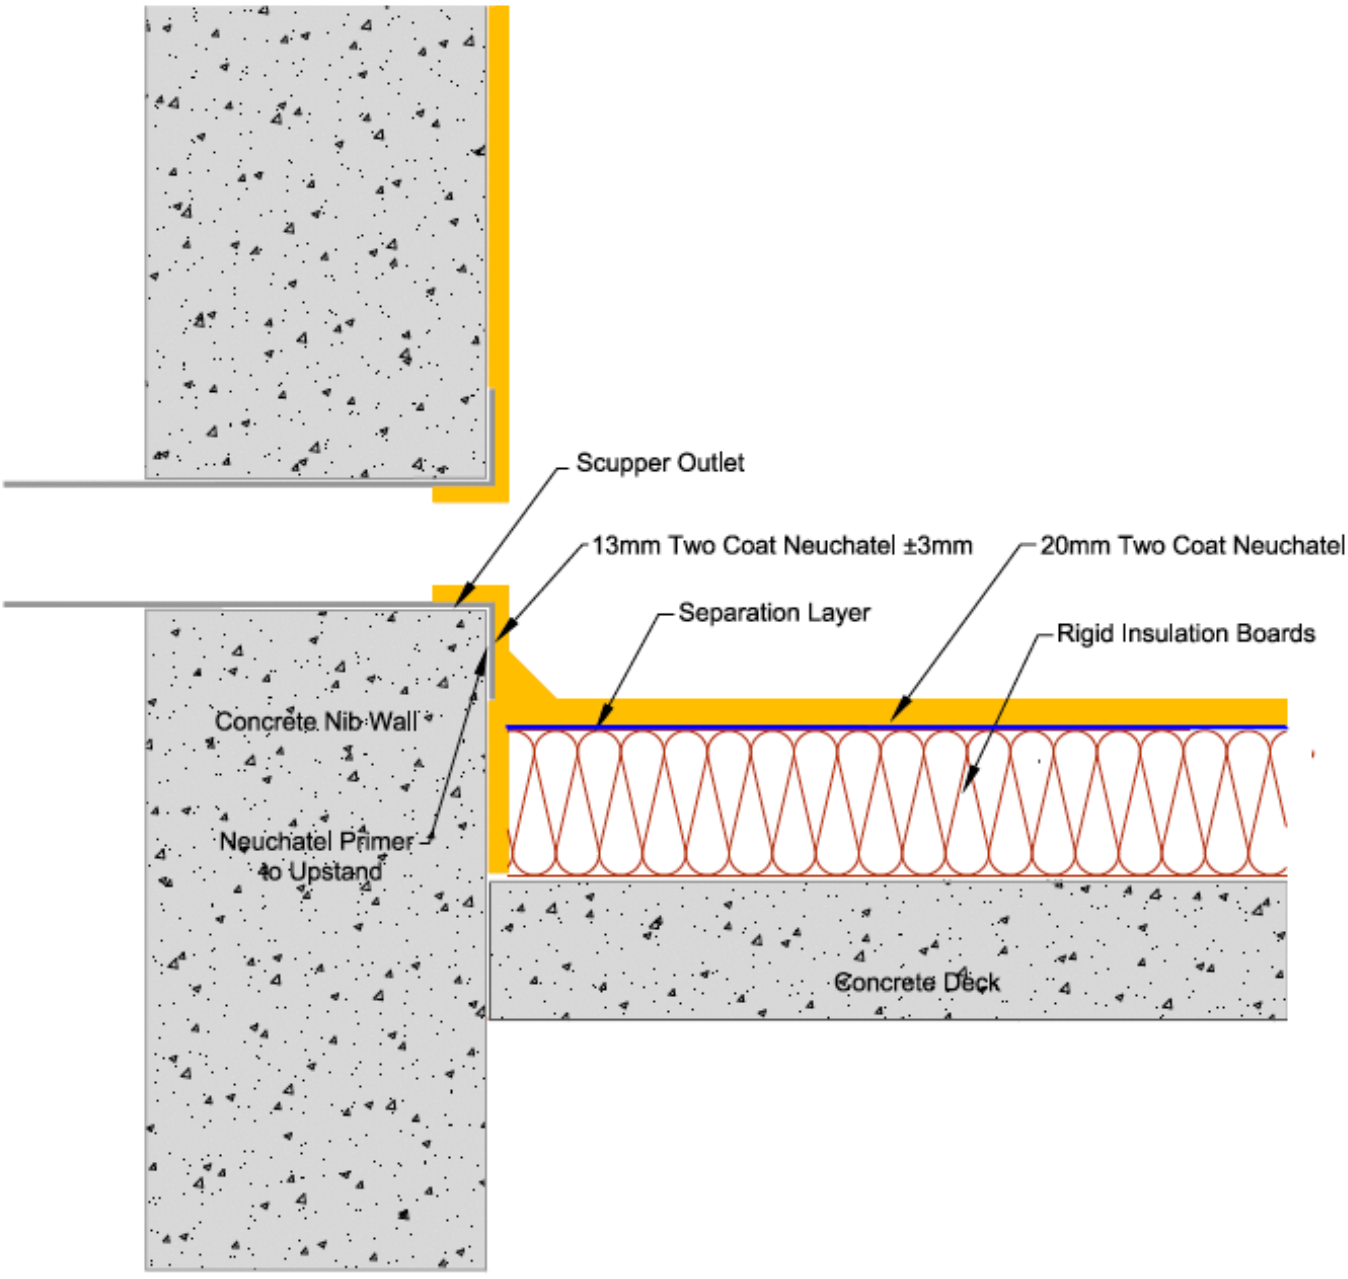


masterspec

TITLE: SCUPPER OUTLET DETAIL WARM INSULATION DETAIL		www.neuchatel.co.nz TECHNICAL SERVICES. Tel: 09 441 4595 email: info@neuchatel.co.nz
Drawing: WRM 005A Rev1	OCT 2023	Drawing is indicative only and subject to approval for use in the application required.
	Not to Scale	

CodeMark
CMNZ70012

neuchâtel

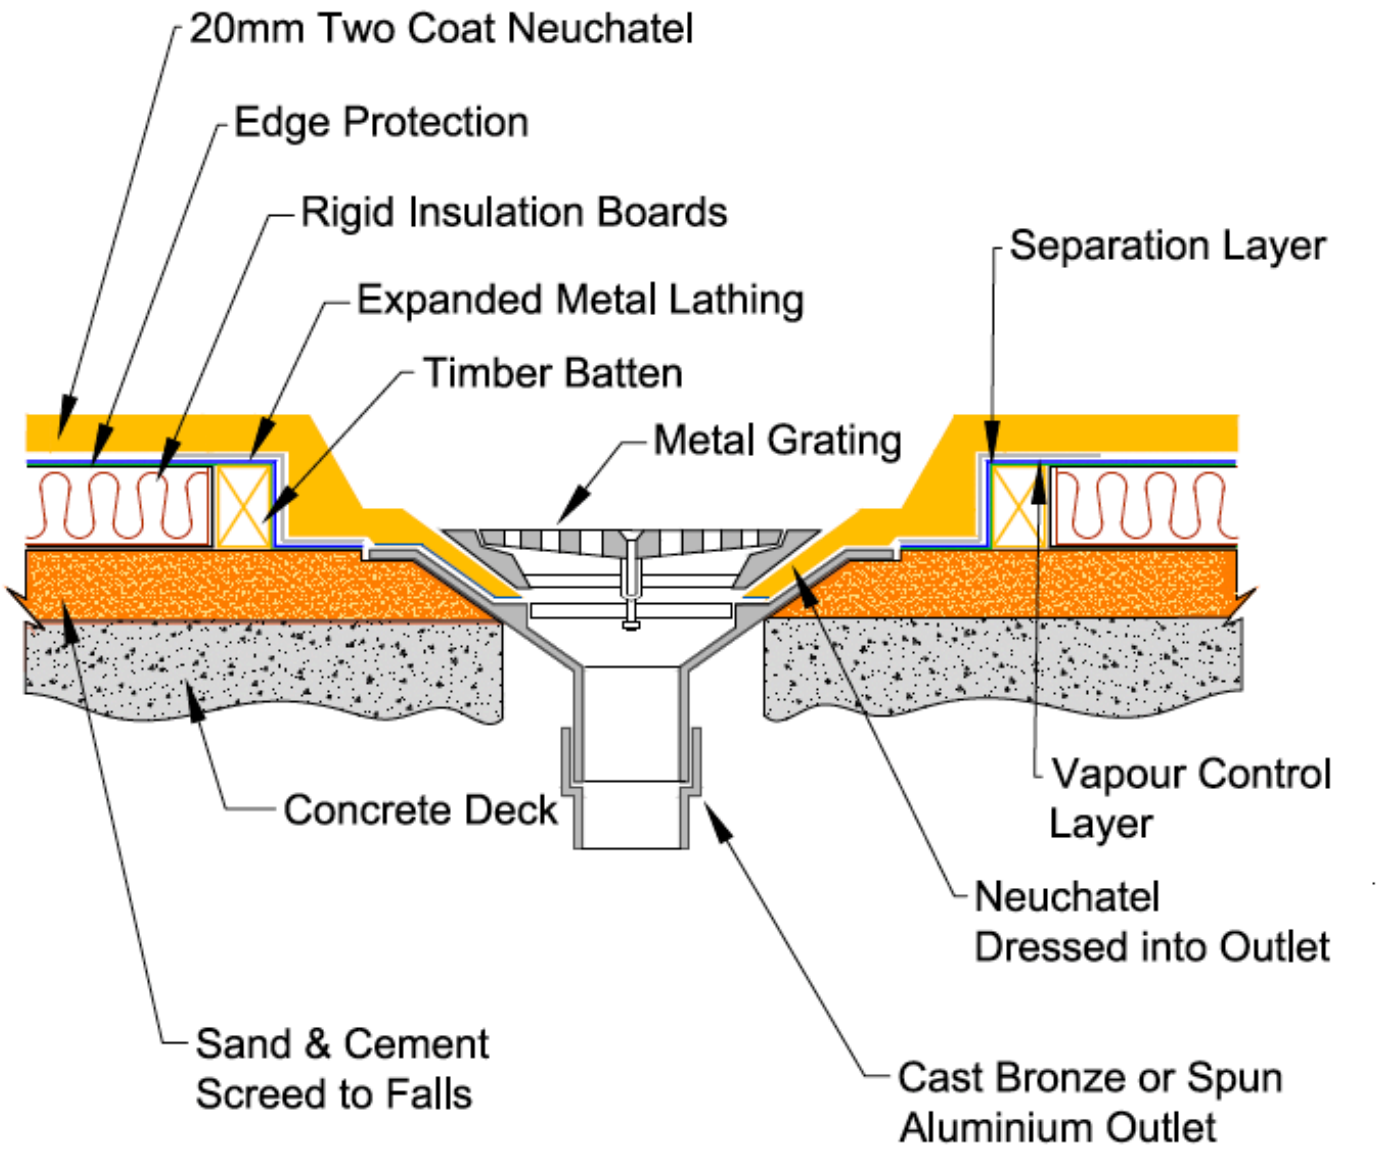


masterspec

TITLE: OUTLET DETAIL WARM INSULATION DETAIL		www.neuchatel.co.nz TECHNICAL SERVICES. Tel: 09 441 4595 email: info@neuchatel.co.nz
Drawing: WRM 006 Rev1	OCT 2023	Drawing is indicative only and subject to approval for use in the application required.
	Not to Scale	

CodeMark
CMNZ70012

neuchâtel

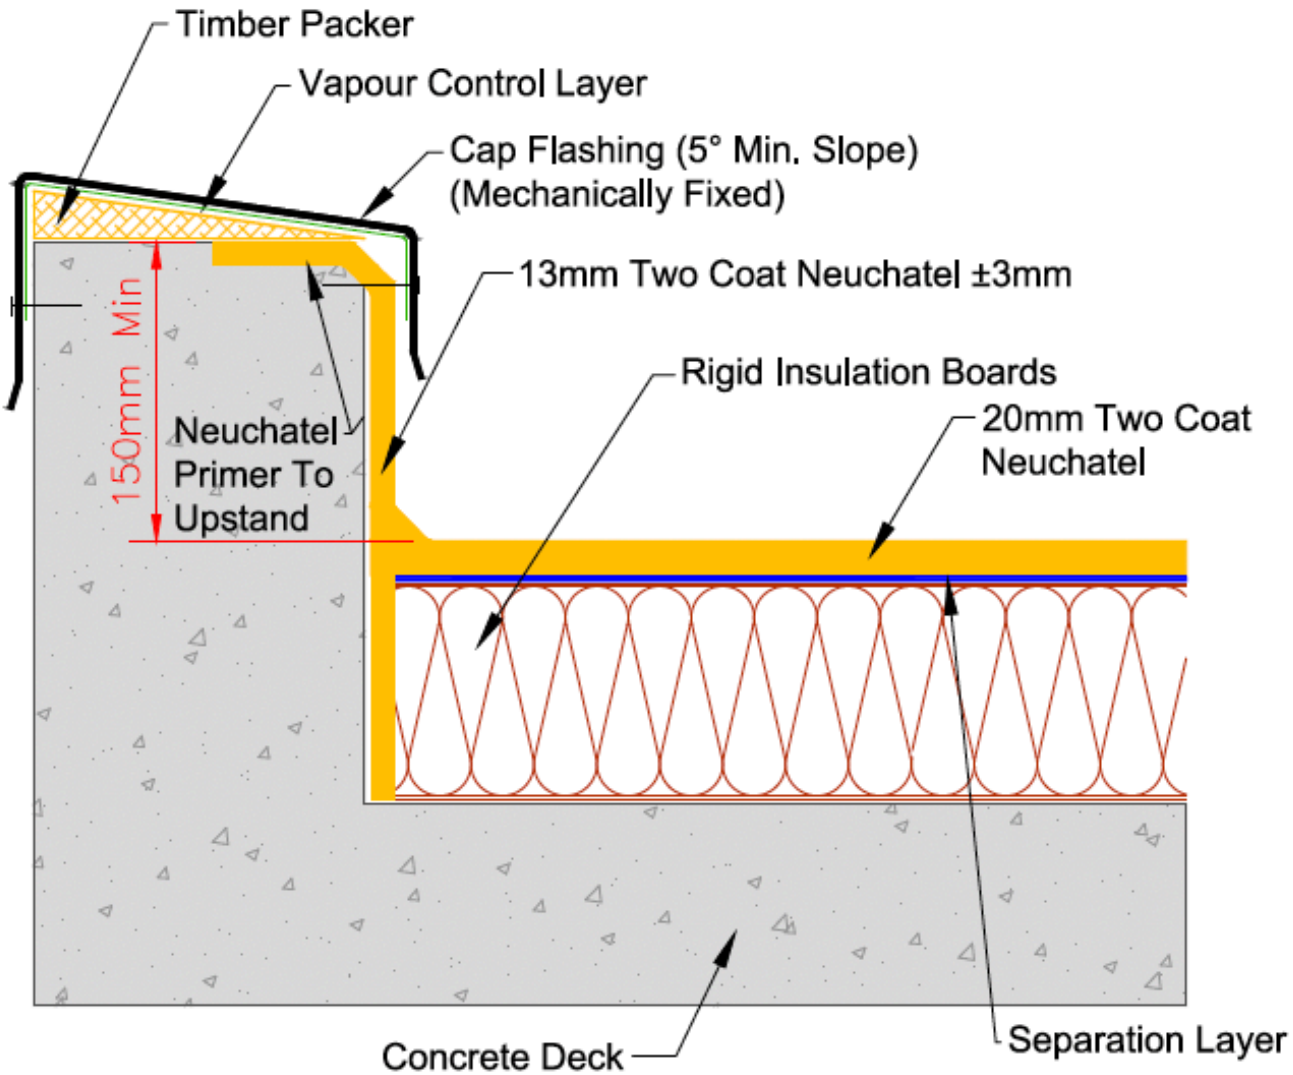


masterspec

TITLE: **CAST CONCRETE PARAPET WITH CAP FLASHING DETAIL** **WARM INSULATION DETAIL**	www.neuchatel.co.nz TECHNICAL SERVICES. Tel: 09 441 4595 email: info@neuchatel.co.nz
Drawing: WRM 007 Rev1 — OCT 2023 Not to Scale	Drawing is indicative only and subject to approval for use in the application required.

CodeMark
CMNZ70012

neuchâtel

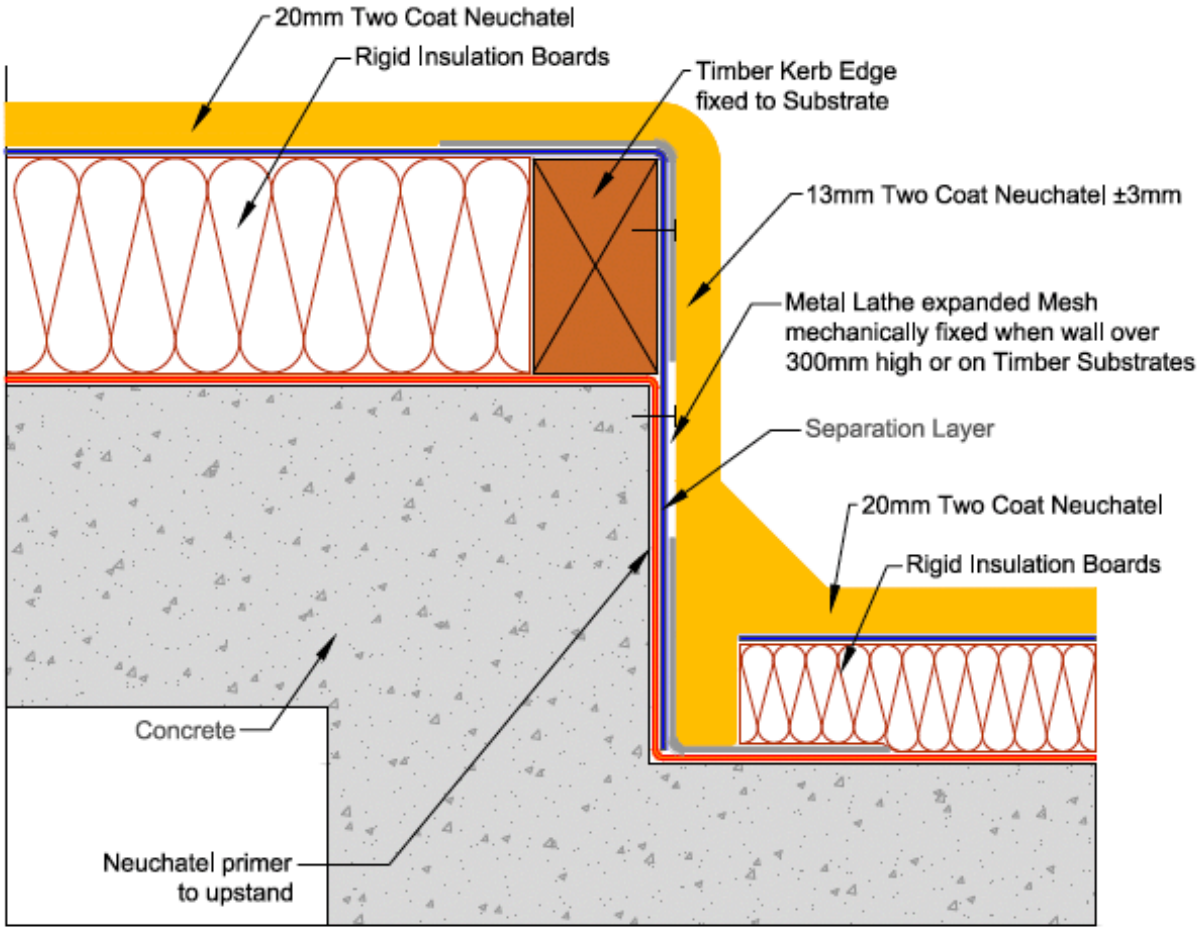


masterspec

TITLE:	CHANGE OF LEVEL DETAIL WARM INSULATION DETAIL		www.neuchatel.co.nz TECHNICAL SERVICES. Tel: 09 441 4595 email: info@neuchatel.co.nz
Drawing:	WRM 008 Rev1	OCT 2023	Drawing is indicative only and subject to approval for use in the application required.
		Not to Scale	

CodeMark
CMNZ70012

neuchâtel

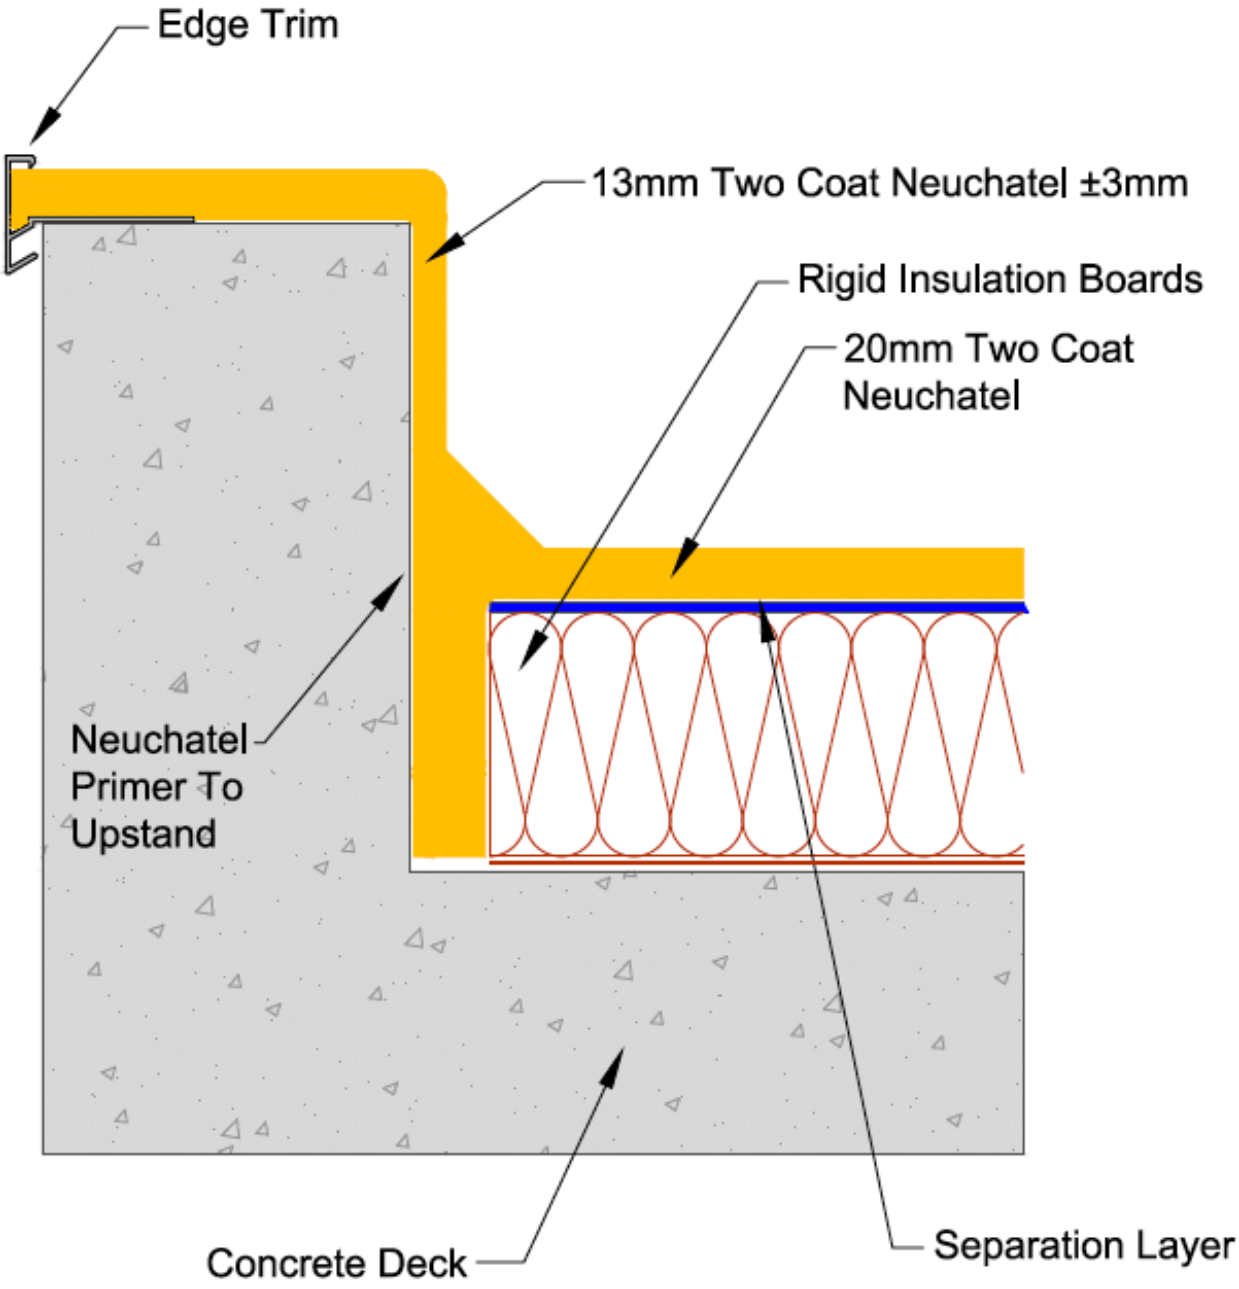


masterspec

TITLE:	TYPICAL TRIMMED EDGE DETAIL WARM INSULATION DETAIL		www.neuchatel.co.nz TECHNICAL SERVICES. Tel: 09 441 4595 email: info@neuchatel.co.nz
Drawing:	WRM 009C Rev1	OCT 2023	Drawing is indicative only and subject to approval for use in the application required.
		Not to Scale	

CodeMark
CMNZ70012

neuchâtel

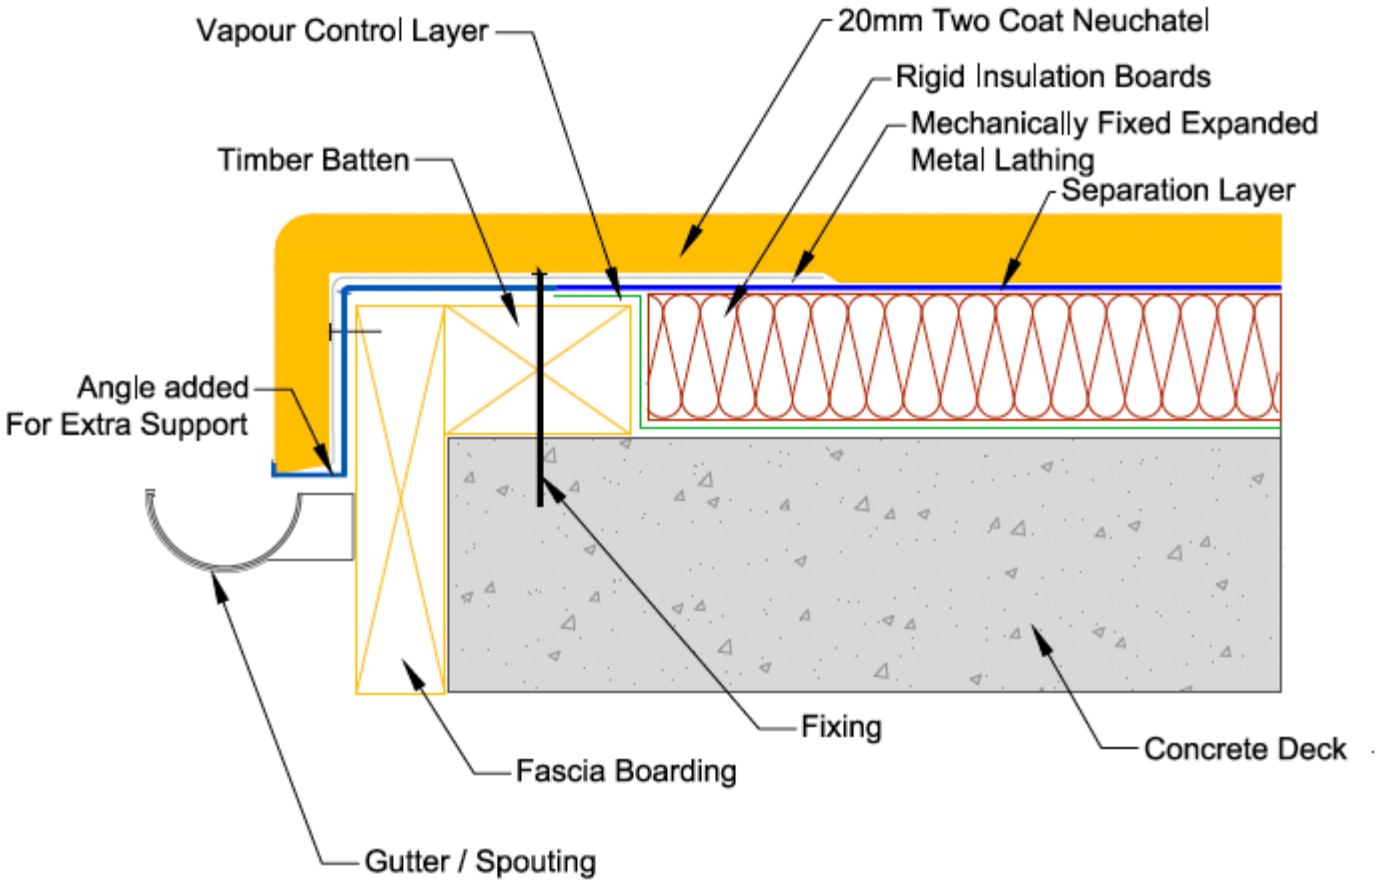


masterspec

TITLE:	GUTTER DRIP EDGE DETAIL WARM INSULATION DETAIL		www.neuchatel.co.nz TECHNICAL SERVICES. Tel: 09 441 4595 email: info@neuchatel.co.nz
Drawing:	WRM 010 Rev1	OCT 2023	Drawing is indicative only and subject to approval for use in the application required.
		Not to Scale	

CodeMark
CMNZ70012

neuchâtel

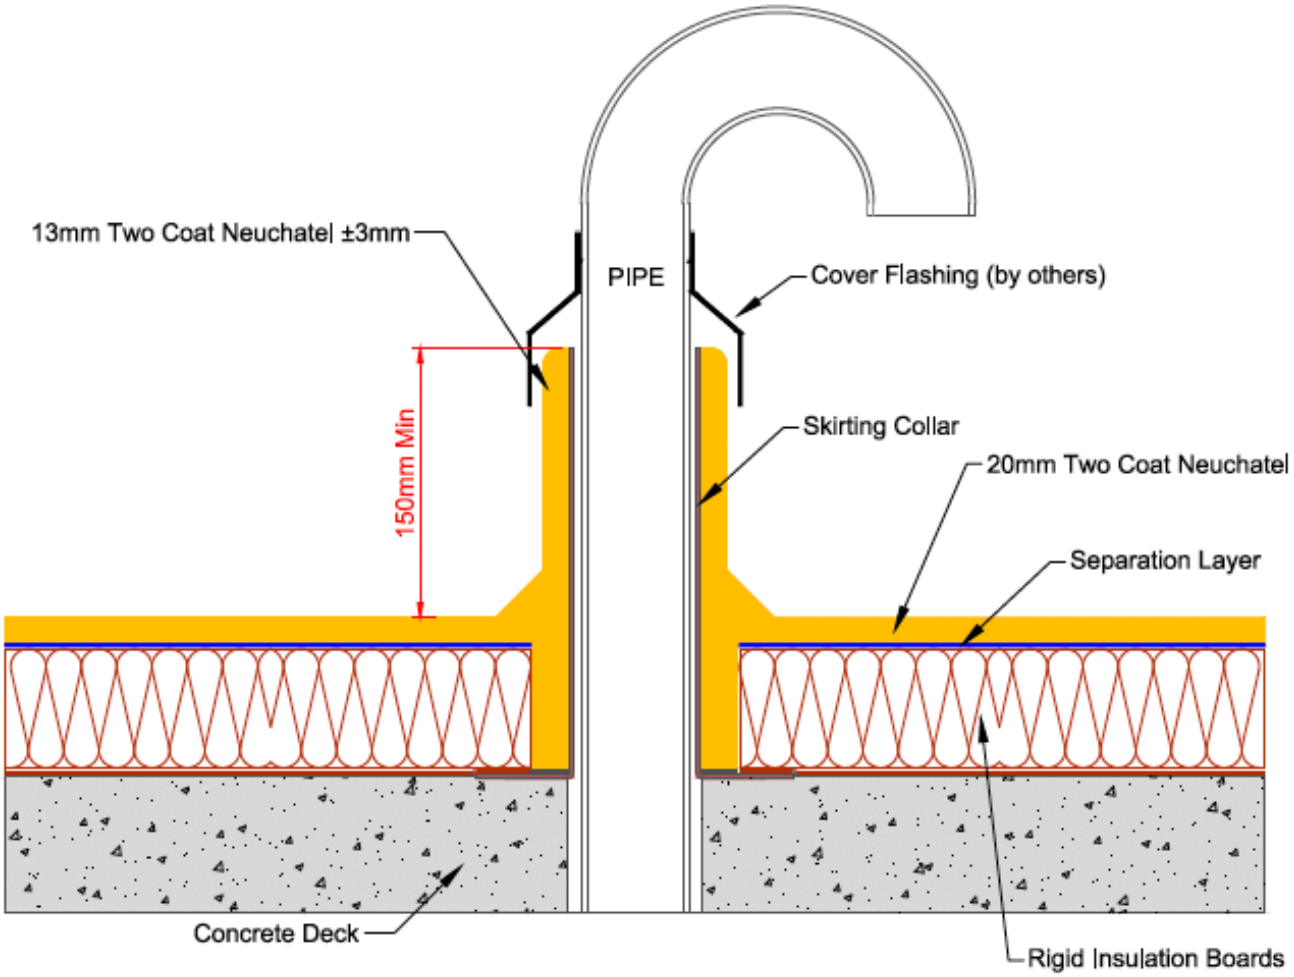

masterspec

TITLE: 'HOCKEY STICK' PIPE PENETRATION DETAIL WARM INSULATION DETAIL		www.neuchatel.co.nz TECHNICAL SERVICES. Tel: 09 441 4595 email: info@neuchatel.co.nz
Drawing: WRM 011B Rev1	OCT 2023	Drawing is indicative only and subject to approval for use in the application required.
	Not to Scale	