
neuchâtel

Neuchâtel Mastic Asphalt Waterproofing System

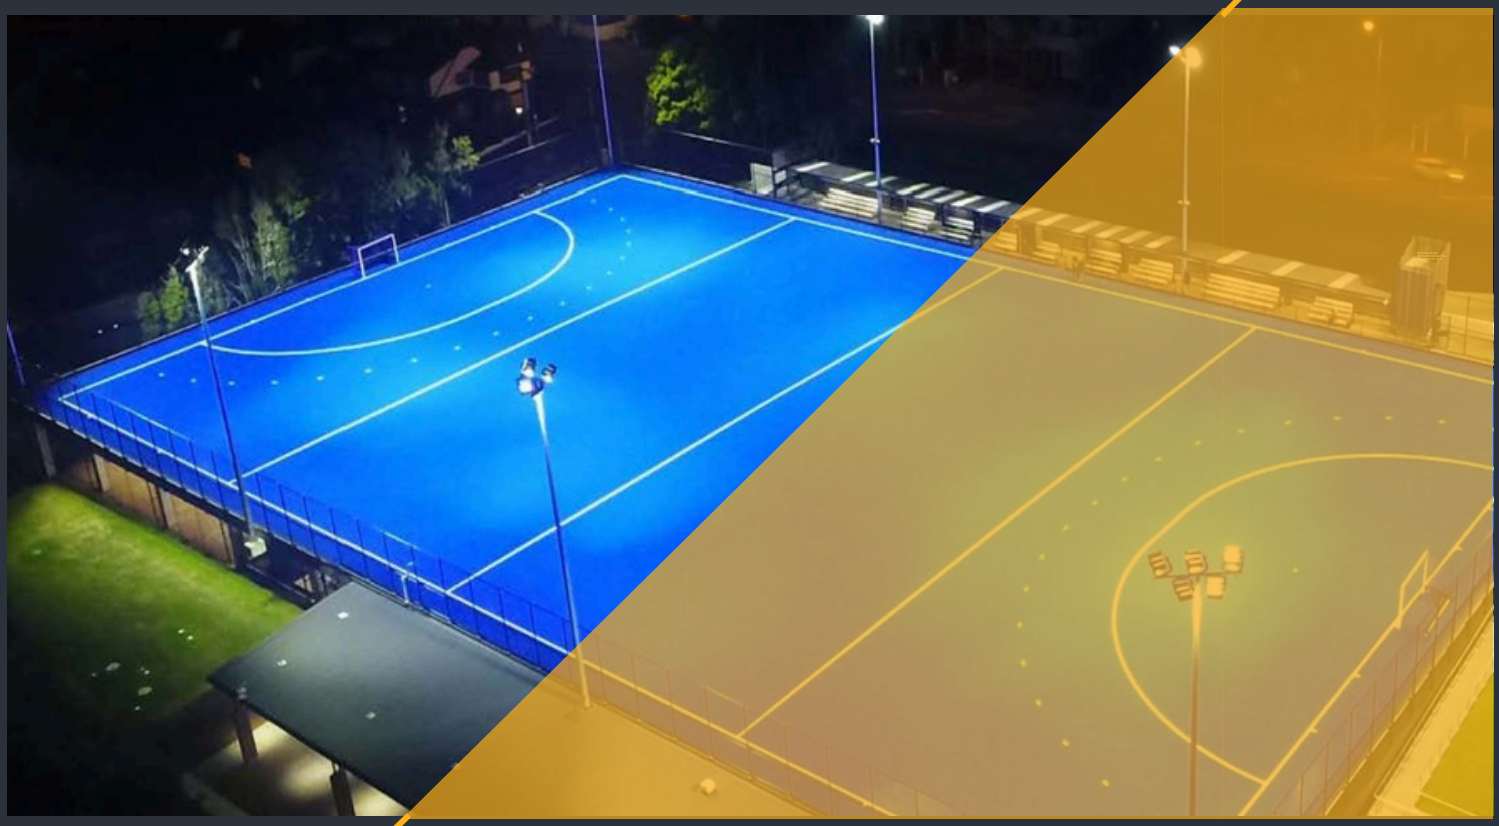

STANDARD SYSTEM
DETAIL DRAWINGS


VERSION 001, OCTOBER 2023

INDEX

Reference No.	Issue Date	Version No.	Description
STD 001	Oct 2023	Rev1	Upstand Detail | Standard Detail
STD001B	Oct 2023	Rev1	Upstand to Cavity Wall Detail | Standard Detail
STD 001C	Oct 2023	Rev1	Timber Wall Junction Detail | Standard Detail
STD 001D	Oct 2023	Rev1	Rendered Upstand Detail | Standard Detail
STD 002	Oct 2023	Rev1	Torch-On Upstand Detail | Standard Detail
STD 003	Oct 2023	Rev1	Cast Concrete Upstand Detail | Standard Detail
STD 004	Oct 2023	Rev1	Threshold Upstand Detail - Flush Cill | Standard Detail
STD 004B	Oct 2023	Rev1	Threshold Upstand Detail - Rebated Cill | Standard Detail
STD 005	Oct 2023	Rev1	Scupper Outlet Detail | Standard Detail
STD 005A	Oct 2023	Rev1	Scupper Outlet Detail | Standard Detail
STD 006	Oct 2023	Rev1	Outlet Detail | Standard Detail
STD 006B	Oct 2023	Rev1	Channel Detail | Standard Detail
STD 007	Oct 2023	Rev1	Cast Concrete Parapet with Cap Flashing Detail
STD 008	Oct 2023	Rev1	Change of Level Detail | Standard Detail
STD 009	Oct 2023	Rev1	Typical Trimmed Edge Detail | Standard Detail
STD 009B	Oct 2023	Rev1	Mastic - Nuplex Tanking Interface Detail
STD 010	Oct 2023	Rev1	Gutter Drip Edge Detail | Standard Detail
STD 011	Oct 2023	Rev1	Downpipe Penetration | Standard Detail
STD 011B	Oct 2023	Rev1	'Hockey Stick' Pipe Penetration Detail | Standard Detail
STD 011C	Oct 2023	Rev1	Fire Hydrant Penetration Detail | Standard Detail
STD 012	Oct 2023	Rev1	Fall Restraint Plinth Mount Detail | Standard Detail
STD 013	Oct 2023	Rev1	Plant Room Plinth Detail | Standard Detail
STD 014	Oct 2023	Rev1	Top Mounted Balustrade Detail | Standard Detail
STD 014B	Oct 2023	Rev1	Side Mounted Balustrade Detail | Standard Detail
STD 015	Oct 2023	Rev1	Stair Support Detail | Standard Detail
STD 016	Oct 2023	Rev1	Pergola Support Detail | Standard Detail

CodeMark
CMNZ70012

neuchâtel

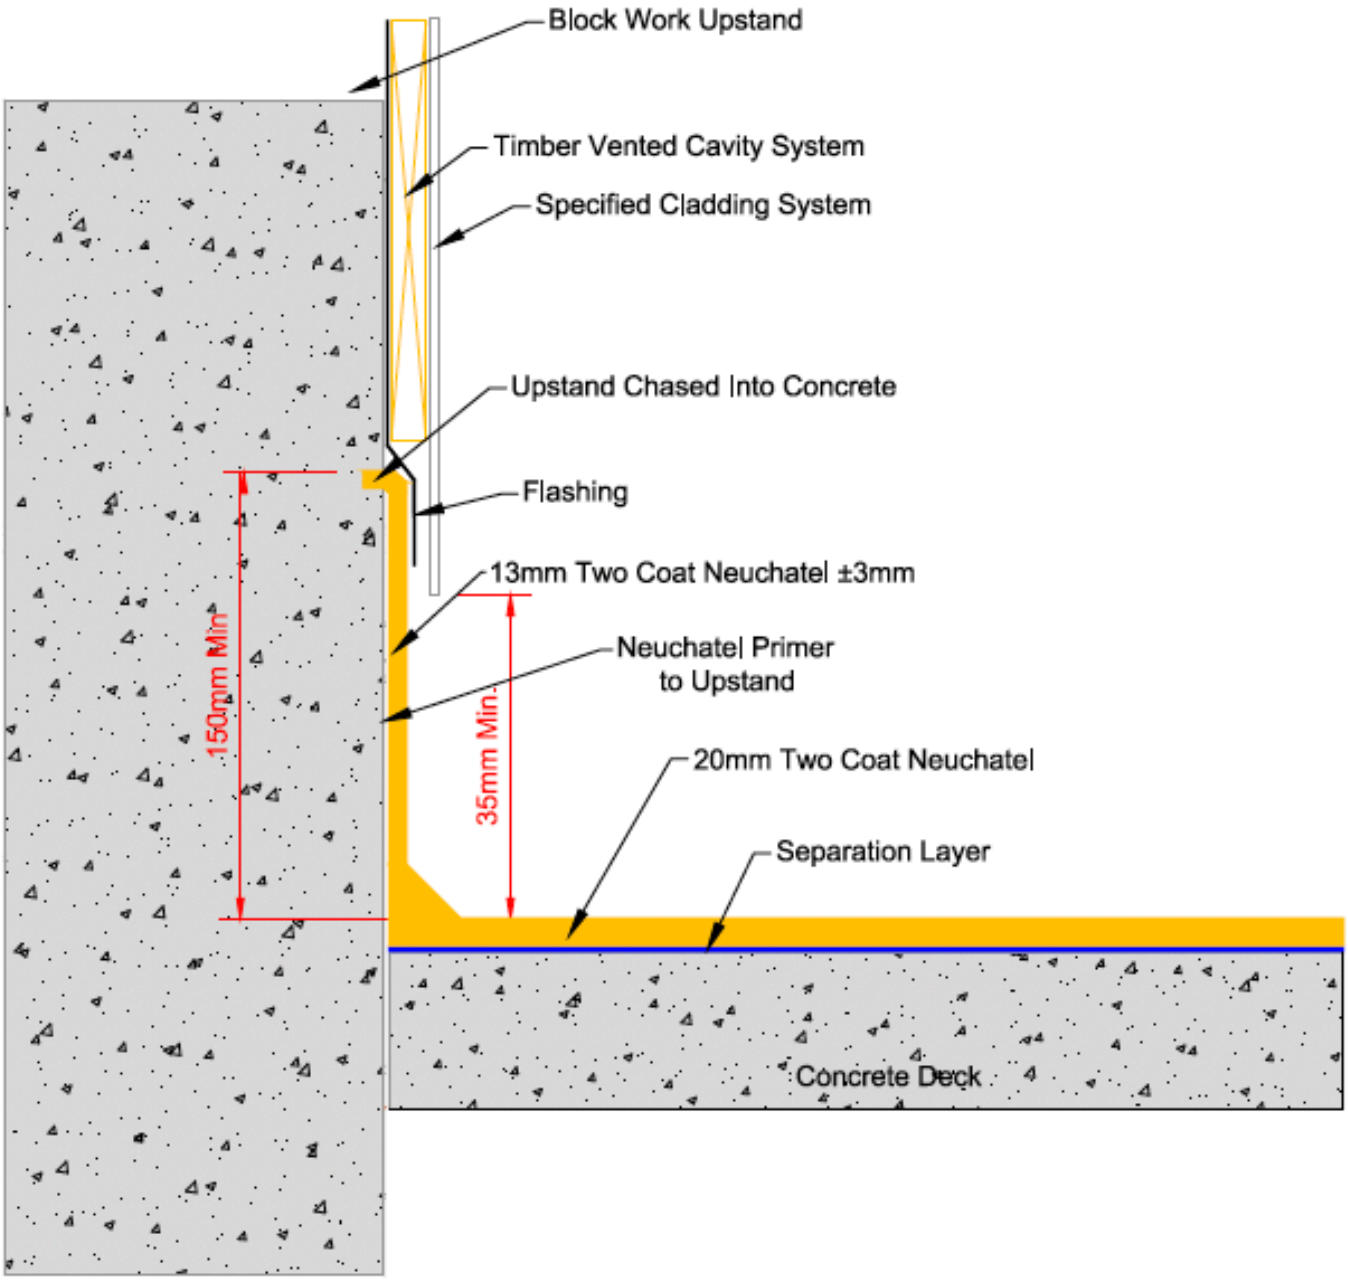


masterspec 4411A

TITLE:	**UPSTAND DETAIL** **STANDARD DETAIL**		www.neuchatel.co.nz TECHNICAL SERVICES. Tel: 09 441 4595 email: info@neuchatel.co.nz
Drawing:	STD 001 Rev1	OCT 2023	Drawing is indicative only and subject to approval for use in the application required.
		Not to Scale	

CodeMark
CMNZ70012

neuchâtel

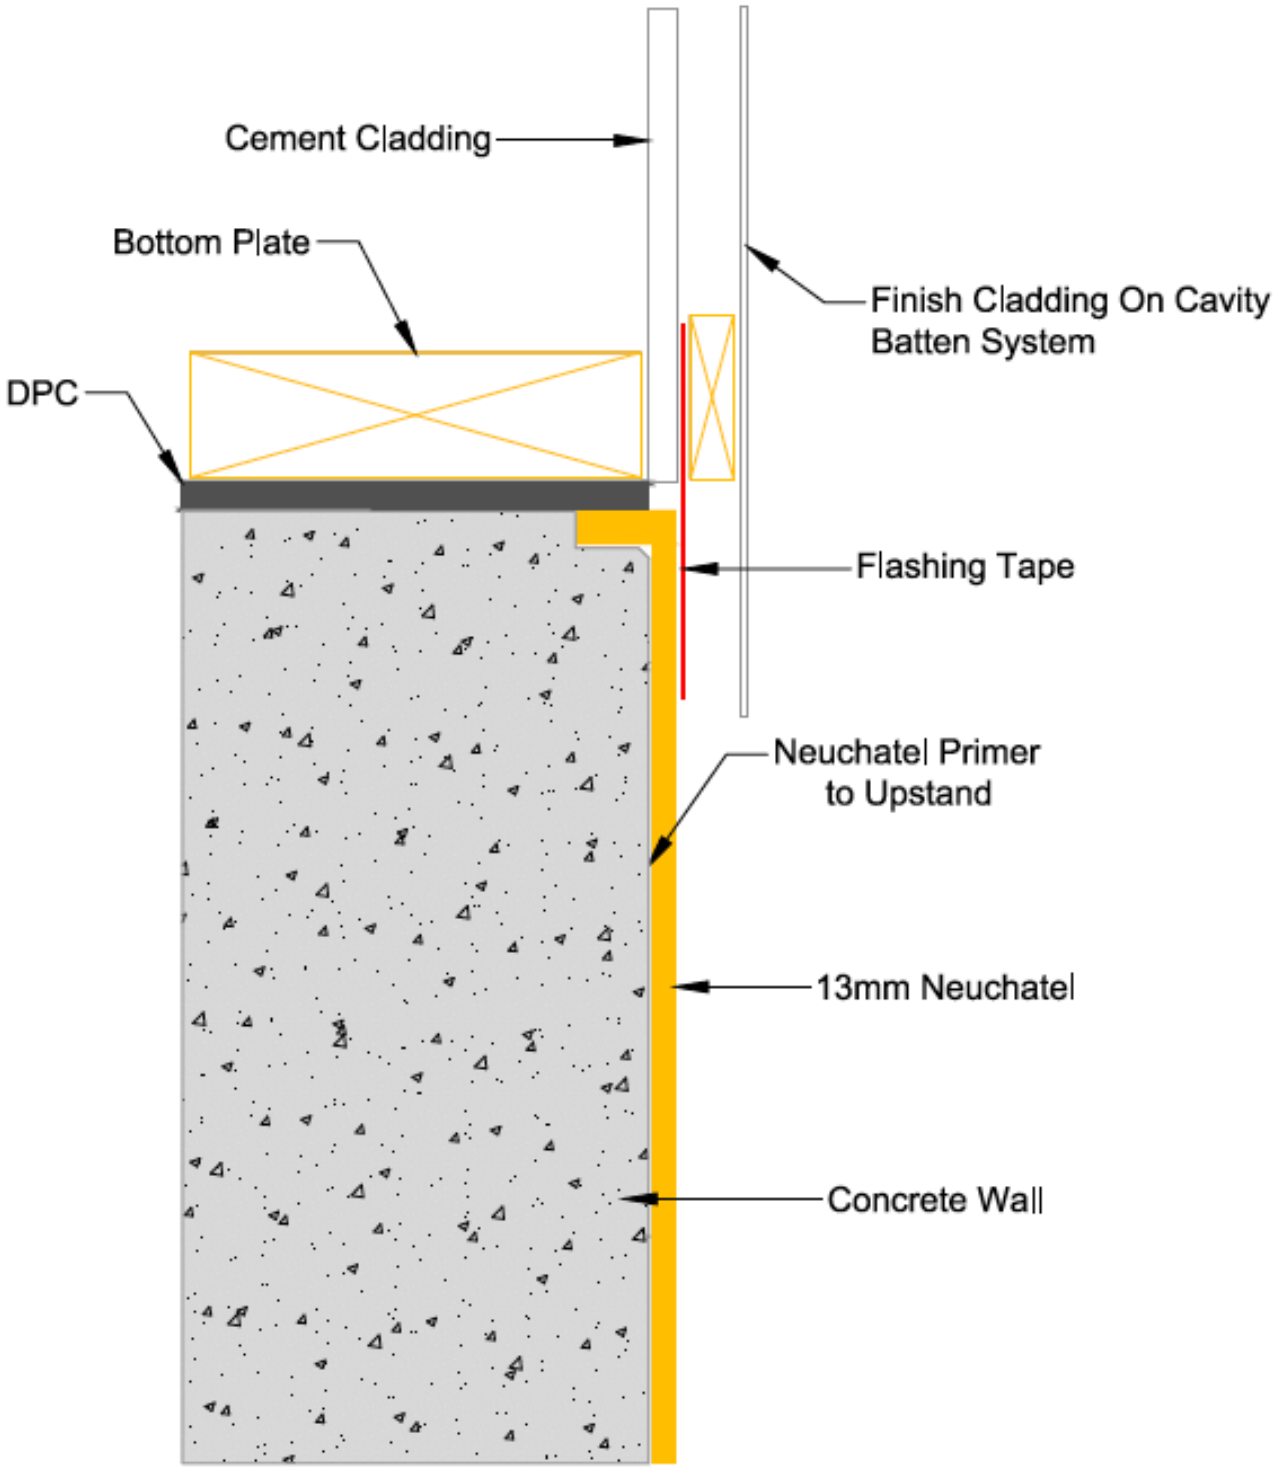

masterspec 4411A

TITLE:	**UPSTAND TO CAVITY WALL DETAIL STANDARD DETAIL**		www.neuchatel.co.nz TECHNICAL SERVICES. Tel: 09 441 4595 email: info@neuchatel.co.nz
Drawing:	STD 001B Rev1	OCT 2023	Drawing is indicative only and subject to approval for use in the application required.
		Not to Scale	

CodeMark
CMNZ70012

neuchâtel




masterspec 4411A

TITLE:	**TIMBER WALL JUNCTION DETAIL STANDARD DETAIL**	www.neuchatel.co.nz TECHNICAL SERVICES. Tel: 09 441 4595 email: info@neuchatel.co.nz
Drawing: STD 001C Rev1	OCT 2023	Drawing is indicative only and subject to approval for use in the application required.
	Not to Scale	

CodeMark
CMNZ70012

neuchâtel

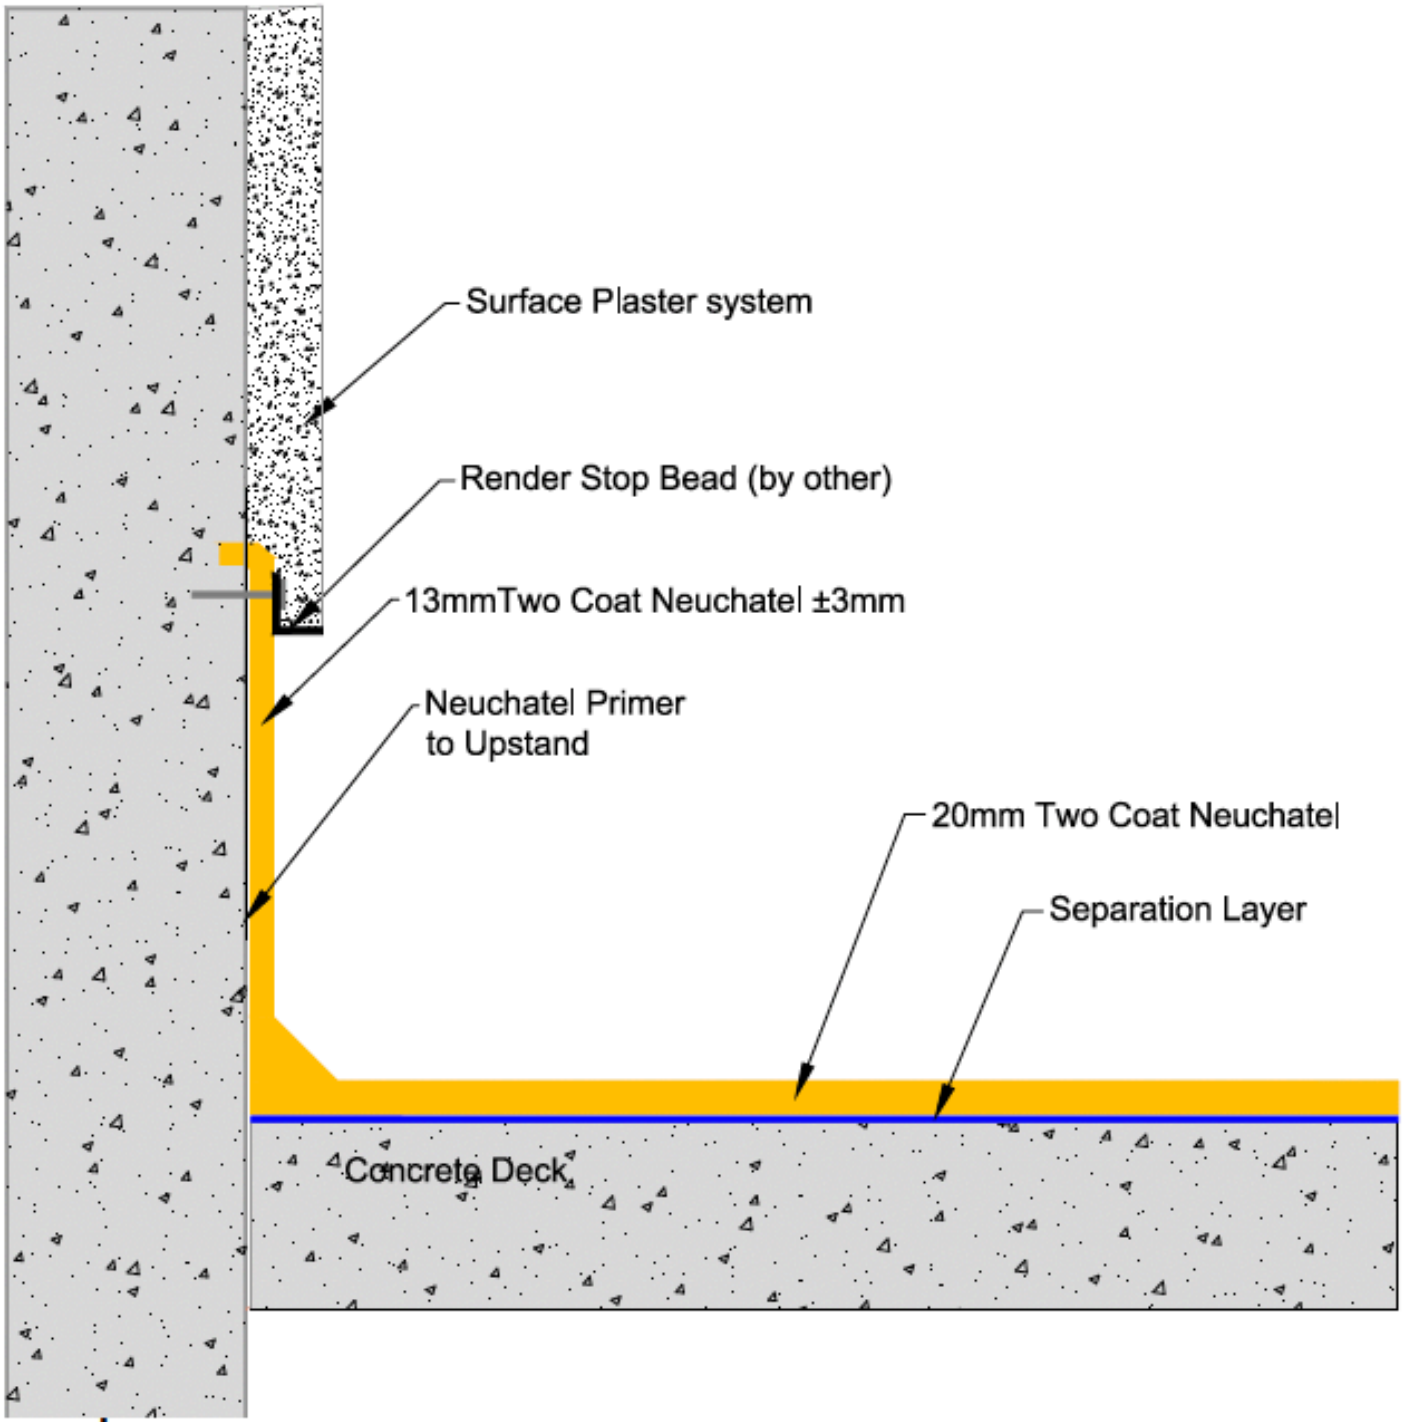


masterspec 4411A

TITLE:	**RENDERED UPSTAND DETAIL** **STANDARD DETAIL**		www.neuchatel.co.nz TECHNICAL SERVICES. Tel: 09 441 4595 email: info@neuchatel.co.nz
Drawing:	STD 001D Rev1	OCT 2023	Drawing is indicative only and subject to approval for use in the application required.
		Not to Scale	

CodeMark
CMNZ70012

neuchâtel

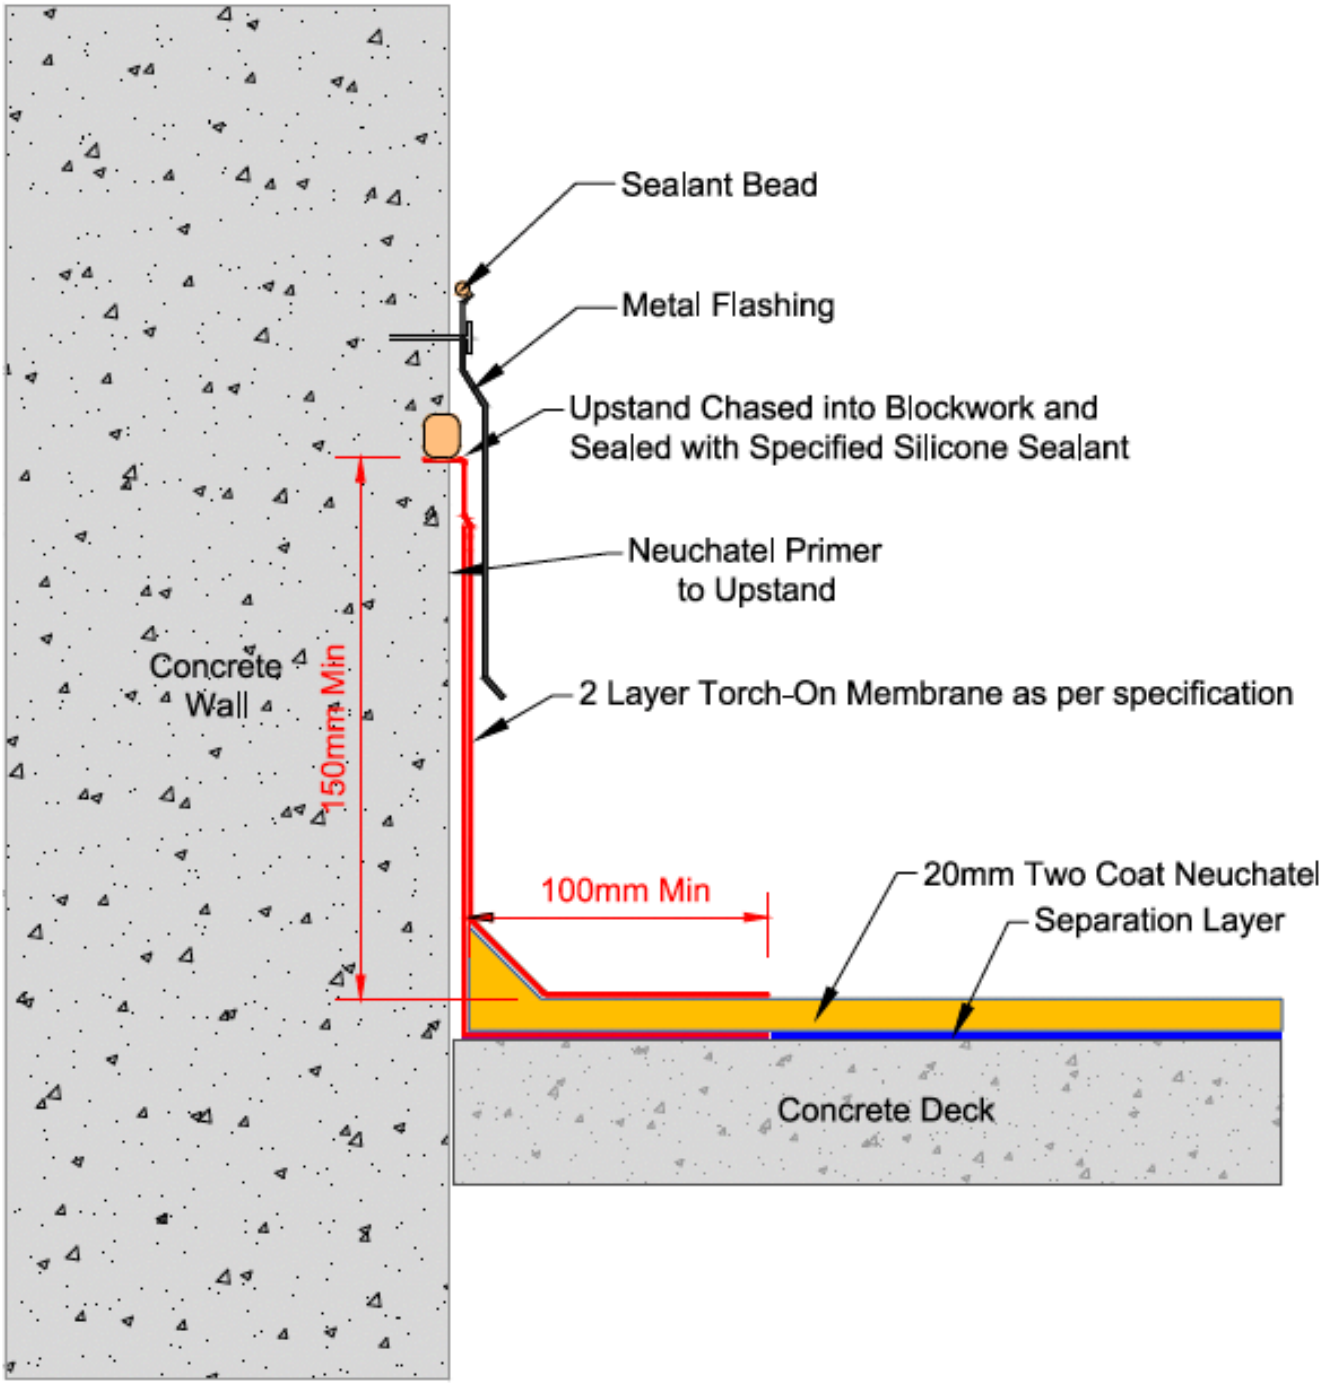


masterspec 4411A

TITLE: **TORCH-ON UPSTAND DETAIL** **STANDARD DETAIL**	www.neuchatel.co.nz TECHNICAL SERVICES. Tel: 09 441 4595 email: info@neuchatel.co.nz
Drawing: STD 002 Rev1 / OCT 2023 Not to Scale	Drawing is indicative only and subject to approval for use in the application required.

CodeMark
CMNZ70012

neuchâtel

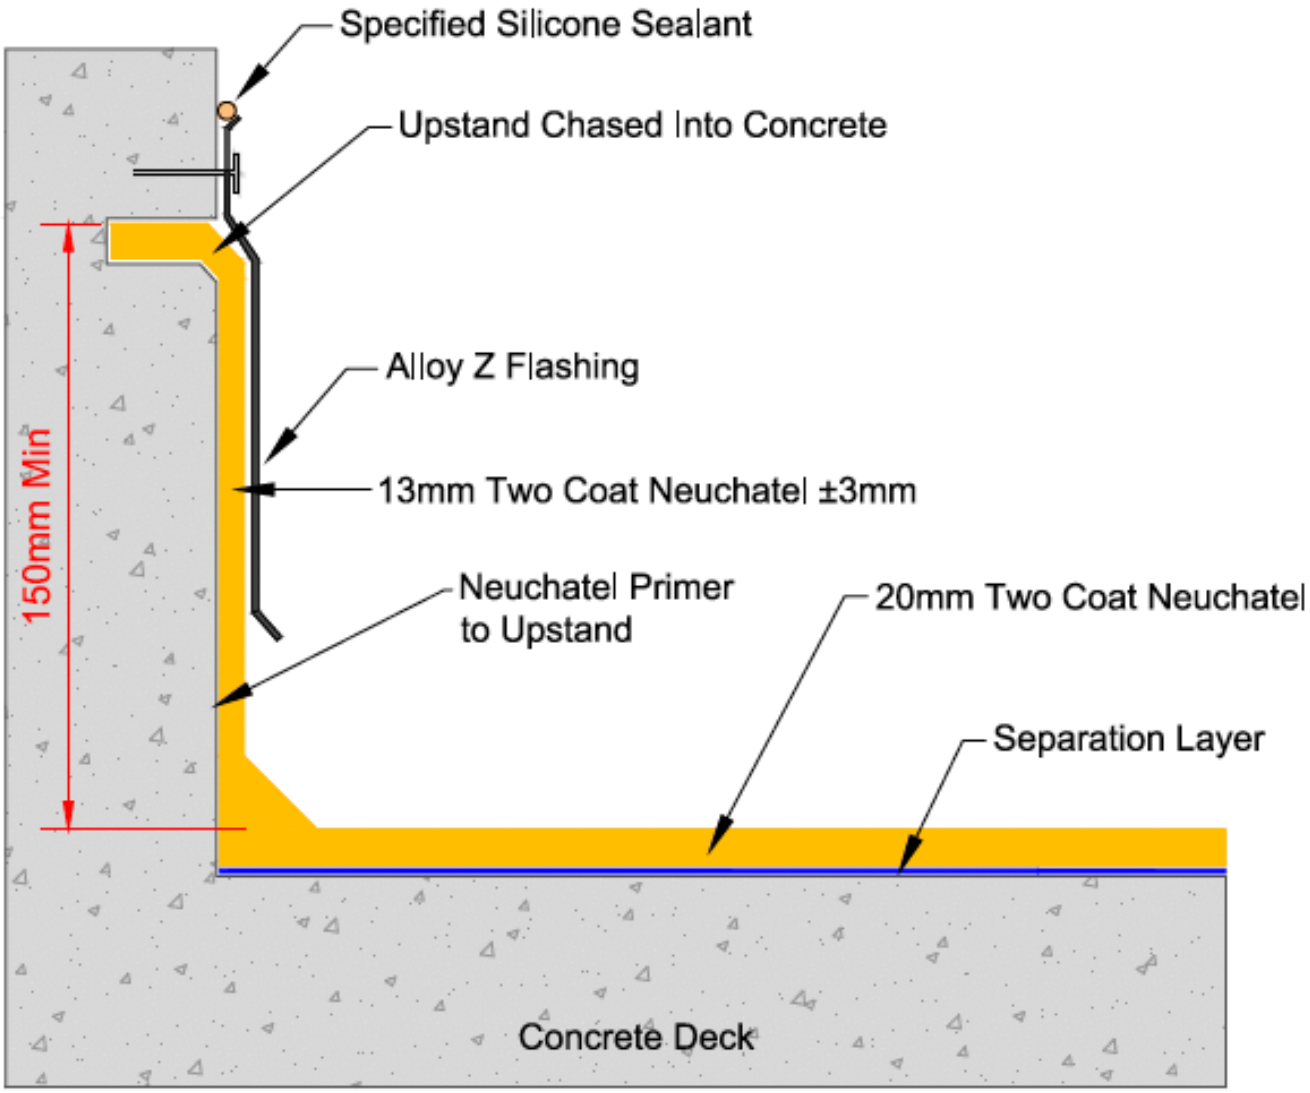


masterspec 4411A

TITLE: **CAST CONCRETE UPSTAND DETAIL STANDARD DETAIL**		www.neuchatel.co.nz TECHNICAL SERVICES. Tel: 09 441 4595 email: info@neuchatel.co.nz
Drawing: STD 003 Rev1	OCT 2023	Drawing is indicative only and subject to approval for use in the application required.
	Not to Scale	

CodeMark
CMNZ70012

neuchâtel

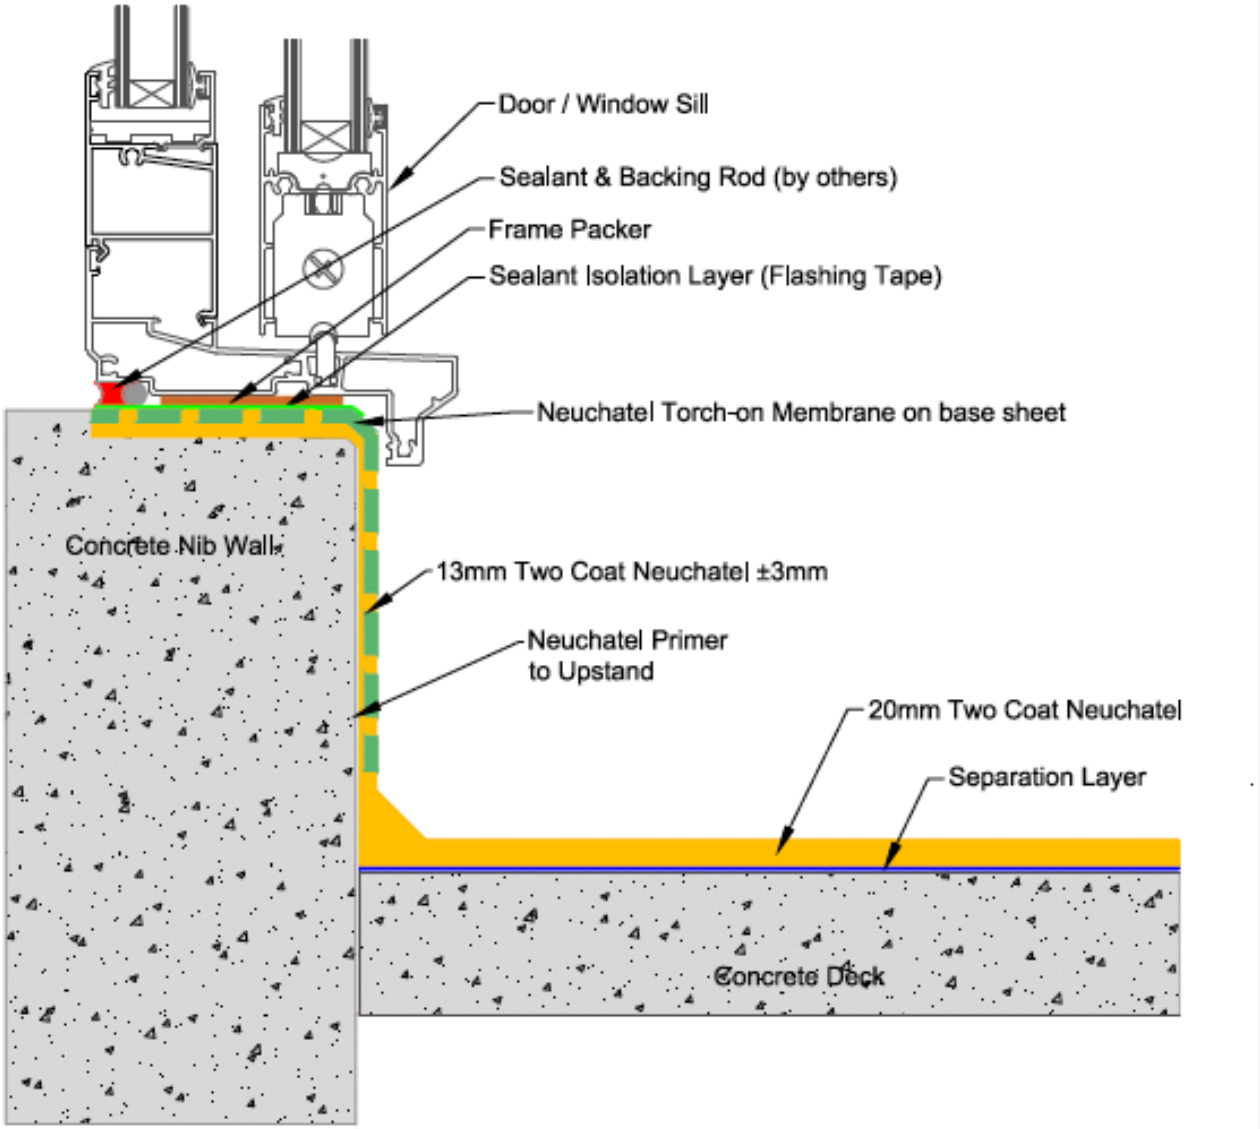


masterspec 4411A

TITLE:	**THRESHOLD UPSTAND DETAIL - FLUSH CILL STANDARD DETAIL**		www.neuchatel.co.nz TECHNICAL SERVICES. Tel: 09 441 4595 email: info@neuchatel.co.nz
Drawing:	STD 004 Rev1	OCT 2023	Drawing is indicative only and subject to approval for use in the application required.
		Not to Scale	

CodeMark
CMNZ70012

neuchâtel

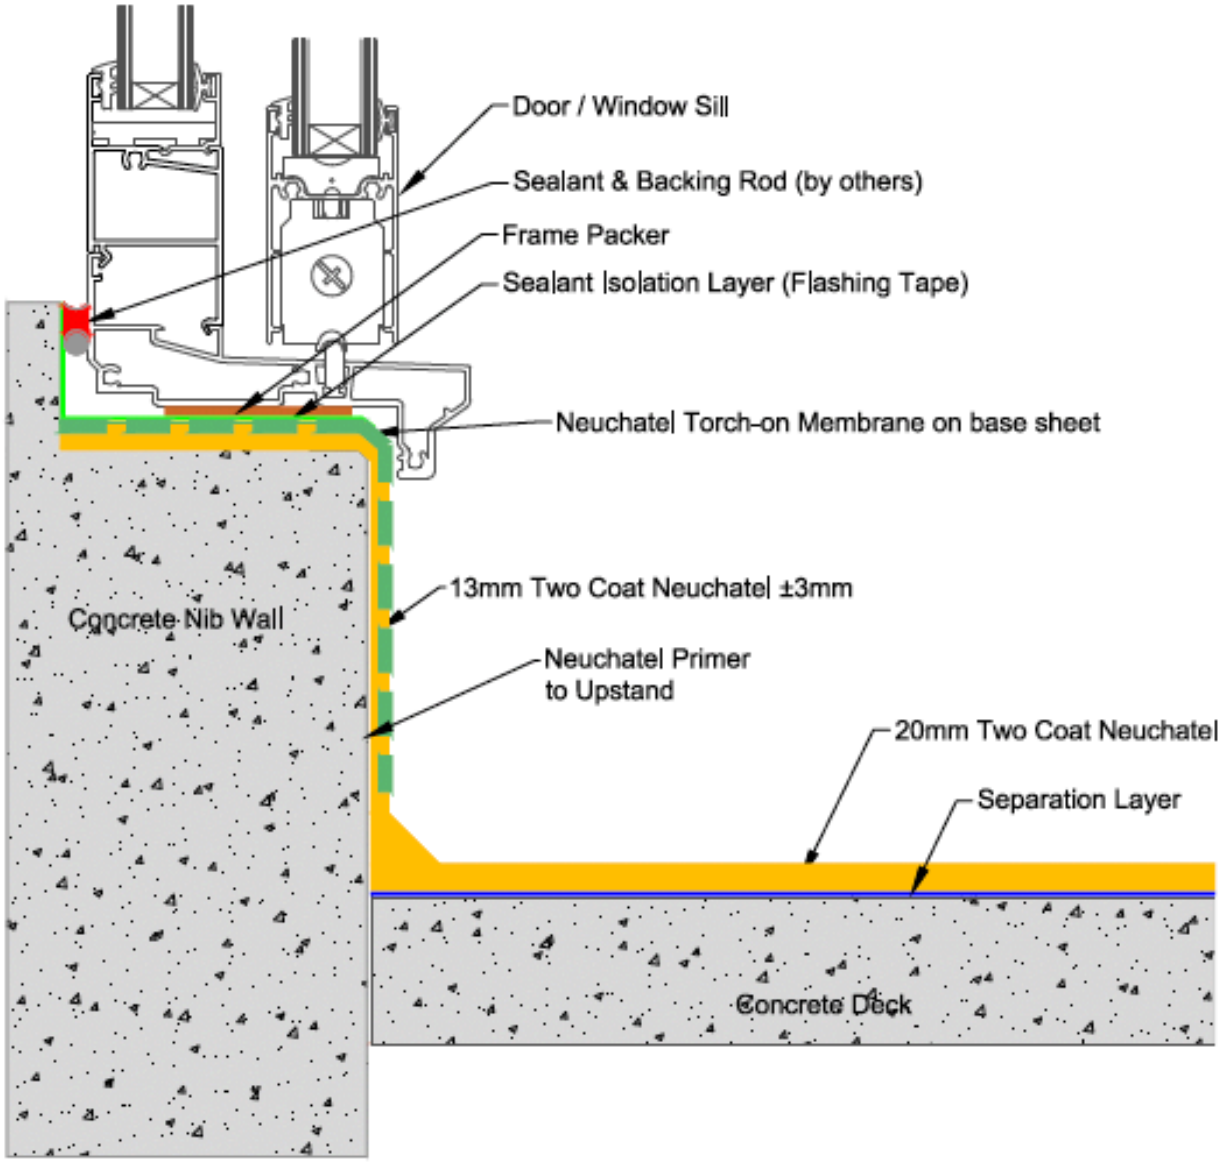


masterspec 4411A

TITLE:	**THRESHOLD UPSTAND DETAIL - REBATED CILL STANDARD DETAIL**	www.neuchatel.co.nz TECHNICAL SERVICES. Tel: 09 441 4595 email: info@neuchatel.co.nz
Drawing: STD 004B Rev1	OCT 2023	Drawing is indicative only and subject to approval for use in the application required.
	Not to Scale	

CodeMark
CMNZ70012

neuchâtel

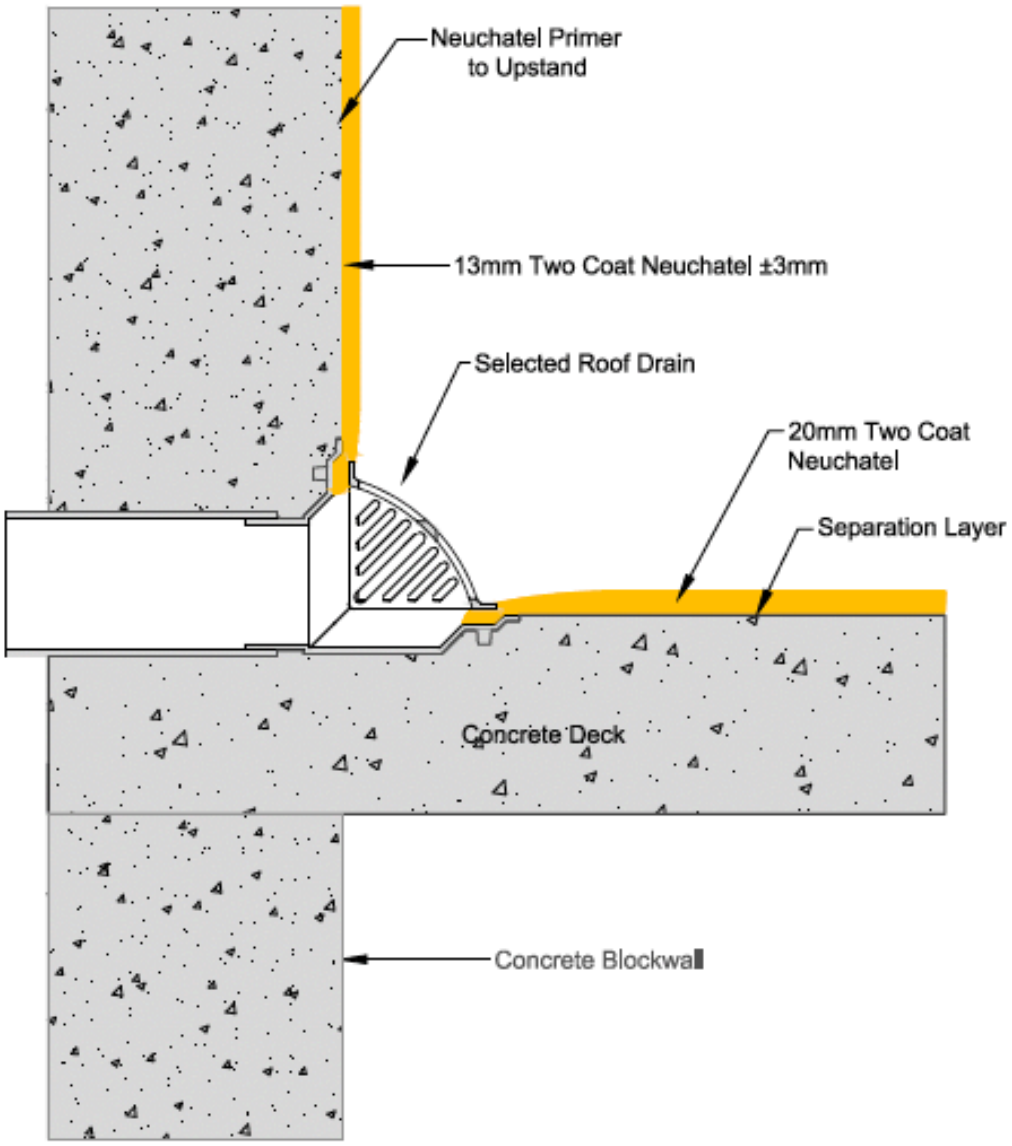


masterspec 4411A

TITLE: **SCUPPER OUTLET DETAIL** **STANDARD DETAIL**	www.neuchatel.co.nz TECHNICAL SERVICES. Tel: 09 441 4595 email: info@neuchatel.co.nz
Drawing: STD 005 Rev1 — OCT 2023 Not to Scale	Drawing is indicative only and subject to approval for use in the application required.

CodeMark
CMNZ70012

neuchâtel

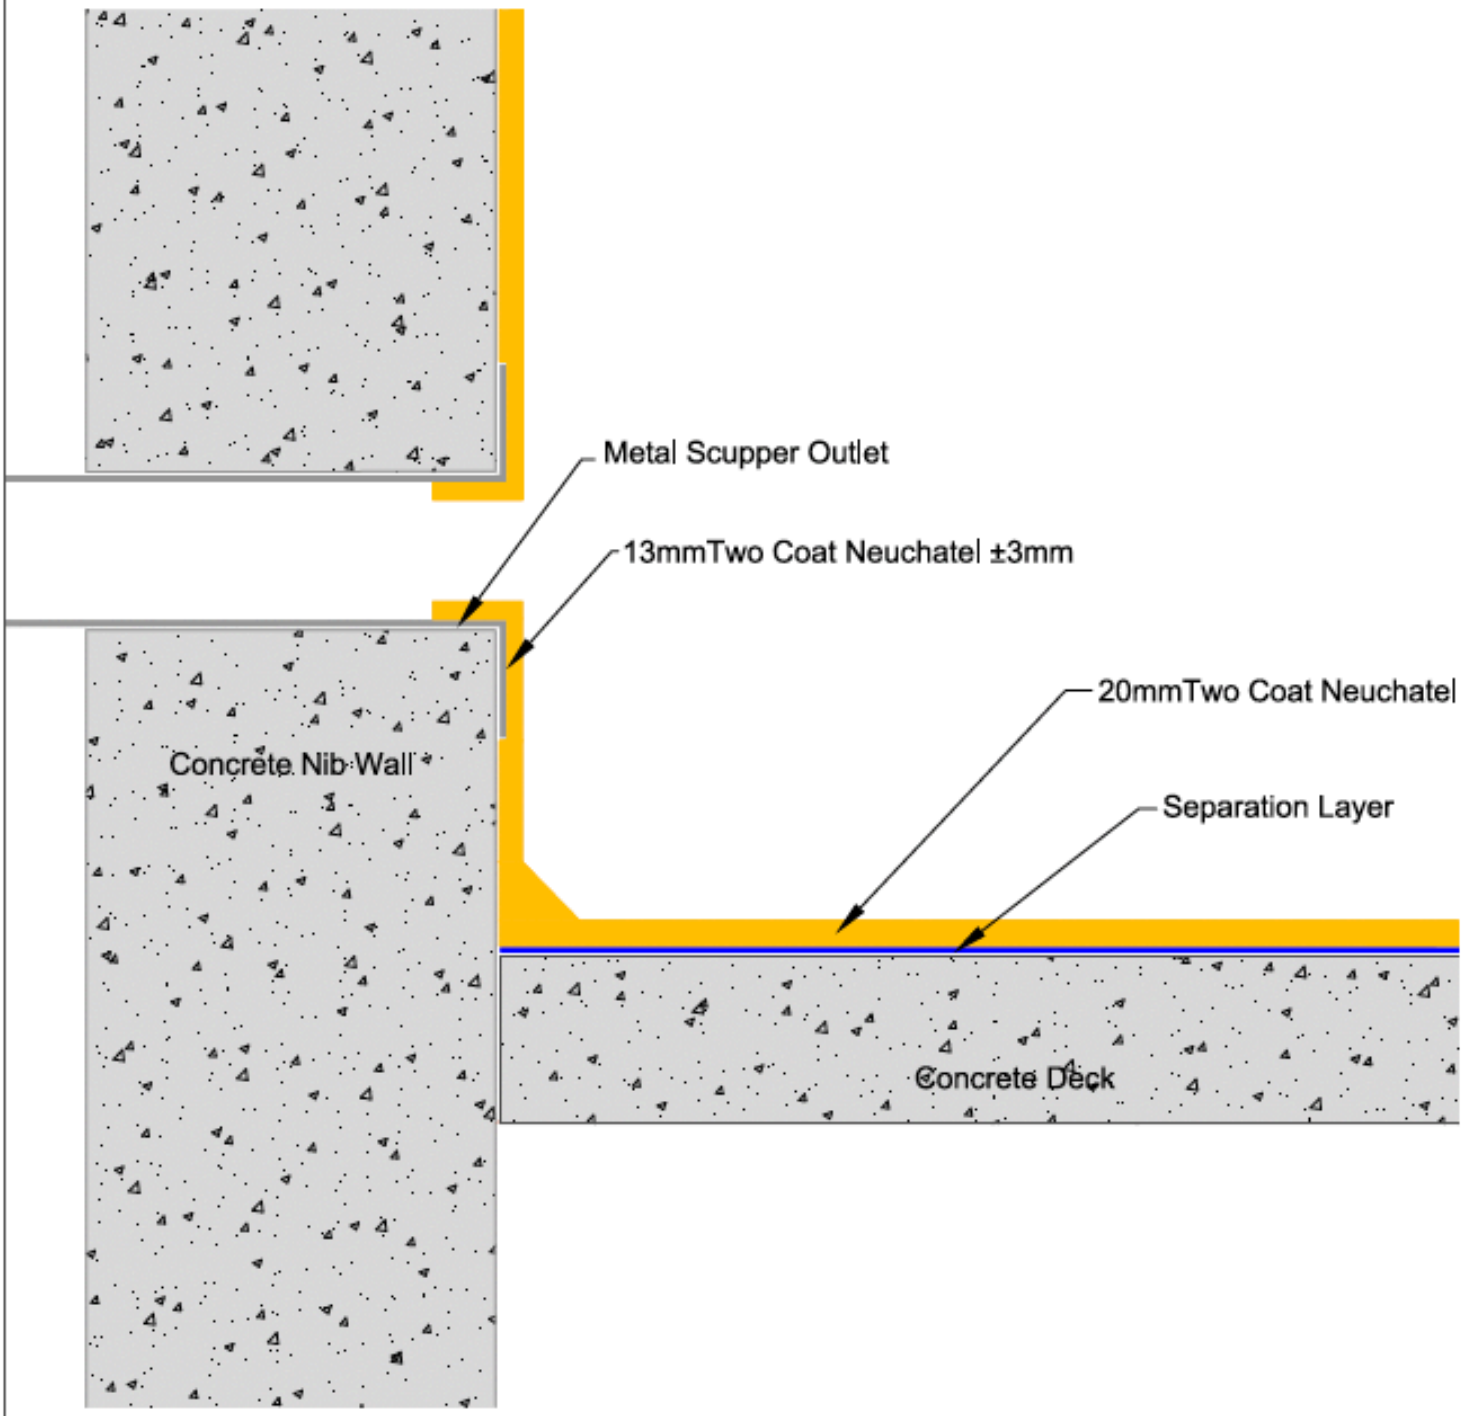


masterspec 4411A

TITLE:	**SCUPPER OUTLET DETAIL STANDARD DETAIL**		www.neuchatel.co.nz TECHNICAL SERVICES. Tel: 09 441 4595 email: info@neuchatel.co.nz
Drawing:	STD 005A Rev1	OCT 2023	Drawing is indicative only and subject to approval for use in the application required.
		Not to Scale	

CodeMark
CMNZ70012

neuchâtel

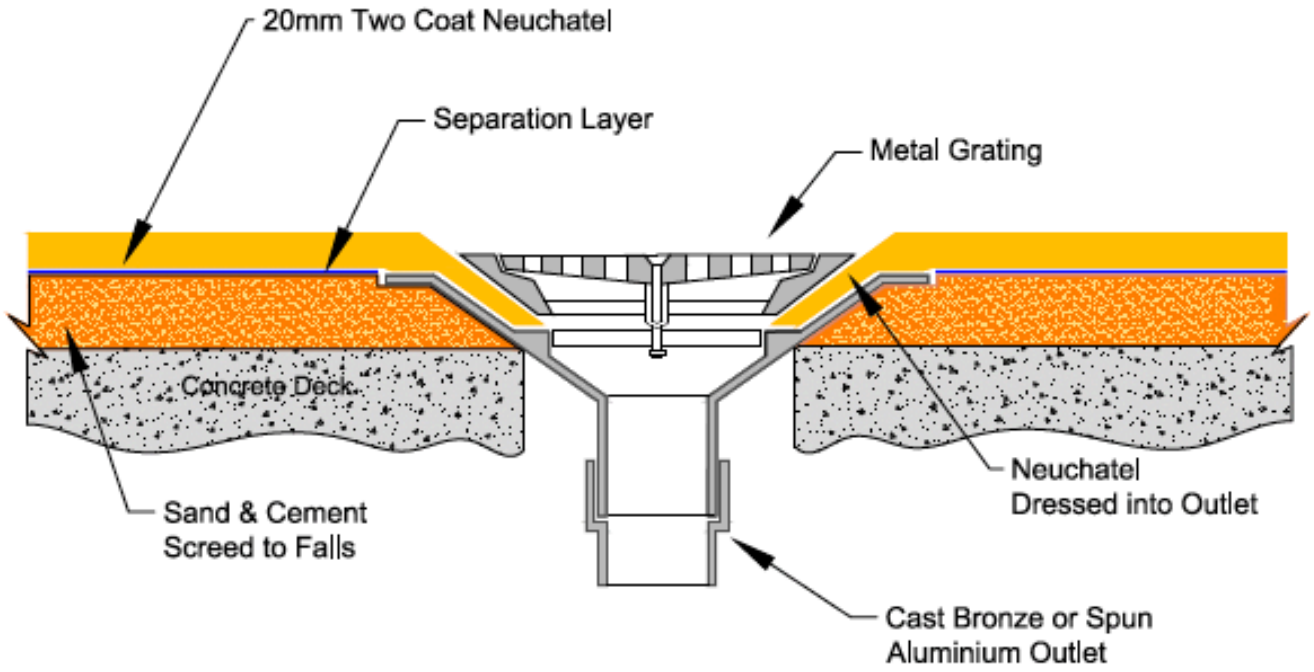


masterspec 4411A

TITLE:	**OUTLET DETAIL** **STANDARD DETAIL**		www.neuchatel.co.nz TECHNICAL SERVICES. Tel: 09 441 4595 email: info@neuchatel.co.nz
Drawing:	STD 006 Rev1	OCT 2023	Drawing is indicative only and subject to approval for use in the application required.
		Not to Scale	

CodeMark
CMNZ70012

neuchâtel

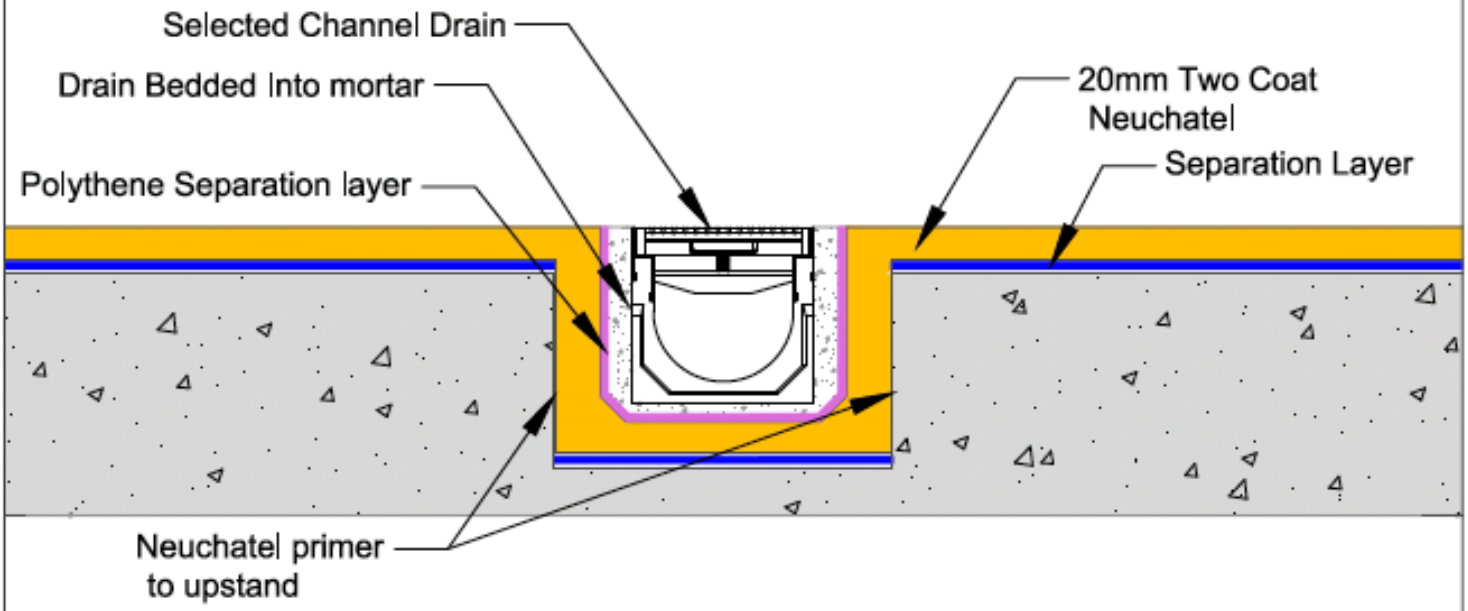


masterspec 4411A

TITLE: **CHANNEL DETAIL STANDARD DETAIL**		www.neuchatel.co.nz TECHNICAL SERVICES. Tel: 09 441 4595 email: info@neuchatel.co.nz
Drawing: STD 006B Rev1	OCT 2023	Drawing is indicative only and subject to approval for use in the application required.
	Not to Scale	

CodeMark
CMNZ70012

neuchâtel

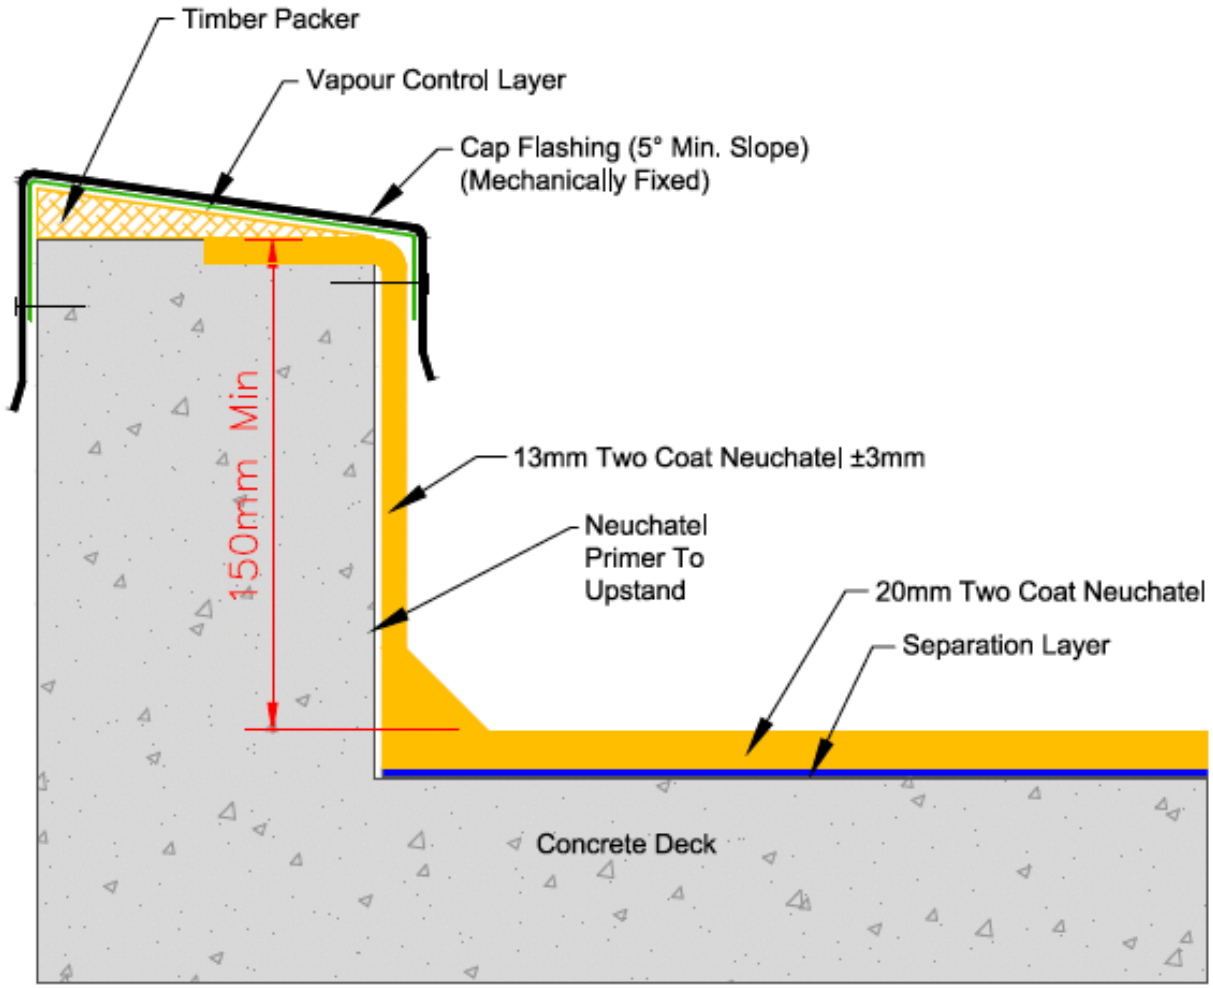


masterspec 4411A

TITLE:	CAST CONCRETE PARAPET WITH CAP FLASHING DETAIL STANDARD DETAIL		www.neuchatel.co.nz TECHNICAL SERVICES. Tel: 09 441 4595 email: info@neuchatel.co.nz
Drawing:	STD 007 Rev1	OCT 2023	Drawing is indicative only and subject to approval for use in the application required.
		Not to Scale	

CodeMark
CMNZ70012

neuchâtel

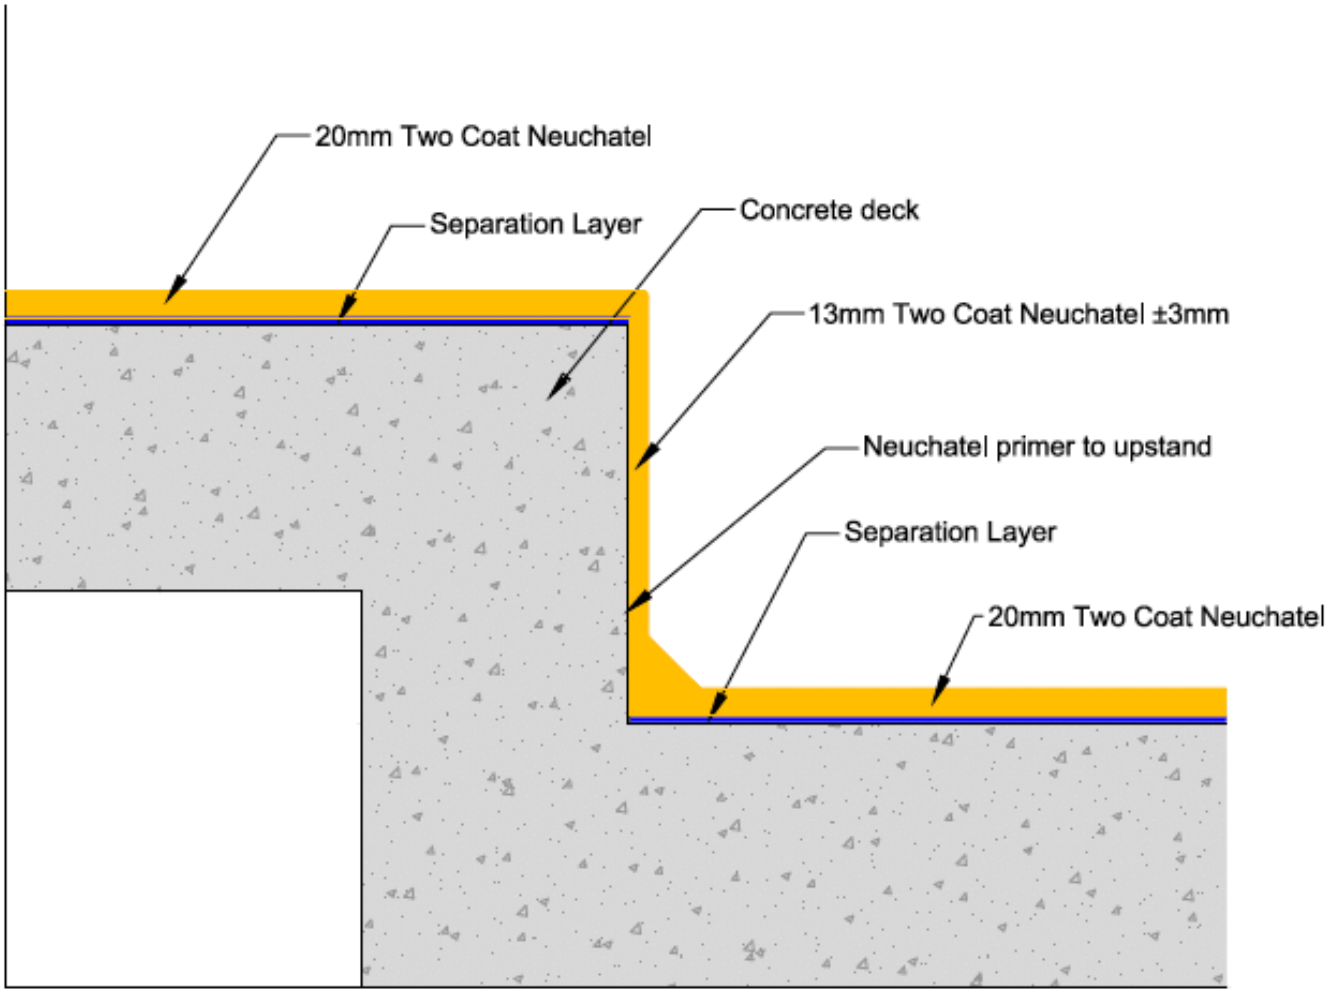


masterspec 4411A

TITLE: CHANGE OF LEVEL DETAIL STANDARD DETAIL		www.neuchatel.co.nz TECHNICAL SERVICES. Tel: 09 441 4595 email: Info@neuchatel.co.nz
Drawing: STD 008 Rev1	OCT 2023	Drawing is indicative only and subject to approval for use in the application required.
	Not to Scale	

CodeMark
CMNZ70012

neuchâtel

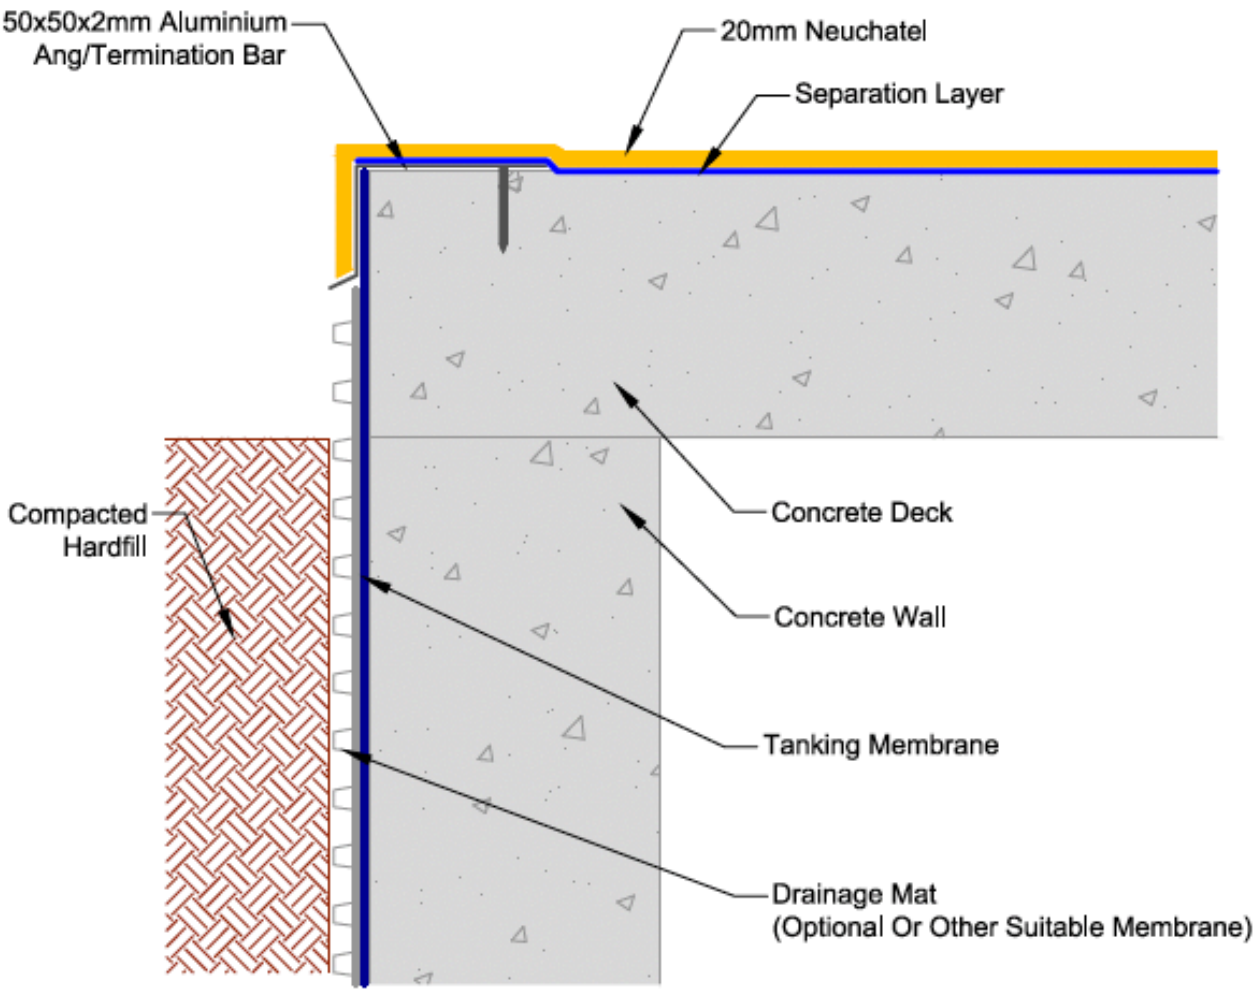


masterspec 4411A

TITLE:	**TYPICAL DRIP EDGE DETAIL** **STANDARD DETAIL**		www.neuchatel.co.nz TECHNICAL SERVICES. Tel: 09 441 4595 email: info@neuchatel.co.nz
Drawing:	STD 009 Rev1	OCT 2023	Drawing is indicative only and subject to approval for use in the application required.
		Not to Scale	

CodeMark
CMNZ70012

neuchâtel

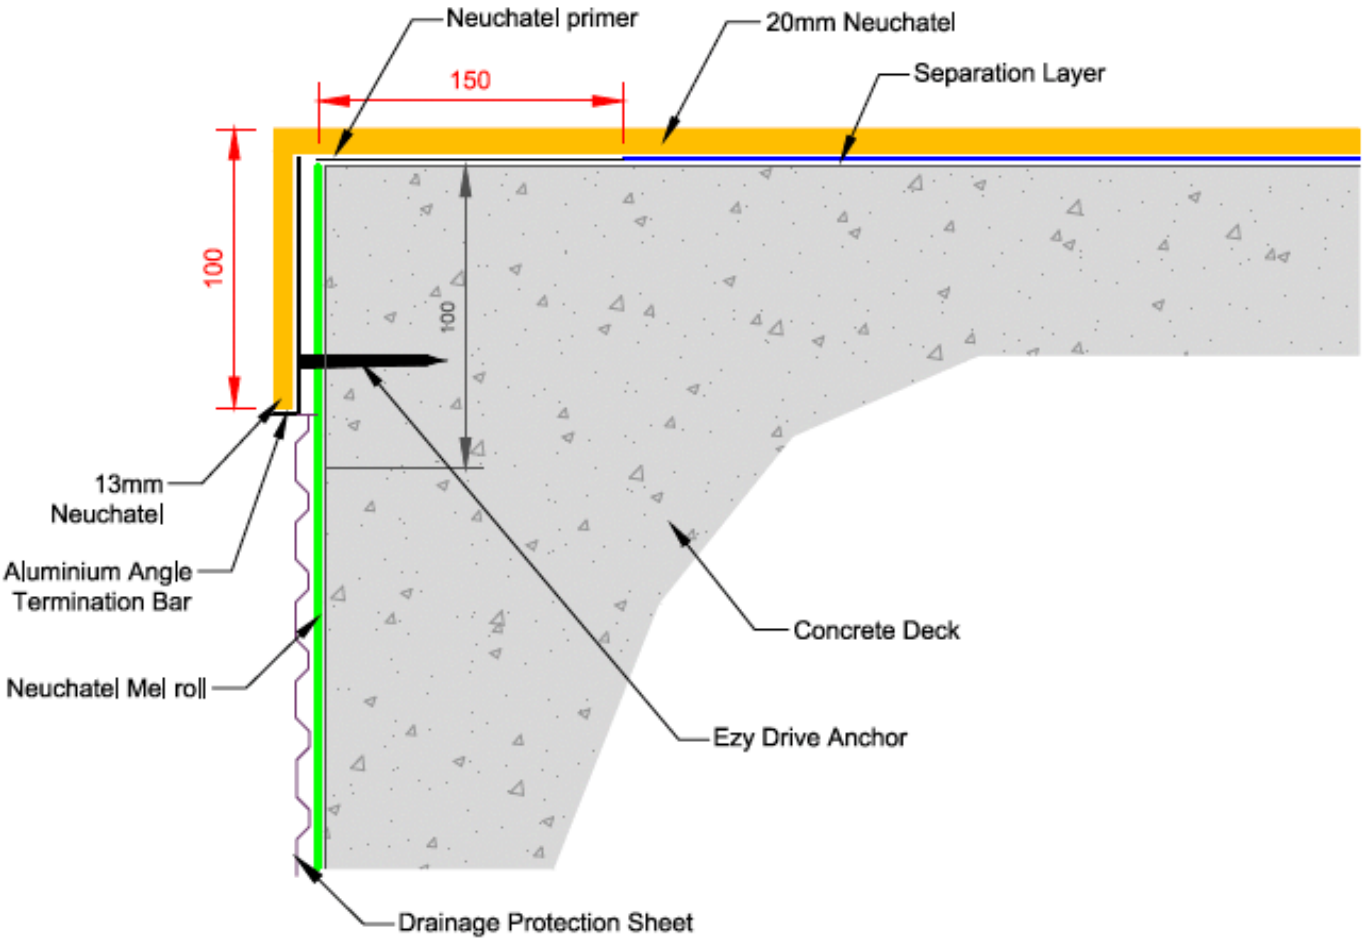


masterspec 4411A

TITLE:	**MASTIC - NUPLEX TANKING INTERFACE DETAIL STANDARD DETAIL**	www.neuchatel.co.nz TECHNICAL SERVICES. Tel: 09 441 4595 email: info@neuchatel.co.nz
Drawing: STD 009B Rev1	OCT 2023	Drawing is indicative only and subject to approval for use in the application required.
	Not to Scale	

CodeMark
CMNZ70012

neuchâtel

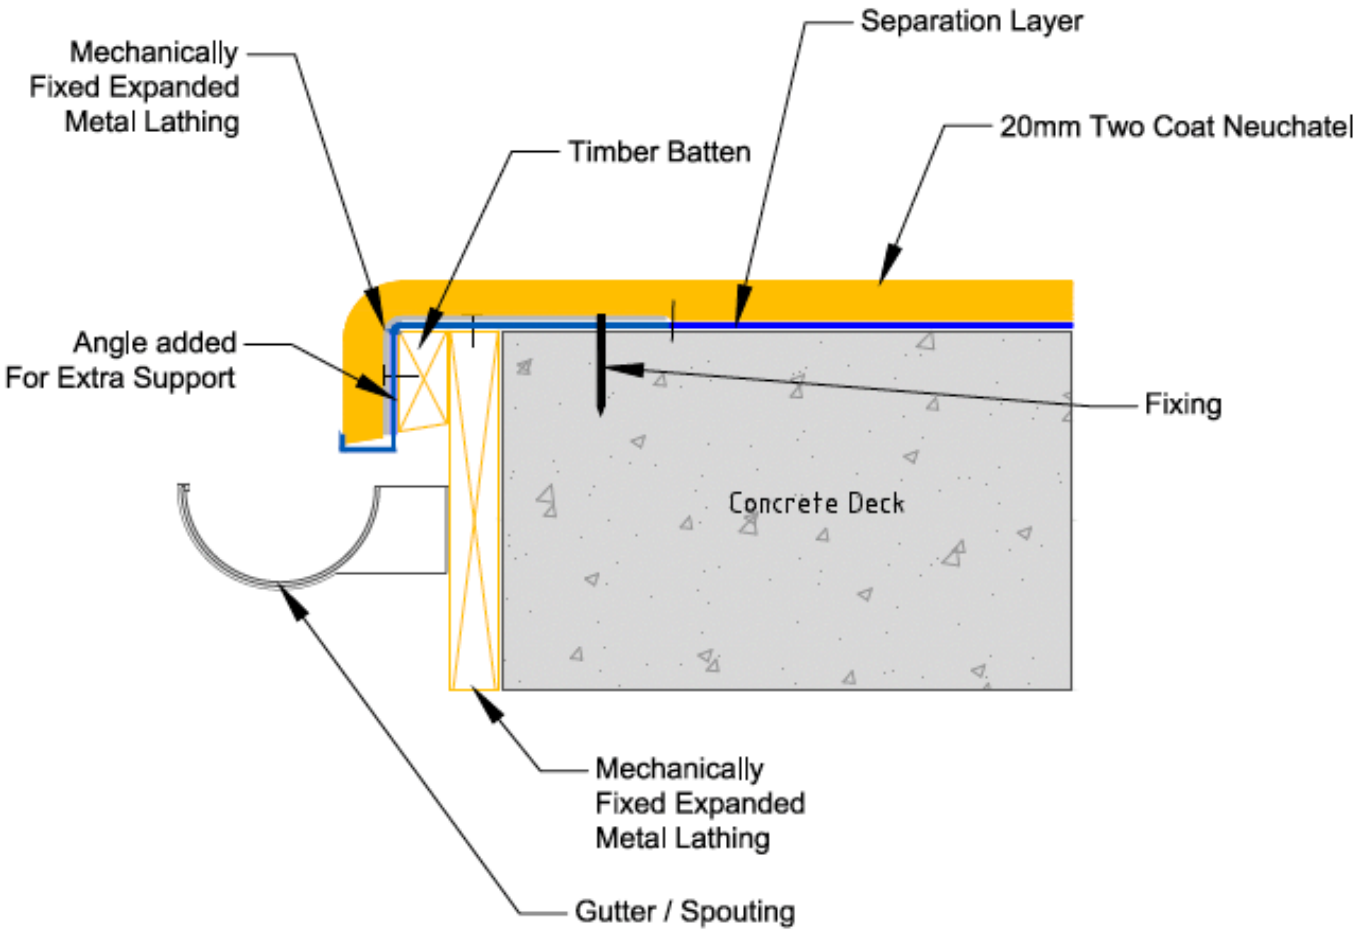


masterspec 4411A

TITLE:	GUTTER DRIP EDGE DETAIL STANDARD DETAIL		www.neuchatel.co.nz TECHNICAL SERVICES. Tel: 09 441 4595 email: info@neuchatel.co.nz
Drawing:	STD 010 Rev1	OCT 2023	Drawing is indicative only and subject to approval for use in the application required.
		Not to Scale	

CodeMark
CMNZ70012

neuchâtel

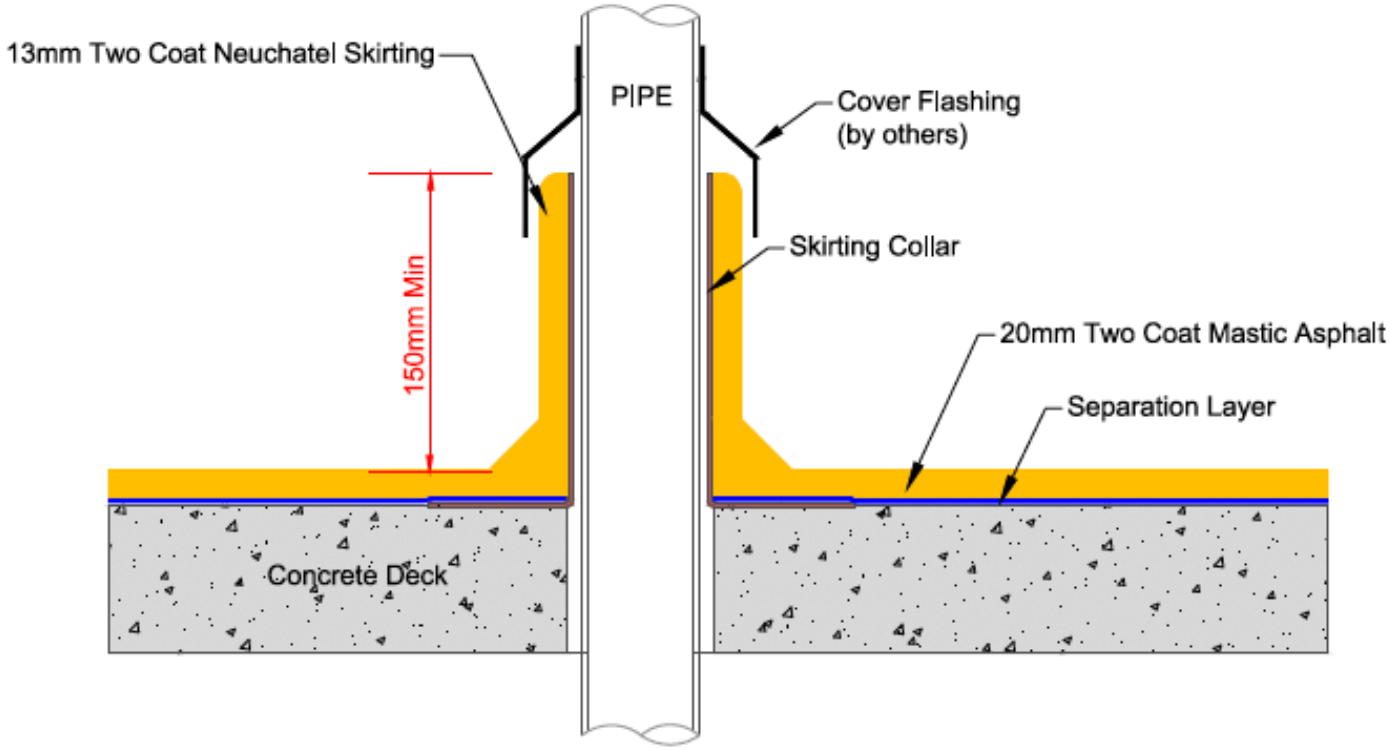


masterspec 4411A

TITLE:	DOWNPIPE PENETRATION STANDARD DETAIL		www.neuchatel.co.nz TECHNICAL SERVICES. Tel: 09 441 4595 email: Info@neuchatel.co.nz
Drawing:	STD 011 Rev1	OCT 2023	Drawing is indicative only and subject to approval for use in the application required.
		Not to Scale	

CodeMark
CMNZ70012

neuchâtel

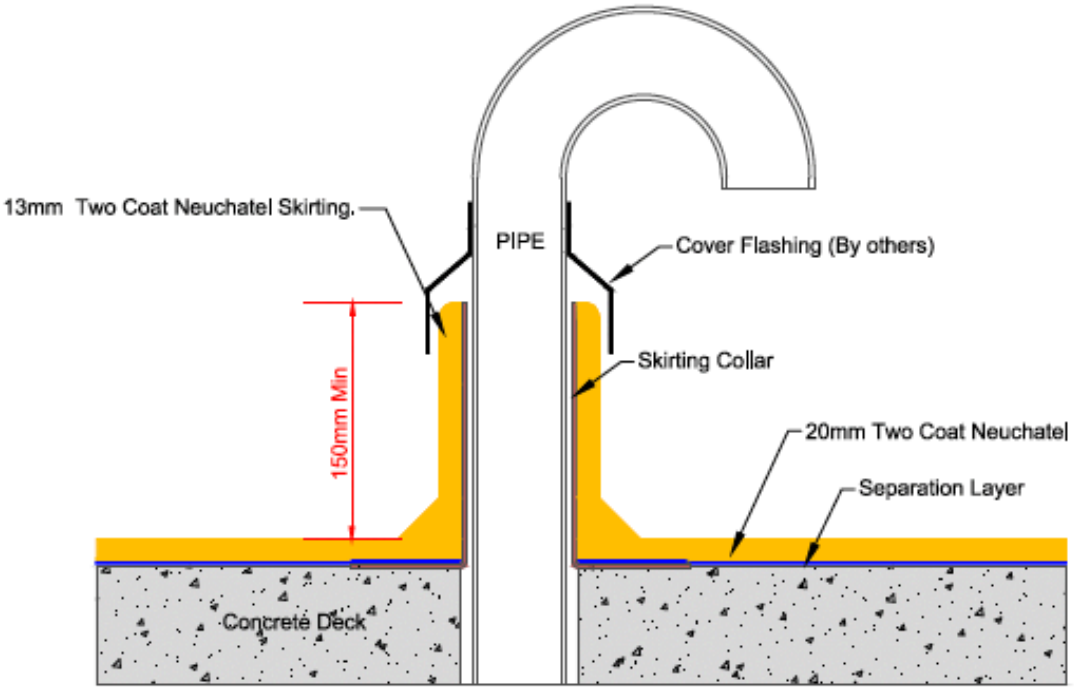


masterspec 4411A

TITLE: 'HOCKEY STICK' PIPE PENETRATION DETAIL STANDARD DETAIL		www.neuchatel.co.nz TECHNICAL SERVICES. Tel: 09 441 4595 email: info@neuchatel.co.nz
Drawing: STD 011B Rev1	OCT 2023	Drawing is indicative only and subject to approval for use in the application required.
	Not to Scale	

CodeMark
CMNZ70012

neuchâtel

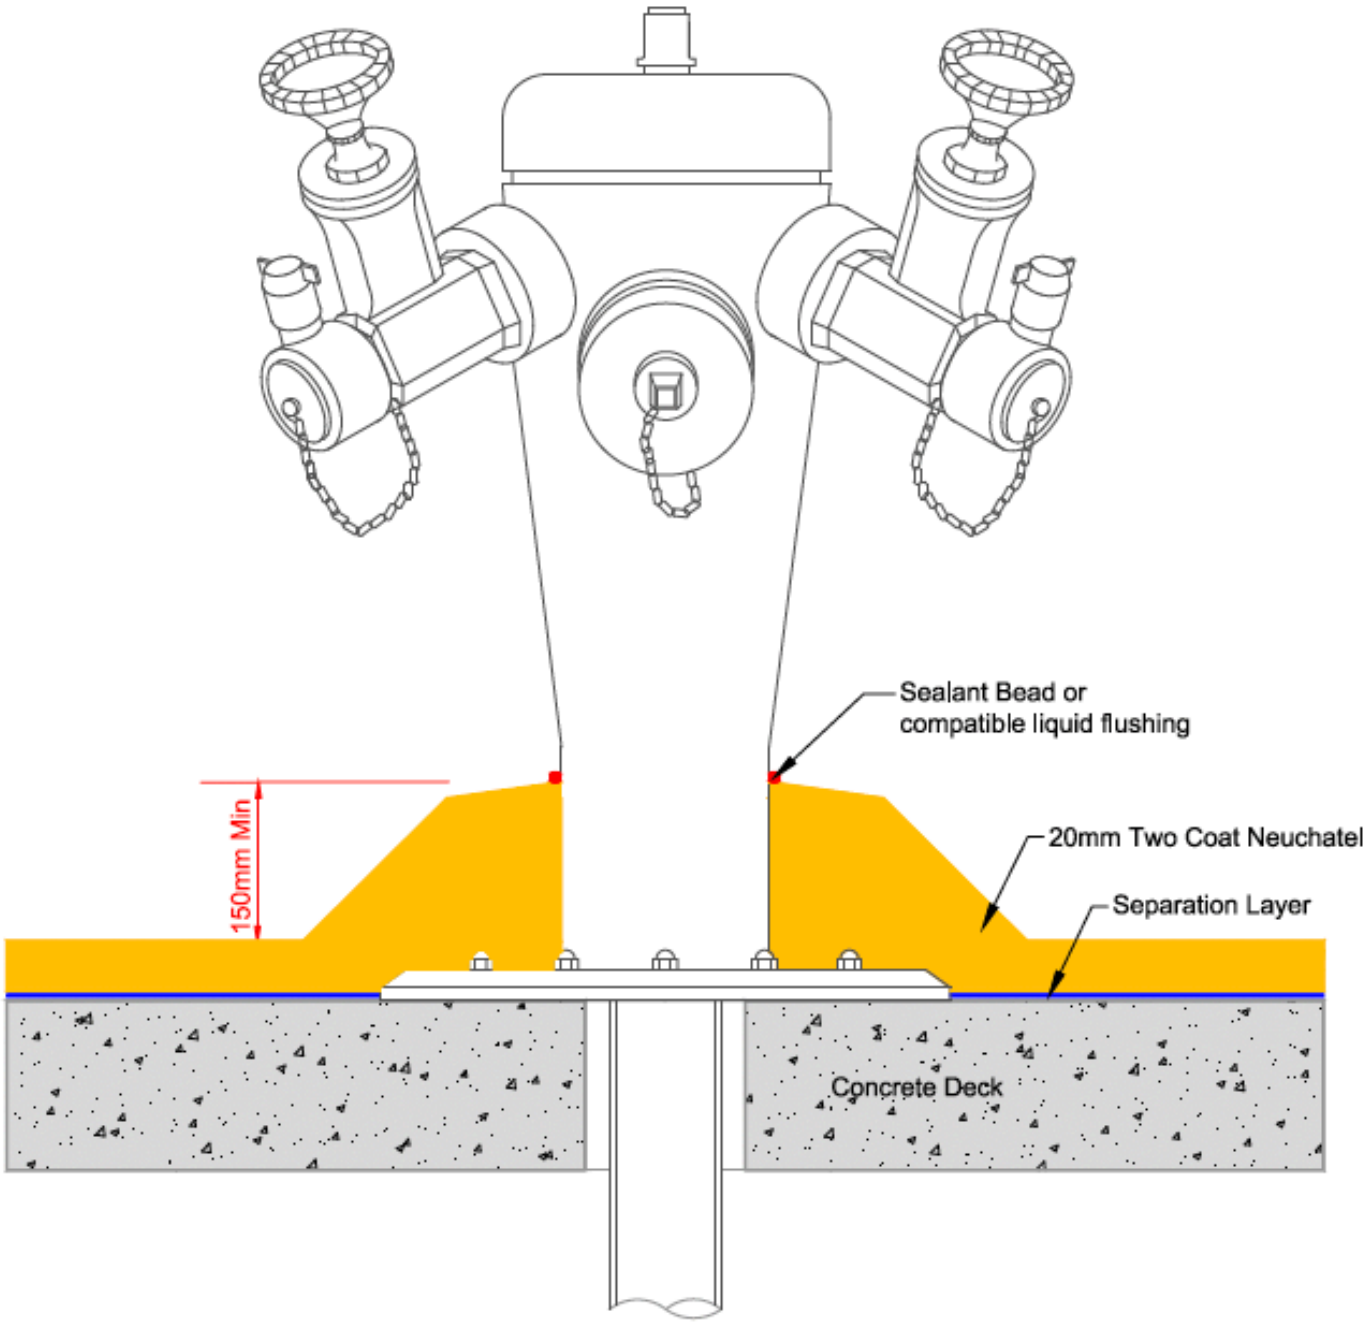


masterspec 4411A

TITLE:	**FIRE HYDRANT PENETRATION DETAIL STANDARD DETAIL**		www.neuchatel.co.nz TECHNICAL SERVICES. Tel: 09 441 4595 email: info@neuchatel.co.nz
Drawing:	STD 011C Rev1	OCT 2023	Drawing is indicative only and subject to approval for use in the application required.
		Not to Scale	

CodeMark
CMNZ70012

neuchâtel

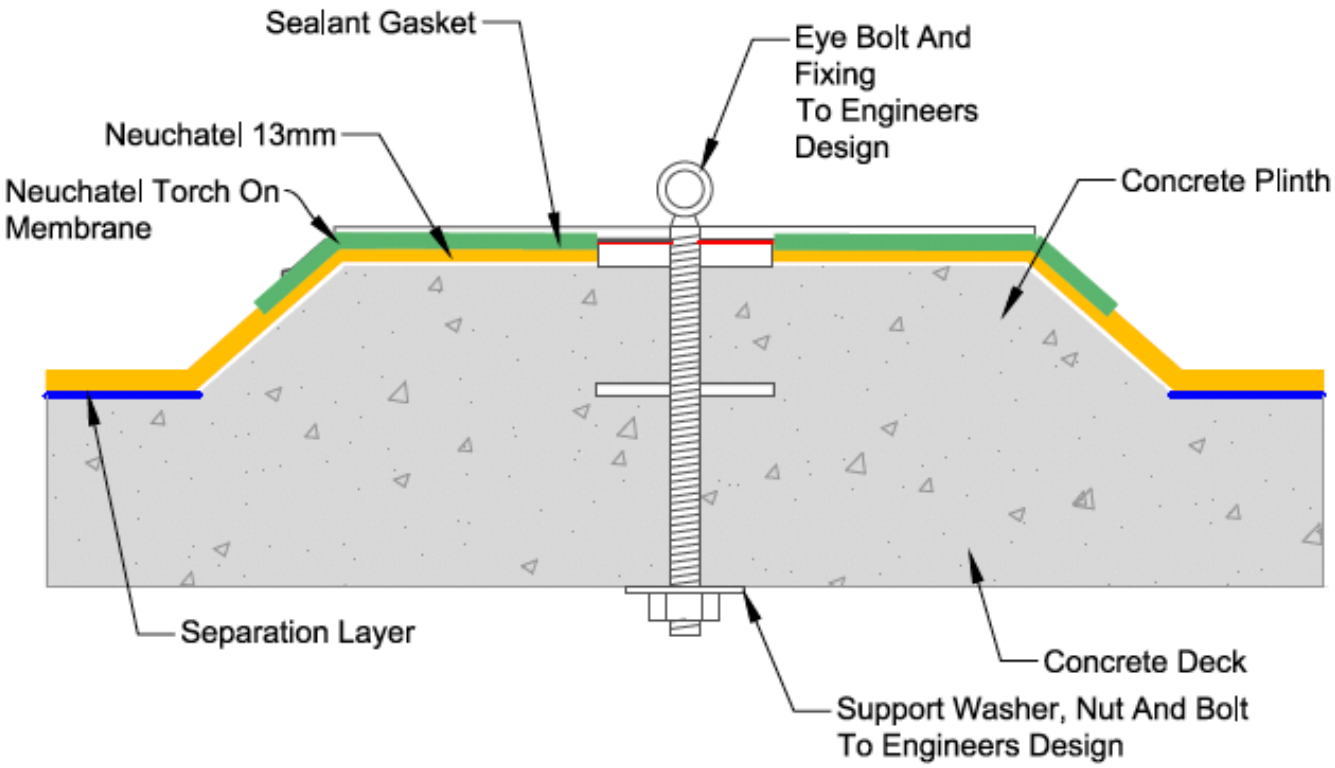


masterspec 4411A

TITLE:	**FALL RESTRAINT PLINTH MOUNT DETAIL STANDARD DETAIL**		www.neuchatel.co.nz TECHNICAL SERVICES. Tel: 09 441 4595 email: info@neuchatel.co.nz
Drawing:	STD 012 Rev1	OCT 2023	Drawing is indicative only and subject to approval for use in the application required.
		Not to Scale	

CodeMark
CMNZ70012

neuchâtel

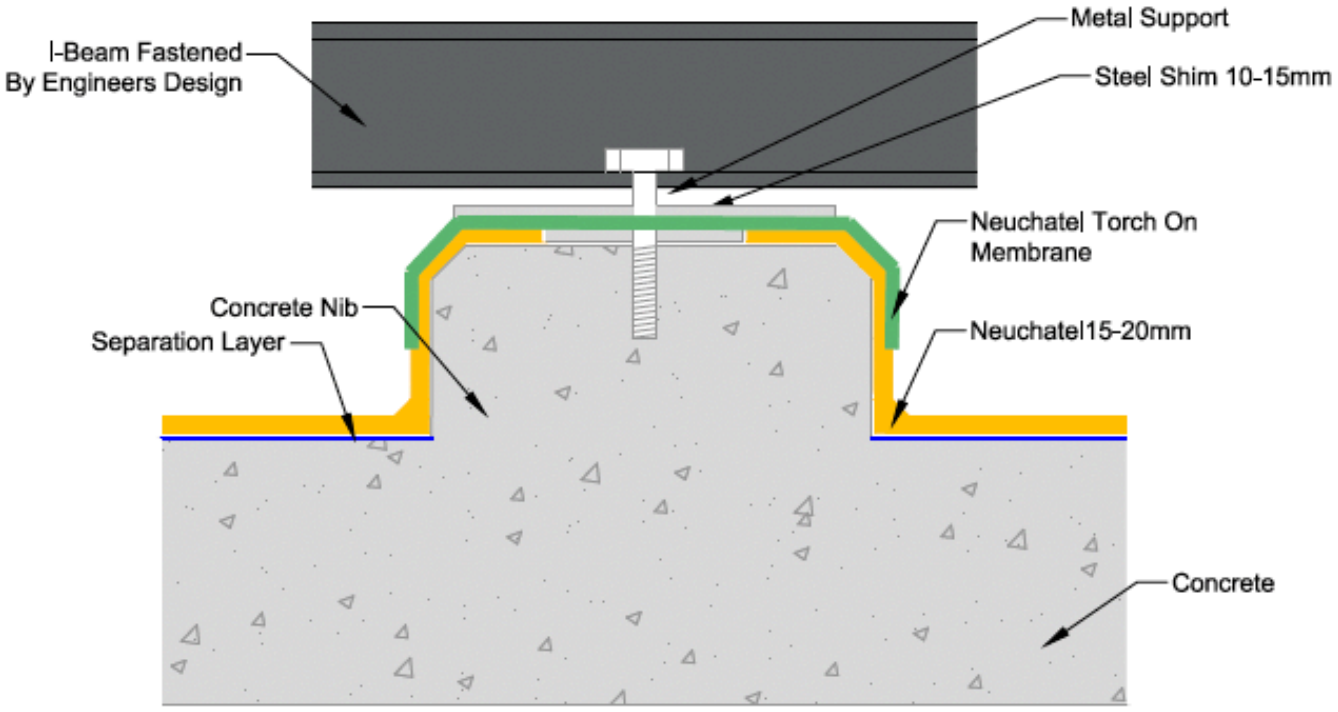


masterspec 4411A

TITLE:	PLANT ROOM PLINTH DETAIL STANDARD DETAIL		www.neuchatel.co.nz TECHNICAL SERVICES. Tel: 09 441 4595 email: info@neuchatel.co.nz
Drawing:	STD 013 Rev1	OCT 2023	Drawing is indicative only and subject to approval for use in the application required.
		Not to Scale	

CodeMark
CMNZ70012

neuchâtel

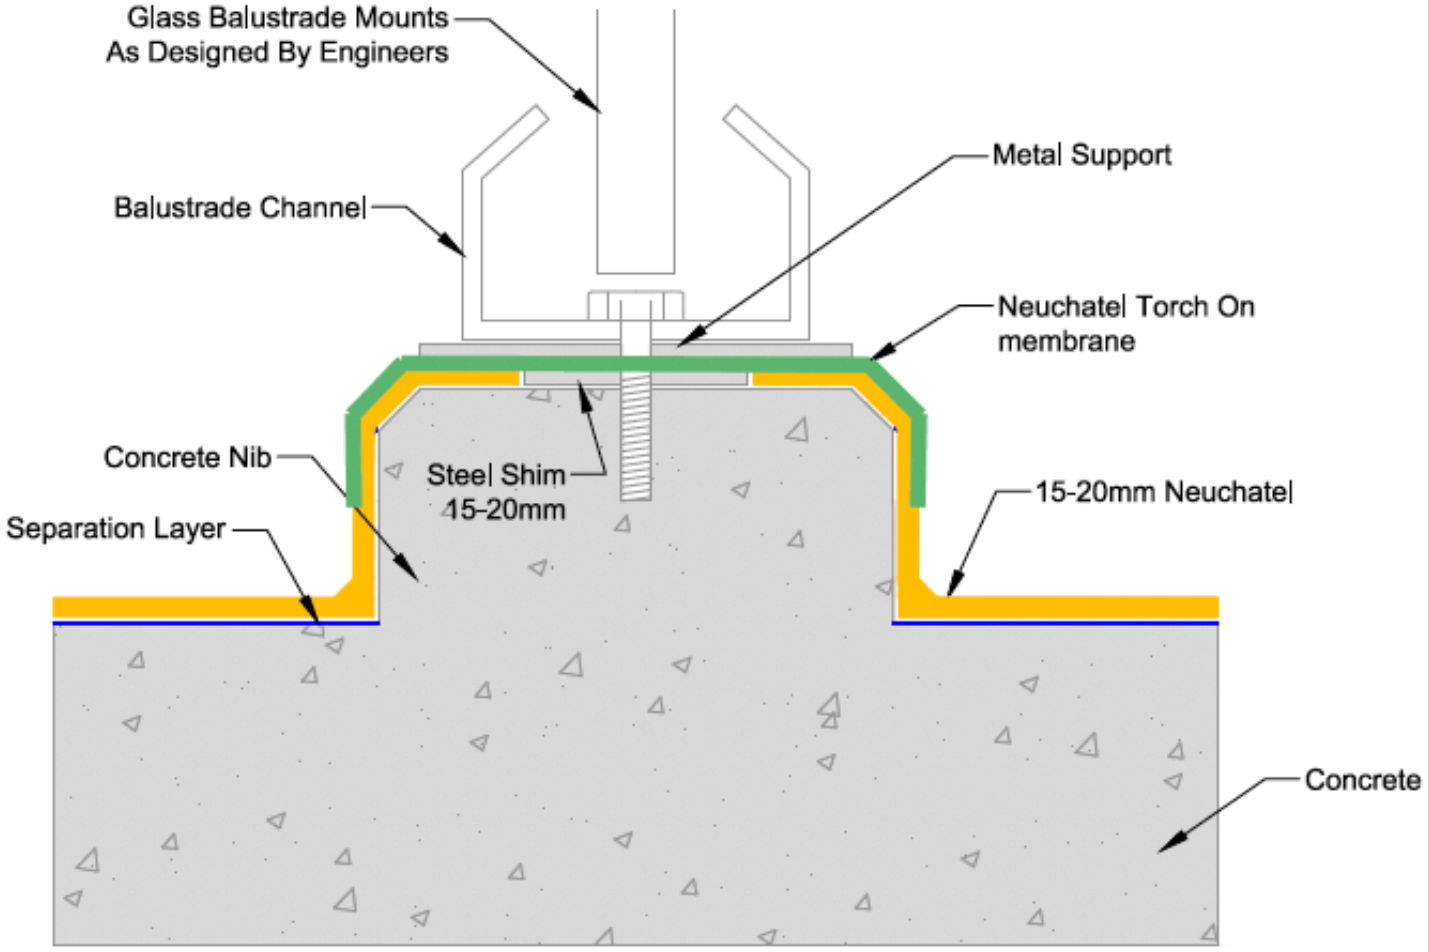


masterspec 4411A

TITLE:	TOP MOUNTED BALUSTRADE DETAIL STANDARD DETAIL		www.neuchatel.co.nz TECHNICAL SERVICES. Tel: 09 441 4595 email: Info@neuchatel.co.nz
Drawing:	STD 014 Rev1	OCT 2023	Drawing is indicative only and subject to approval for use in the application required.
		Not to Scale	

CodeMark
CMNZ70012

neuchâtel

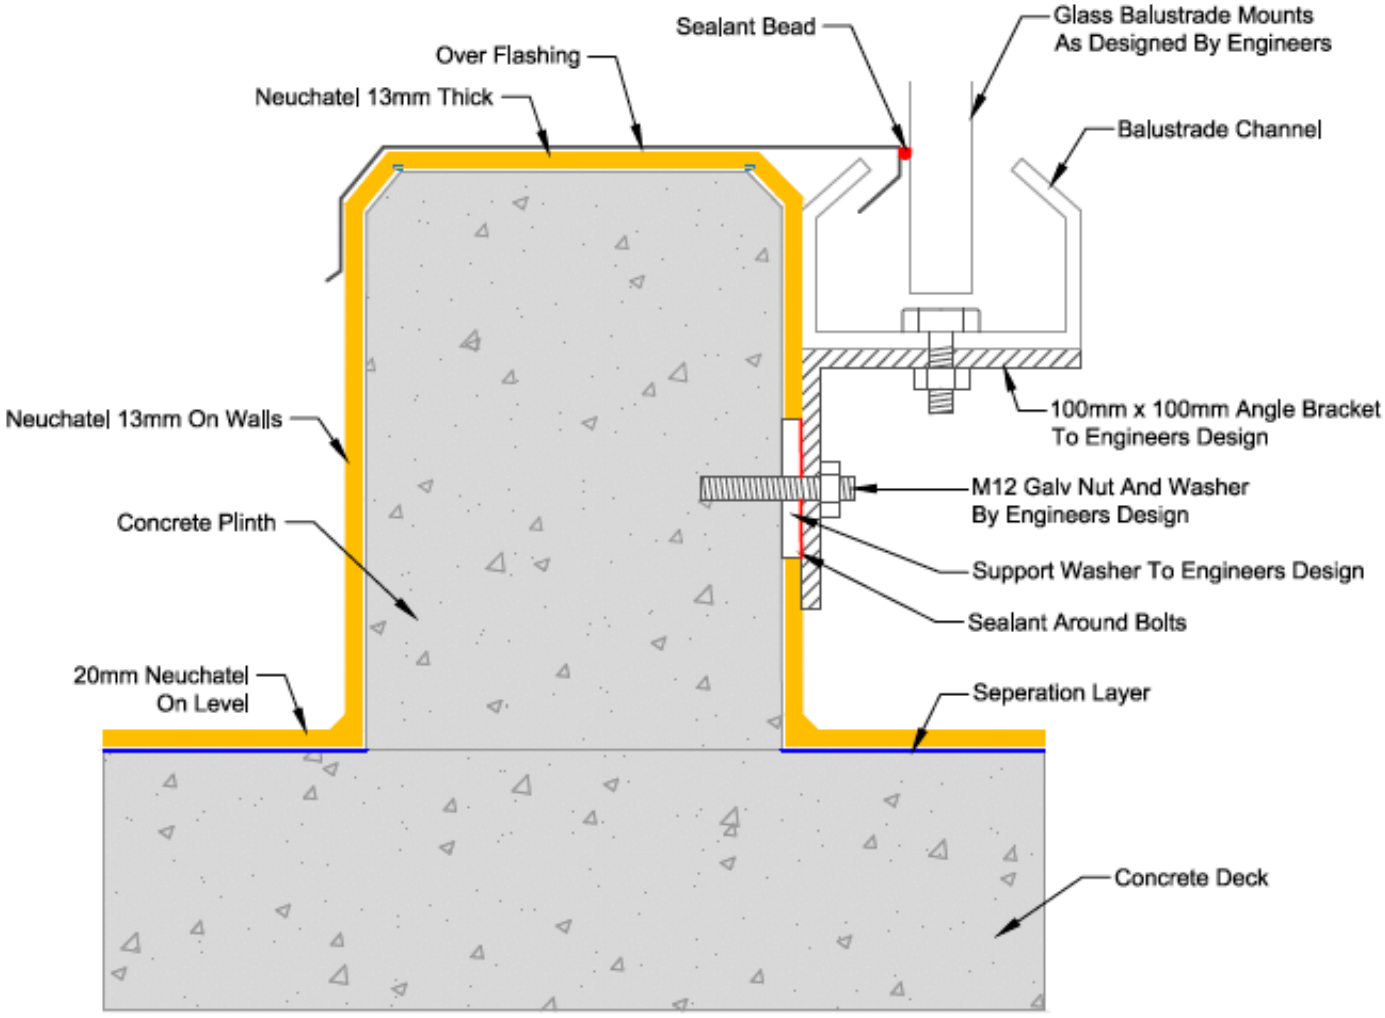


masterspec 4411A

TITLE:	**SIDE MOUNTED BALUSTRADE DETAIL** **STANDARD DETAIL**	www.neuchatel.co.nz TECHNICAL SERVICES. Tel: 09 441 4595 email: info@neuchatel.co.nz
Drawing: STD 014B Rev1	OCT 2023	Drawing is indicative only and subject to approval for use in the application required.
	Not to Scale	

CodeMark
CMNZ70012

neuchâtel

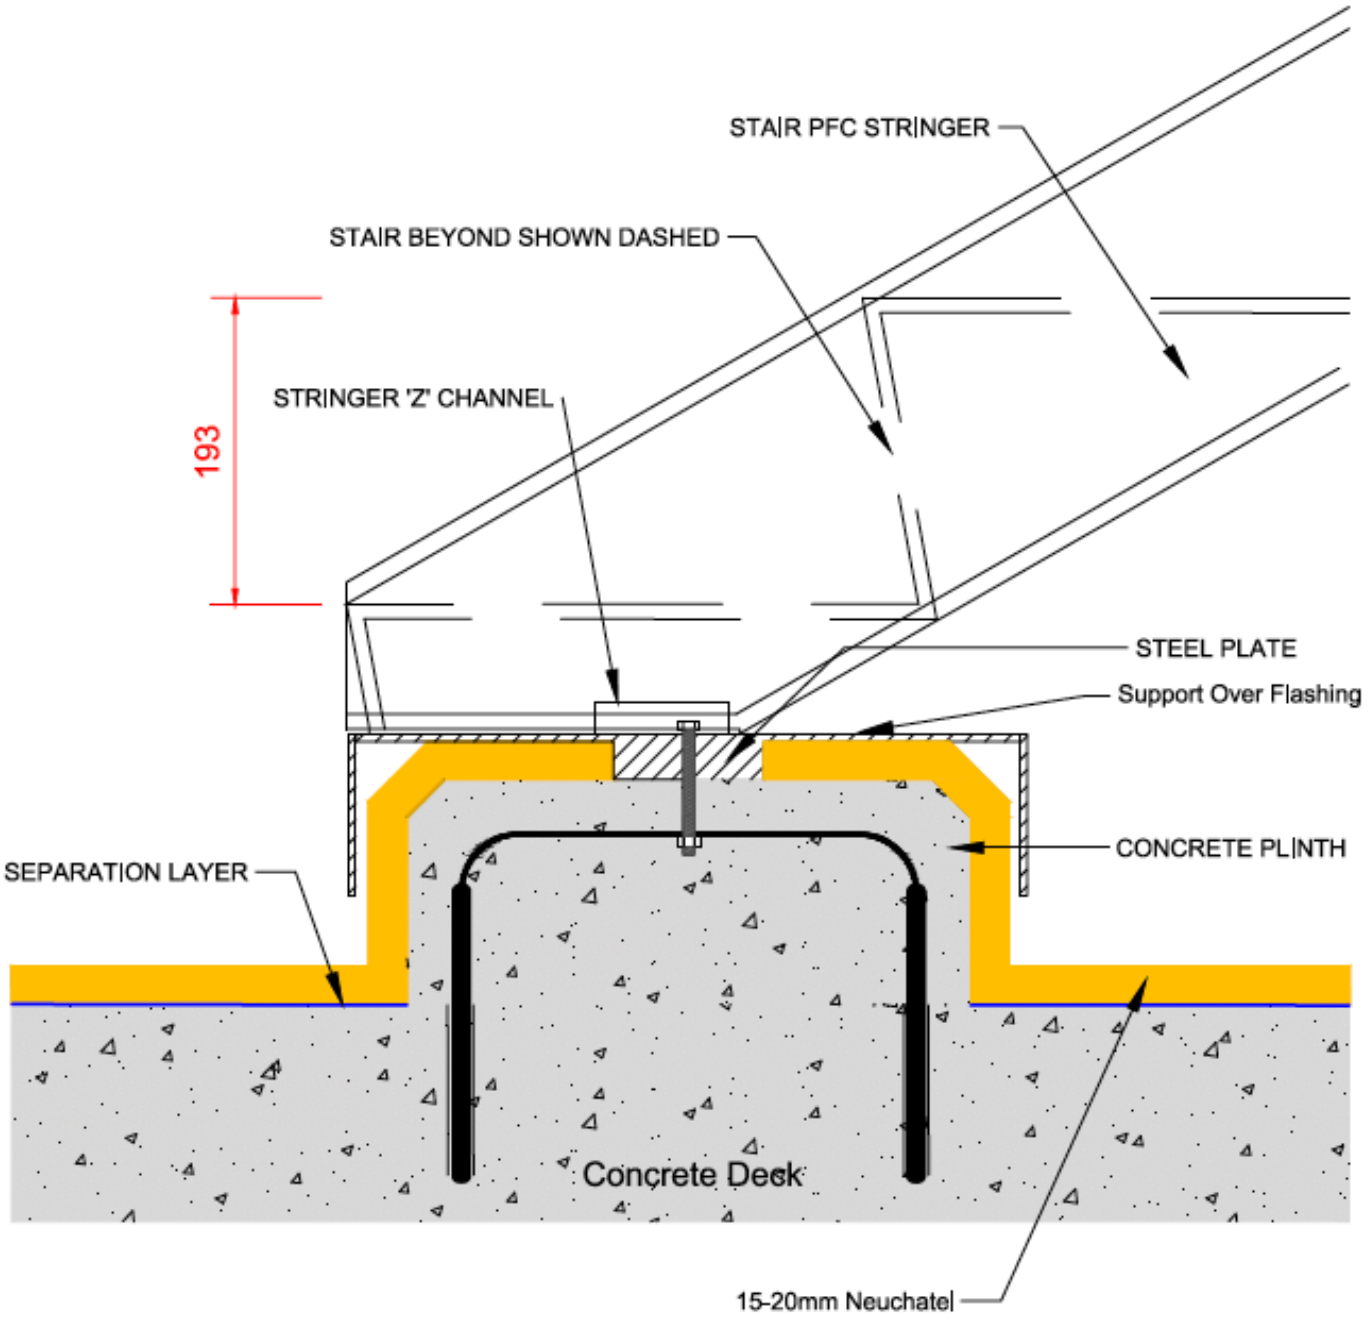


masterspec 4411A

TITLE:	**STAIR SUPPORT DETAIL** **STANDARD DETAIL**		www.neuchatel.co.nz TECHNICAL SERVICES. Tel: 09 441 4595 email: info@neuchatel.co.nz
Drawing:	STD 015 Rev1	OCT 2023	Drawing is indicative only and subject to approval for use in the application required.
		Not to Scale	

CodeMark
CMNZ70012

neuchâtel

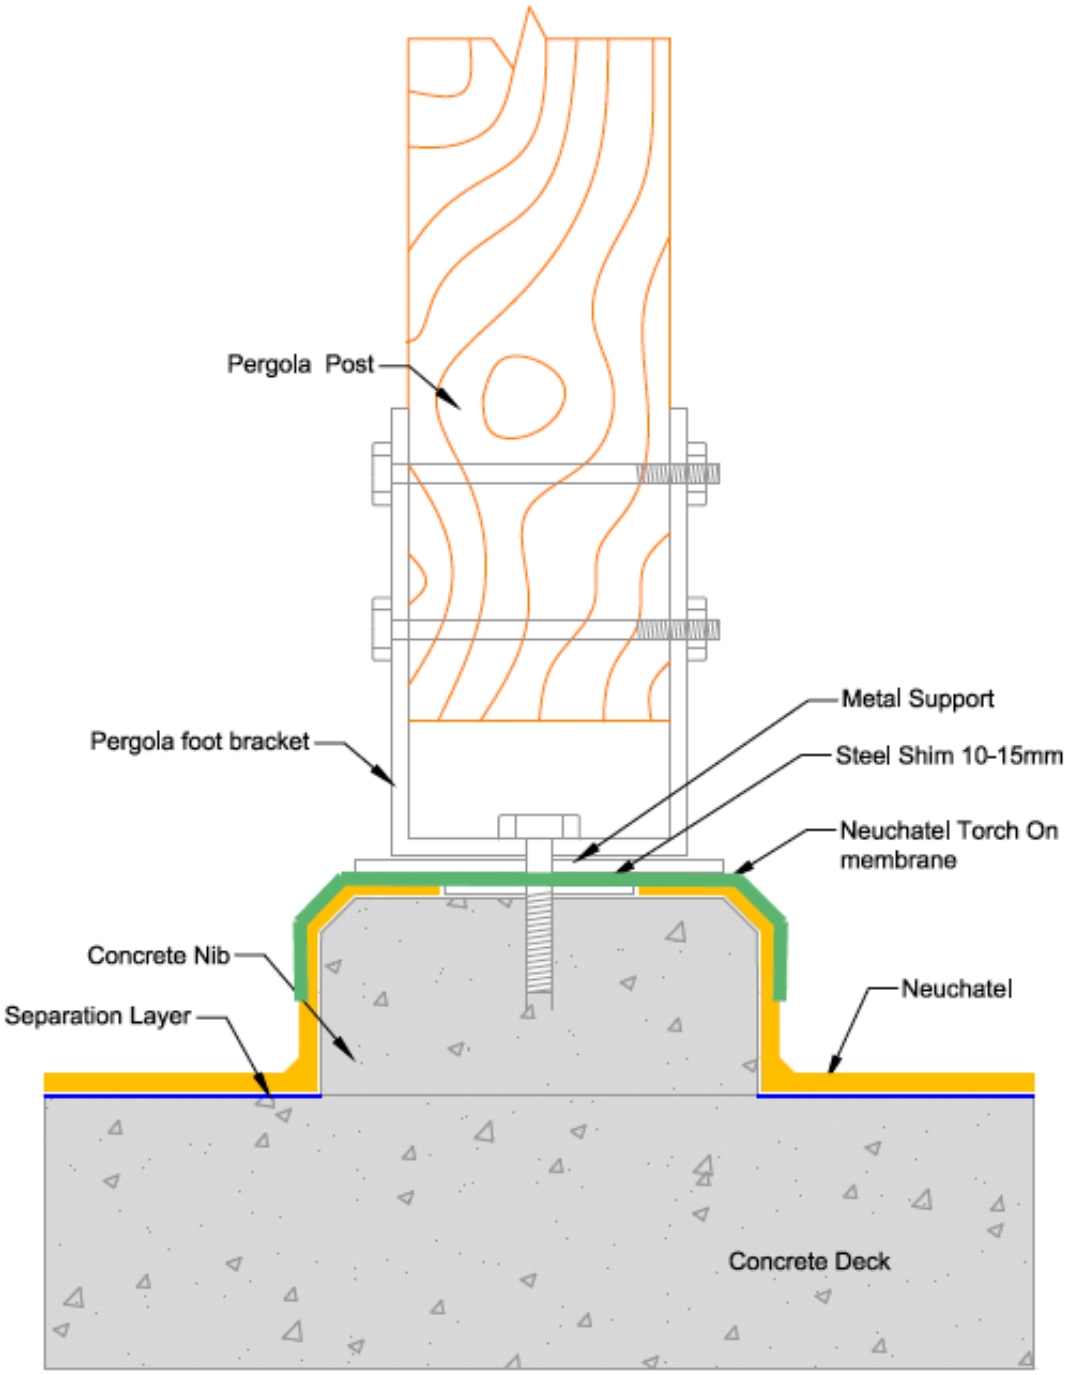

masterspec 4411A

TITLE:	**PERGOLA SUPPORT DETAIL** **STANDARD DETAIL**		www.neuchatel.co.nz TECHNICAL SERVICES. Tel: 09 441 4595 email: info@neuchatel.co.nz
Drawing:	STD 016 Rev1	OCT 2023	Drawing is indicative only and subject to approval for use in the application required.
		Not to Scale	