


Neuchâtel Armourplan Single Ply Roofing System

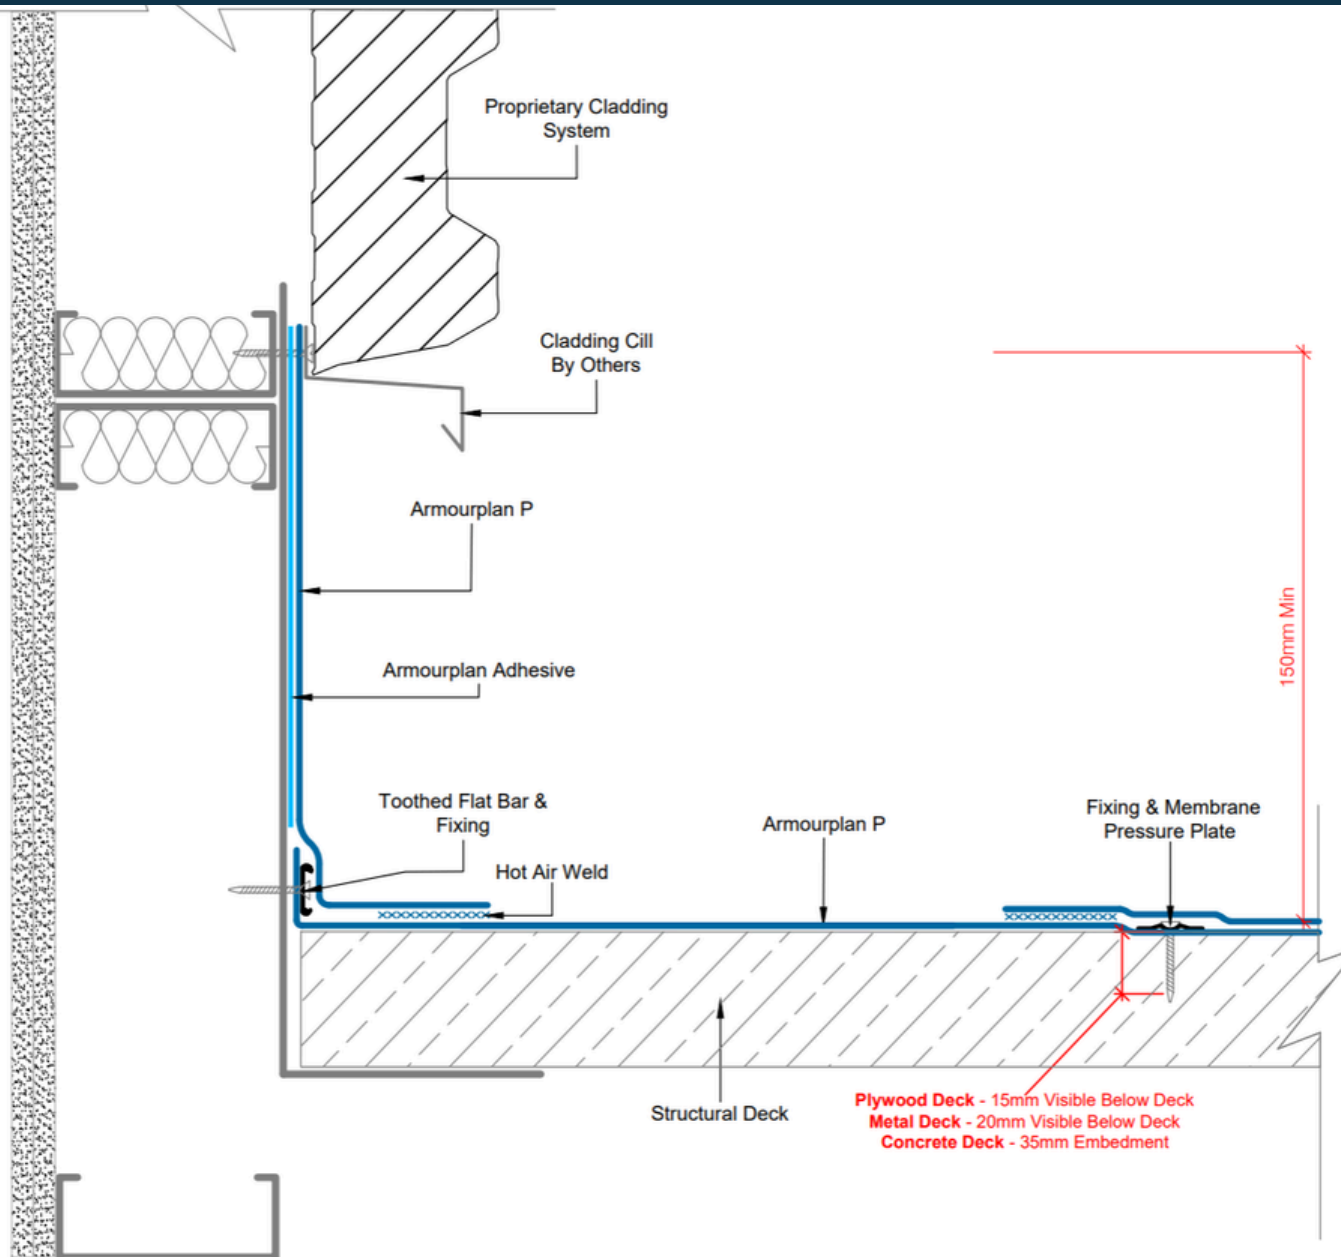

COLD ROOF MECHANICALLY FIXED
DETAIL DRAWINGS

OCTOBER 2026



neuchâtel
Since 1905

Phone 09 441 4595
email: info@neuchatel.co.nz
17 Manga Road, Silverdale
Auckland 0922
New Zealand

PRODUCT / SYSTEM:

ARMOURPLAN COLD ROOF SYSTEM MECHANICALLY FIXED

DRAWING TITLE:

COLD ROOF - UPSTAND TO CLADDED ABUTMENT

DRAWING NO:

CR ASM-10a

REVISION:

1

DATE:

05.07.2025

DRAWN BY:


HM

SCALE:

NTS

All Neuchâtel products must be installed by a Certified trained Neuchâtel Applicator and in accordance with the relevant Codemark certificate, installation guides and relevant data sheets.
Published current standard details of the system should be used as part of the Specification package. Any amendments to these details must be reviewed and approved in writing by the Neuchâtel Waterproofing Technical Services Department. Project specifications are available on request. Further information on all Neuchâtel Waterproofing products and services can be obtained through the contact details provided.

CodeMark 
CMNZ70094

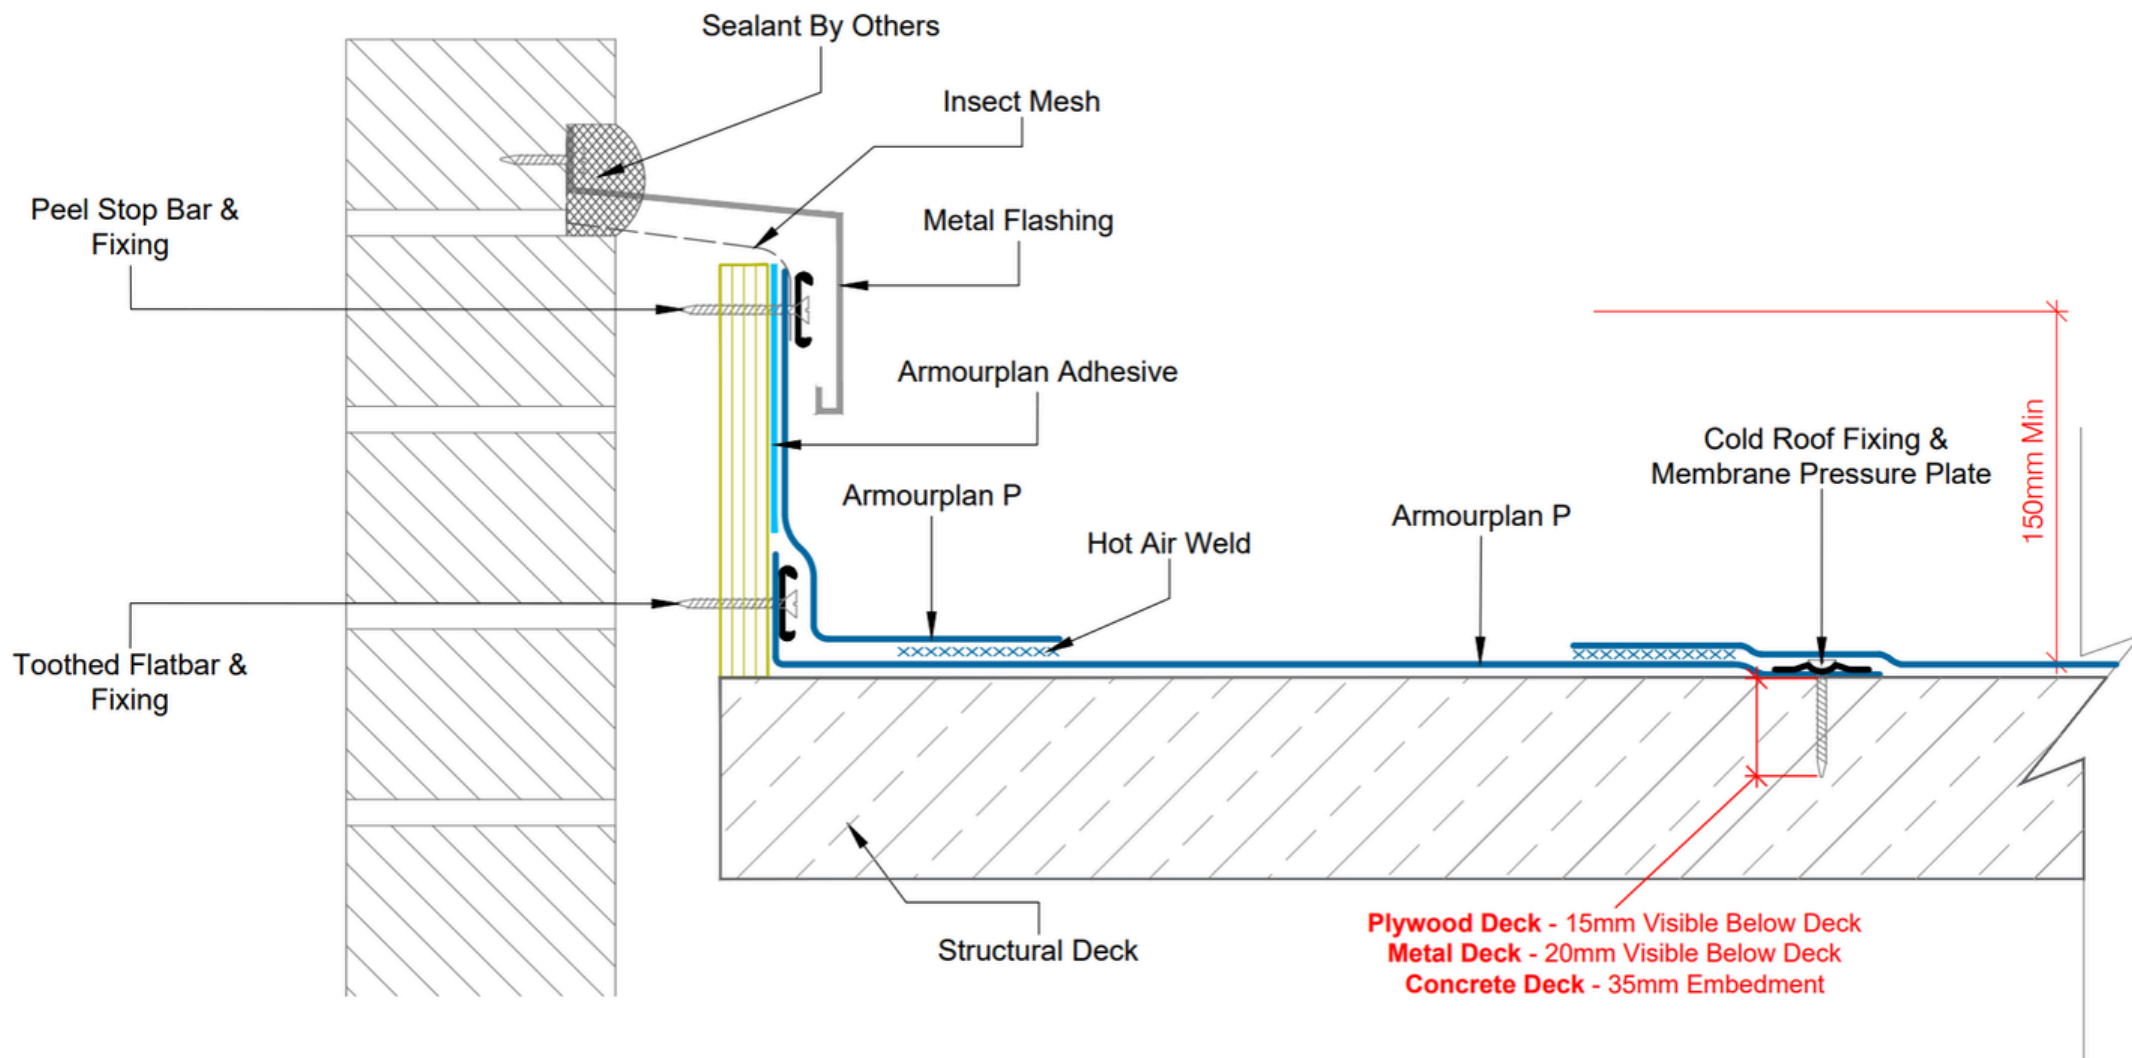

neuchâtel
Since 1905

Phone 09 441 4595
email: info@neuchatel.co.nz
17 Manga Road, Silverdale
Auckland 0922
New Zealand

PRODUCT / SYSTEM:

ARMOURPLAN COLD ROOF SYSTEM MECHANICALLY FIXED

DRAWING TITLE:

COLD ROOF - VENTLATED UPSTAND

DRAWING NO:

CR ASM-10b

REVISION:

1

DATE:

05.07.2025

DRAWN BY:

HM


SCALE:

NTS

All Neuchâtel products must be installed by a Certified trained Neuchâtel Applicator and in accordance with the relevant Codemark certificate, installation guides and relevant data sheets.
Published current standard details of the system should be used as part of the Specification package. Any amendments to these details must be reviewed and approved in writing by the Neuchâtel Waterproofing Technical Services Department.
Project specifications are available on request. Further information on all Neuchâtel Waterproofing products and services can be obtained through the contact details provided.

CodeMark

CMNZ70094

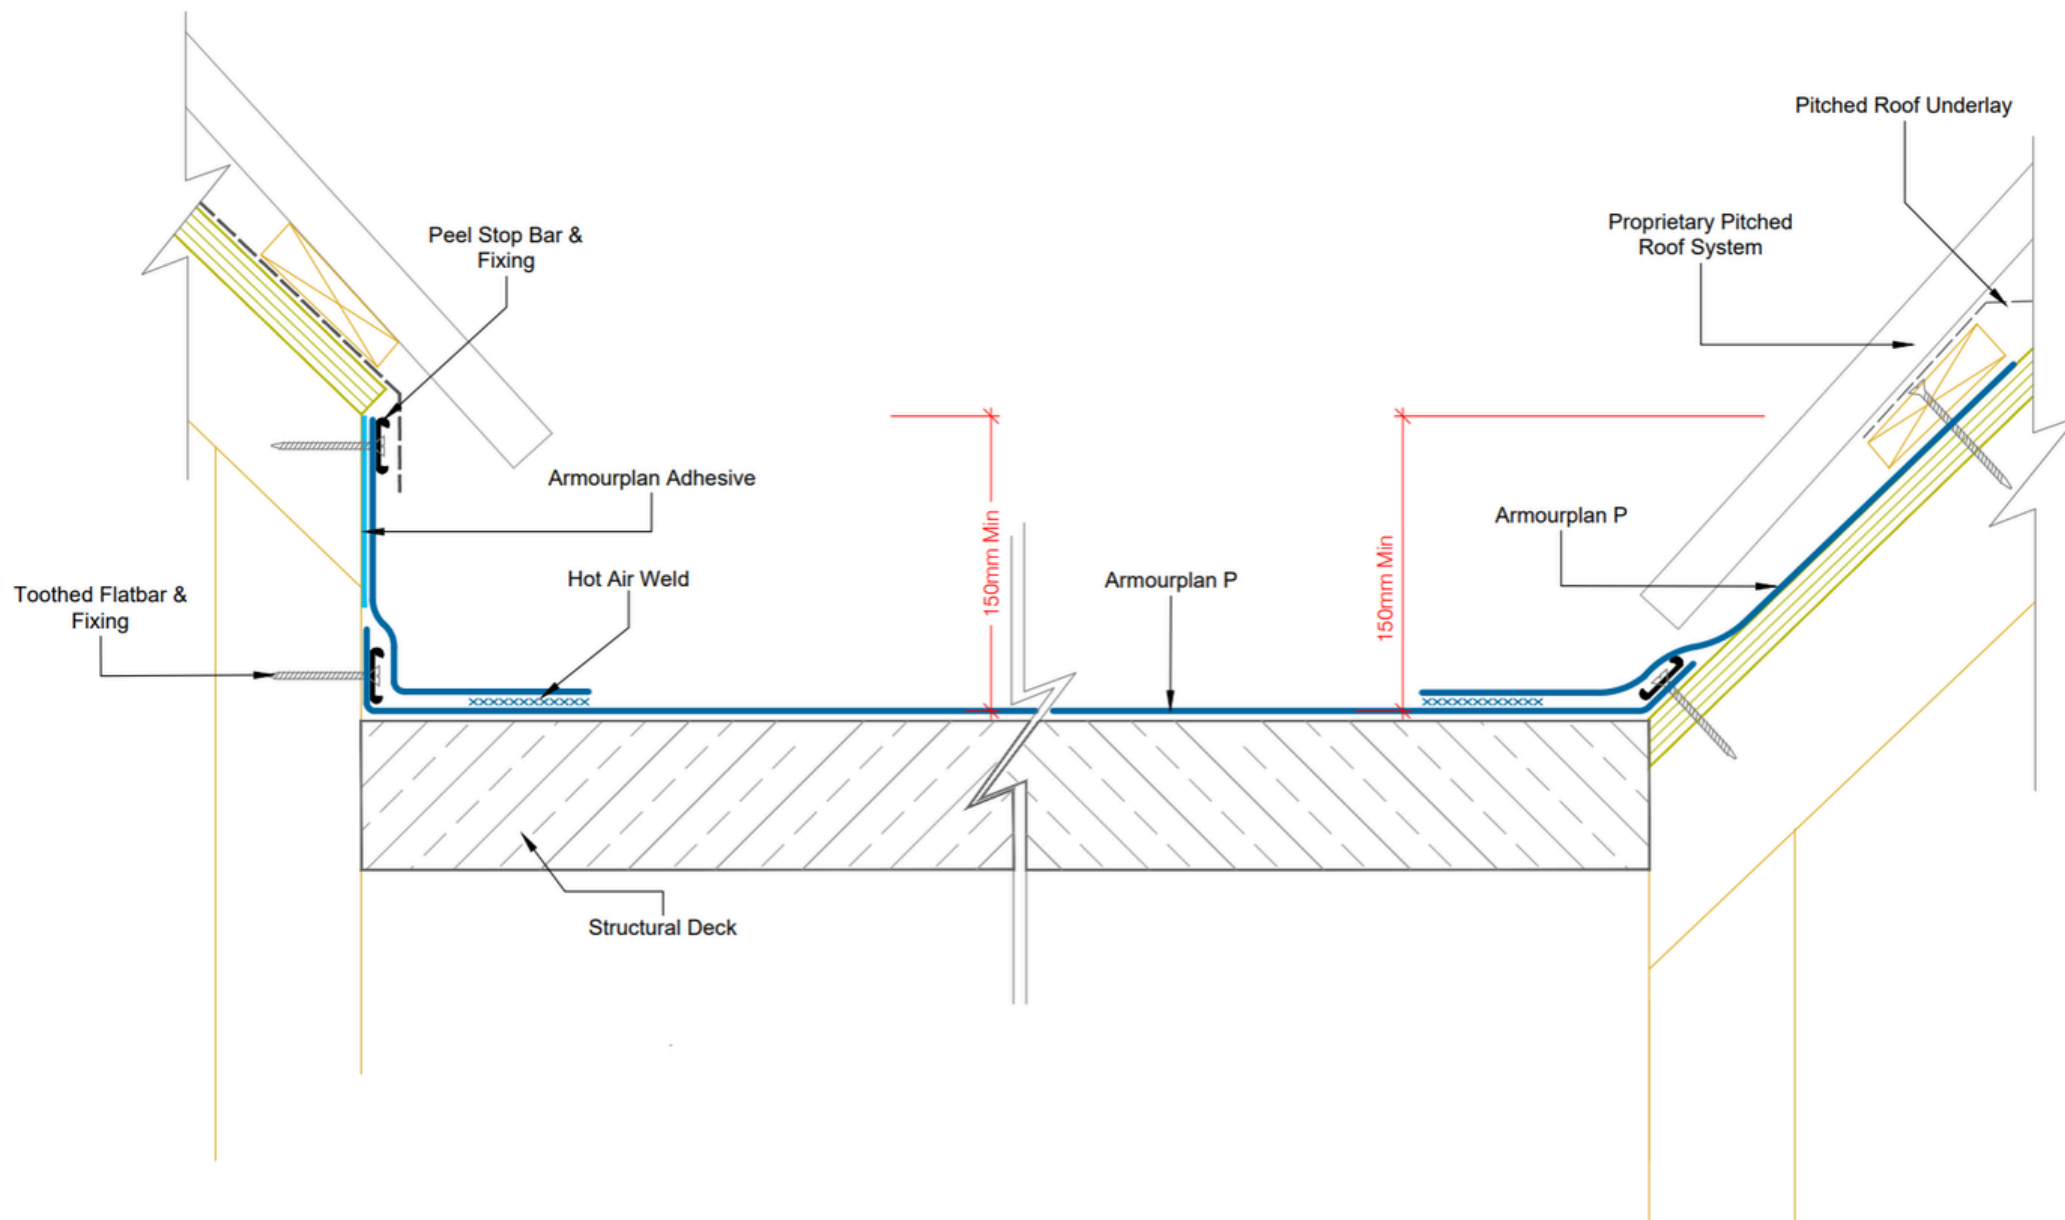

neuchâtel
Since 1905

Phone 09 441 4595
email: info@neuchatel.co.nz

17 Manga Road, Silverdale
Auckland 0922
New Zealand

PRODUCT / SYSTEM:

ARMOURPLAN COLD ROOF SYSTEM MECHANICALLY FIXED

DRAWING TITLE:

COLD ROOF - PITCHED ROOF ABUTMENT

DRAWING NO:

CR ASM-11

REVISION:

1

DATE:

05.07.2025

DRAWN BY:


HM

SCALE:

NTS

All Neuchâtel products must be installed by a Certified trained Neuchâtel Applicator and in accordance with the relevant Codemark certificate, installation guides and relevant data sheets.
Published current standard details of the system should be used as part of the Specification package. Any amendments to these details must be reviewed and approved in writing by the Neuchâtel Waterproofing Technical Services Department.
Project specifications are available on request. Further information on all Neuchâtel Waterproofing products and services can be obtained through the contact details provided.

CodeMark 
CMNZ70094

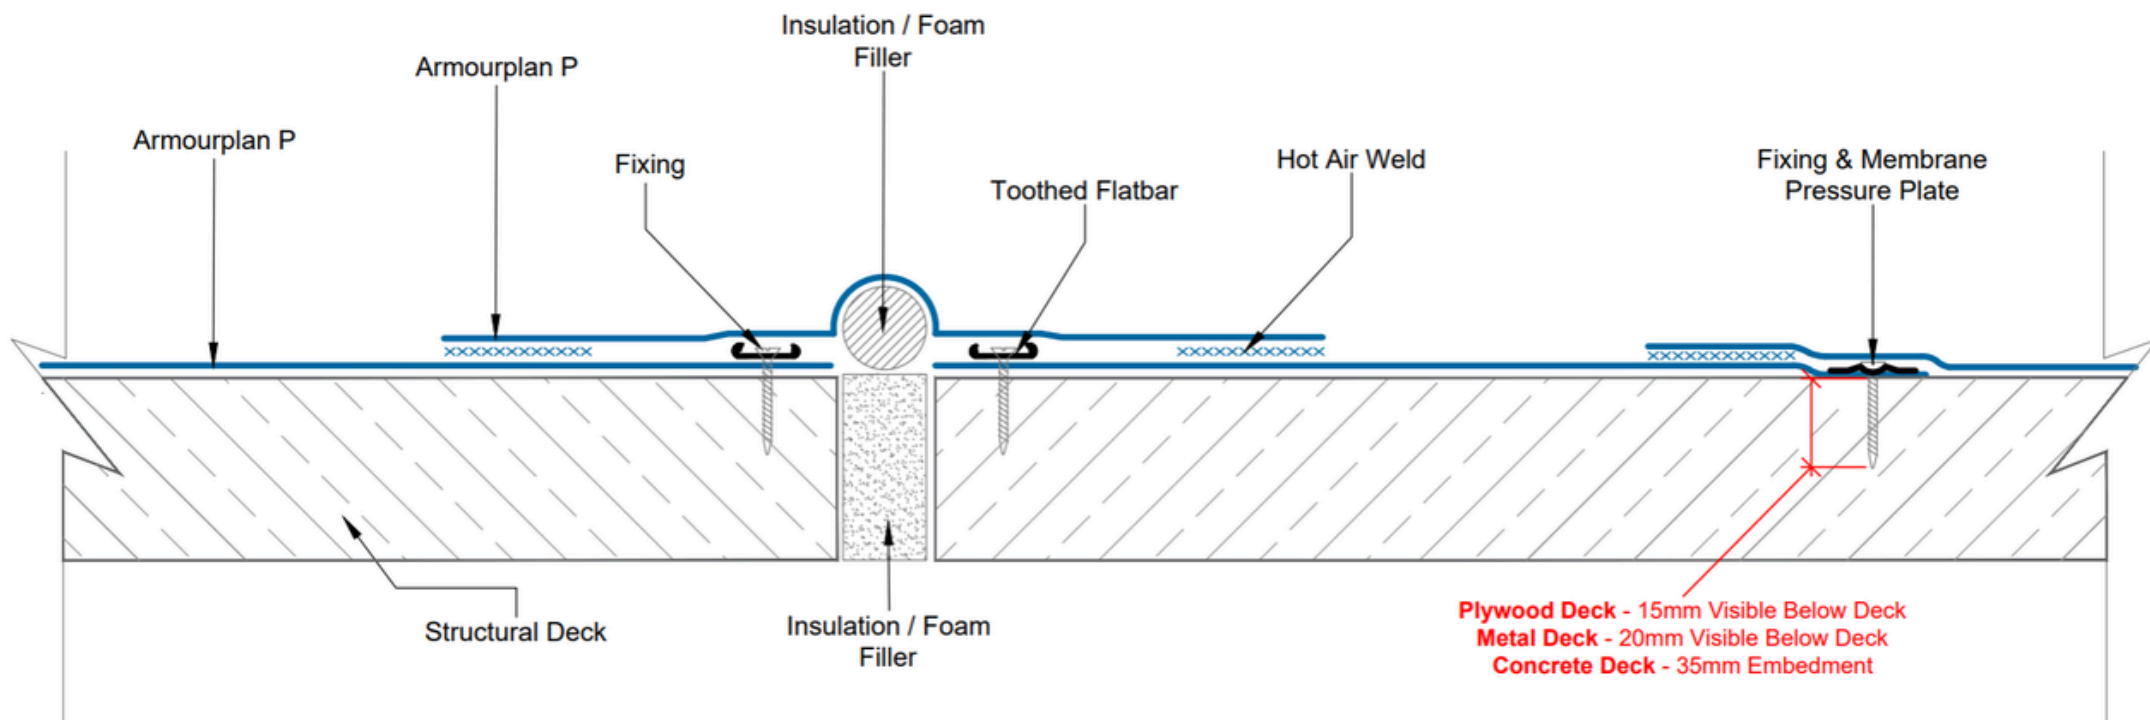

neuchâtel
Since 1905

Phone 09 441 4595
email: info@neuchatel.co.nz
17 Manga Road, Silverdale
Auckland 0922
New Zealand

PRODUCT / SYSTEM:

ARMOURPLAN COLD ROOF SYSTEM MECHANICALLY FIXED

DRAWING TITLE:

COLD ROOF - EXPANSION JOINT DETAIL

DRAWING NO:

CR ASM-12

REVISION:

1

DATE:

05.07.2025

DRAWN BY:


HM

SCALE:

NTS

All Neuchâtel products must be installed by a Certified trained Neuchâtel Applicator and in accordance with the relevant Codemark certificate, installation guides and relevant data sheets.
Published current standard details of the system should be used as part of the Specification package. Any amendments to these details must be reviewed and approved in writing by the Neuchâtel Waterproofing Technical Services Department. Project specifications are available on request. Further information on all Neuchâtel Waterproofing products and services can be obtained through the contact details provided.

CodeMark 
CMNZ70094

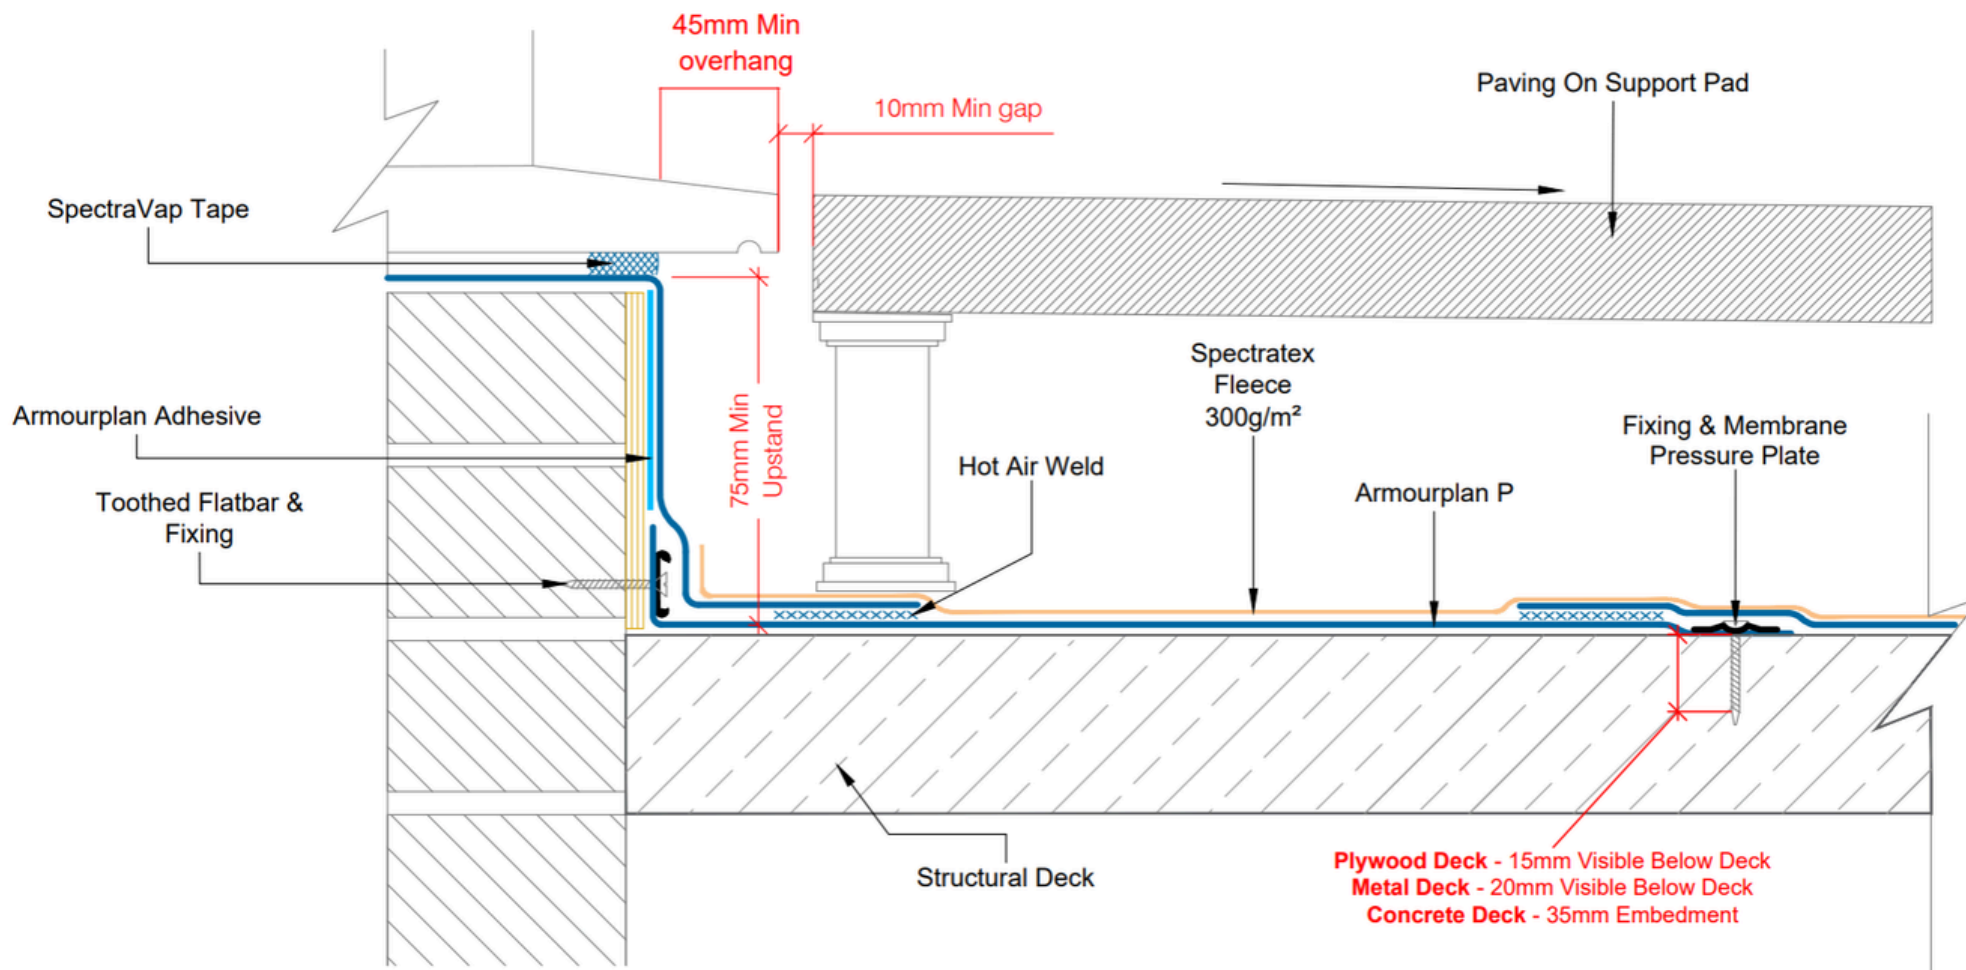

neuchâtel
Since 1905

Phone 09 441 4595
email: info@neuchatel.co.nz

17 Manga Road, Silverdale
Auckland 0922
New Zealand

PRODUCT / SYSTEM:

ARMOURPLAN COLD ROOF SYSTEM MECHANICALLY FIXED

DRAWING TITLE:

COLD ROOF - LEVEL DOOR THRESHOLD WITH PAVING

DRAWING NO:

CR ASM-13a

REVISION:

1

DATE:

05.07.2025

DRAWN BY:

HM

SCALE:

NTS


All Neuchâtel products must be installed by a Certified trained Neuchâtel Applicator and in accordance with the relevant Codemark certificate, installation guides and relevant data sheets.

Published current standard details of the system should be used as part of the Specification package. Any amendments to these details must be reviewed and approved in writing by the Neuchâtel Waterproofing Technical Services Department. Project specifications are available on request. Further information on all Neuchâtel Waterproofing products and services can be obtained through the contact details provided.

CodeMark

CMNZ70094

NOTE: THE WATERPROOFING IN THIS
DETAIL MUST FALL AWAY FROM THE
DOOR THRESHOLD

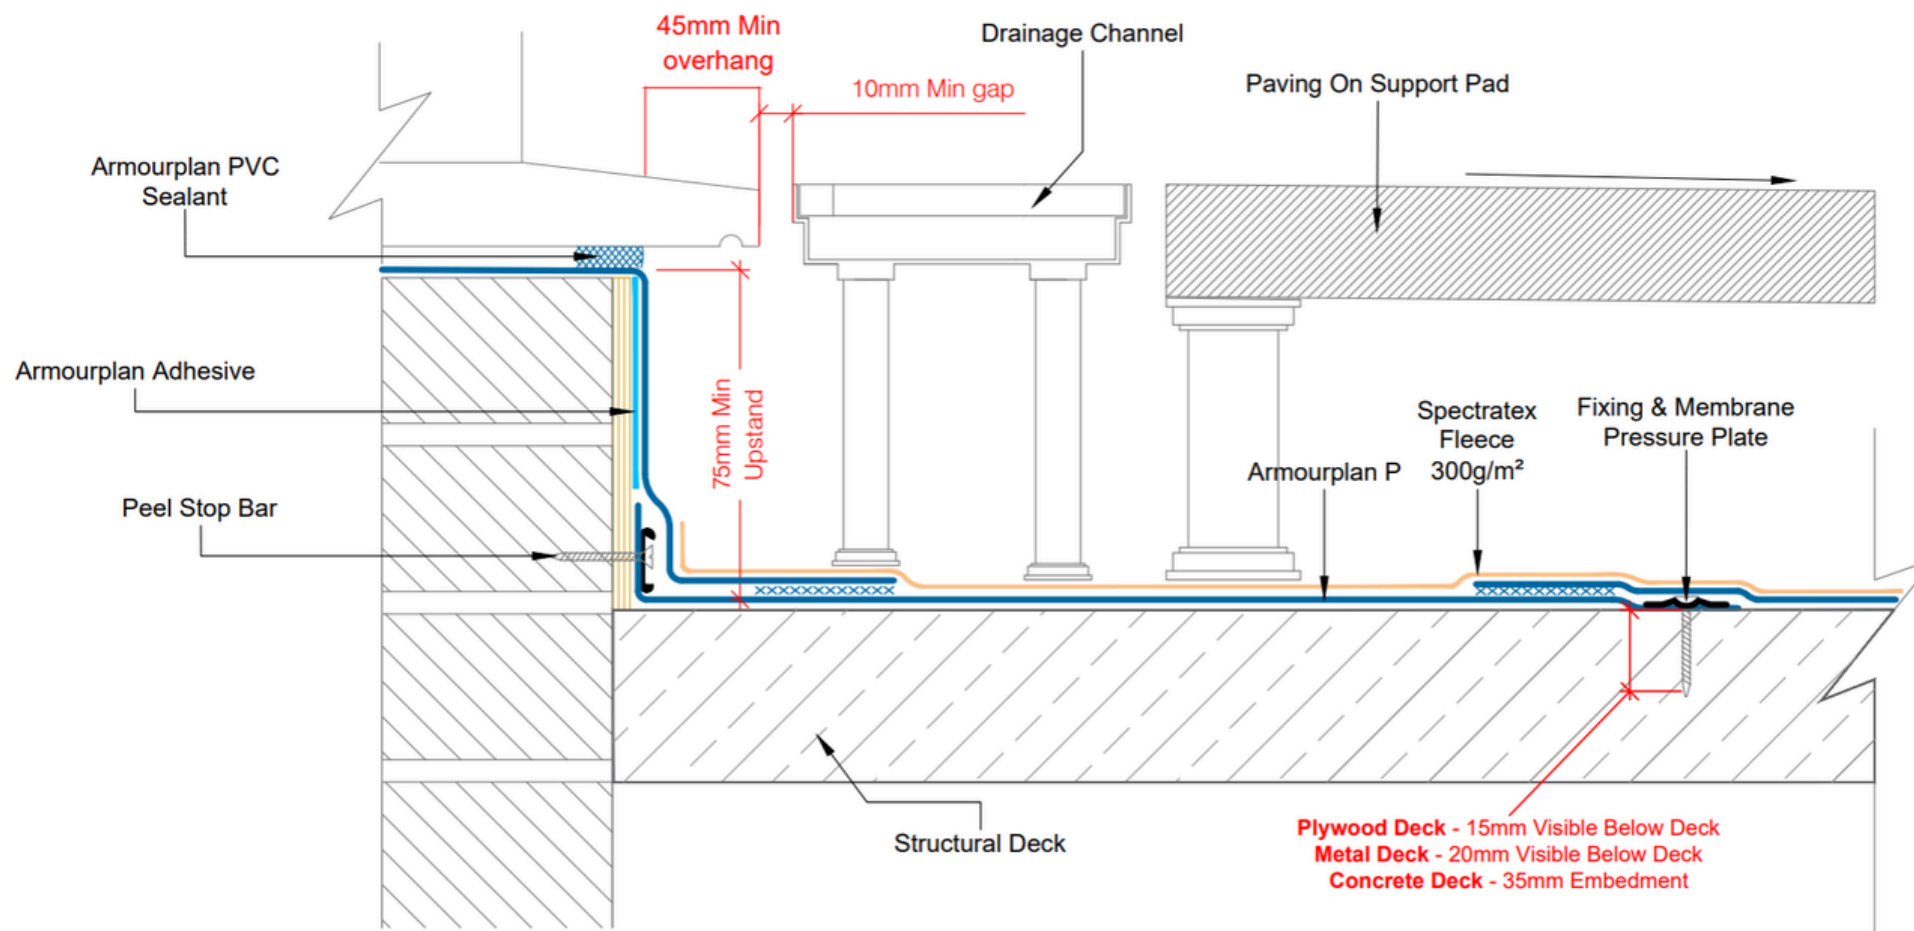

neuchâtel
Since 1905

Phone 09 441 4595
email: info@neuchatel.co.nz

17 Manga Road, Silverdale
Auckland 0922
New Zealand

PRODUCT / SYSTEM:

ARMOURPLAN COLD ROOF SYSTEM MECHANICALLY FIXED

DRAWING TITLE:

LEVEL DOOR THRESHOLD DETAIL WITH DRAINAGE CHANNEL

DRAWING NO:

CR ASM-13b

REVISION:

1

DATE:

05.07.2025

DRAWN BY:

HM


SCALE:

NTS

All Neuchâtel products must be installed by a Certified trained Neuchâtel Applicator and in accordance with the relevant Codemark certificate, installation guides and relevant data sheets.
Published current standard details of the system should be used as part of the Specification package. Any amendments to these details must be reviewed and approved in writing by the Neuchâtel Waterproofing Technical Services Department. Project specifications are available on request. Further information on all Neuchâtel Waterproofing products and services can be obtained through the contact details provided.

CodeMark

CMNZ70094

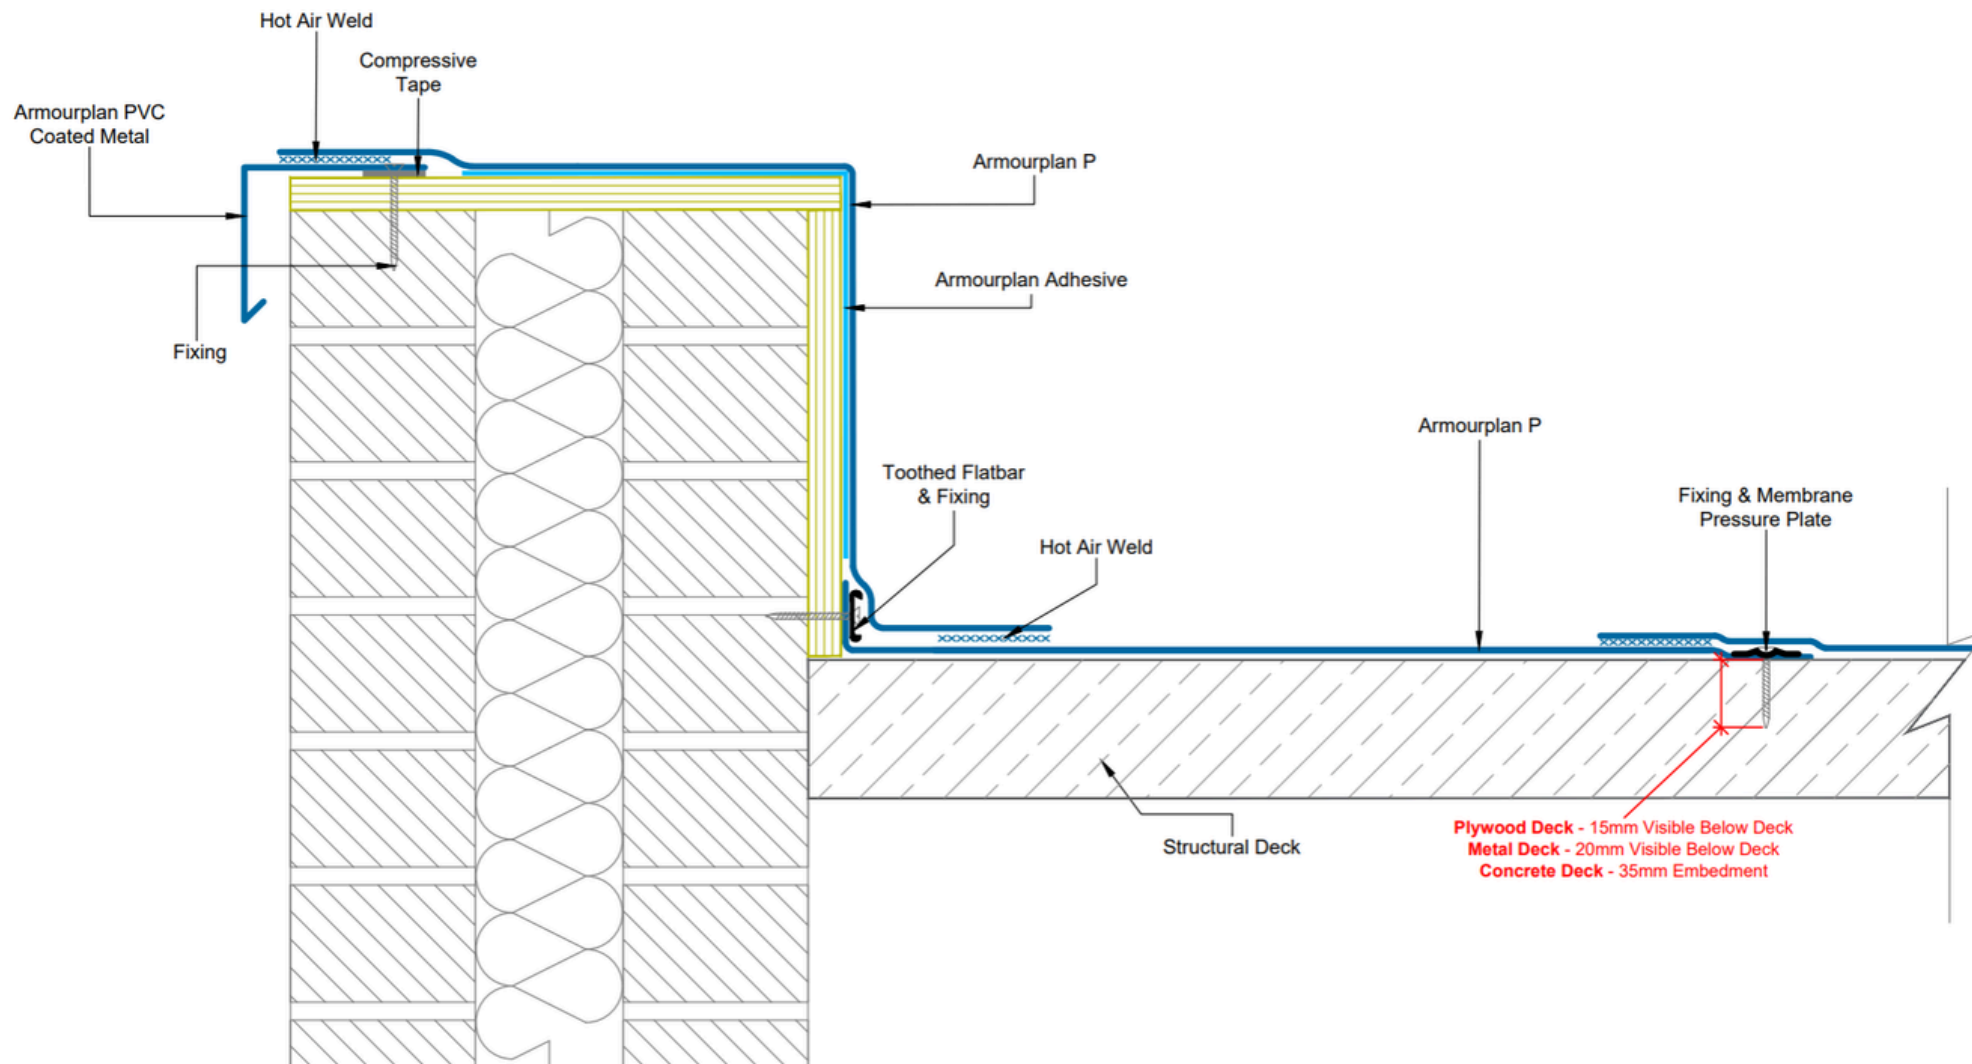

neuchâtel
Since 1905

Phone 09 441 4595
email: info@neuchatel.co.nz

17 Manga Road, Silverdale
Auckland 0922
New Zealand

PRODUCT / SYSTEM:

ARMOURPLAN COLD ROOF SYSTEM MECHANICALLY FIXED

DRAWING TITLE:

COLD ROOF - ADHERED PARAPET DETAIL

DRAWING NO:

CR ASM-14

REVISION:

1

DATE:

05.07.2025

DRAWN BY:


HM

SCALE:

NTS

All Neuchâtel products must be installed by a Certified trained Neuchâtel Applicator and in accordance with the relevant Codemark certificate, installation guides and relevant data sheets.
Published current standard details of the system should be used as part of the Specification package. Any amendments to these details must be reviewed and approved in writing by the Neuchâtel Waterproofing Technical Services Department. Project specifications are available on request. Further information on all Neuchâtel Waterproofing products and services can be obtained through the contact details provided.

CodeMark
CMNZ70094

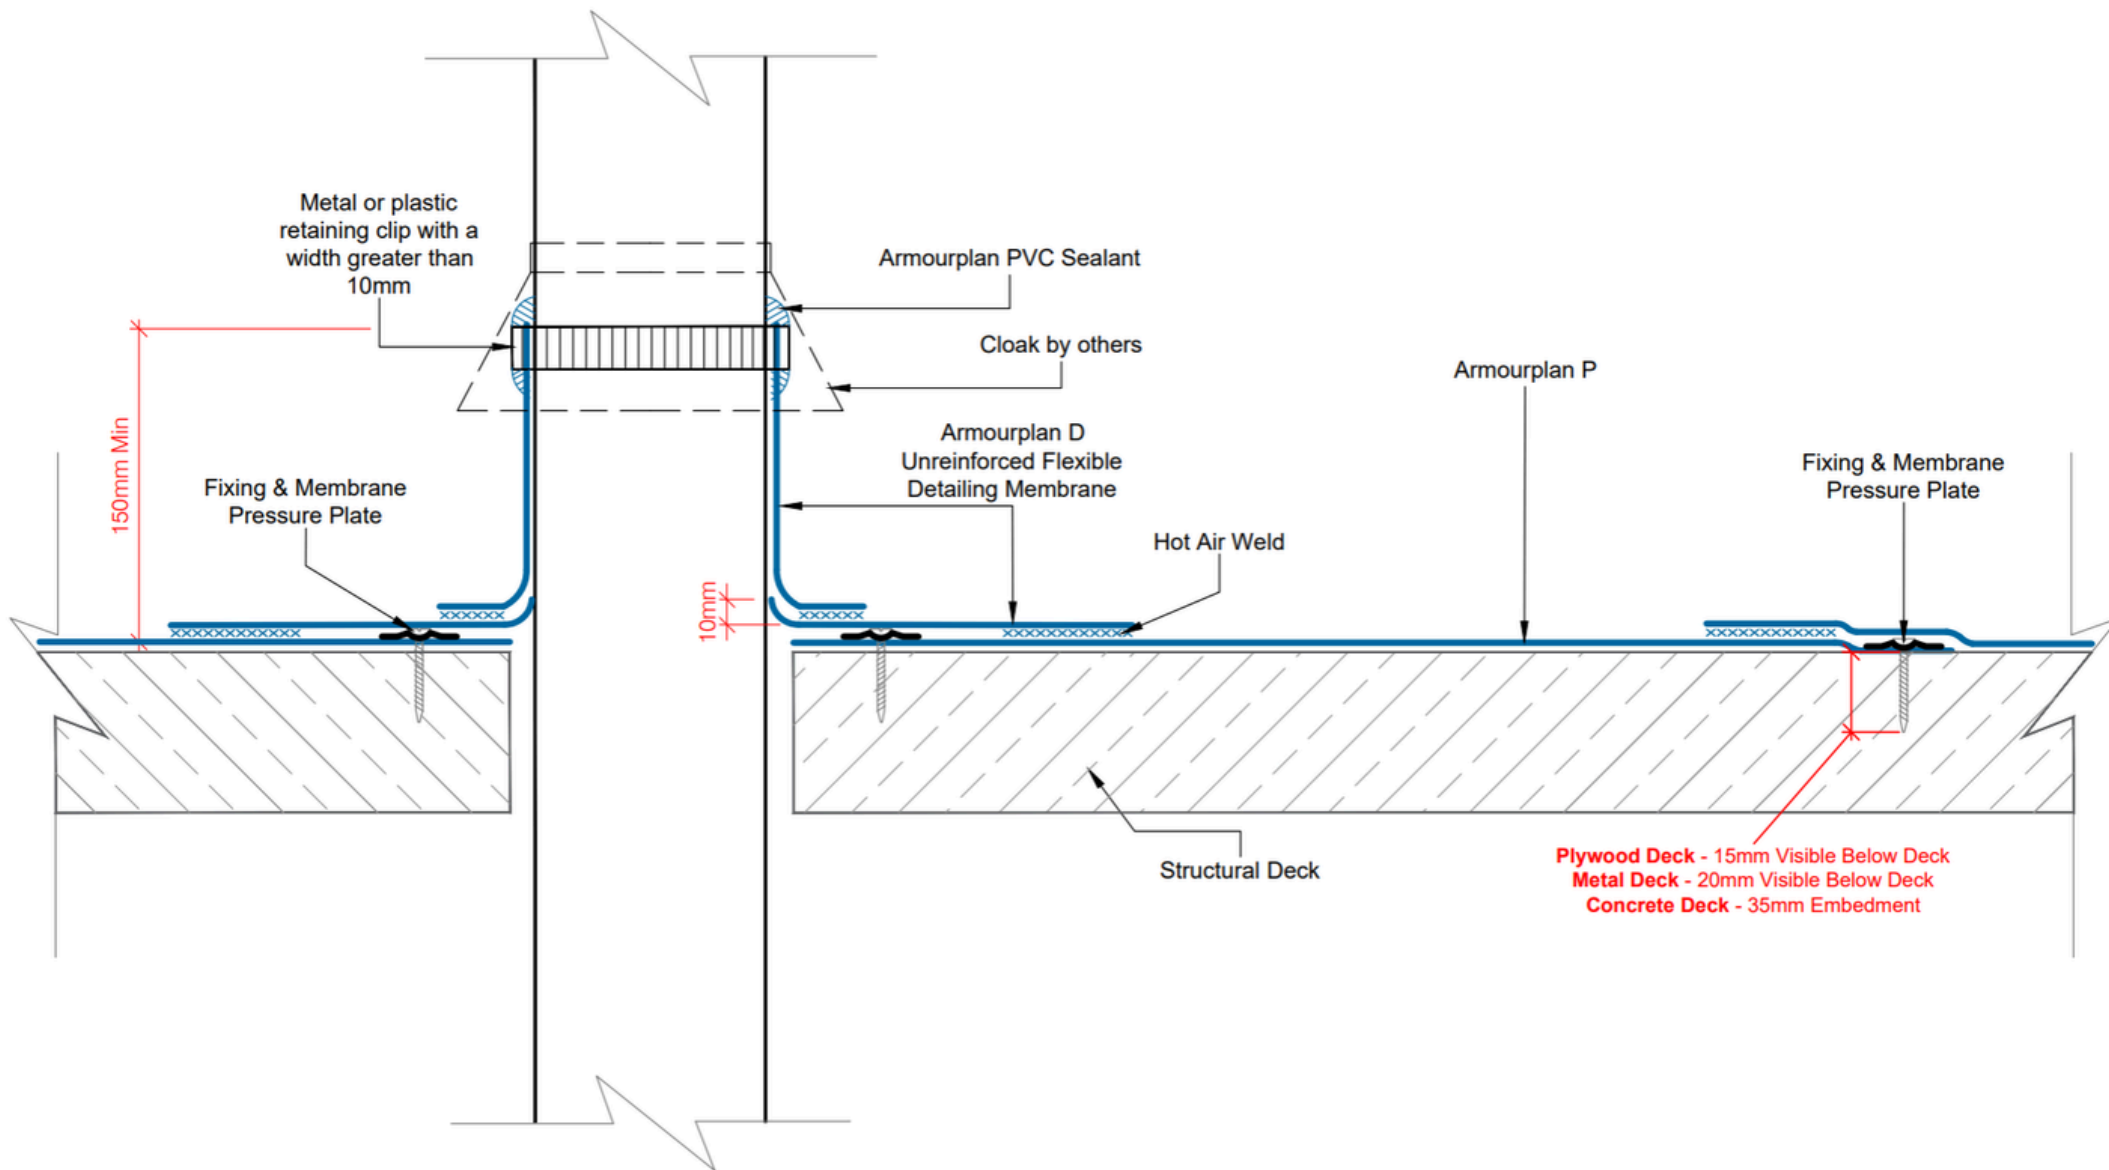

neuchâtel
Since 1905

Phone 09 441 4595
email: info@neuchatel.co.nz
17 Manga Road, Silverdale
Auckland 0922
New Zealand

PRODUCT / SYSTEM:

ARMOURPLAN COLD ROOF SYSTEM MECHANICALLY FIXED

DRAWING TITLE:

COLD ROOF - VENT PIPE PENETRATION

DRAWING NO:

CR ASM-15a

REVISION:

1

DATE:

05.07.2025

DRAWN BY:

HM


SCALE:

NTS

All Neuchâtel products must be installed by a Certified trained Neuchâtel Applicator and in accordance with the relevant Codemark certificate, installation guides and relevant data sheets.
Published current standard details of the system should be used as part of the Specification package. Any amendments to these details must be reviewed and approved in writing by the Neuchâtel Waterproofing Technical Services Department. Project specifications are available on request. Further information on all Neuchâtel Waterproofing products and services can be obtained through the contact details provided.

CodeMark

CMNZ70094

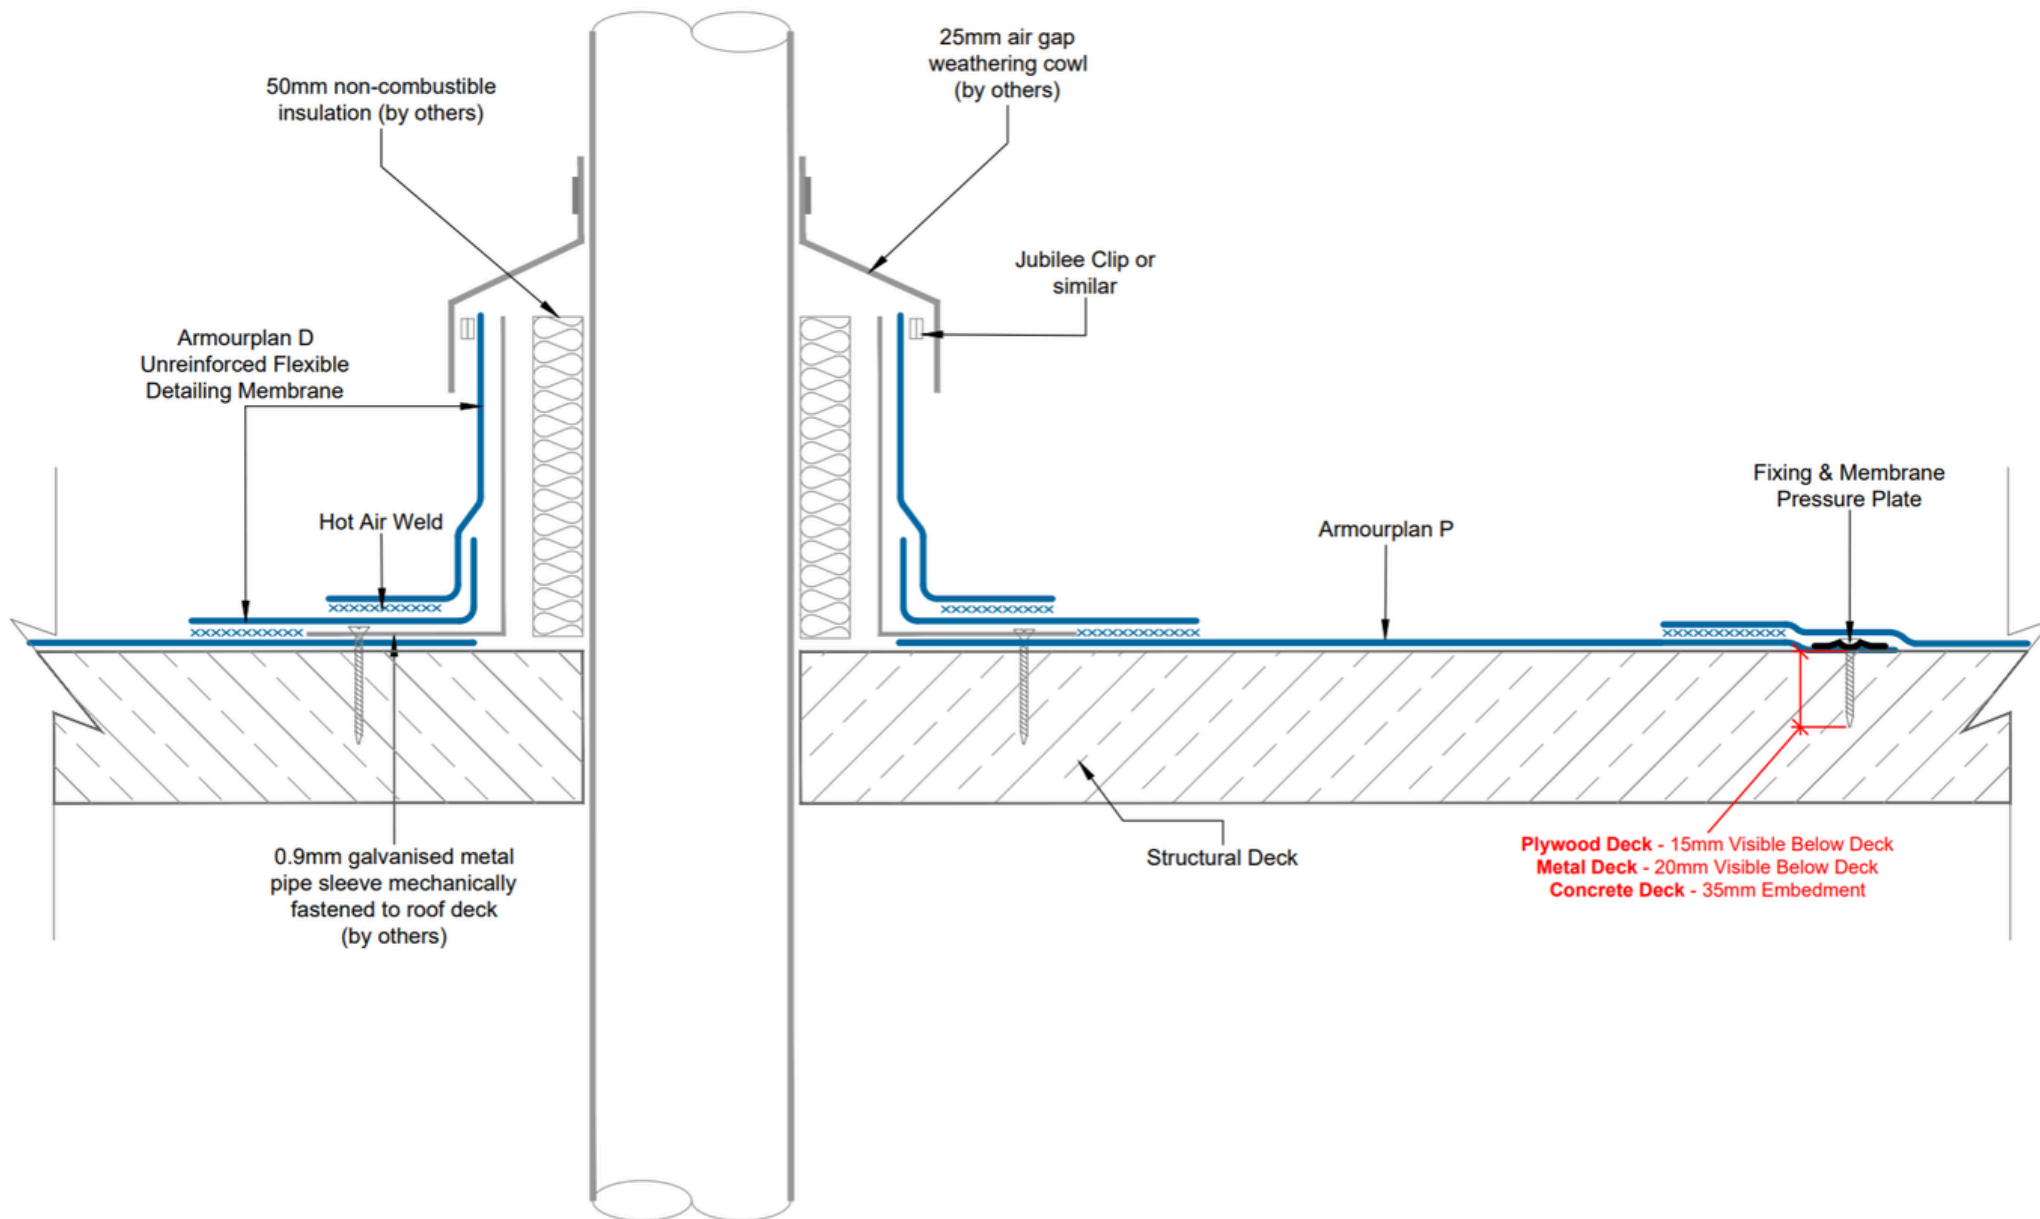

neuchâtel
Since 1905

Phone 09 441 4595
email: info@neuchatel.co.nz

17 Manga Road, Silverdale
Auckland 0922
New Zealand

PRODUCT / SYSTEM:

ARMOURPLAN COLD ROOF SYSTEM MECHANICALLY FIXED

DRAWING TITLE:

COLD ROOF - HOT PIPE DETAIL

DRAWING NO:

CR ASM-15b

REVISION:

1

DATE:

05.07.2025

DRAWN BY:

HM


SCALE:

NTS

All Neuchatel products must be installed by a Certified trained Neuchatel Applicator and in accordance with the relevant Codemark certificate, installation guides and relevant data sheets.
Published current standard details of the system should be used as part of the Specification package. Any amendments to these details must be reviewed and approved in writing by the Neuchatel Waterproofing Technical Services Department. Project specifications are available on request. Further information on all Neuchatel Waterproofing products and services can be obtained through the contact details provided.

CodeMark

CMNZ70094

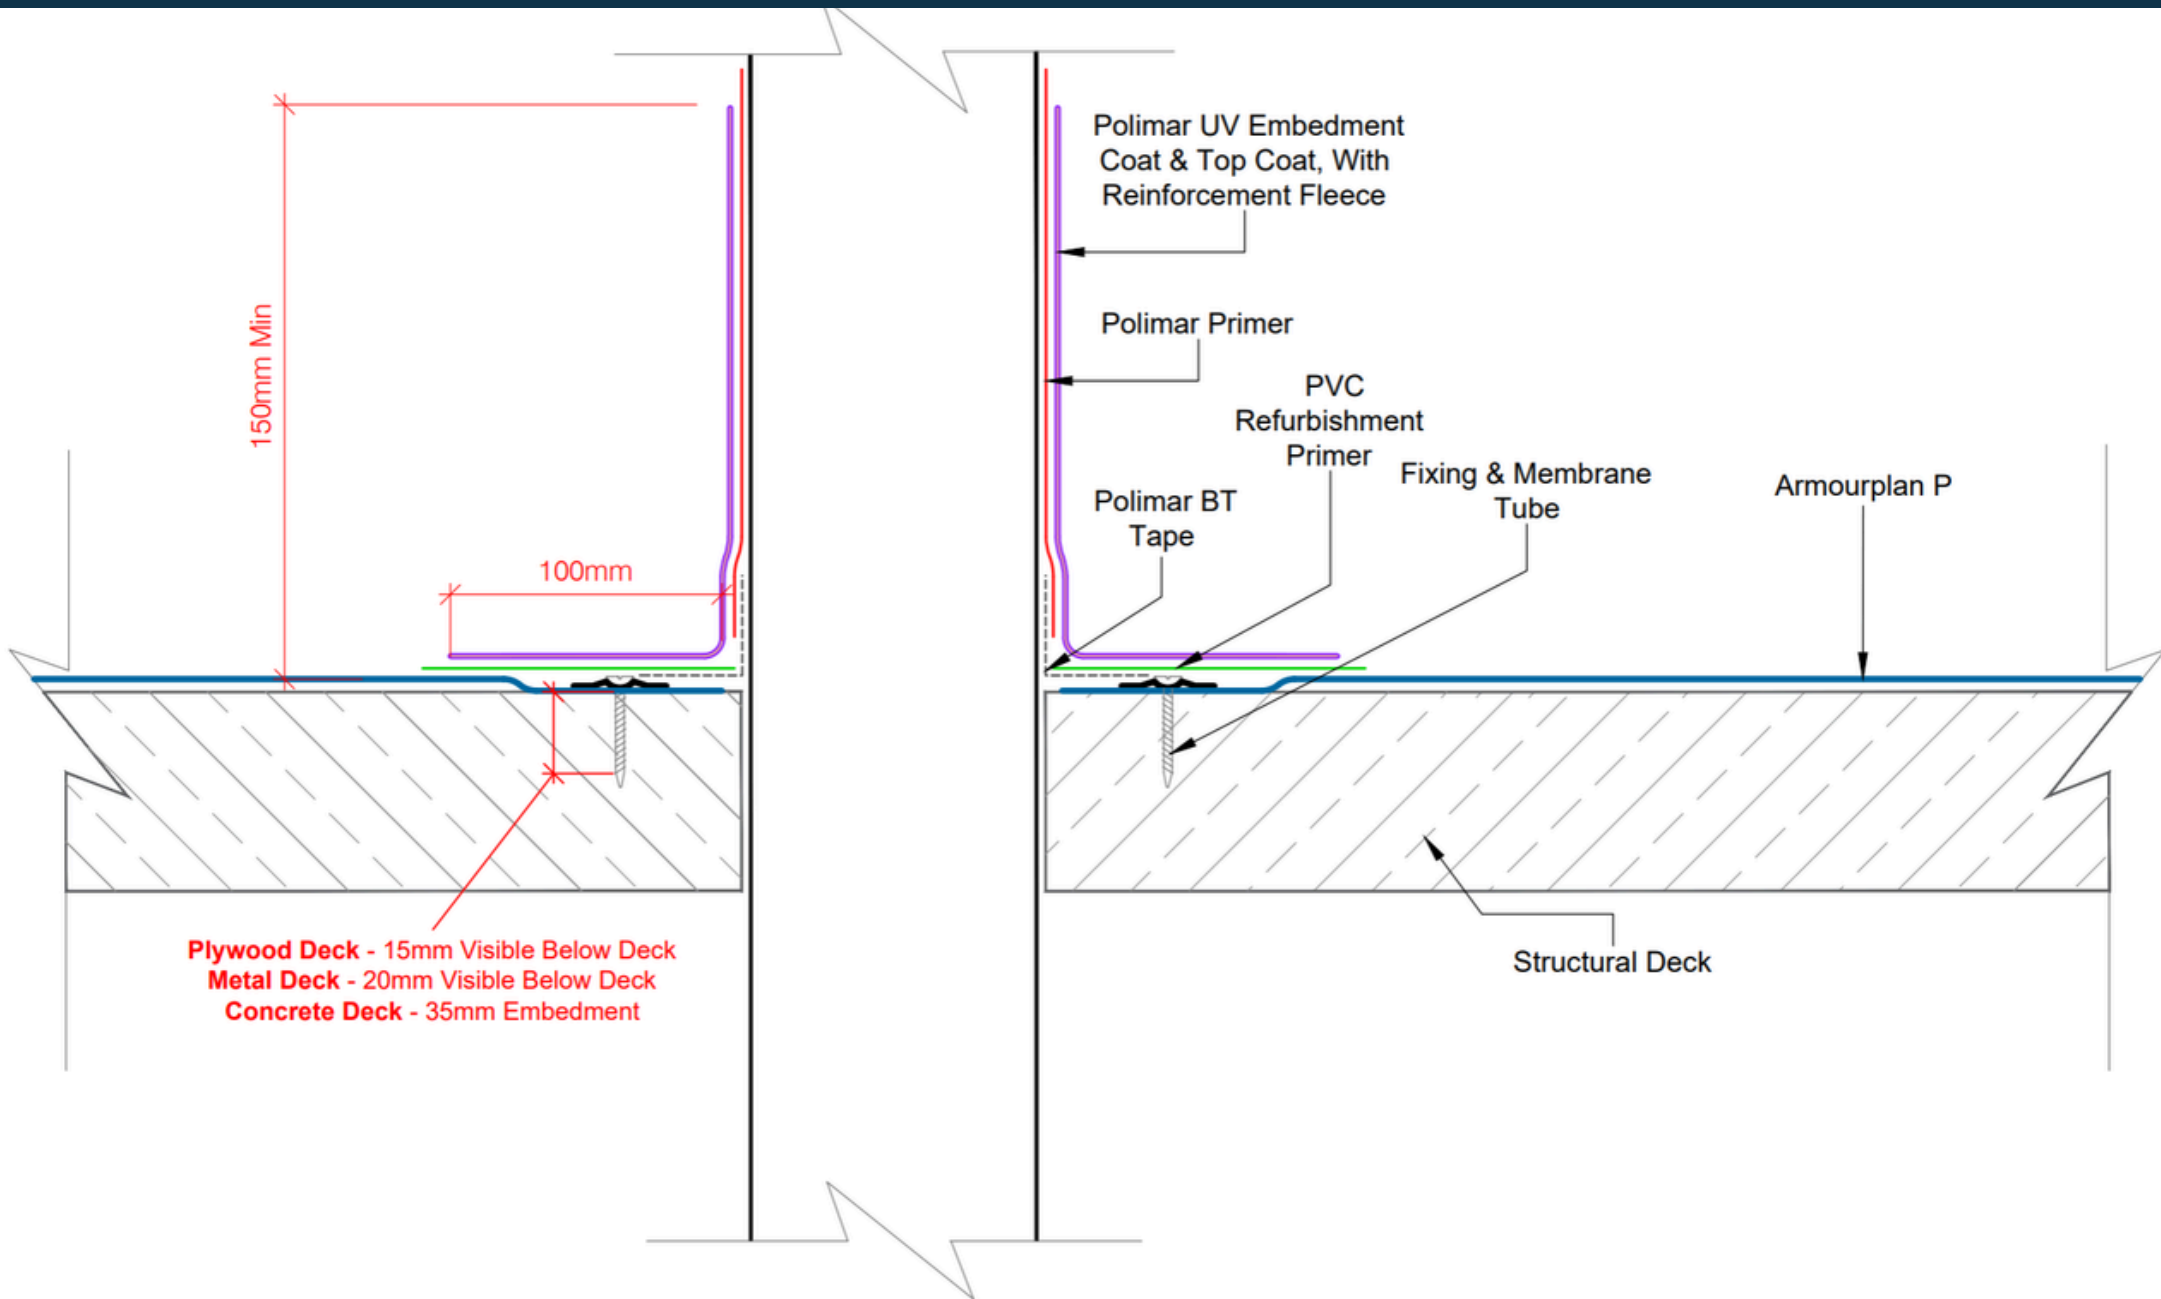

Phone 09 441 4595
email: info@neuchatel.co.nz

17 Manga Road, Silverdale
Auckland 0922
New Zealand

PRODUCT / SYSTEM:

ARMOURPLAN COLD ROOF SYSTEM MECHANICALLY FIXED

DRAWING TITLE:

COLD ROOF - PENETRATION UTILIZING POLIMAR

DRAWING NO:

CR ASM-15c

REVISION:

1

DATE:

05.07.2025

DRAWN BY:

HM


SCALE:

NTS

All Neuchâtel products must be installed by a Certified trained Neuchâtel Applicator and in accordance with the relevant Codemark certificate, installation guides and relevant data sheets.
Published current standard details of the system should be used as part of the Specification package. Any amendments to these details must be reviewed and approved in writing by the Neuchâtel Waterproofing Technical Services Department. Project specifications are available on request. Further information on all Neuchâtel Waterproofing products and services can be obtained through the contact details provided.

CodeMark

CMNZ70094

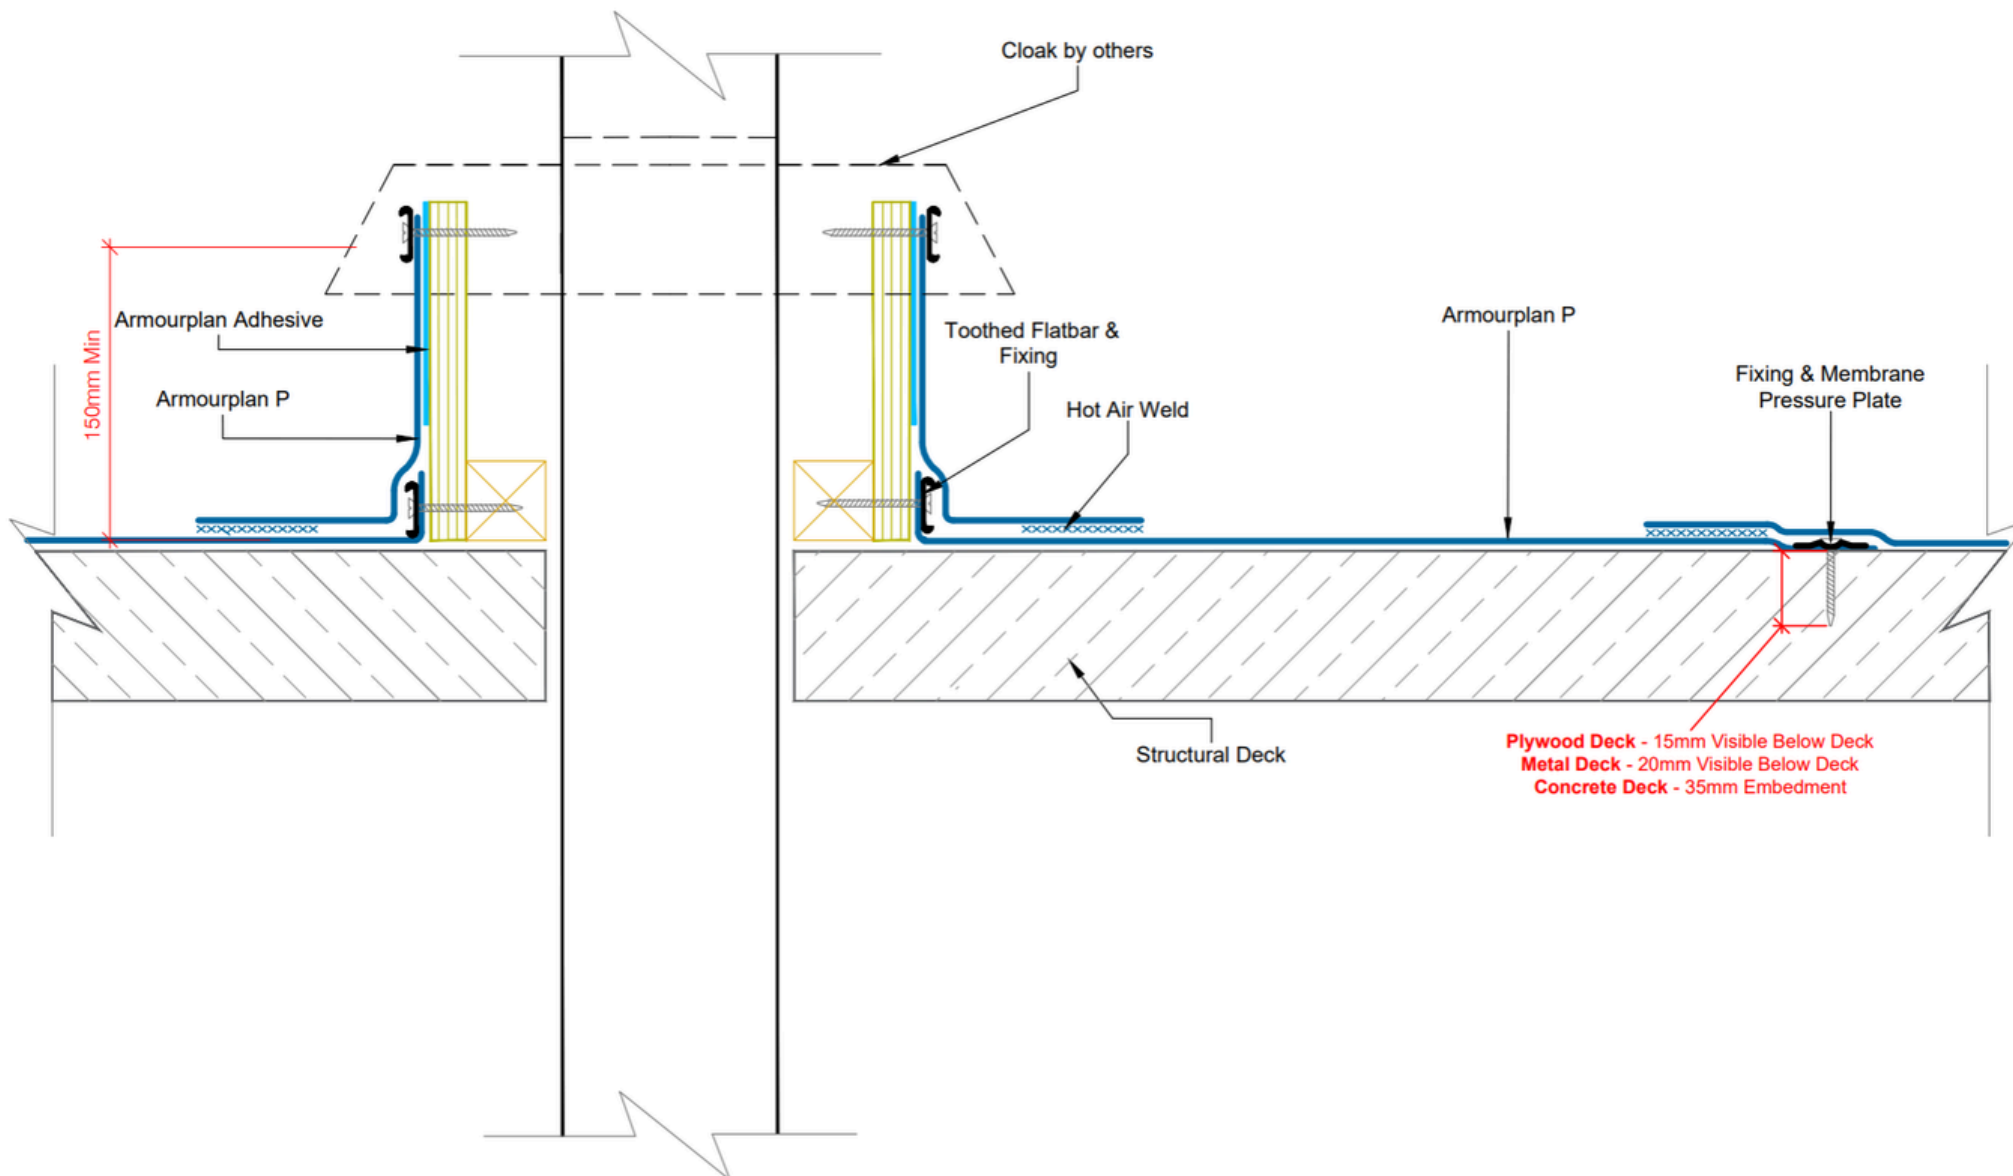

neuchâtel
Since 1905

Phone 09 441 4595
email: info@neuchatel.co.nz
17 Manga Road, Silverdale
Auckland 0922
New Zealand

PRODUCT / SYSTEM:

ARMOURPLAN COLD ROOF SYSTEM MECHANICALLY FIXED

DRAWING TITLE:

COLD ROOF - SQUARE PENETRATION WITH BOX

DRAWING NO:

CR ASM-15d

REVISION:

1

DATE:

05.07.2025

DRAWN BY:

HM


SCALE:


NTS

All Neuchâtel products must be installed by a Certified trained Neuchâtel Applicator and in accordance with the relevant Codemark certificate, installation guides and relevant data sheets.
Published current standard details of the system should be used as part of the Specification package. Any amendments to these details must be reviewed and approved in writing by the Neuchâtel Waterproofing Technical Services Department. Project specifications are available on request. Further information on all Neuchâtel Waterproofing products and services can be obtained through the contact details provided.

CodeMark

CMNZ70094

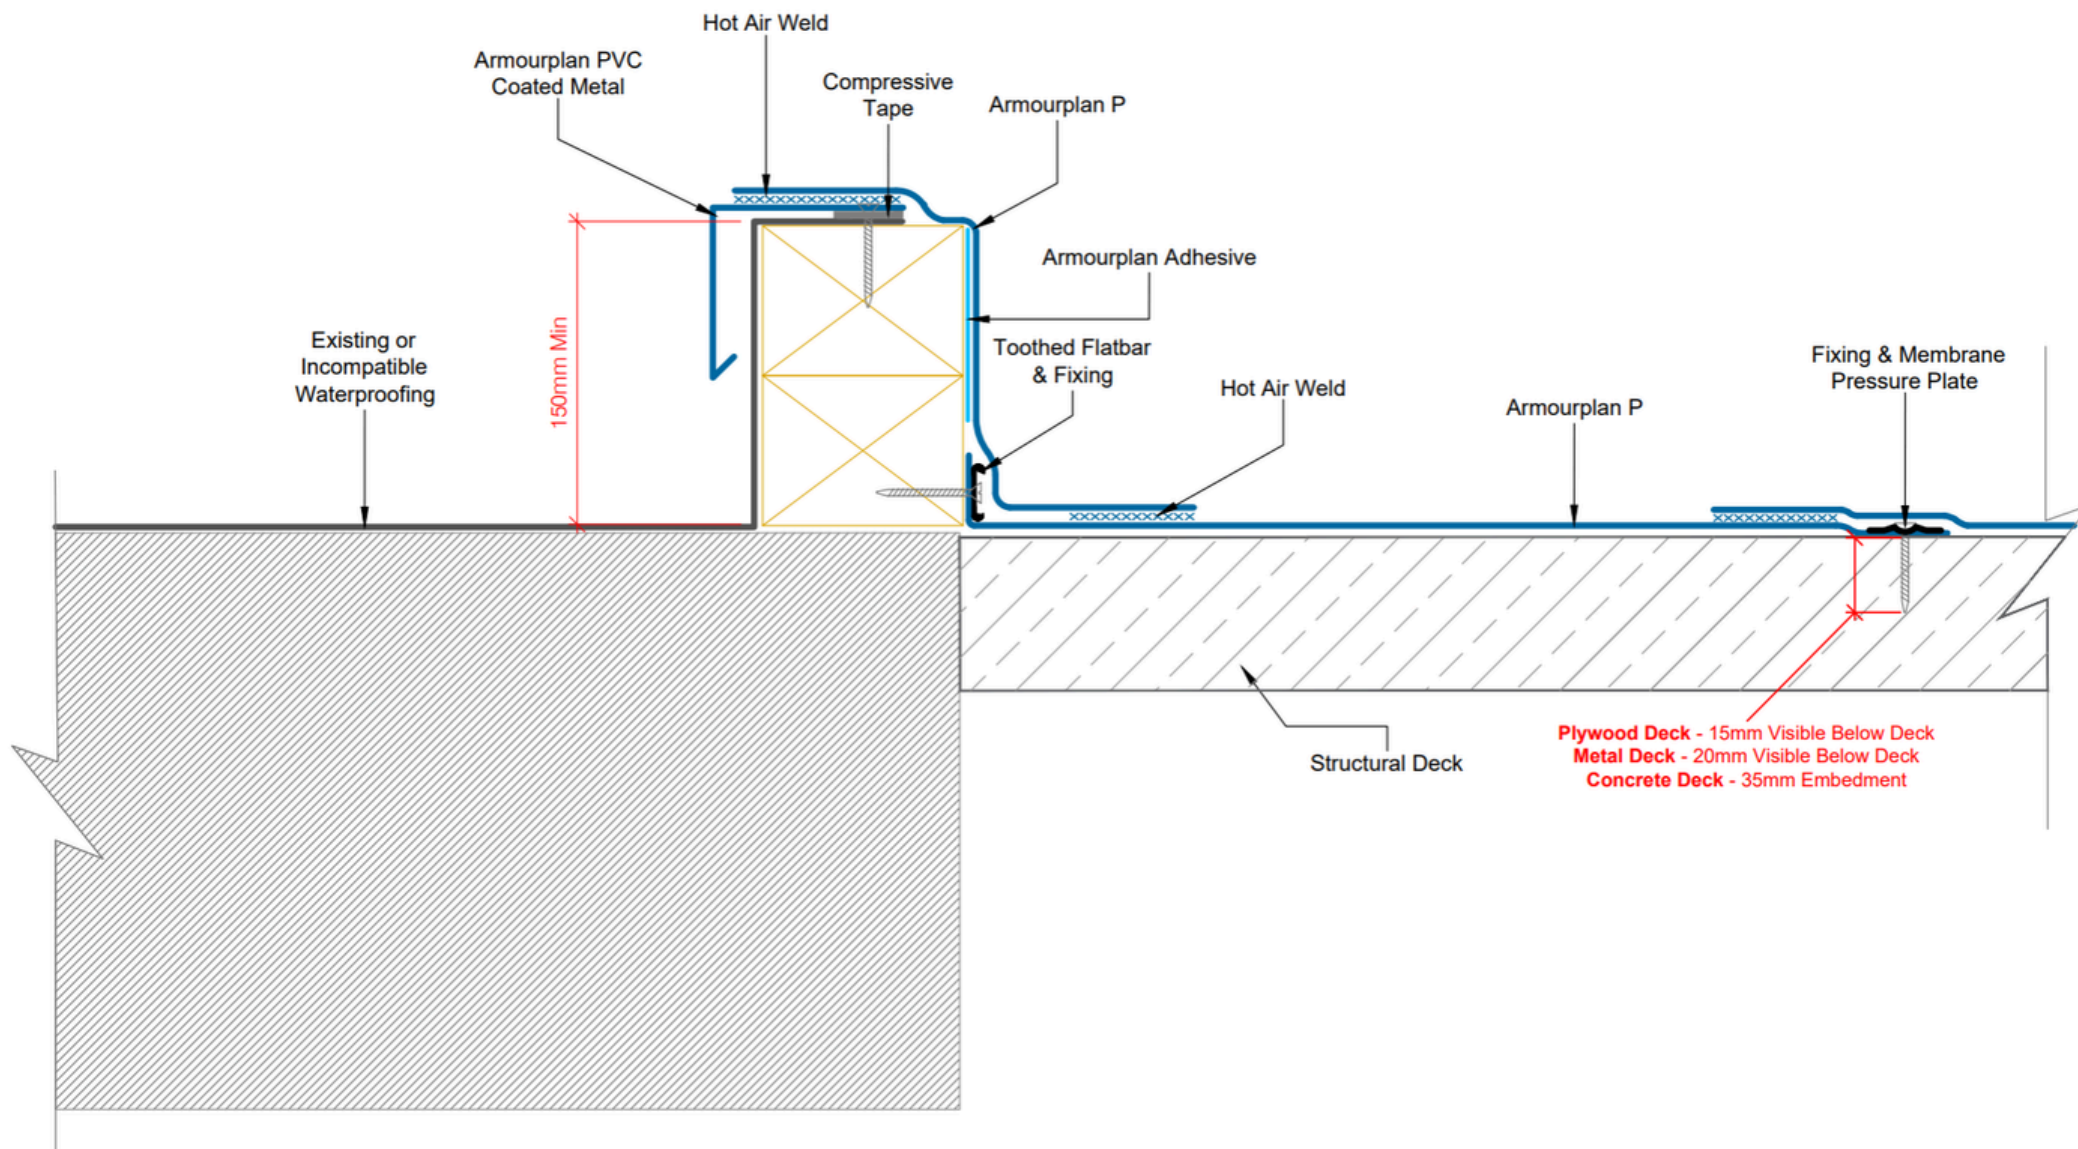

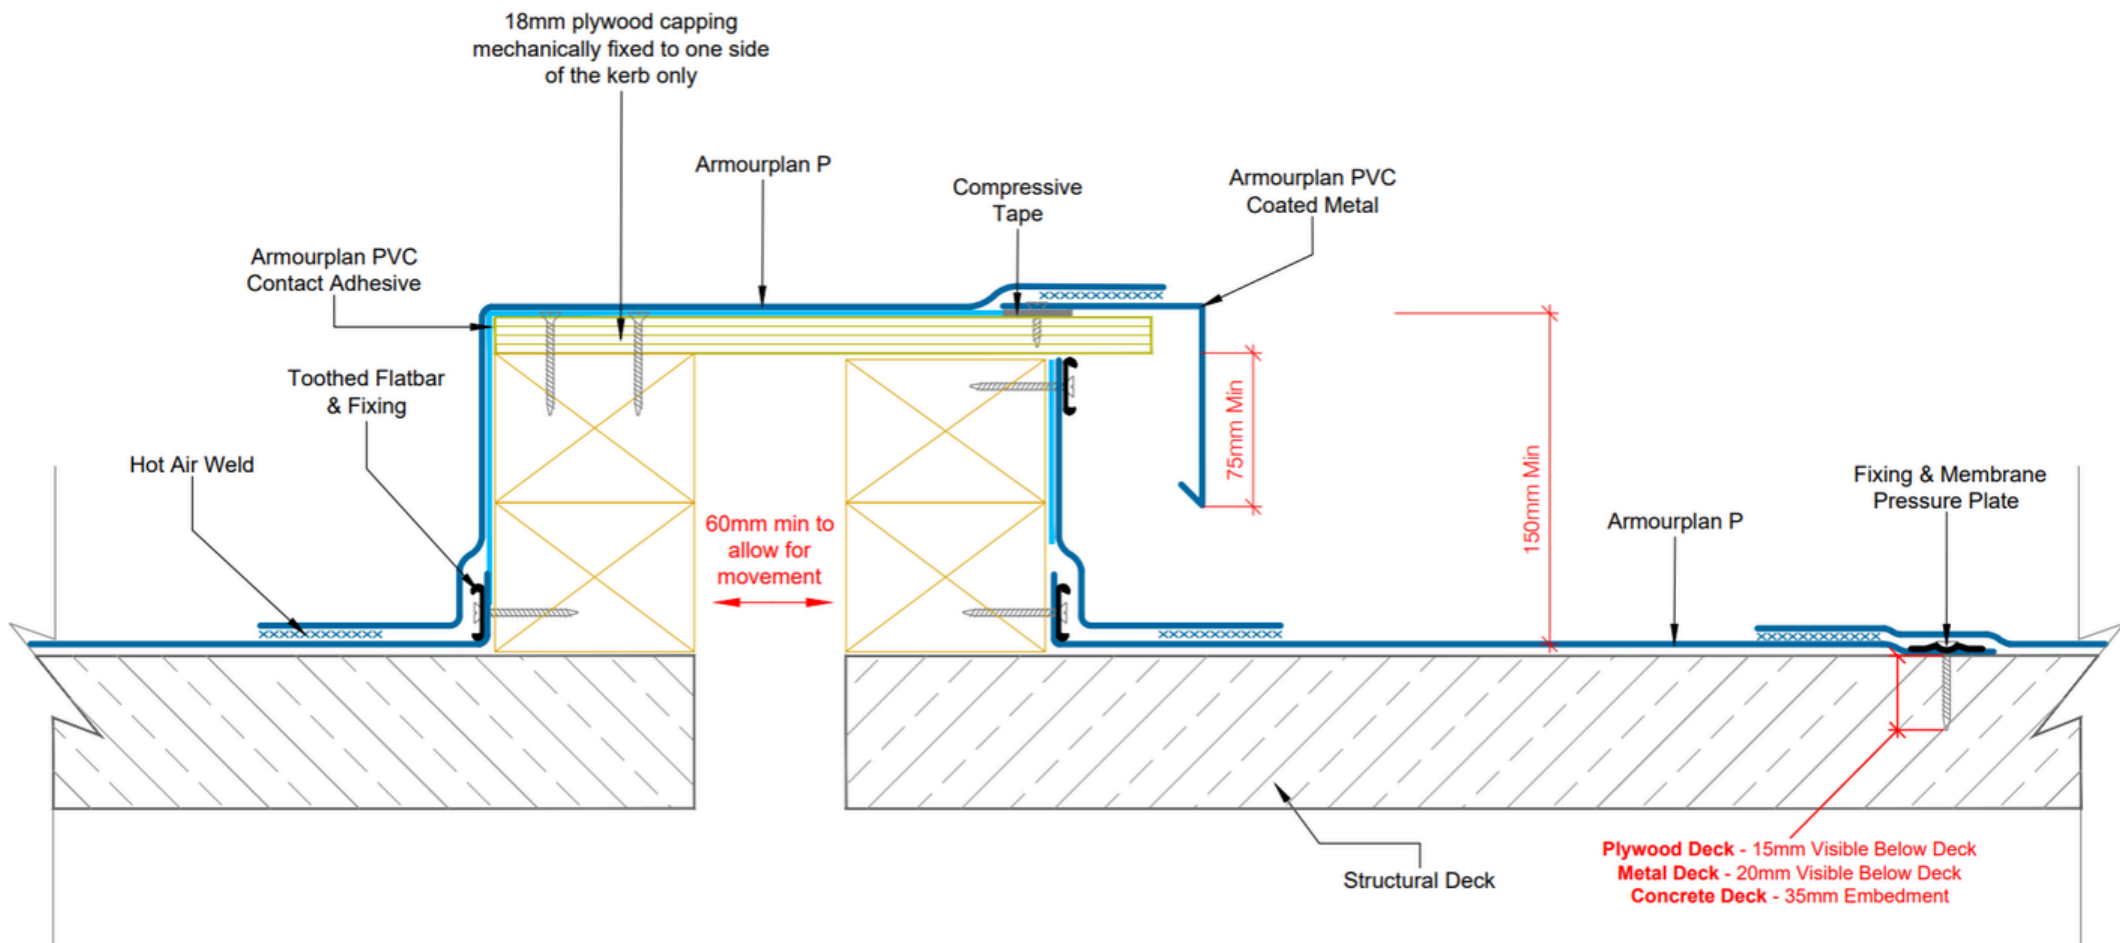

neuchâtel
Since 1905

Phone 09 441 4595
email: info@neuchatel.co.nz
17 Manga Road, Silverdale
Auckland 0922
New Zealand

PRODUCT / SYSTEM:

ARMOURPLAN COLD ROOF SYSTEM MECHANICALLY FIXED

DRAWING TITLE:

COLD ROOF - MOVEMENT DETAIL

DRAWING NO:

CR ASM-17

REVISION:

1

DATE:

05.07.2025

DRAWN BY:

HM


SCALE:

NTS


All Neuchâtel products must be installed by a Certified trained Neuchâtel Applicator and in accordance with the relevant Codemark certificate, installation guides and relevant data sheets.
Published current standard details of the system should be used as part of the Specification package. Any amendments to these details must be reviewed and approved in writing by the Neuchâtel Waterproofing Technical Services Department. Project specifications are available on request. Further information on all Neuchâtel Waterproofing products and services can be obtained through the contact details provided.

CodeMark

CMNZ70094

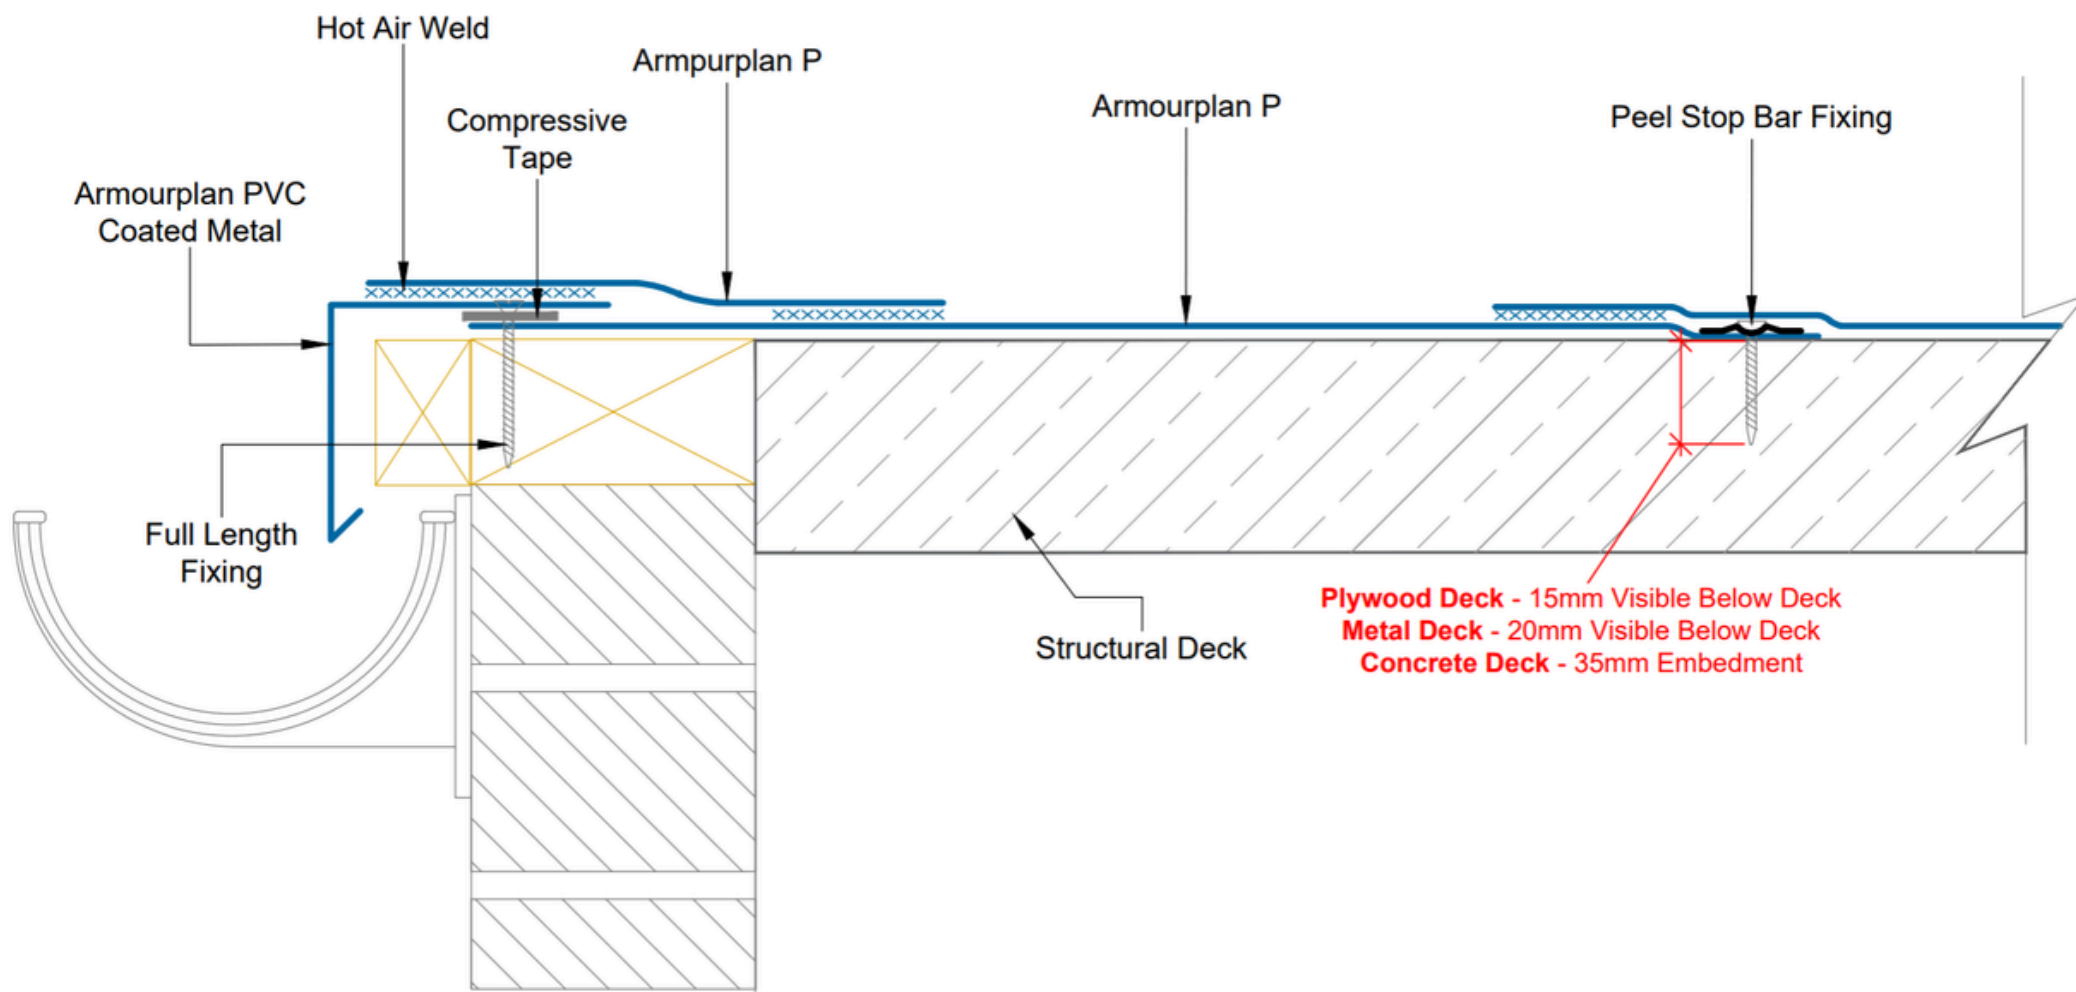

NOTE: THIS DETAIL MUST ONLY BE USED ON PROJECTS WHERE THE WIND UPLIFT IS LOW

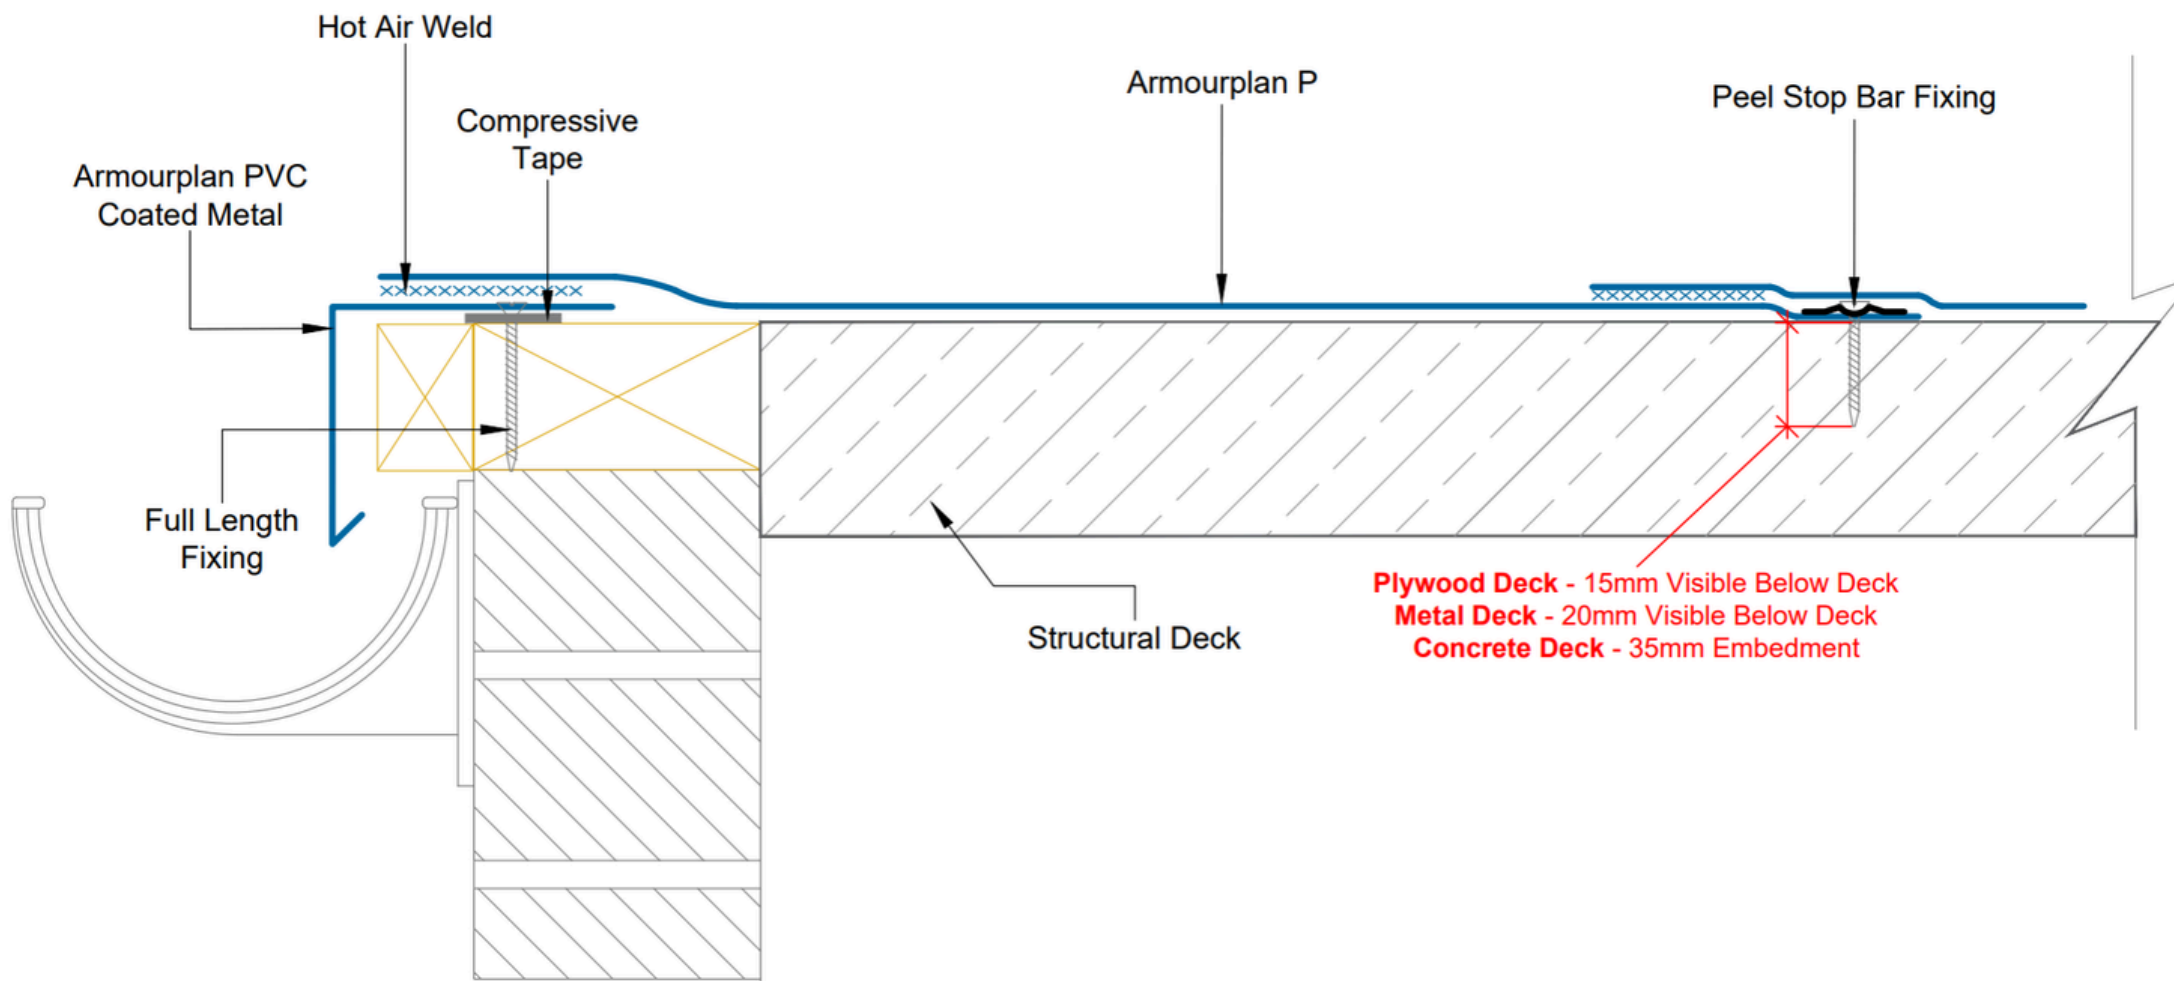

neuchâtel
Since 1906

Phone 09 441 4595
email: info@neuchatel.co.nz

17 Manga Road, Silverdale
Auckland 0922
New Zealand

PRODUCT / SYSTEM:

ARMOURPLAN COLD ROOF SYSTEM MECHANICALLY FIXED

DRAWING TITLE:

COLD ROOF - DRIP EDGE DETAIL

DRAWING NO:

CR ASM-1b

REVISION:

1

DATE:

05.07.2025

DRAWN BY:

HM


SCALE:

NTS

All Neuchâtel products must be installed by a Certified trained Neuchâtel Applicator and in accordance with the relevant Codemark certificate, installation guides and relevant data sheets.
Published current standard details of the system should be used as part of the Specification package. Any amendments to these details must be reviewed and approved in writing by the Neuchâtel Waterproofing Technical Services Department. Project specifications are available on request. Further information on all Neuchâtel Waterproofing products and services can be obtained through the contact details provided.

CodeMark

CMNZ70094

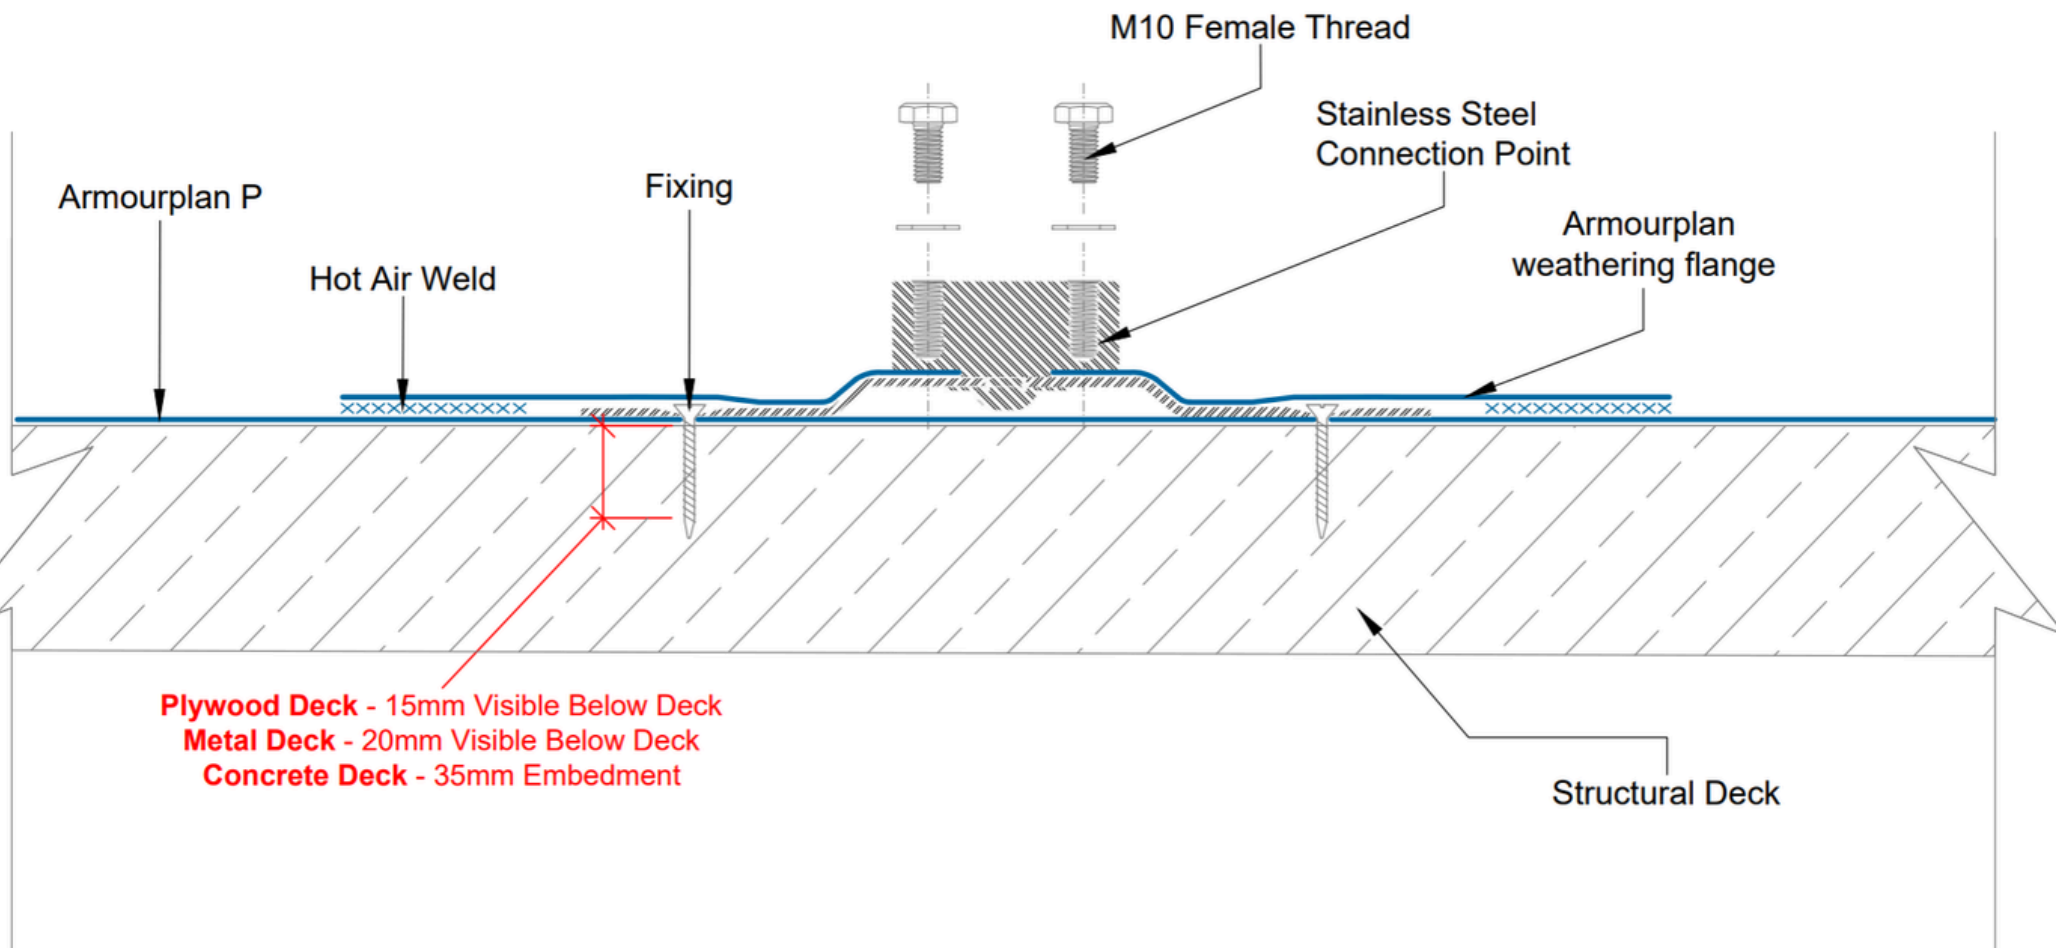

neuchâtel
Since 1905

Phone 09 441 4595
email: info@neuchatel.co.nz

17 Manga Road, Silverdale
Auckland 0922
New Zealand

PRODUCT / SYSTEM:

ARMOURPLAN COLD ROOF SYSTEM MECHANICALLY FIXED

DRAWING TITLE:

COLD ROOF - NICHOLSONS ROOFTRAK IFP

DRAWING NO:

CR ASM-20

REVISION:

1

DATE:

05.07.2025

DRAWN BY:

HM

SCALE:


NTS

All Neuchâtel products must be installed by a Certified trained Neuchâtel Applicator and in accordance with the relevant Codemark certificate, installation guides and relevant data sheets.
Published current standard details of the system should be used as part of the Specification package. Any amendments to these details must be reviewed and approved in writing by the Neuchâtel Waterproofing Technical Services Department.
Project specifications are available on request. Further information on all Neuchâtel Waterproofing products and services can be obtained through the contact details provided.

CodeMark

CMNZ70094

CONSTANT FORCE POSTS FITTED IN ACCORDANCE WITH LATCHWAYS DATA SHEET

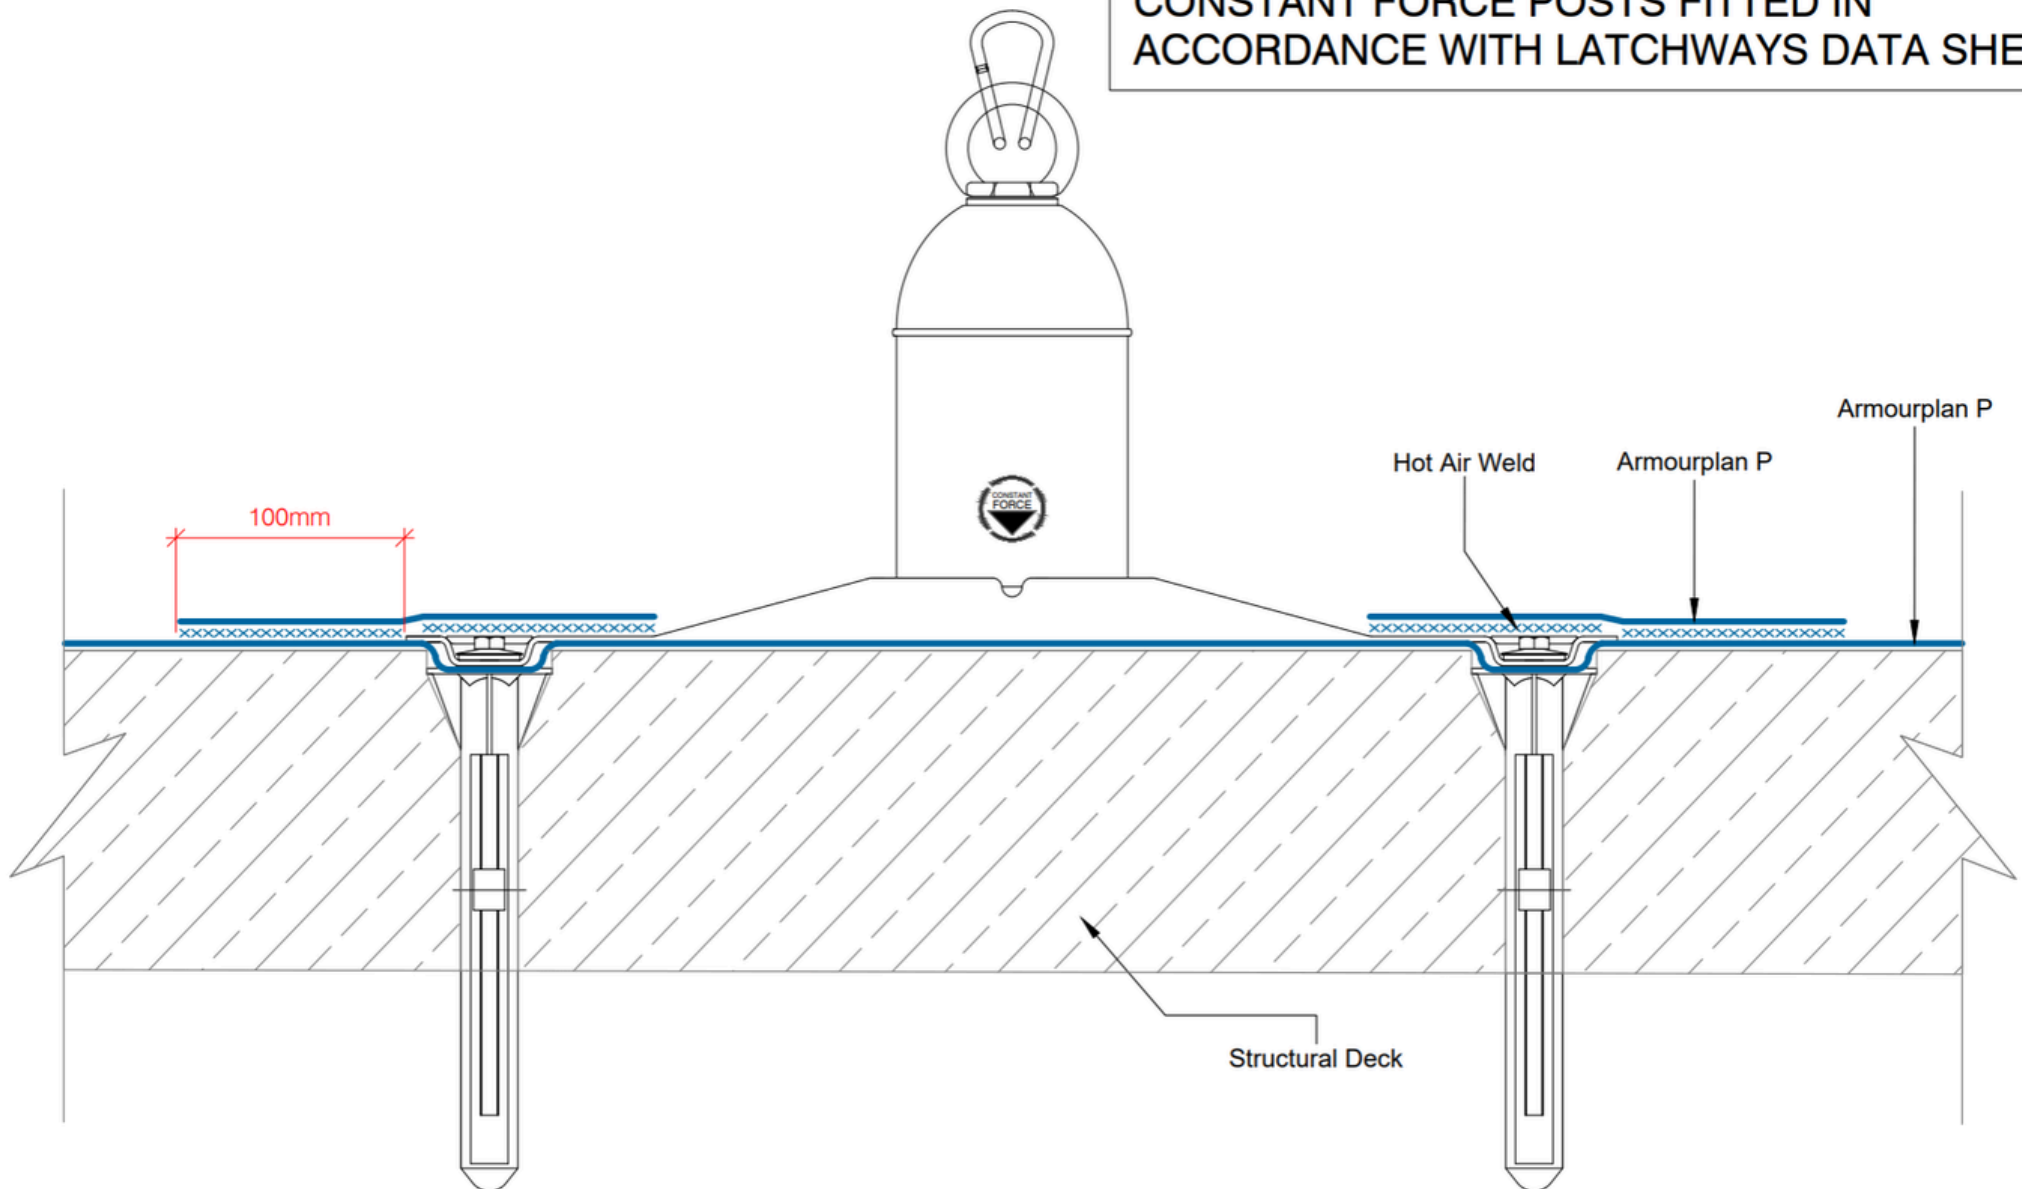

neuchâtel
Since 1905

Phone 09 441 4595
email: info@neuchatel.co.nz

17 Manga Road, Silverdale
Auckland 0922
New Zealand

PRODUCT / SYSTEM:

ARMOURPLAN COLD ROOF SYSTEM MECHANICALLY FIXED

DRAWING TITLE:

COLD ROOF - LATCHWAYS MANSAFE SYSTEM

DRAWING NO:

CR ASM-21

REVISION:

1

DATE:

05.07.2025

DRAWN BY:

HM


SCALE:

NTS

All Neuchâtel products must be installed by a Certified trained Neuchâtel Applicator and in accordance with the relevant Codemark certificate, installation guides and relevant data sheets.
Published current standard details of the system should be used as part of the Specification package. Any amendments to these details must be reviewed and approved in writing by the Neuchâtel Waterproofing Technical Services Department. Project specifications are available on request. Further information on all Neuchâtel Waterproofing products and services can be obtained through the contact details provided.

CodeMark

CMNZ70094

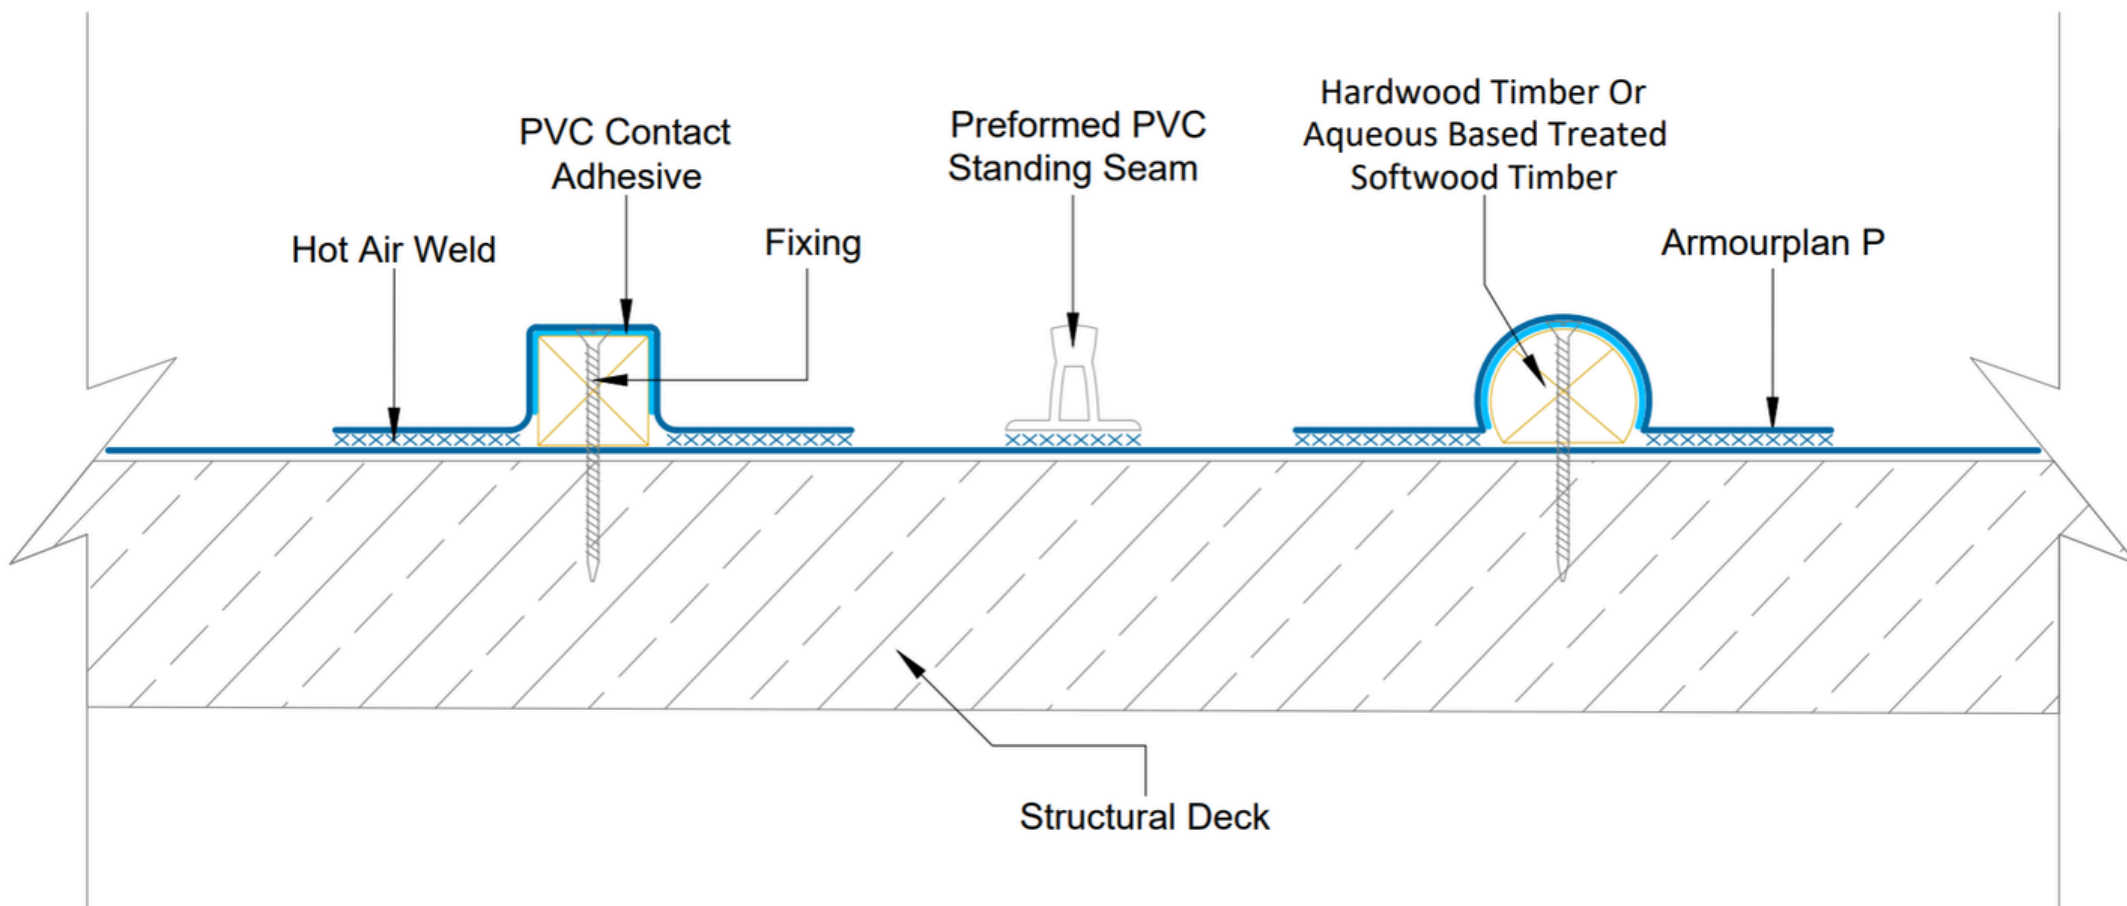

neuchâtel
Since 1905

Phone 09 441 4595
email: info@neuchatel.co.nz

17 Manga Road, Silverdale
Auckland 0922
New Zealand

PRODUCT / SYSTEM:

ARMOURPLAN COLD ROOF SYSTEM MECHANICALLY FIXED

DRAWING TITLE:

COLD ROOF - STANDING SEAMS

DRAWING NO:

CR ASM-22

REVISION:

1

DATE:

05.07.2025

DRAWN BY:

HM

SCALE:


NTS

All Neuchatel products must be installed by a Certified trained Neuchatel Applicator and in accordance with the relevant Codemark certificate, installation guides and relevant data sheets.

Published current standard details of the system should be used as part of the Specification package. Any amendments to these details must be reviewed and approved in writing by the Neuchatel Waterproofing Technical Services Department. Project specifications are available on request. Further information on all Neuchatel Waterproofing products and services can be obtained through the contact details provided.

CodeMark

CMNZ70094

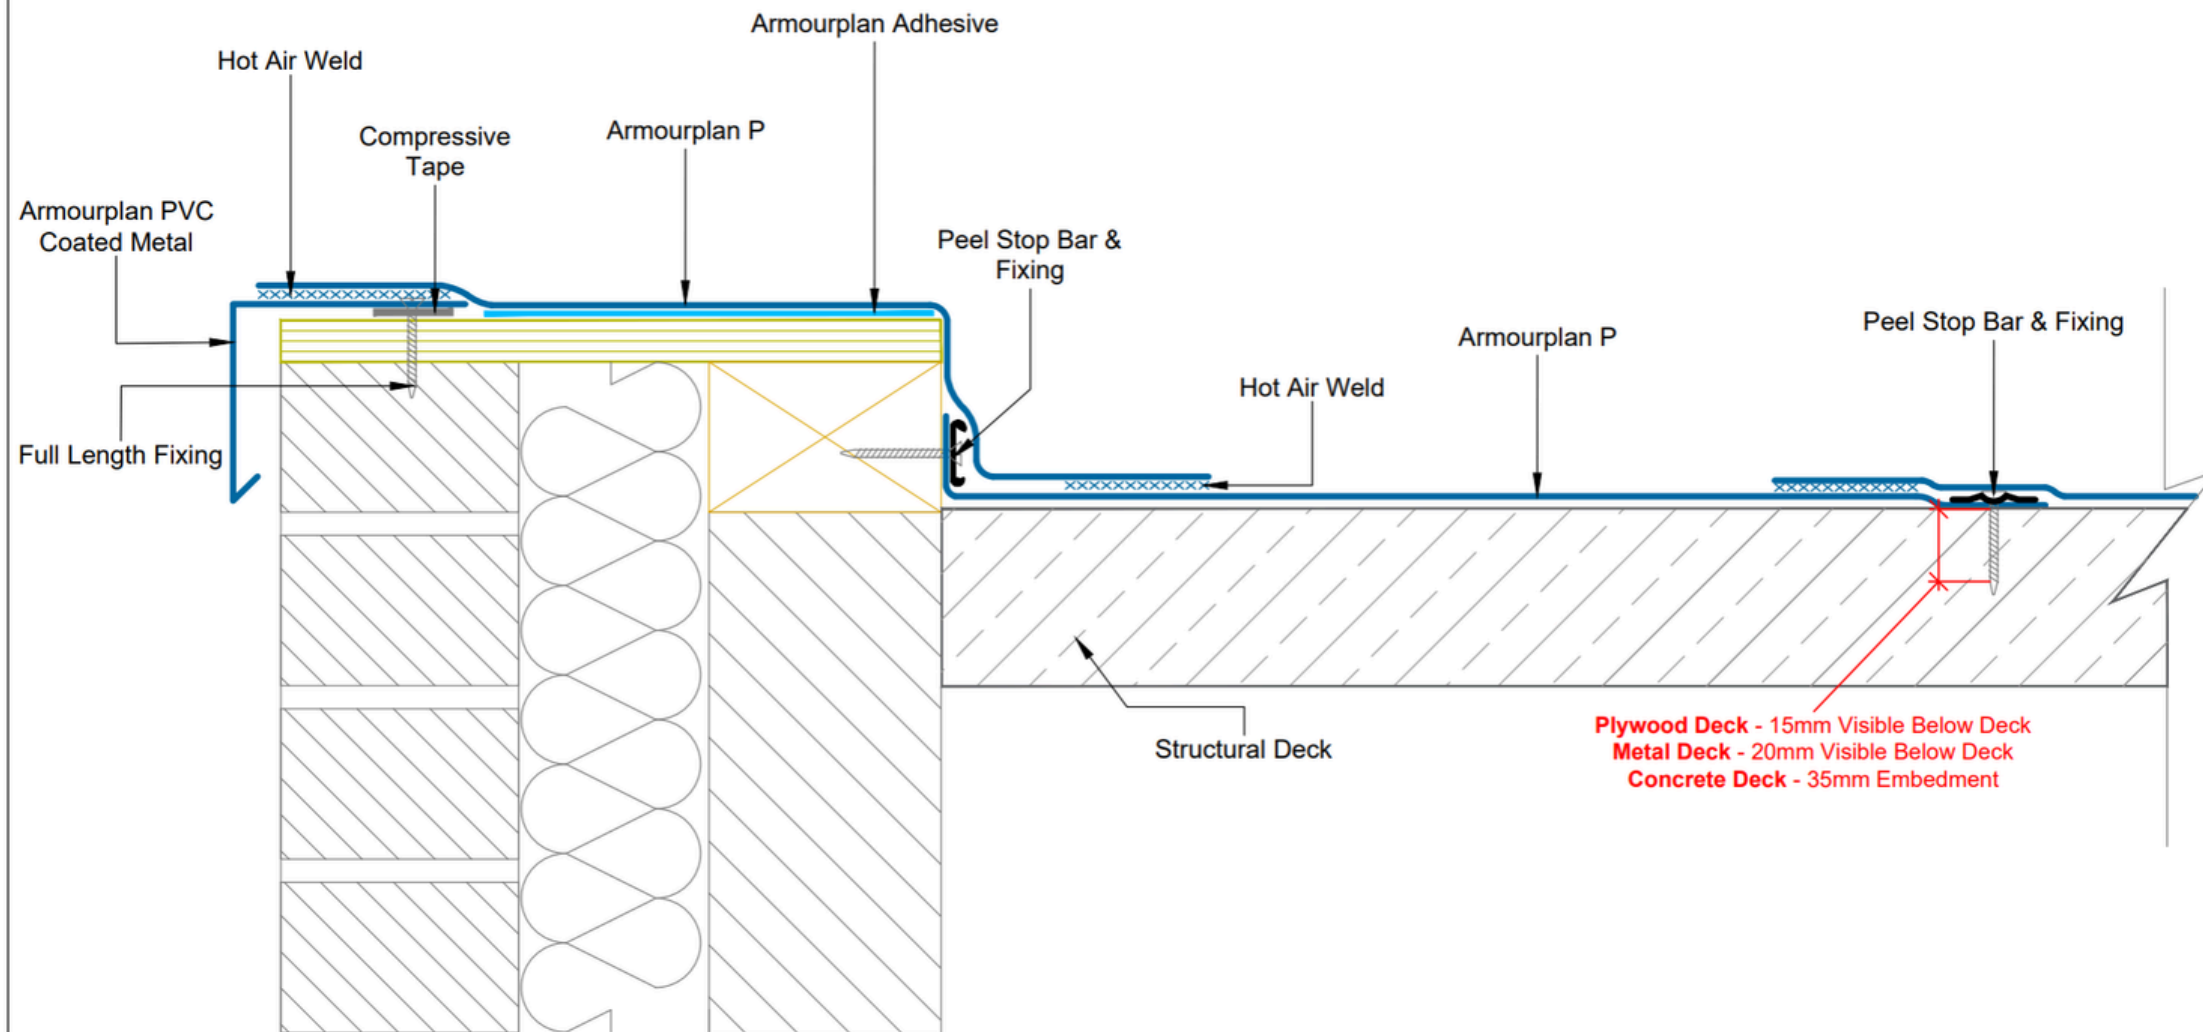

neuchâtel
Since 1905

Phone 09 441 4595
email: info@neuchatel.co.nz

17 Manga Road, Silverdale
Auckland 0922
New Zealand

PRODUCT / SYSTEM:

ARMOURPLAN COLD ROOF SYSTEM MECHANICALLY FIXED

DRAWING TITLE:

COLD ROOF - CHECK KERB DETAIL

DRAWING NO:

CR ASM-2a

REVISION:

1

DATE:

05.07.2025

DRAWN BY:

HM


SCALE:

NTS

All Neuchâtel products must be installed by a Certified trained Neuchâtel Applicator and in accordance with the relevant Codemark certificate, installation guides and relevant data sheets. Published current standard details of the system should be used as part of the Specification package. Any amendments to these details must be reviewed and approved in writing by the Neuchâtel Waterproofing Technical Services Department. Project specifications are available on request. Further information on all Neuchâtel Waterproofing products and services can be obtained through the contact details provided.

CodeMark

CMNZ70094

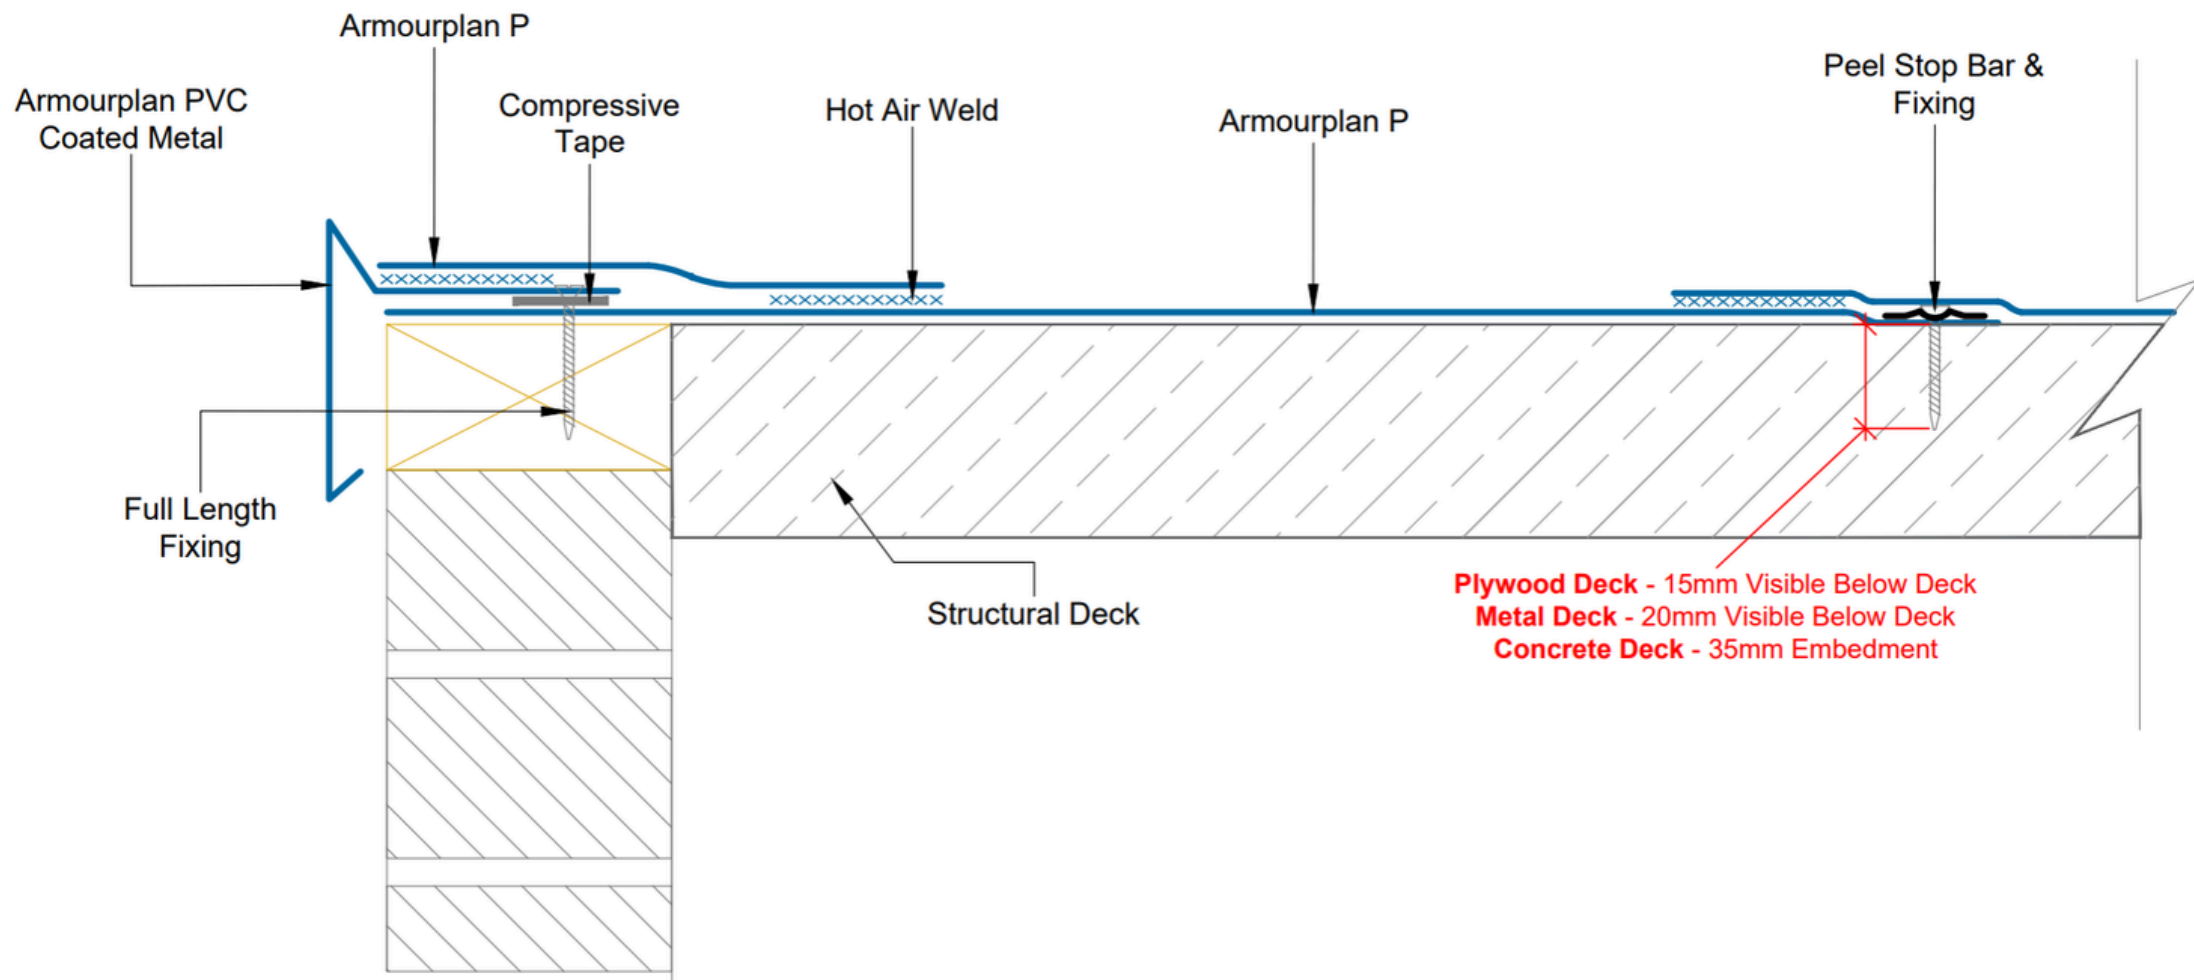

neuchâtel
Since 1905

Phone 09 441 4595
email: info@neuchatel.co.nz

17 Manga Road, Silverdale
Auckland 0922
New Zealand

PRODUCT / SYSTEM:

ARMOURPLAN COLD ROOF SYSTEM MECHANICALLY FIXED

DRAWING TITLE:

COLD ROOF - CHECK KERB DETAIL

DRAWING NO:

CR ASM-2b

REVISION:

1

DATE:

05.07.2025

DRAWN BY:

HM


SCALE:


NTS

All Neuchâtel products must be installed by a Certified trained Neuchâtel Applicator and in accordance with the relevant Codemark certificate, installation guides and relevant data sheets.
Published current standard details of the system should be used as part of the Specification package. Any amendments to these details must be reviewed and approved in writing by the Neuchâtel Waterproofing Technical Services Department. Project specifications are available on request. Further information on all Neuchâtel Waterproofing products and services can be obtained through the contact details provided.

CodeMark

CMNZ70094

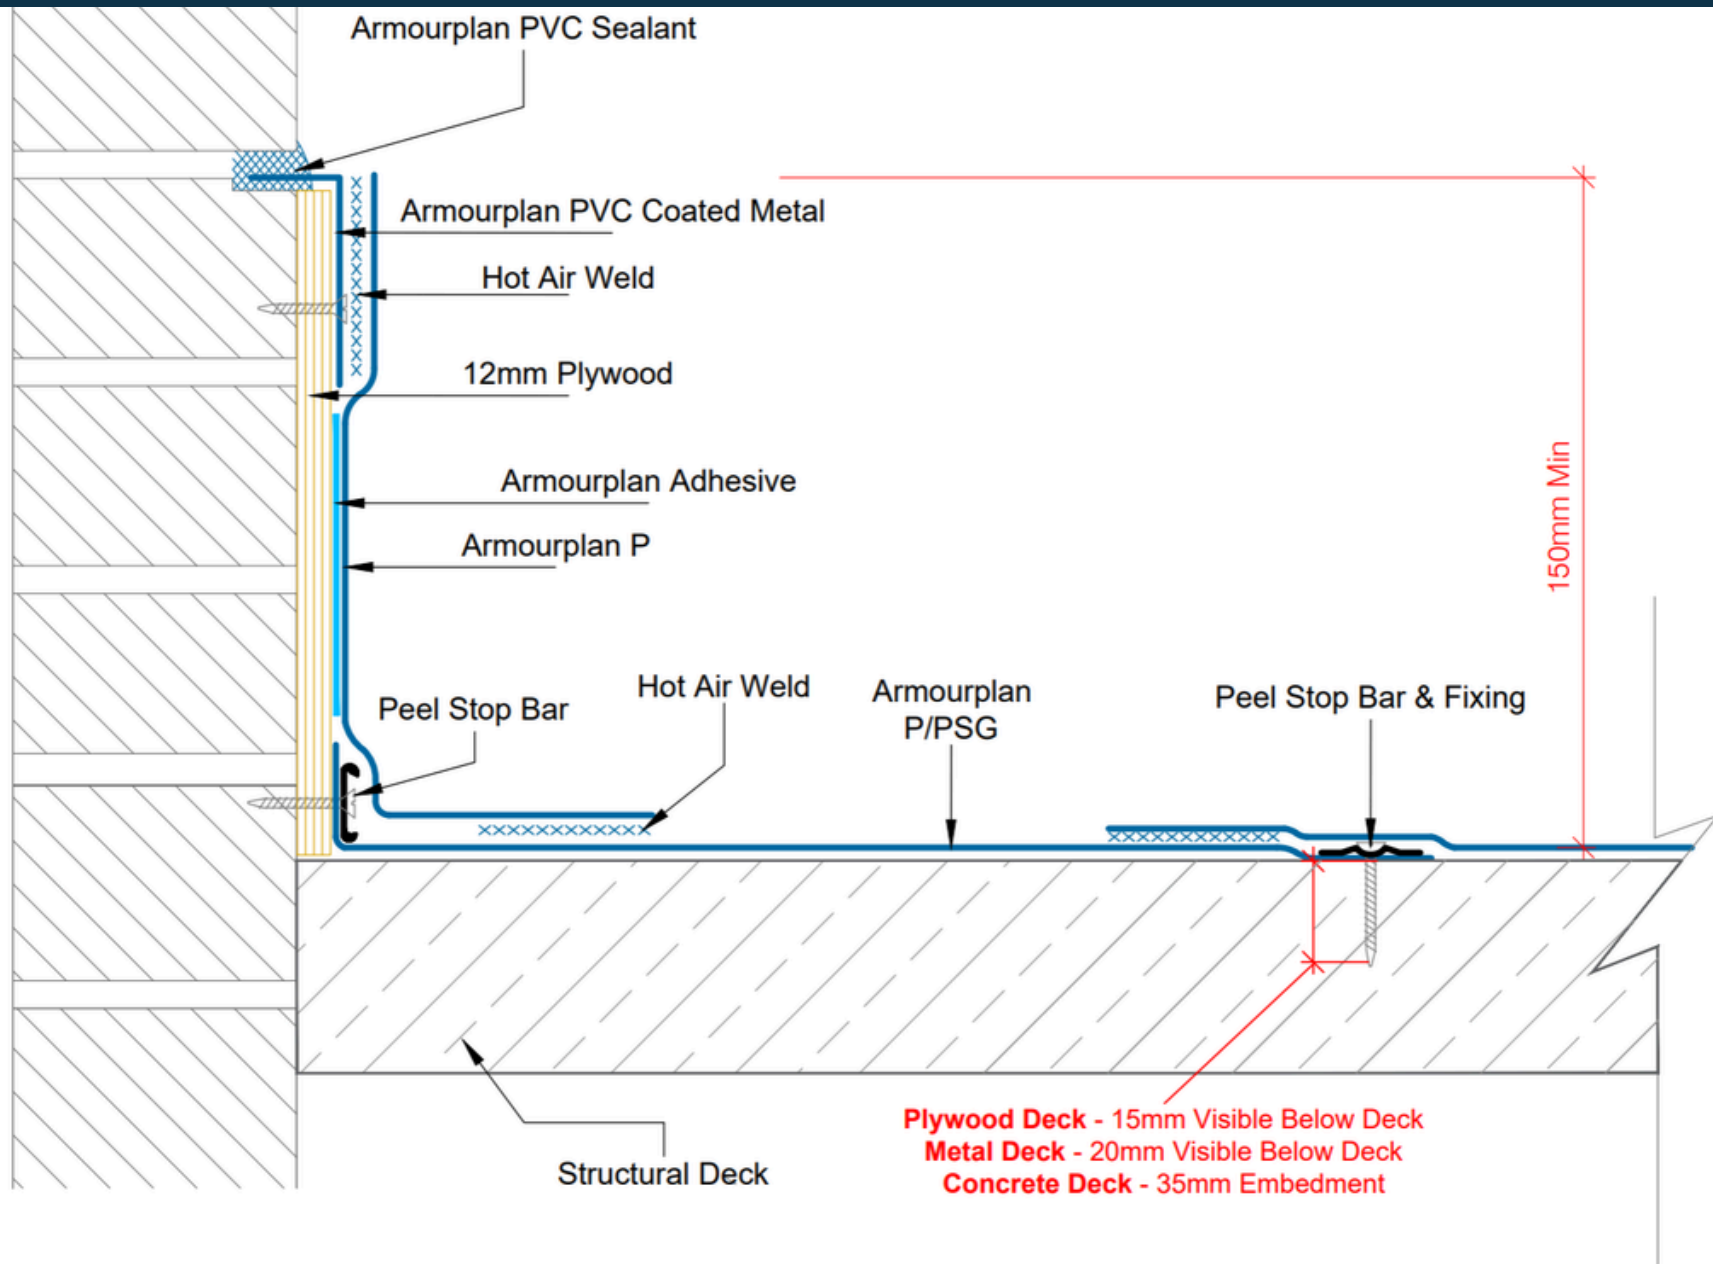

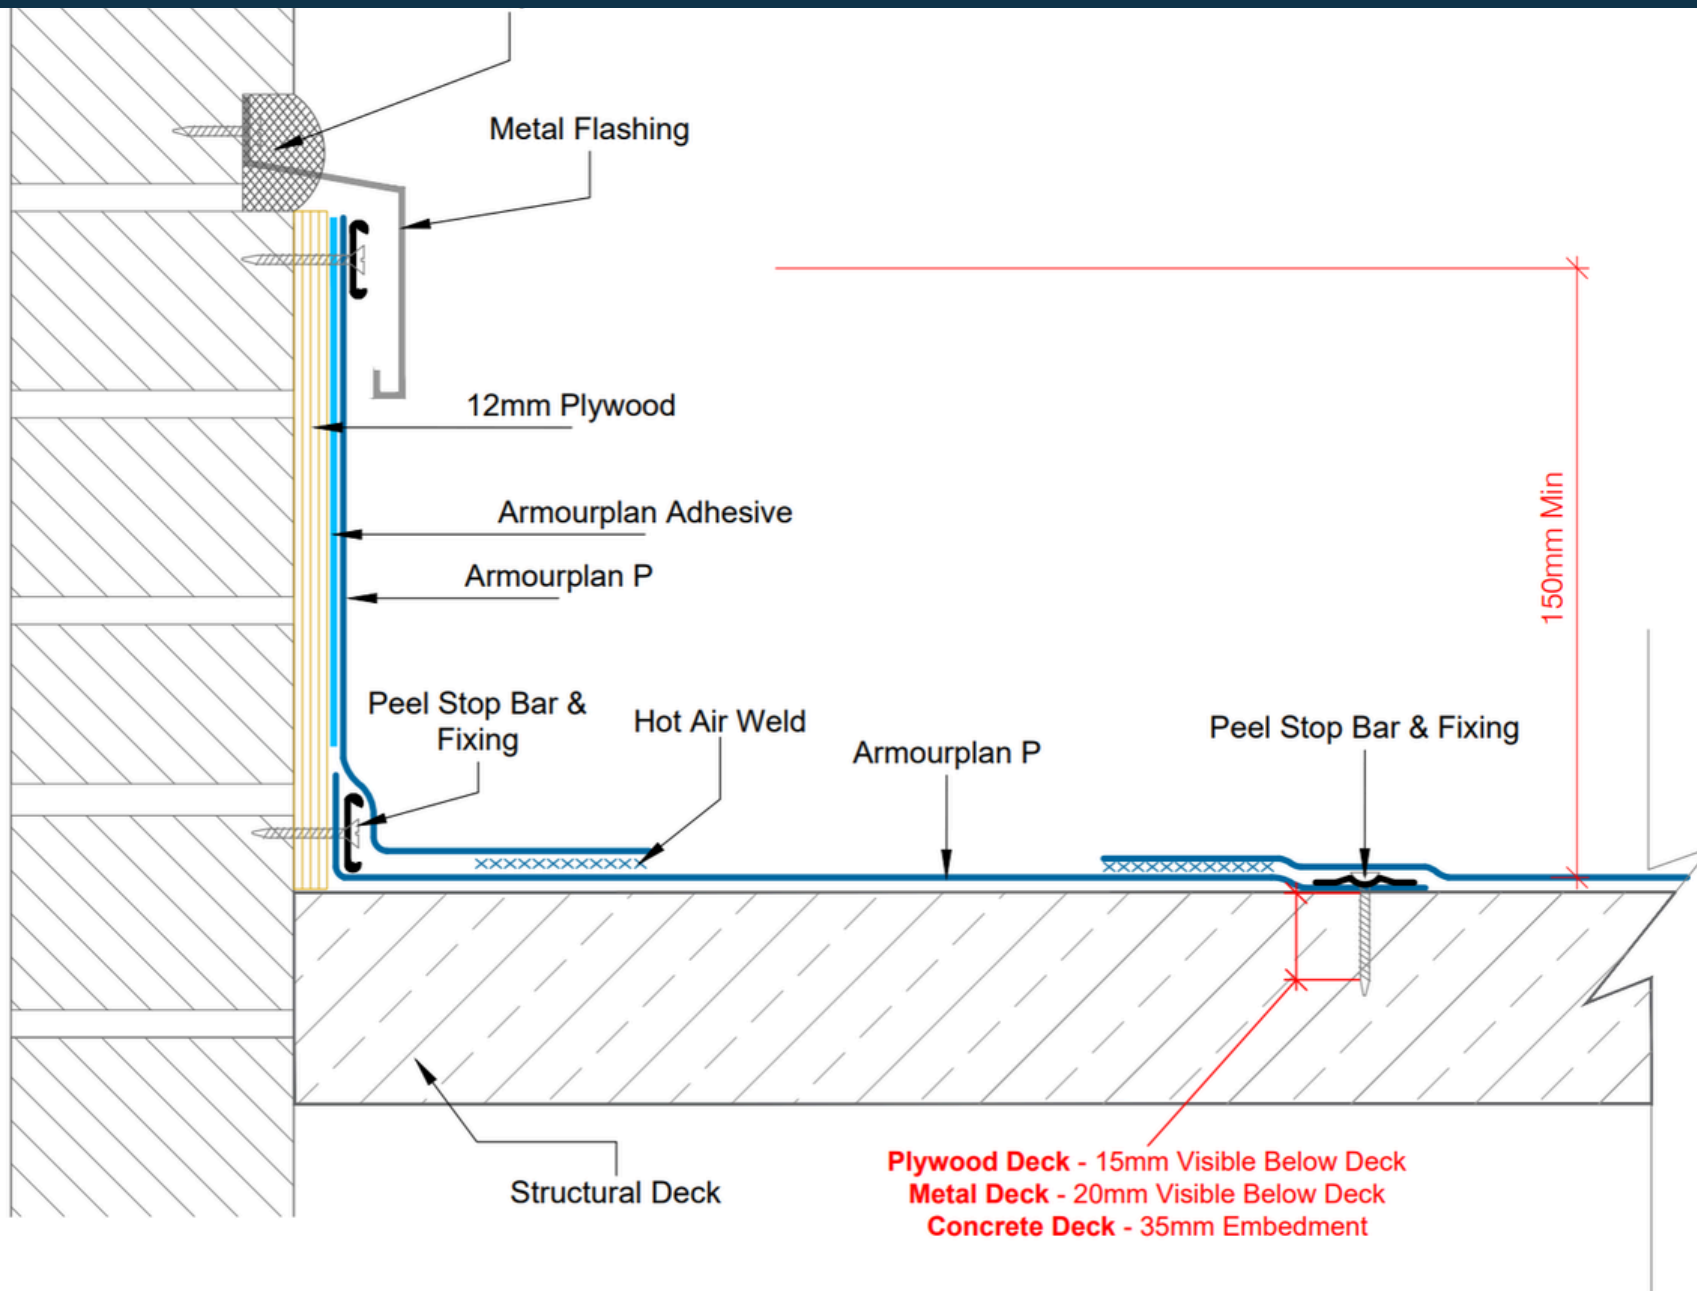

neuchâtel
Since 1905

Phone 09 441 4595
email: info@neuchatel.co.nz
17 Manga Road, Silverdale
Auckland 0922
New Zealand

PRODUCT / SYSTEM:

ARMOURPLAN COLD ROOF SYSTEM MECHANICALLY FIXED

DRAWING TITLE:

ABUTMENT TO BRICKWORK WITH COVER FLASHING

DRAWING NO:

CR ASM-4

REVISION:

1

DATE:

05.07.2025

DRAWN BY:

HM


SCALE:

NTS

All Neuchâtel products must be installed by a Certified trained Neuchâtel Applicator and in accordance with the relevant Codemark certificate, installation guides and relevant data sheets.
Published current standard details of the system should be used as part of the Specification package. Any amendments to these details must be reviewed and approved in writing by the Neuchâtel Waterproofing Technical Services Department. Project specifications are available on request. Further information on all Neuchâtel Waterproofing products and services can be obtained through the contact details provided.

CodeMark

CMNZ70094

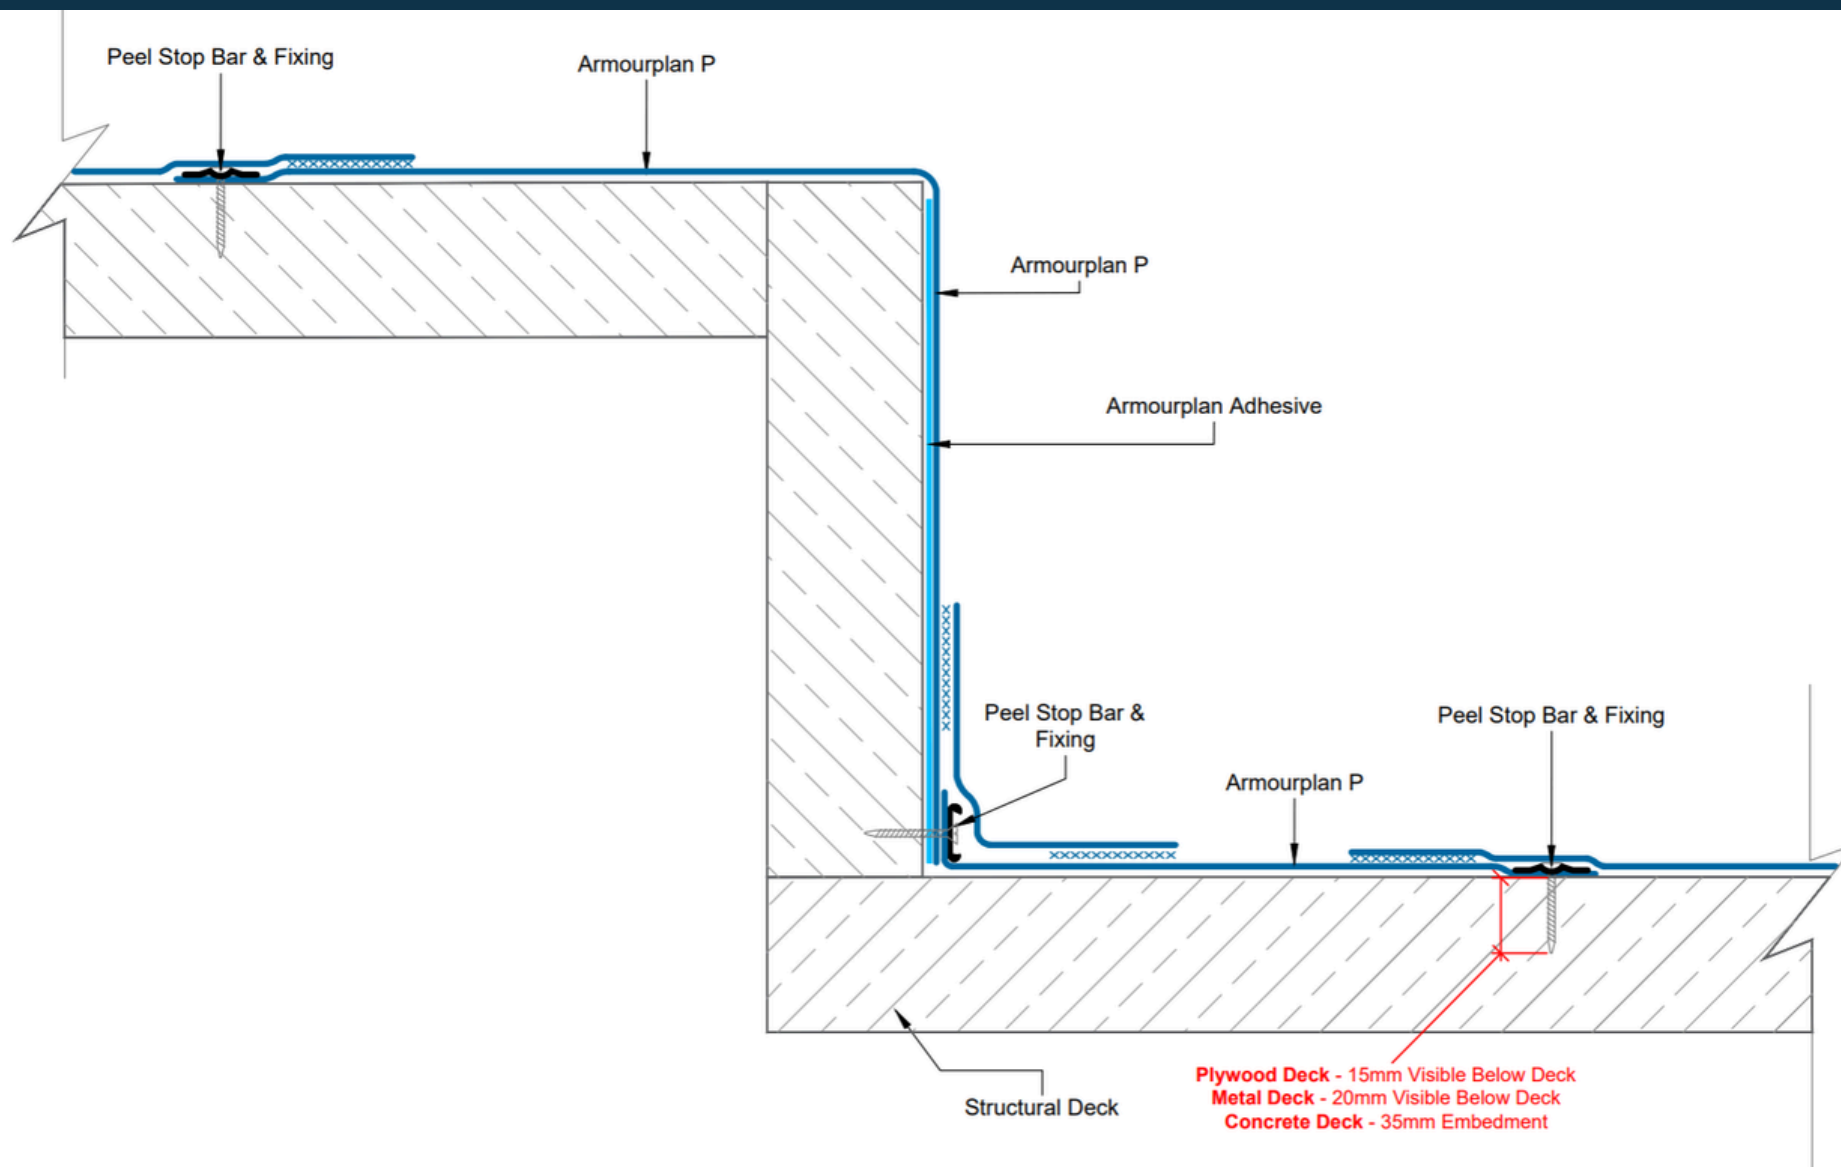

neuchâtel
Since 1905

Phone 09 441 4595
email: info@neuchatel.co.nz

17 Manga Road, Silverdale
Auckland 0922
New Zealand

PRODUCT / SYSTEM:

ARMOURPLAN COLD ROOF SYSTEM MECHANICALLY FIXED

DRAWING TITLE:

COLD ROOF - BOX GUTTER CHANGE OF LEVEL

DRAWING NO:

CR ASM-5a

REVISION:

1

DATE:

05.07.2025

DRAWN BY:

HM


SCALE:

NTS

All Neuchâtel products must be installed by a Certified trained Neuchâtel Applicator and in accordance with the relevant Codemark certificate, installation guides and relevant data sheets.
Published current standard details of the system should be used as part of the Specification package. Any amendments to these details must be reviewed and approved in writing by the Neuchâtel Waterproofing Technical Services Department. Project specifications are available on request. Further information on all Neuchâtel Waterproofing products and services can be obtained through the contact details provided.

CodeMark >>>

CMNZ70094

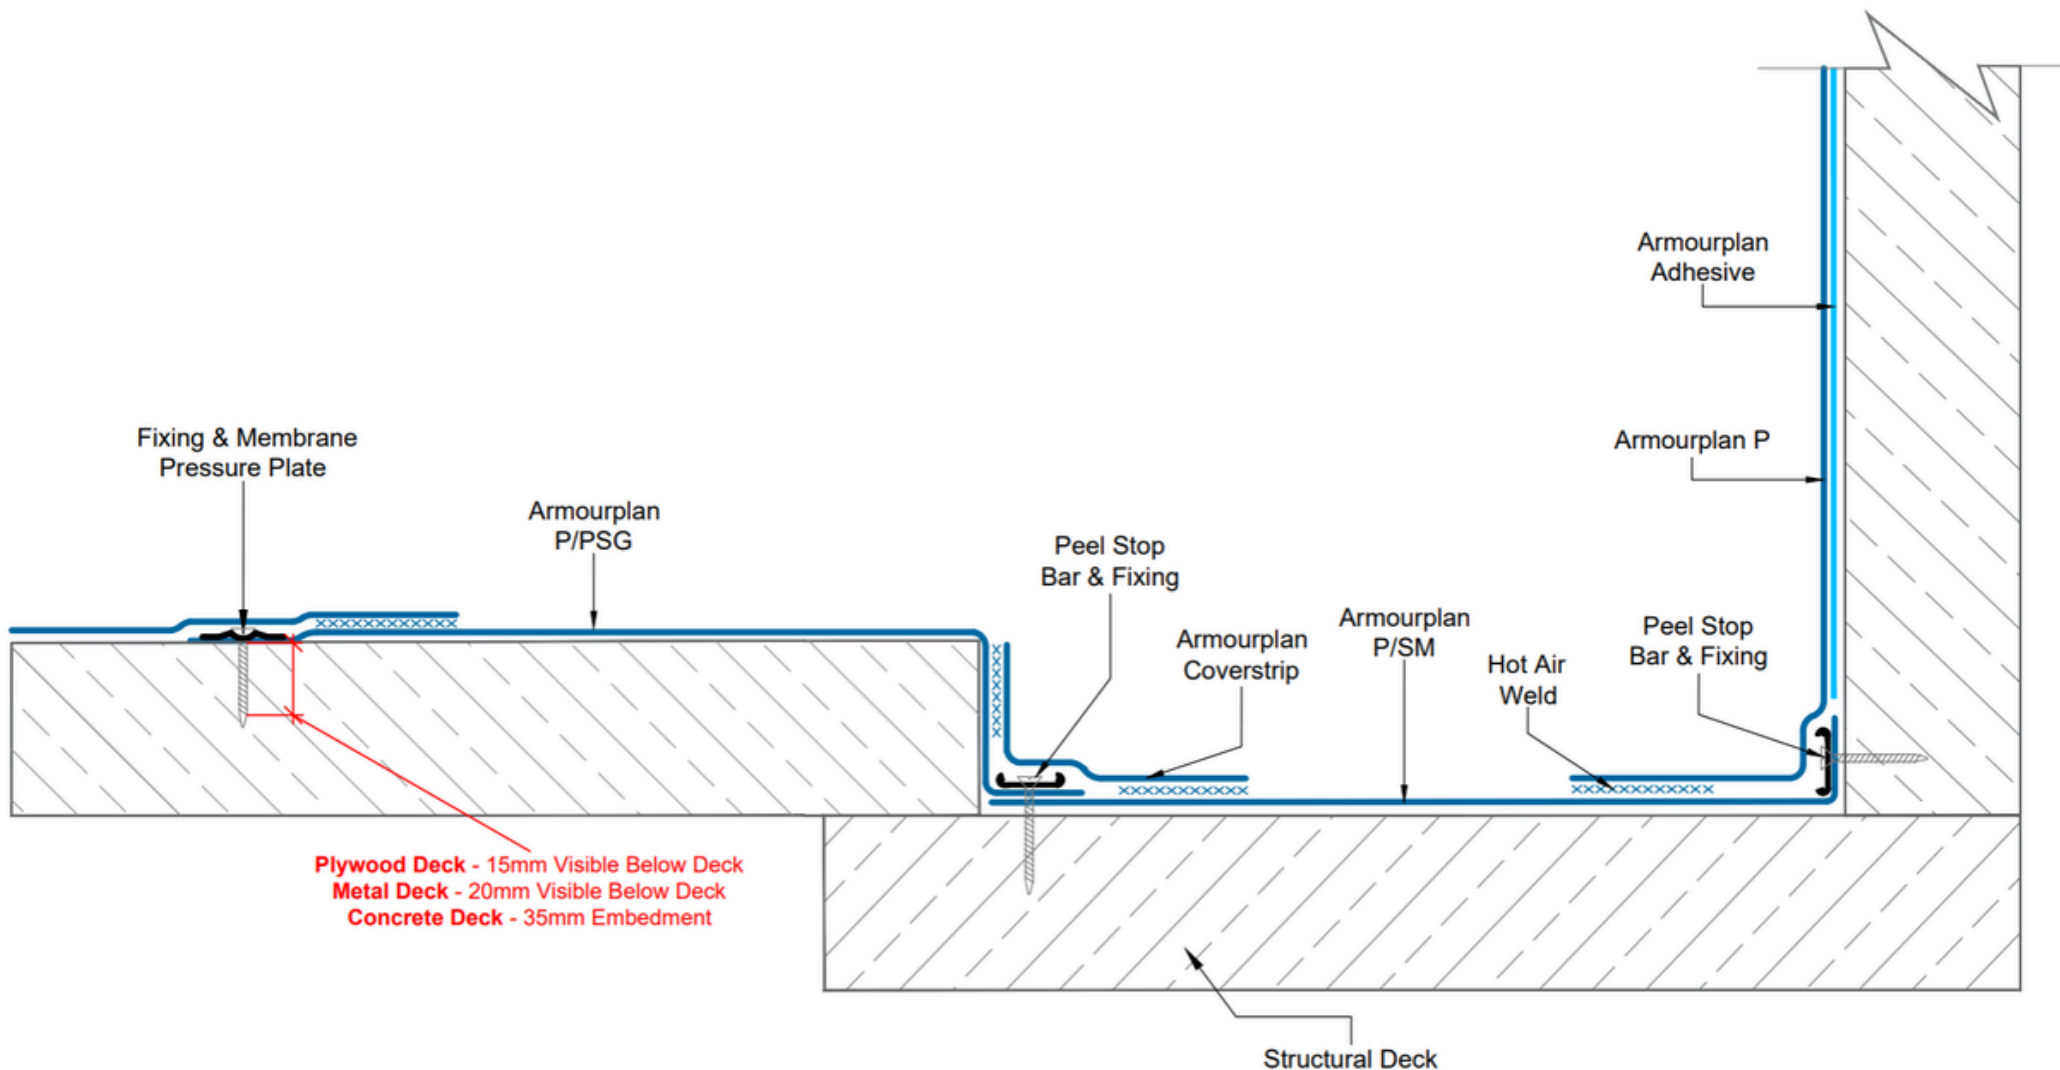

neuchâtel
Since 1905

Phone 09 441 4595
email: info@neuchatel.co.nz

17 Manga Road, Silverdale
Auckland 0922
New Zealand

PRODUCT / SYSTEM:

ARMOURPLAN COLD ROOF SYSTEM MECHANICALLY FIXED

DRAWING TITLE:

COLD ROOF - PARAPET GUTTER

DRAWING NO:

CR ASM-5b

REVISION:

1

DATE:

05.07.2025

DRAWN BY:

HM

SCALE:

NTS


All Neuchâtel products must be installed by a Certified trained Neuchâtel Applicator and in accordance with the relevant Codemark certificate, installation guides and relevant data sheets.
Published current standard details of the system should be used as part of the Specification package. Any amendments to these details must be reviewed and approved in writing by the Neuchâtel Waterproofing Technical Services Department. Project specifications are available on request. Further information on all Neuchâtel Waterproofing products and services can be obtained through the contact details provided.

CodeMark

CMNZ70094

Option 1

Option 2

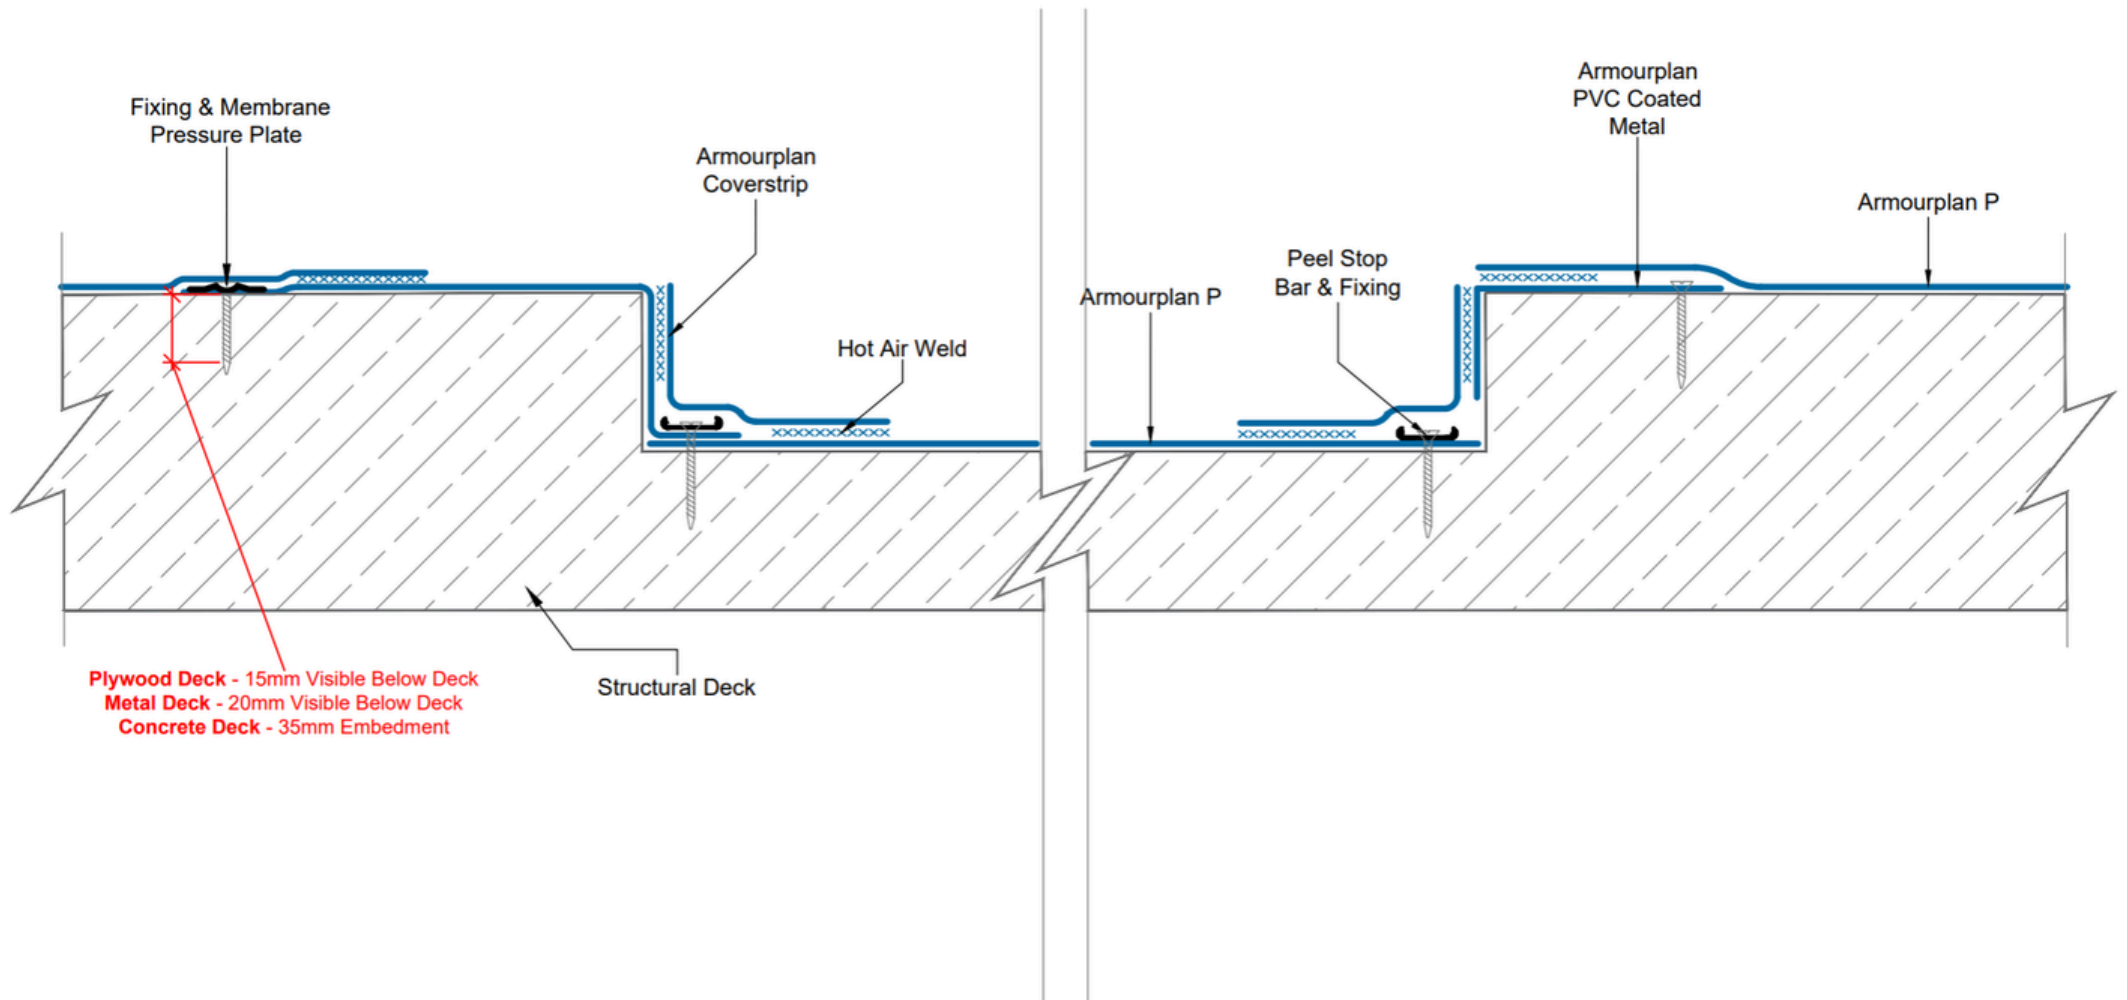

neuchâtel
Since 1905

Phone 09 441 4595
email: info@neuchatel.co.nz

17 Manga Road, Silverdale
Auckland 0922
New Zealand

PRODUCT / SYSTEM:

ARMOURPLAN COLD ROOF SYSTEM MECHANICALLY FIXED

DRAWING TITLE:

COLD ROOF - GUTTER DETAIL

DRAWING NO:

CR ASM-5c

REVISION:

1

DATE:

05.07.2025

DRAWN BY:

HM


SCALE:

NTS

All Neuchâtel products must be installed by a Certified trained Neuchâtel Applicator and in accordance with the relevant Codemark certificate, installation guides and relevant data sheets.
Published current standard details of the system should be used as part of the Specification package. Any amendments to these details must be reviewed and approved in writing by the Neuchâtel Waterproofing Technical Services Department.
Project specifications are available on request. Further information on all Neuchâtel Waterproofing products and services can be obtained through the contact details provided.

CodeMark

CMNZ70094

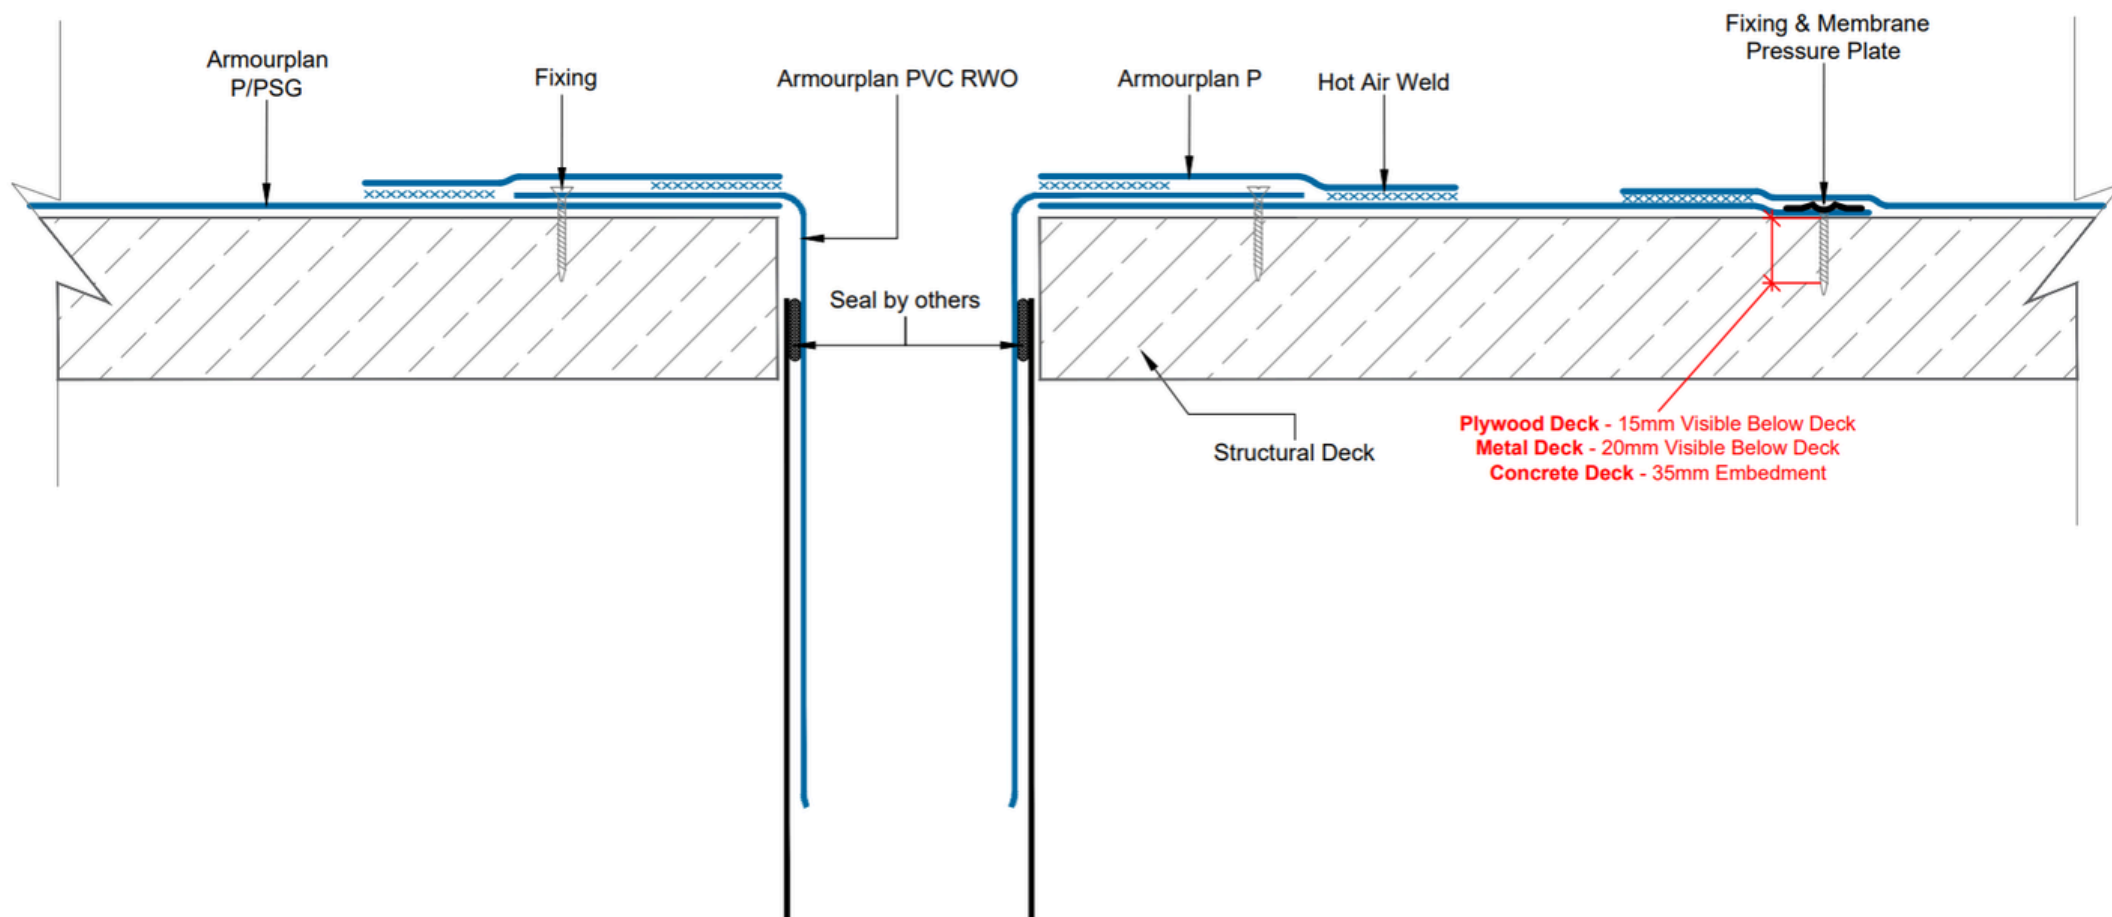

neuchâtel
Since 1905

Phone 09 441 4595
email: info@neuchatel.co.nz

17 Manga Road, Silverdale
Auckland 0922
New Zealand

PRODUCT / SYSTEM:

ARMOURPLAN COLD ROOF SYSTEM MECHANICALLY FIXED

DRAWING TITLE:

COLD ROOF - ROOF DRAIN

DRAWING NO:

CR ASM-6a

REVISION:

1

DATE:

05.07.2025

DRAWN BY:


HM

SCALE:

NTS

All Neuchâtel products must be installed by a Certified trained Neuchâtel Applicator and in accordance with the relevant Codemark certificate, installation guides and relevant data sheets.
Published current standard details of the system should be used as part of the Specification package. Any amendments to these details must be reviewed and approved in writing by the Neuchâtel Waterproofing Technical Services Department.
Project specifications are available on request. Further information on all Neuchâtel Waterproofing products and services can be obtained through the contact details provided.

CodeMark 
CMNZ70094

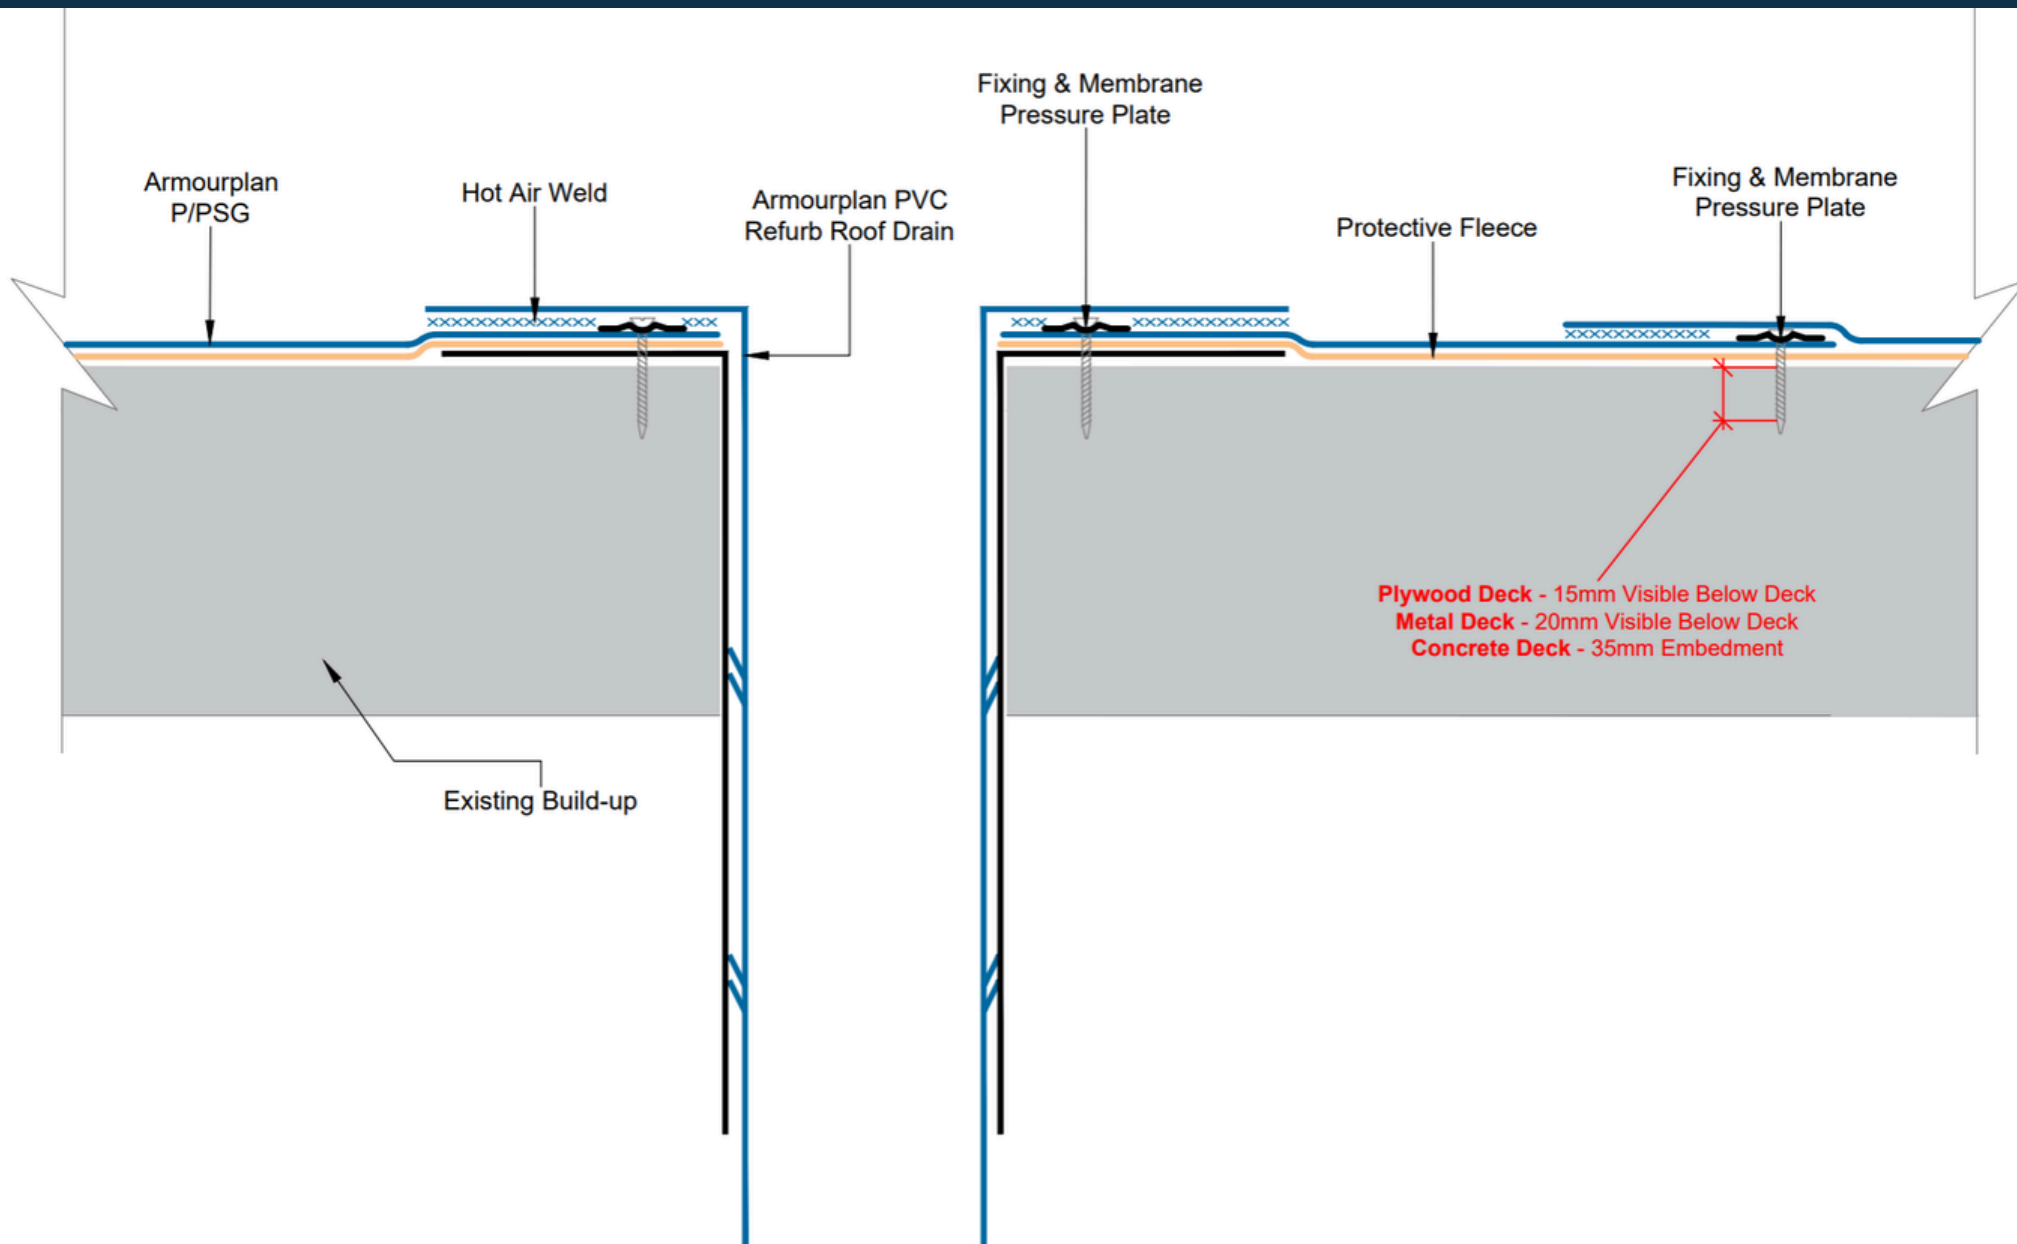

neuchâtel
Since 1905

Phone 09 441 4595
email: info@neuchatel.co.nz

17 Manga Road, Silverdale
Auckland 0922
New Zealand

PRODUCT / SYSTEM:

ARMOURPLAN COLD ROOF SYSTEM MECHANICALLY FIXED

DRAWING TITLE:

COLD ROOF - REFURBISHMENT OUTLET

DRAWING NO:

CR ASM-6b

REVISION:

1

DATE:

05.07.2025

DRAWN BY:

HM


SCALE:

NTS

All Neuchâtel products must be installed by a Certified trained Neuchâtel Applicator and in accordance with the relevant Codemark certificate, installation guides and relevant data sheets.
Published current standard details of the system should be used as part of the Specification package. Any amendments to these details must be reviewed and approved in writing by the Neuchâtel Waterproofing Technical Services Department. Project specifications are available on request. Further information on all Neuchâtel Waterproofing products and services can be obtained through the contact details provided.

CodeMark

CMNZ70094

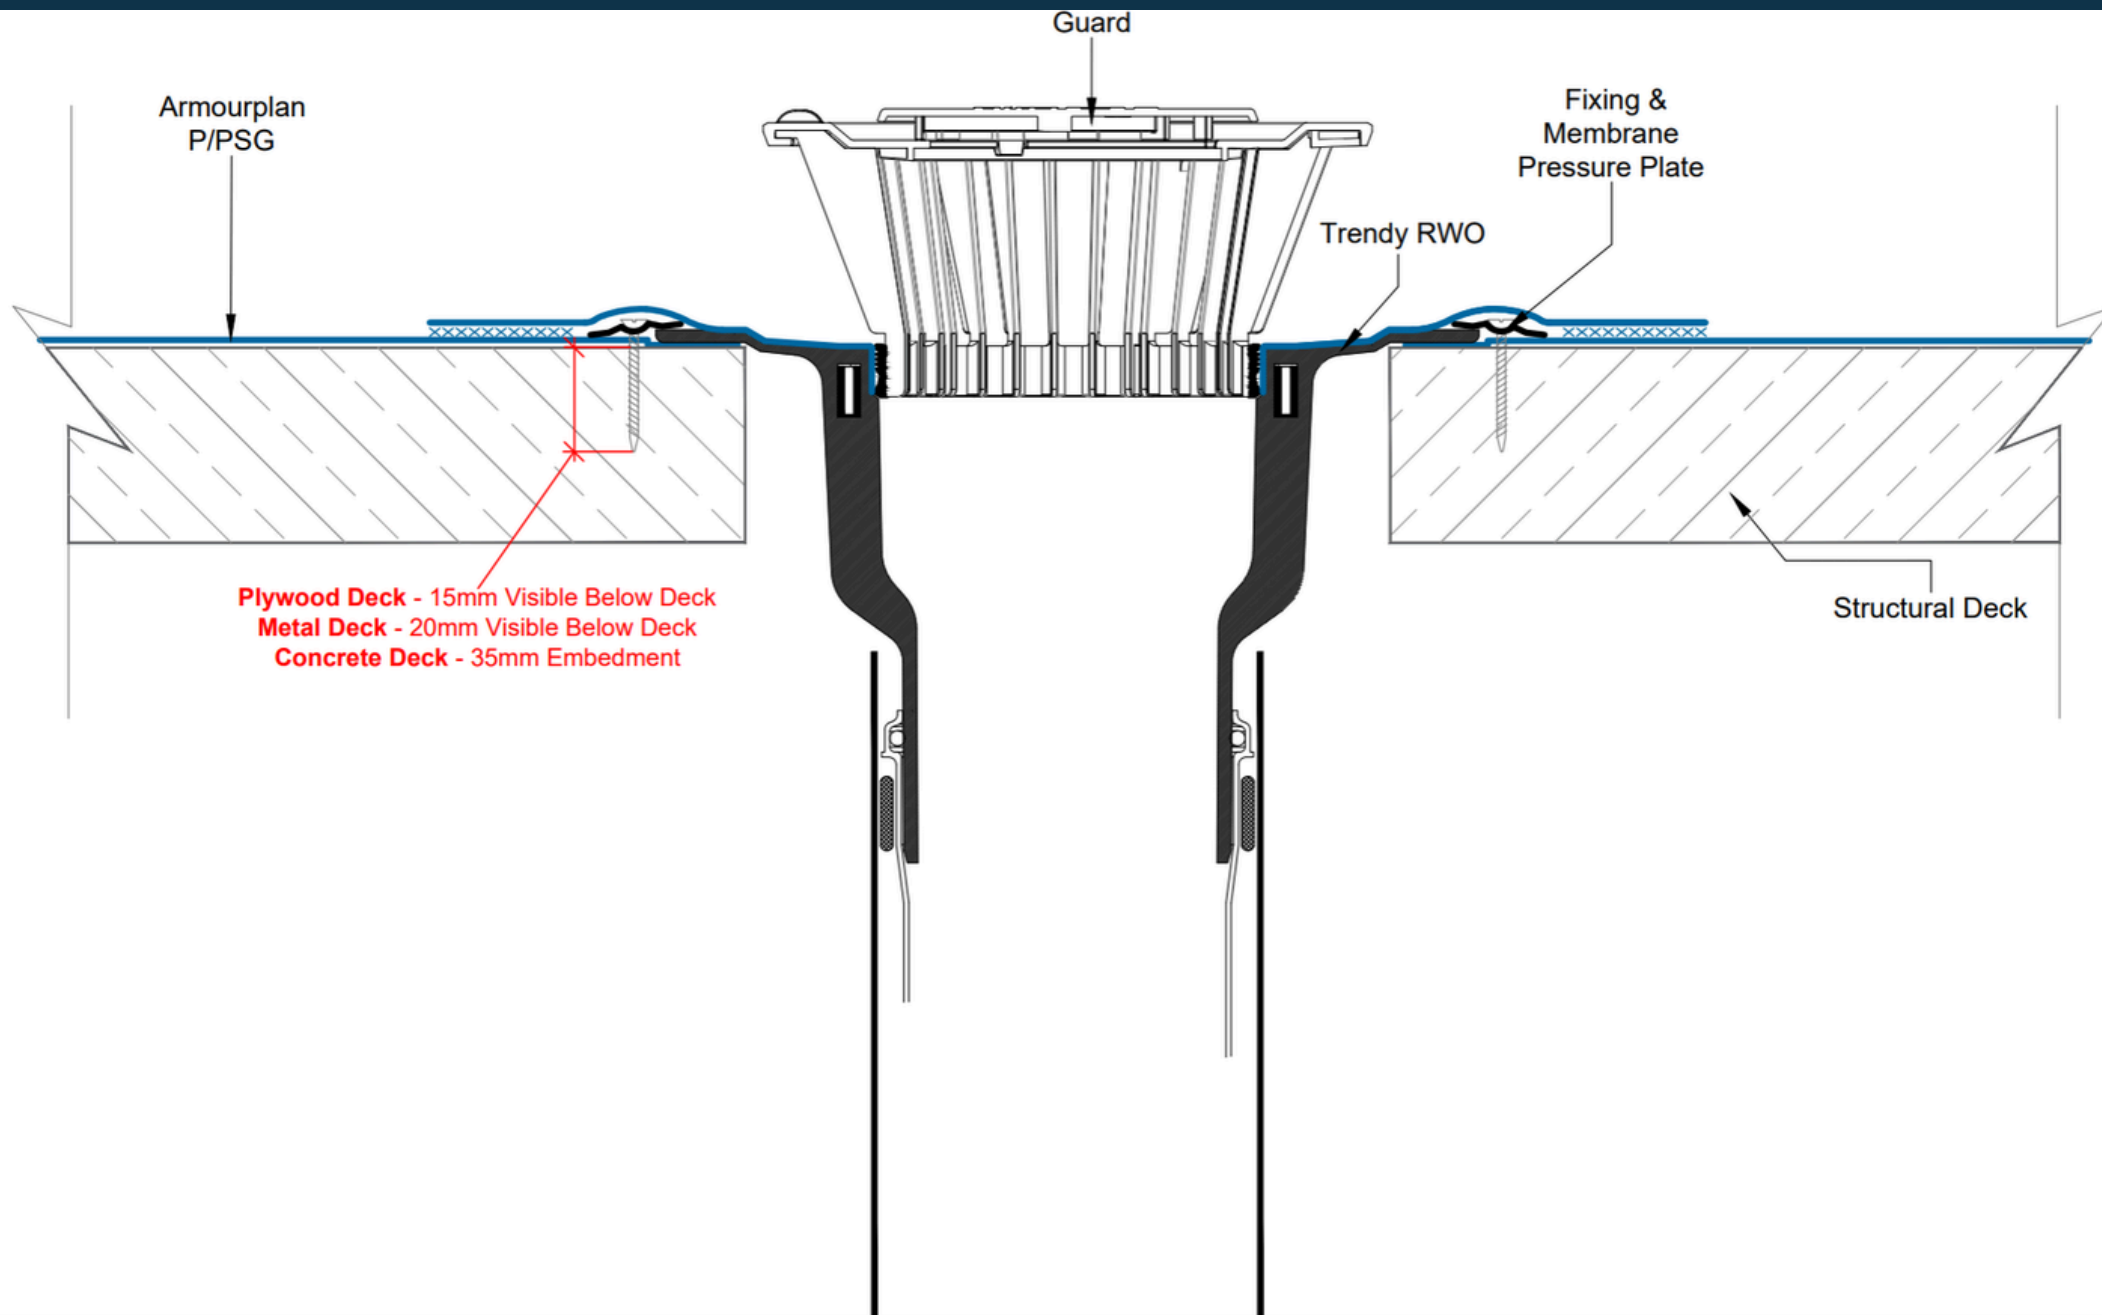

neuchâtel
Since 1905

Phone 09 441 4595
email: info@neuchatel.co.nz

17 Manga Road, Silverdale
Auckland 0922
New Zealand

PRODUCT / SYSTEM:

ARMOURPLAN COLD ROOF SYSTEM MECHANICALLY FIXED

DRAWING TITLE:

COLD ROOF - TRENDY OUTLET

DRAWING NO:

CR ASM-6c

REVISION:

1

DATE:

05.07.2025

DRAWN BY:

HM


SCALE:

NTS

All Neuchâtel products must be installed by a Certified trained Neuchâtel Applicator and in accordance with the relevant Codemark certificate, installation guides and relevant data sheets.
Published current standard details of the system should be used as part of the Specification package. Any amendments to these details must be reviewed and approved in writing by the Neuchâtel Waterproofing Technical Services Department. Project specifications are available on request. Further information on all Neuchâtel Waterproofing products and services can be obtained through the contact details provided.

CodeMark

CMNZ70094

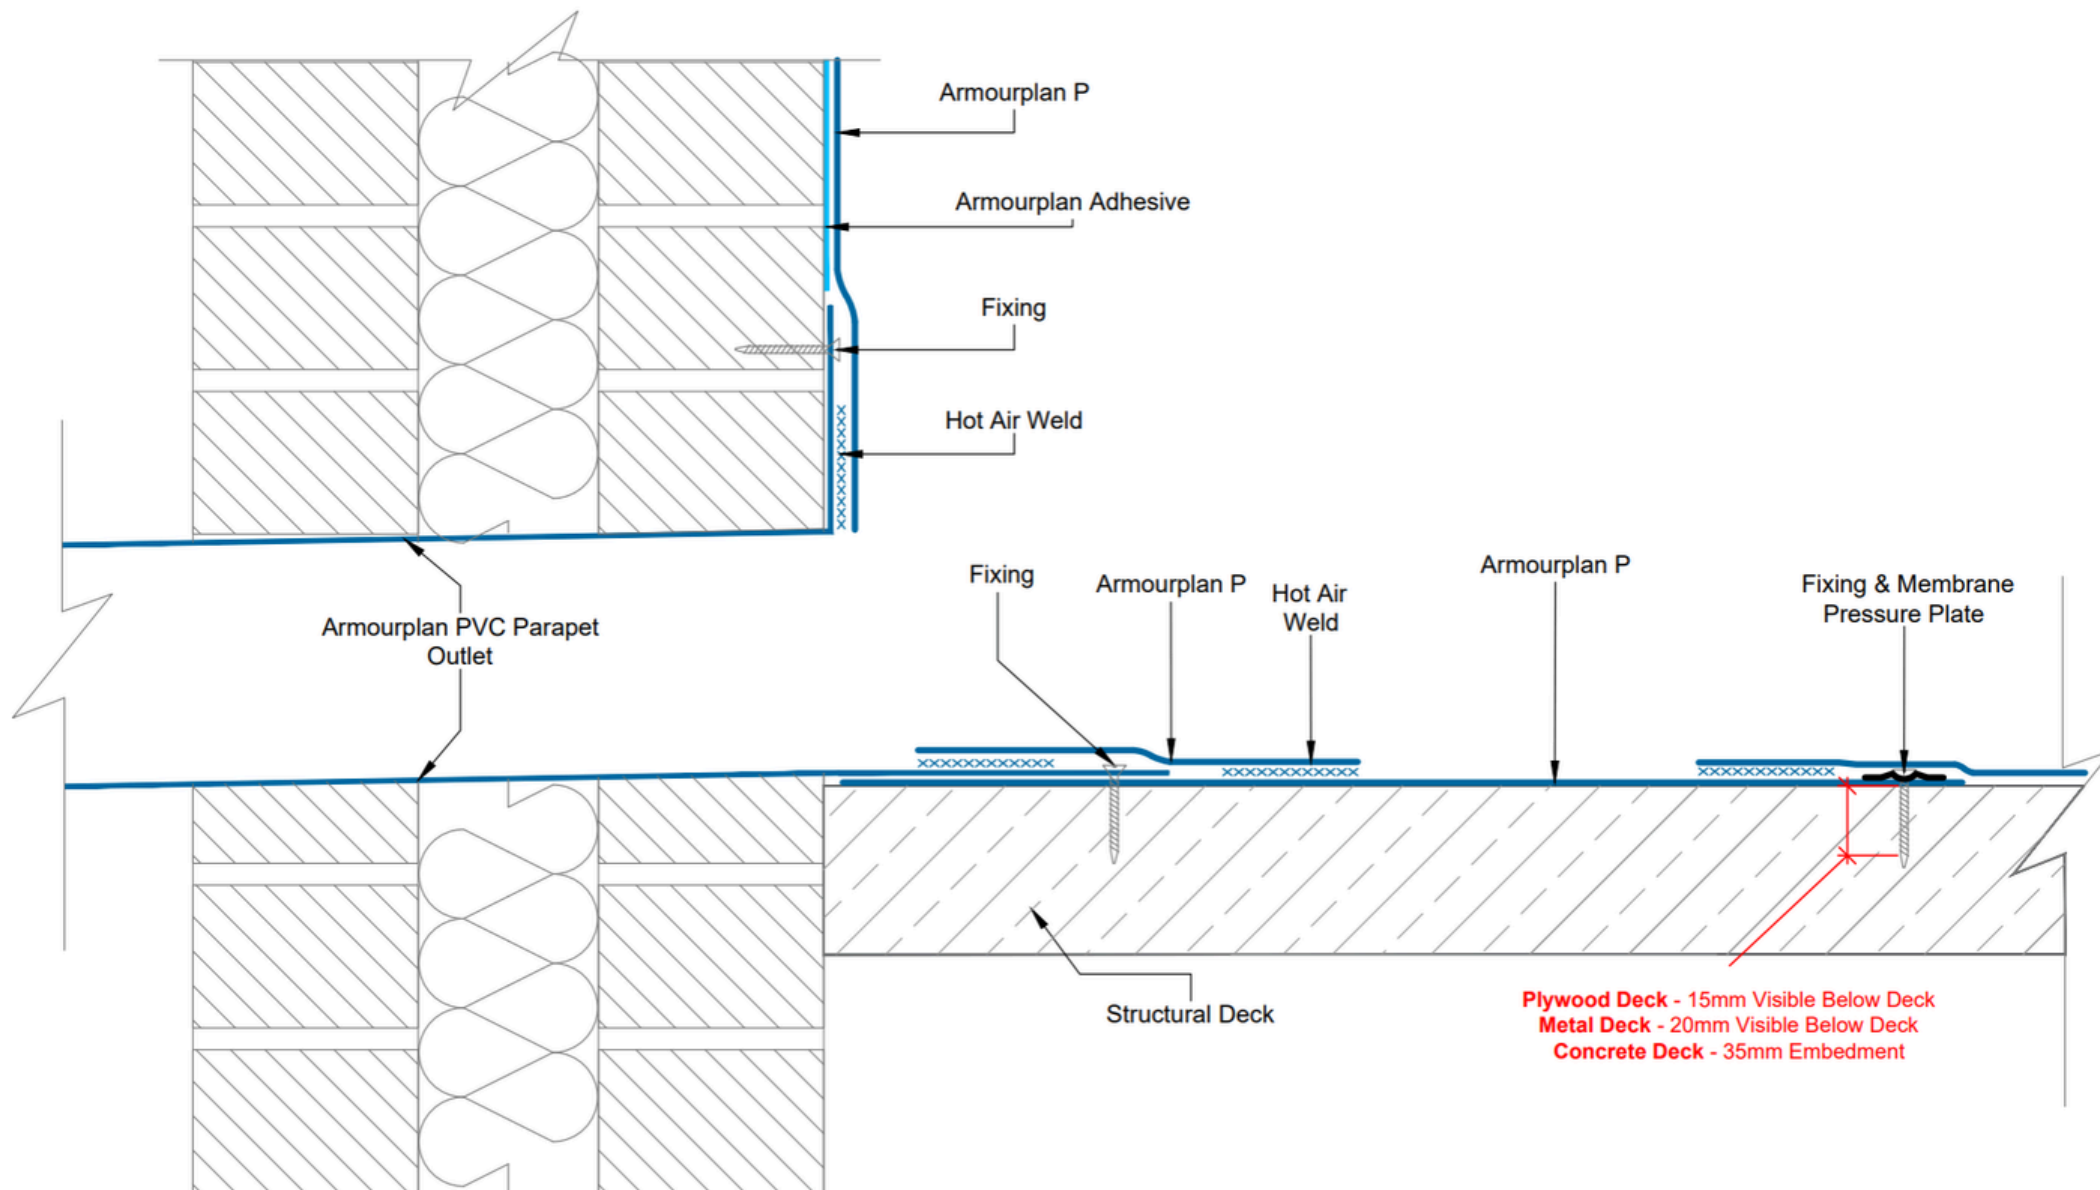

neuchâtel
Since 1905

Phone 09 441 4595
email: info@neuchatel.co.nz

17 Manga Road, Silverdale
Auckland 0922
New Zealand

PRODUCT / SYSTEM:

ARMOURPLAN COLD ROOF SYSTEM MECHANICALLY FIXED

DRAWING TITLE:

COLD ROOF - PARAPET OUTLET

DRAWING NO:

CR ASM-6e

REVISION:

1

DATE:

05.07.2025

DRAWN BY:

HM


SCALE:

NTS

All Neuchâtel products must be installed by a Certified trained Neuchâtel Applicator and in accordance with the relevant Codemark certificate, installation guides and relevant data sheets.
Published current standard details of the system should be used as part of the Specification package. Any amendments to these details must be reviewed and approved in writing by the Neuchâtel Waterproofing Technical Services Department.
Project specifications are available on request. Further information on all Neuchâtel Waterproofing products and services can be obtained through the contact details provided.

CodeMark

CMNZ70094

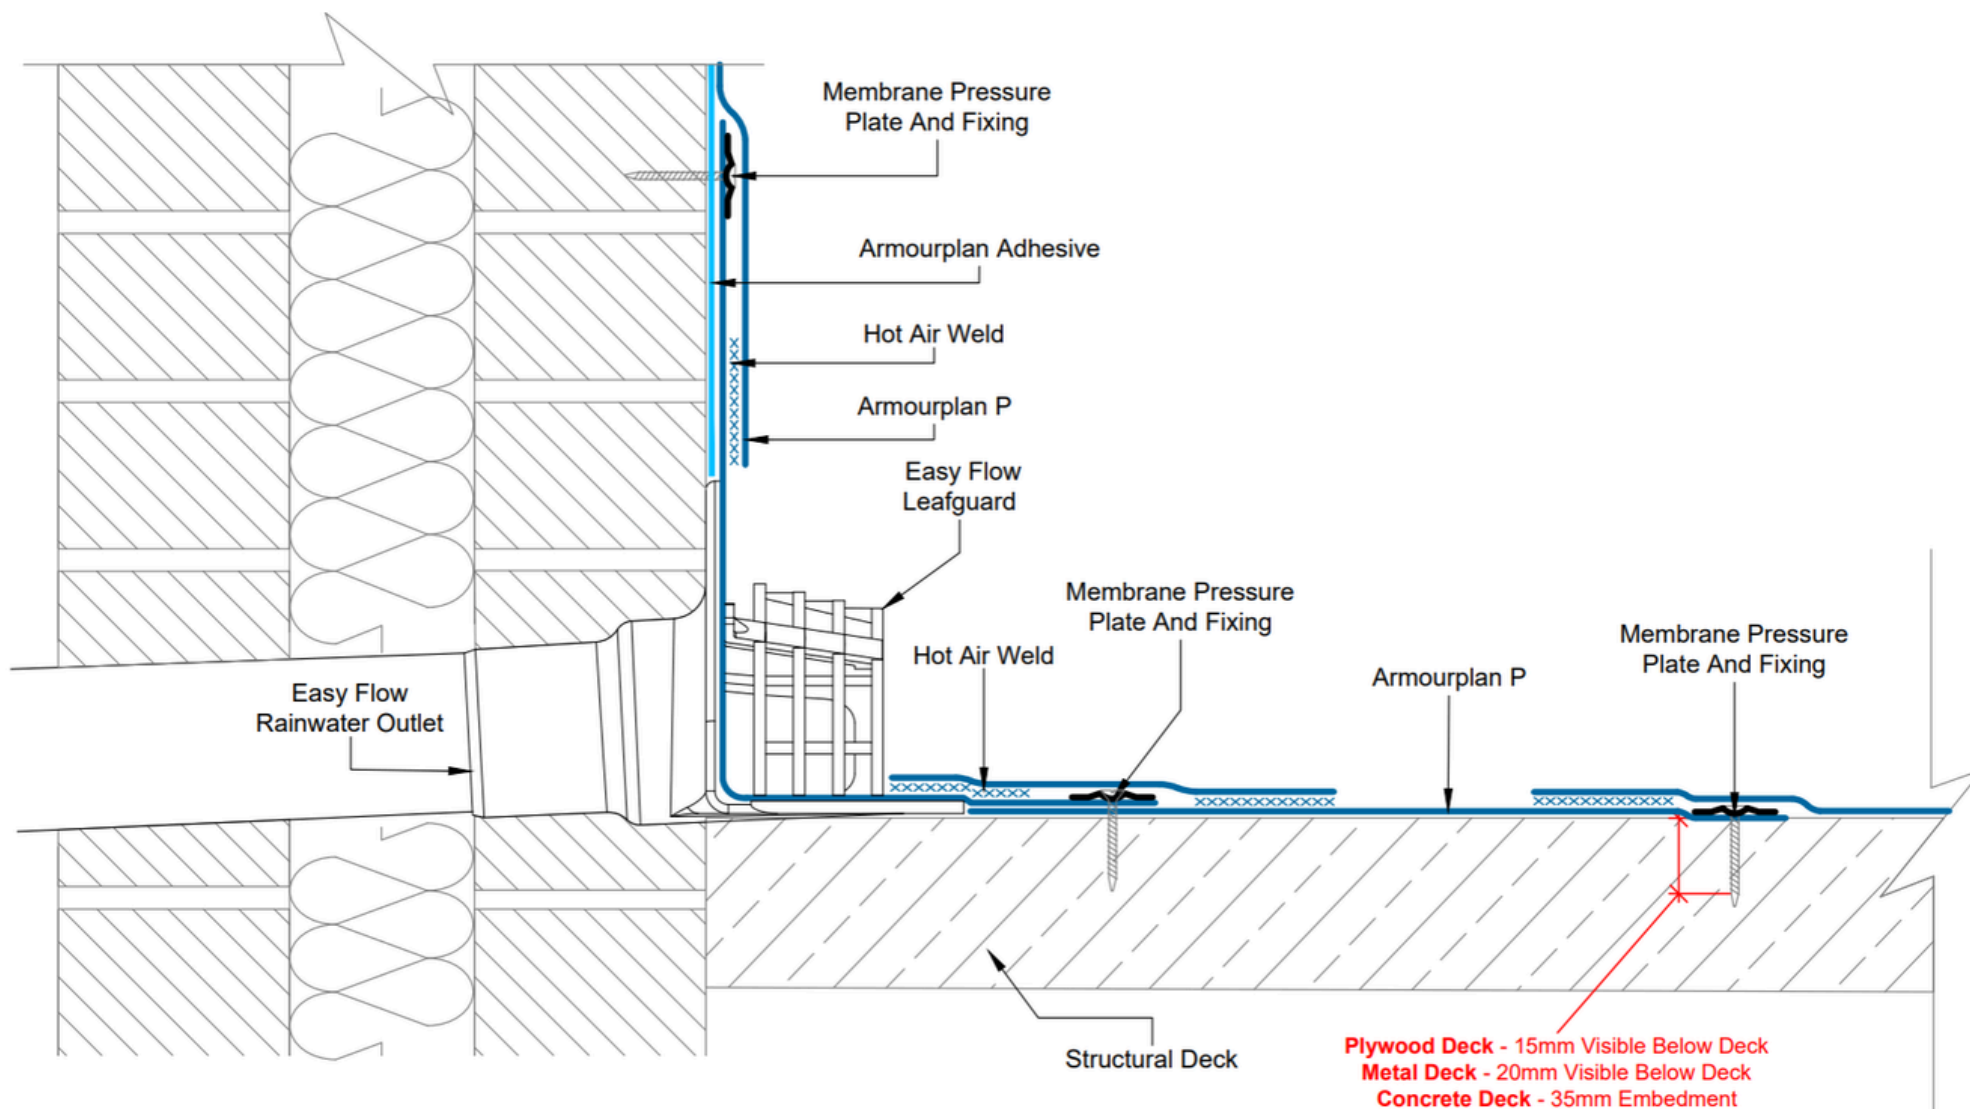

neuchâtel
Since 1906

Phone 09 441 4595
email: info@neuchatel.co.nz

17 Manga Road, Silverdale
Auckland 0922
New Zealand

PRODUCT / SYSTEM:

ARMOURPLAN COLD ROOF SYSTEM MECHANICALLY FIXED

DRAWING TITLE:

COLD ROOF - EASY FLOW OUTLET

DRAWING NO:

CR ASM-6f

REVISION:

1

DATE:

05.07.2025

DRAWN BY:

HM

SCALE:

NTS

All Neuchâtel products must be installed by a Certified trained Neuchâtel Applicator and in accordance with the relevant Codemark certificate, installation guides and relevant data sheets.
Published current standard details of the system should be used as part of the Specification package. Any amendments to these details must be reviewed and approved in writing by the Neuchâtel Waterproofing Technical Services Department. Project specifications are available on request. Further information on all Neuchâtel Waterproofing products and services can be obtained through the contact details provided.

CodeMark

CMNZ70094