neuchâtel

Neuchâtel Mastic Asphalt Waterproofing System



CARPARK SYSTEM
STANDARD DETAIL DRAWINGS


VERSION 001, OCTOBER 2023

INDEX

Reference No.	Issue Date	Version No.	Description
CAR 001	Oct 2023	Rev1	Upstand Detail | Carpark Detail
CAR 001C	Oct 2023	Rev1	Timber Wall Junction Detail | Carpark Detail
CAR 001D	Oct 2023	Rev1	Rendered Upstand Detail | Carpark Detail
CAR 002	Oct 2023	Rev1	Blockwall/Torch-On Upstand Detail | Carpark Detail
CAR 003	Oct 2023	Rev1	Cast Concrete Upstand Detail | Carpark Detail
CAR 004	Oct 2023	Rev1	Threshold Upstand Detail | Carpark Detail
CAR 004B	Oct 2023	Rev1	Threshold Upstand Detail - Rebated Cill | Carpark Detail
CAR 005	Oct 2023	Rev1	Blockwall Parapet Outlet Detail | Carpark Detail
CAR 005A	Oct 2023	Rev1	Scupper Outlet Detail | Carpark Detail
CAR 006	Oct 2023	Rev1	Outlet Detail | Carpark Detail
CAR 006B	Oct 2023	Rev1	Channel Drain Detail | Carpark Detail
CAR 007	Oct 2023	Rev1	Cast Concrete Parapet with Cap Flashing Detail | Carpark Detail
CAR 008	Oct 2023	Rev1	Change of Level Detail | Carpark Detail
CAR 010	Oct 2023	Rev1	Gutter Drip Edge Detail | Carpark Detail
CAR 011B	Oct 2023	Rev1	'Hockey Stick' Pipe Penetration Detail | Carpark Detail
CAR 011C	Oct 2023	Rev1	'Hockey Stick' Pipe Penetration Detail | Carpark Detail
CAR 016	Oct 2023	Rev1	Plaza Deck to Precast Panel Detail | Carpark Detail
CAR 017	Oct 2023	Rev1	Ramp Detail | Carpark Detail

CodeMark
CMNZ70012

neuchâtel

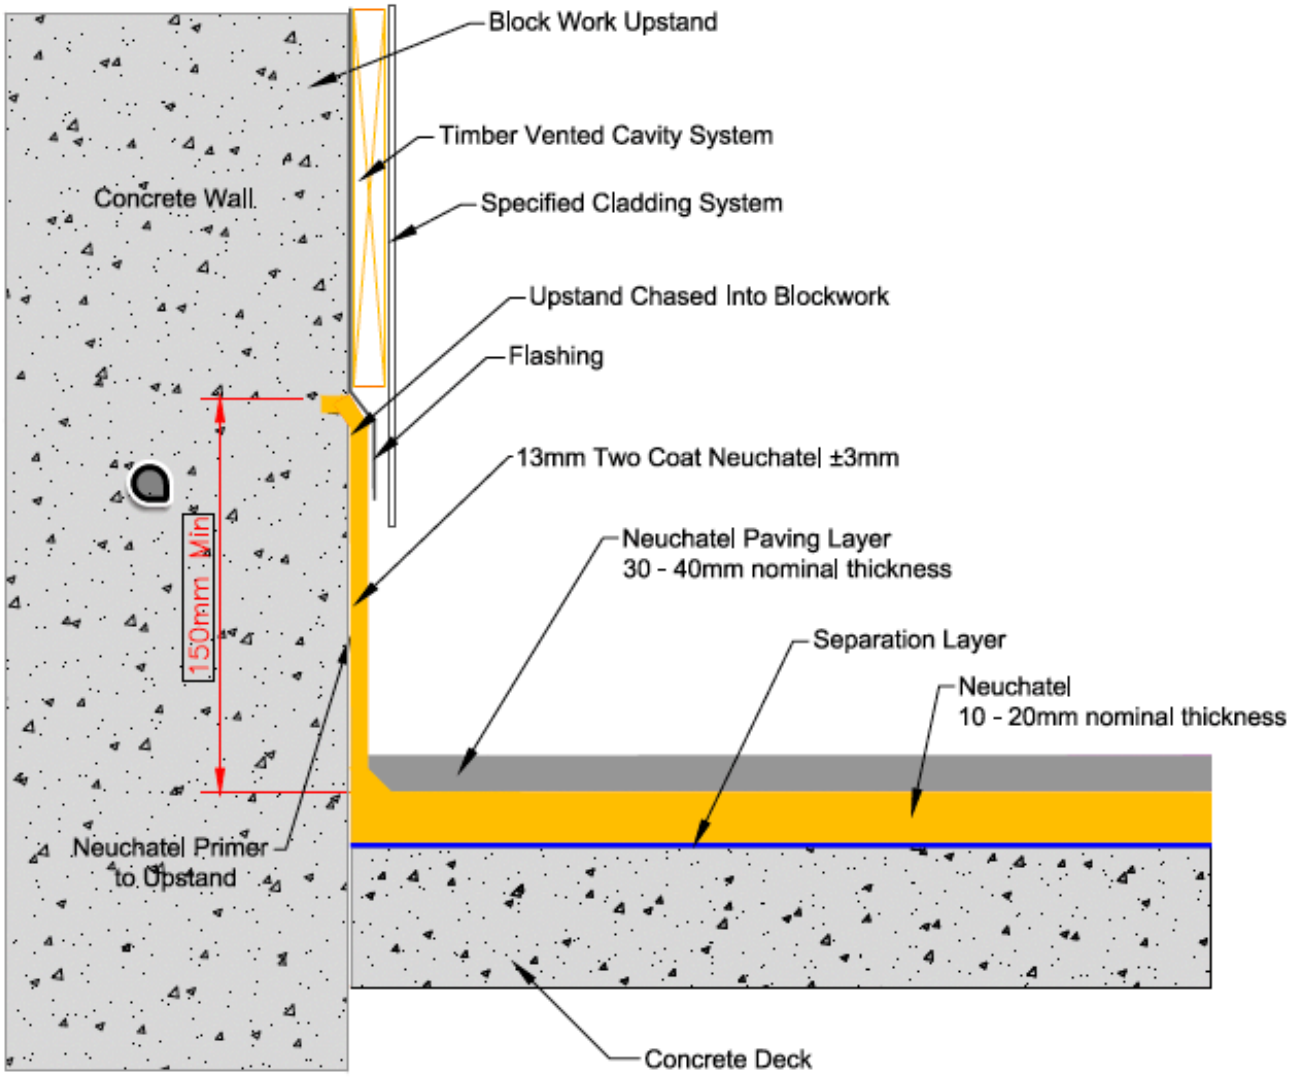

masterspec 4411AP

TITLE:	UPSTAND DETAIL CAR PARK DETAIL		www.neuchatel.co.nz TECHNICAL SERVICES. Tel: 09 441 4595 email: info@neuchatel.co.nz
Drawing:	CAR 001 Rev1	OCT 2023 Not to Scale	Drawing is indicative only and subject to approval for use in the application required.

CodeMark
CMNZ70012

neuchâtel




masterspec 4411AP

TITLE: TIMBER WALL JUNCTION DETAIL CAR PARK DETAIL		www.neuchatel.co.nz TECHNICAL SERVICES. Tel: 09 441 4595 email: info@neuchatel.co.nz
Drawing: CAR 001C Rev1	OCT 2023 Not to Scale	Drawing is indicative only and subject to approval for use in the application required.

CodeMark
CMNZ70012

neuchâtel

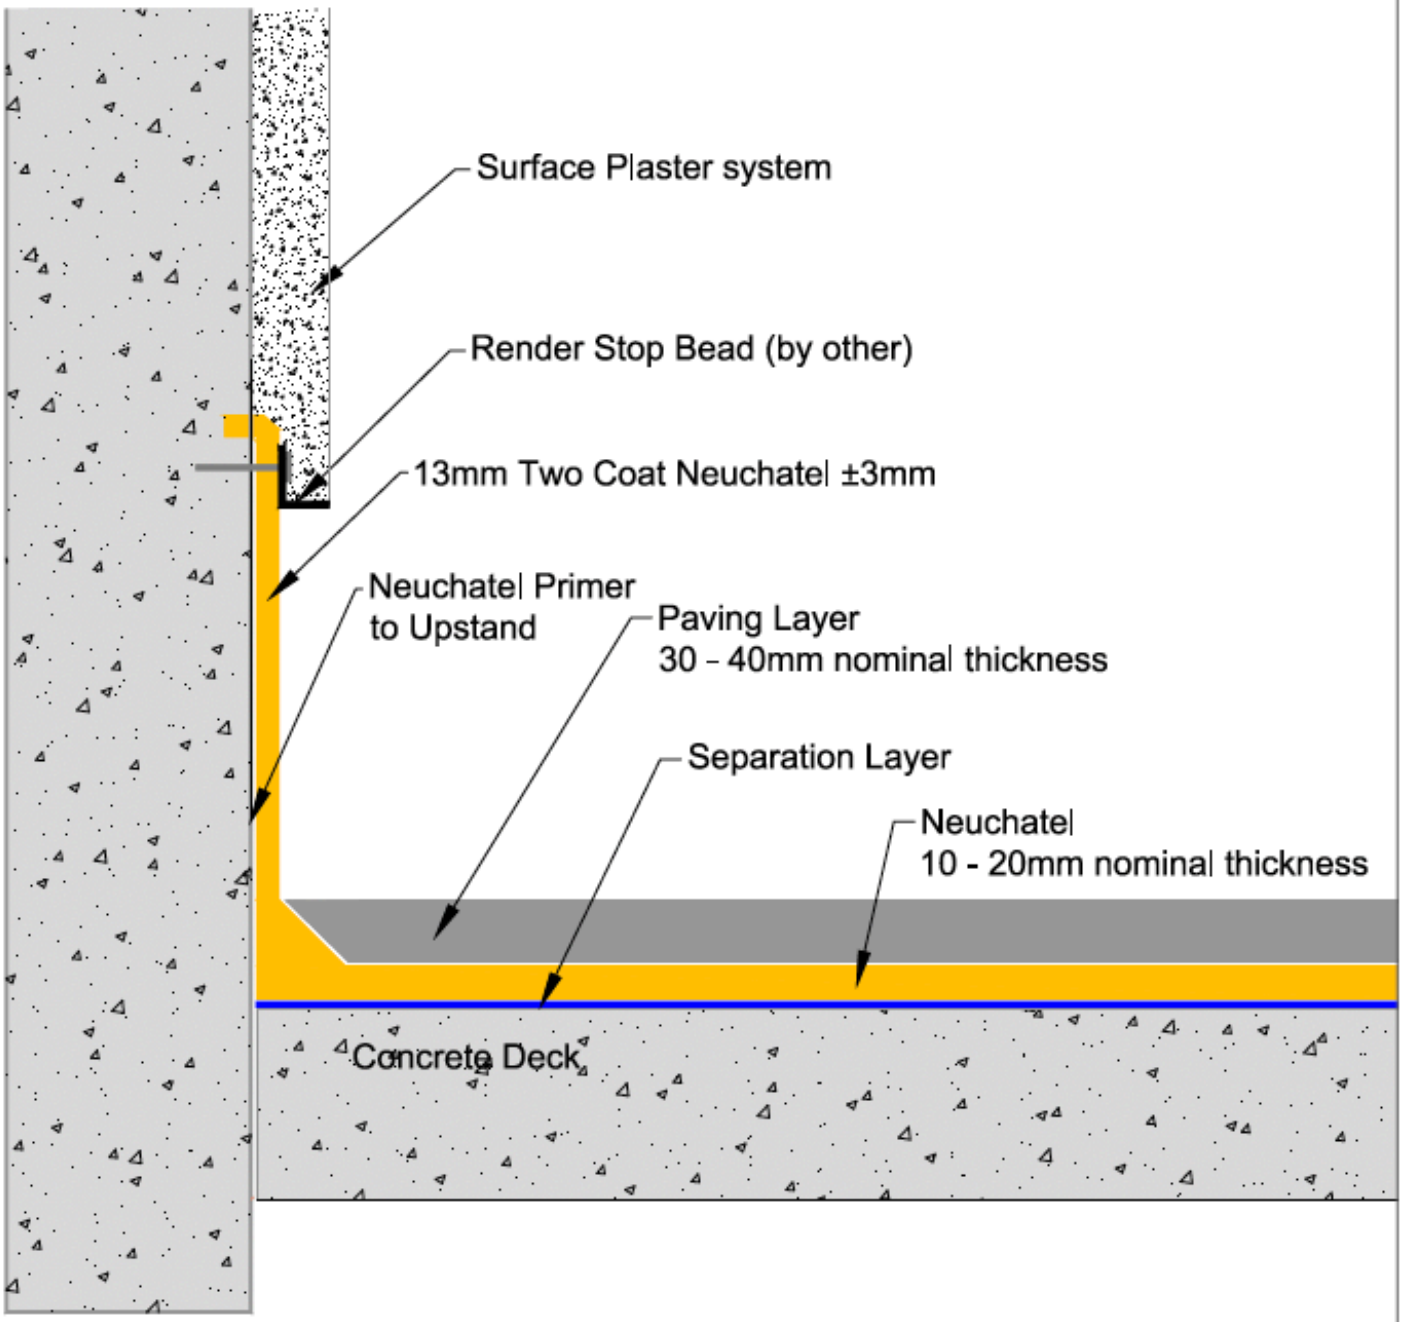


masterspec 4411AP

TITLE: RENDERED UPSTAND DETAIL CAR PARK DETAIL		www.neuchatel.co.nz TECHNICAL SERVICES. Tel: 09 441 4595 email: info@neuchatel.co.nz
Drawing: CAR 001D Rev1	OCT 2023	Drawing is indicative only and subject to approval for use in the application required.
	Not to Scale	

CodeMark
CMNZ70012

neuchâtel

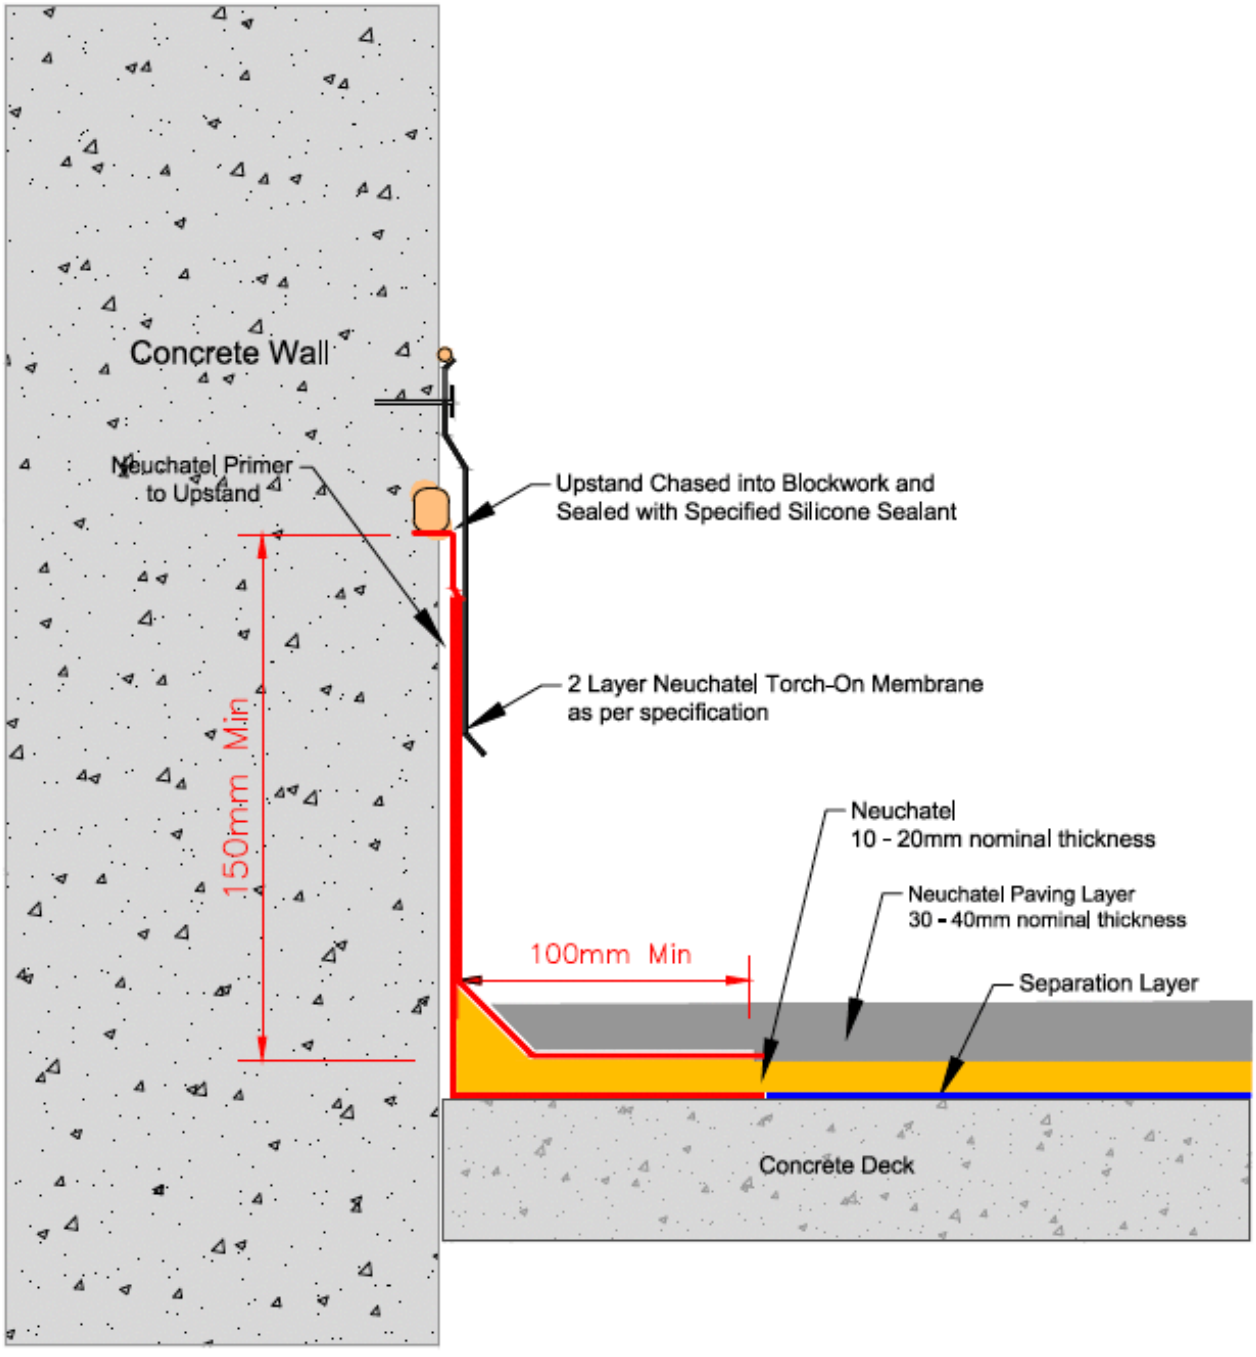


masterspec 4411AP

TITLE: BLOCKWALL/TORCH-ON UPSTAND DETAIL CAR PARK DETAIL		www.neuchatel.co.nz TECHNICAL SERVICES. Tel: 09 441 4595 email: info@neuchatel.co.nz
Drawing: CAR 002 Rev1	OCT 2023	Drawing is indicative only and subject to approval for use in the application required.
	Not to Scale	

CodeMark
CMNZ70012

neuchâtel

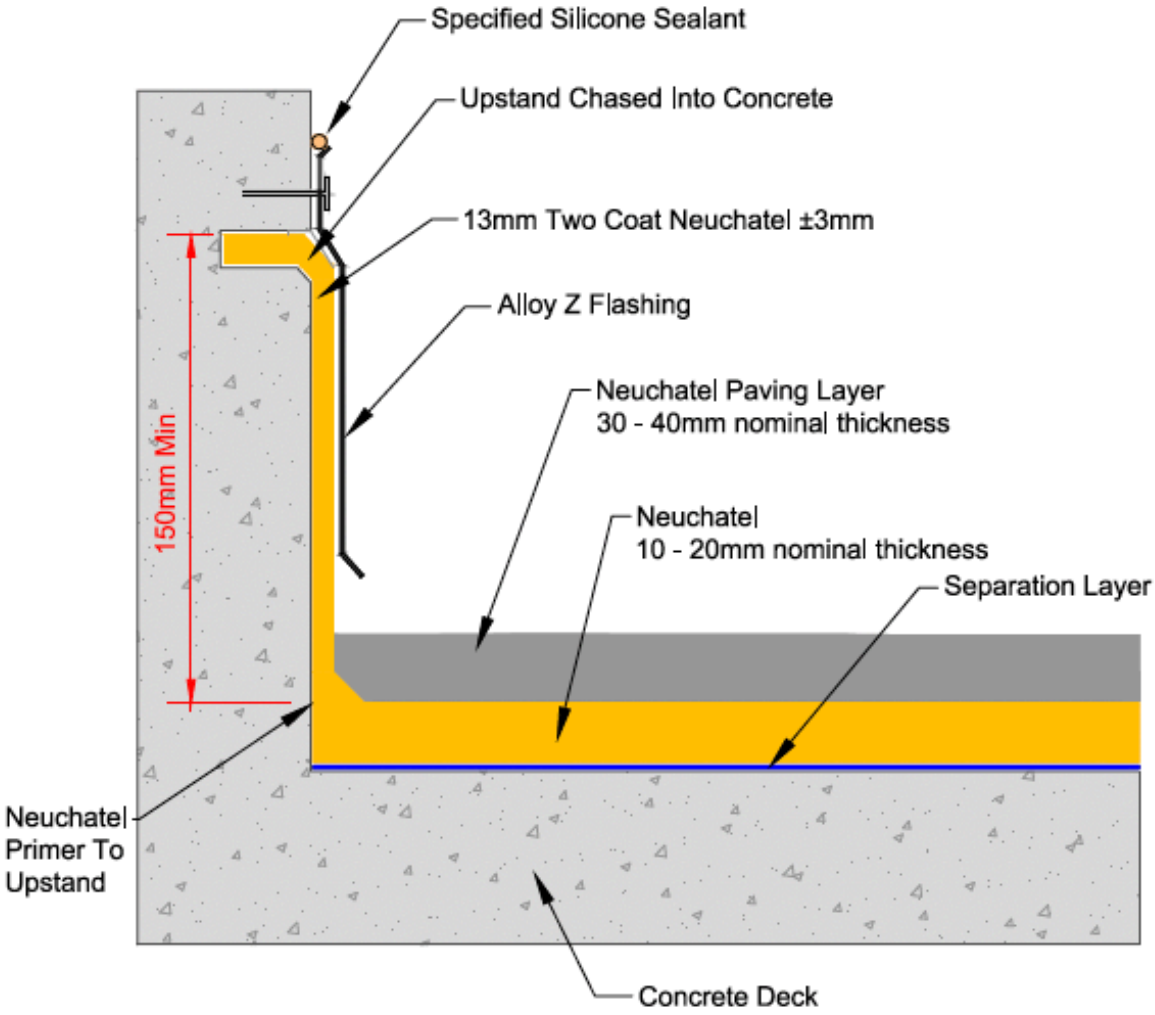


masterspec 4411AP

TITLE:	CAST CONCRETE UPSTAND DETAIL CAR PARK DETAIL		www.neuchatel.co.nz TECHNICAL SERVICES. Tel: 09 441 4595 email: info@neuchatel.co.nz
Drawing:	CAR 003 Rev1	OCT 2023	Drawing is indicative only and subject to approval for use in the application required.
		Not to Scale	

CodeMark
CMNZ70012

neuchâtel

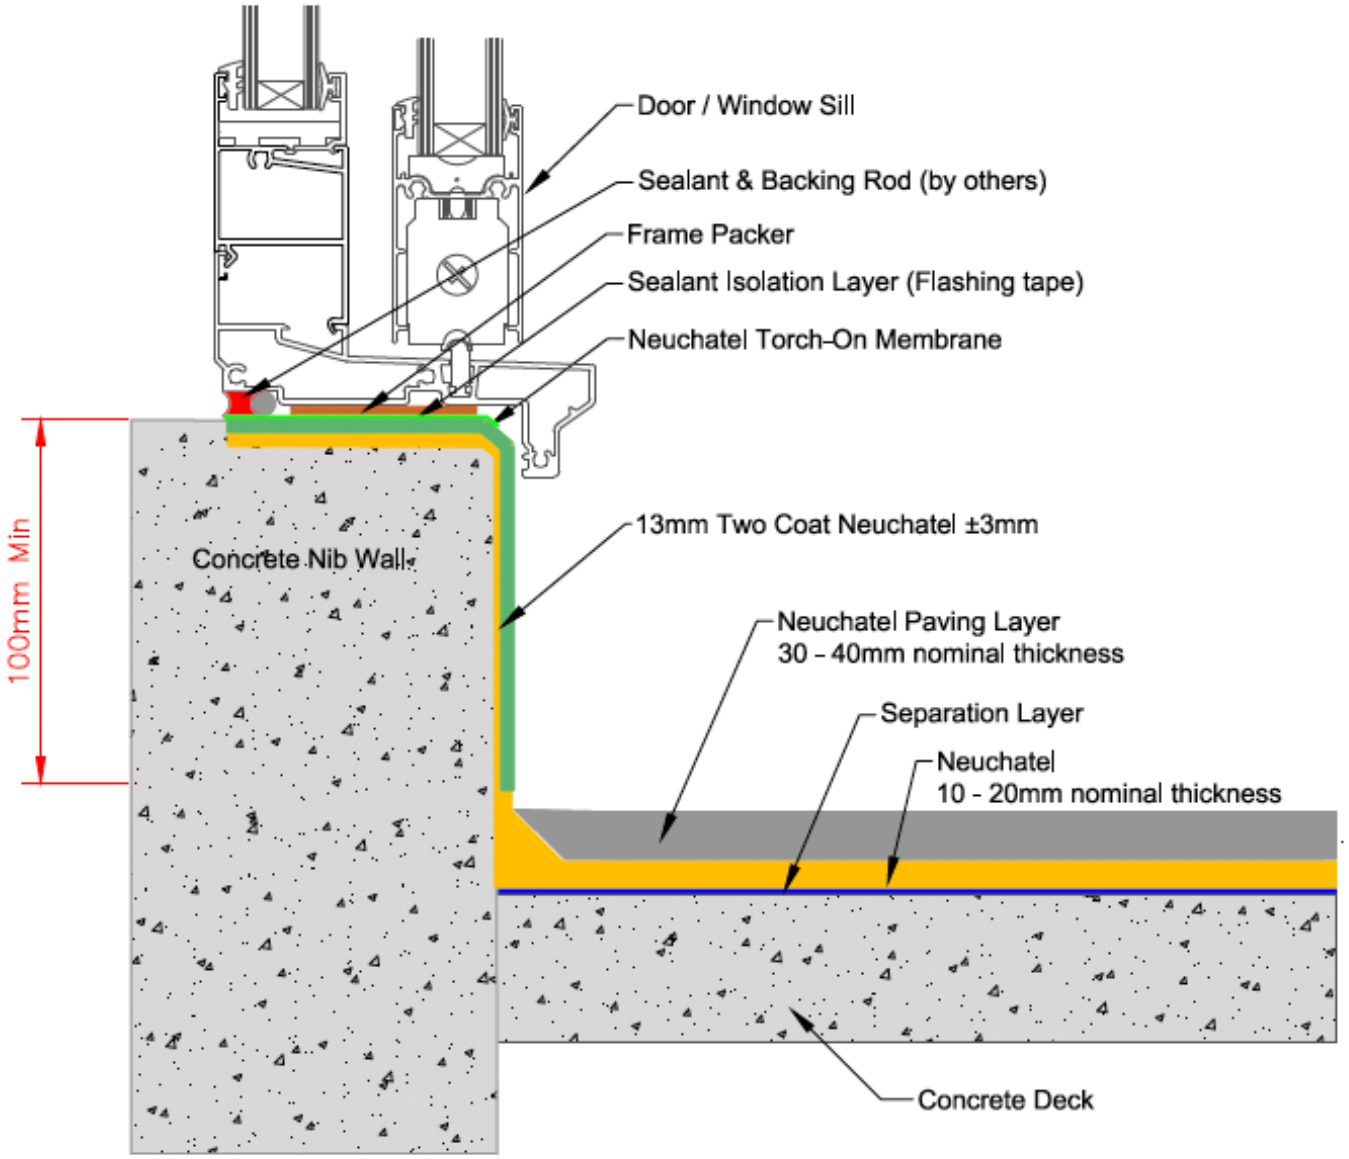


masterspec 4411AP

TITLE: **THRESHOLD UPSTAND DETAIL** **CAR PARK DETAIL**	www.neuchatel.co.nz TECHNICAL SERVICES. Tel: 09 441 4595 email: info@neuchatel.co.nz
Drawing: **CAR 004 Rev1** — OCT 2023 Not to Scale	Drawing is indicative only and subject to approval for use in the application required.

CodeMark
CMNZ70012

neuchâtel

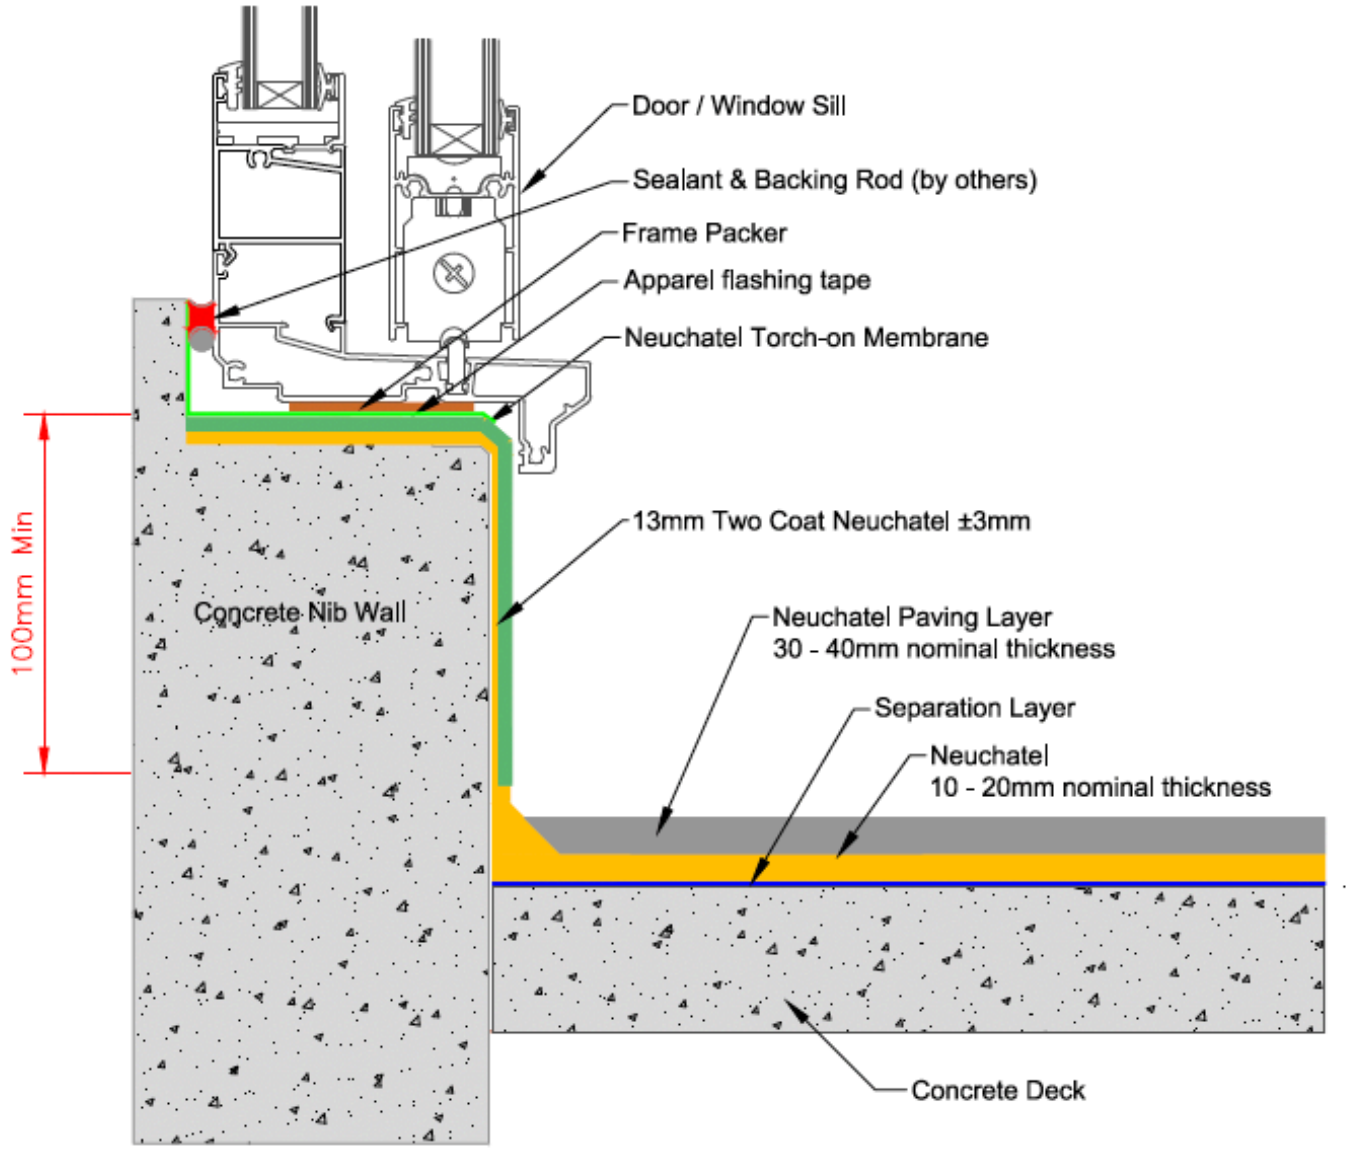


masterspec 4411AP

TITLE: THRESHOLD UPSTAND DETAIL - REBATED CILL CAR PARK DETAIL		www.neuchatel.co.nz TECHNICAL SERVICES. Tel: 09 441 4595 email: info@neuchatel.co.nz
Drawing: CAR 004B Rev1	OCT 2023	Drawing is indicative only and subject to approval for use in the application required.
	Not to Scale	

CodeMark
CMNZ70012

neuchâtel

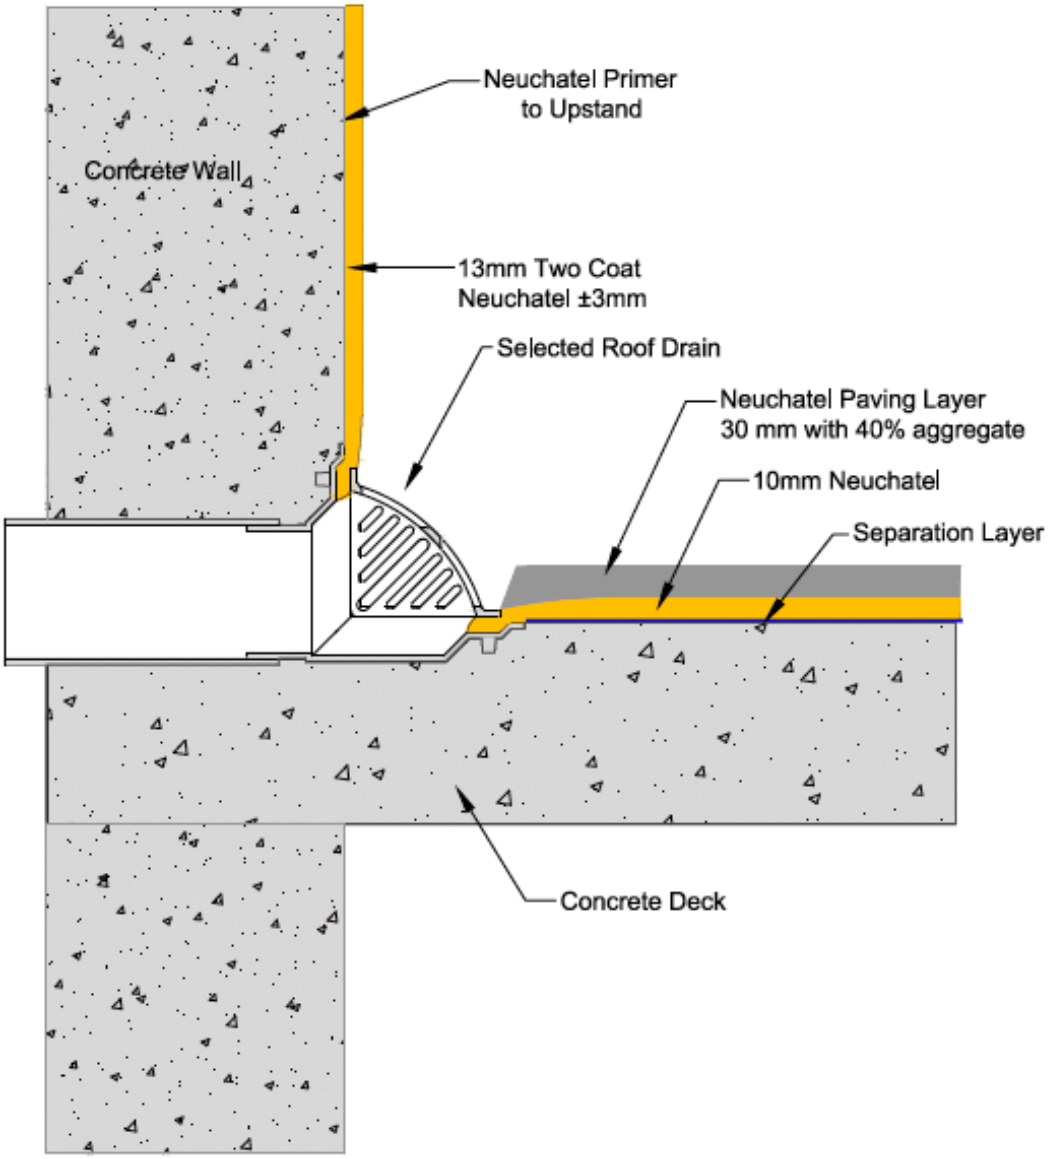


masterspec 4411AP

TITLE: BLOCKWALL PARAPET OUTLET DETAIL CAR PARK DETAIL		www.neuchatel.co.nz TECHNICAL SERVICES. Tel: 09 441 4595 email: info@neuchatel.co.nz
Drawing: CAR 005 Rev1	OCT 2023	Drawing is indicative only and subject to approval for use in the application required.
	Not to Scale	

CodeMark
CMNZ70012

neuchâtel

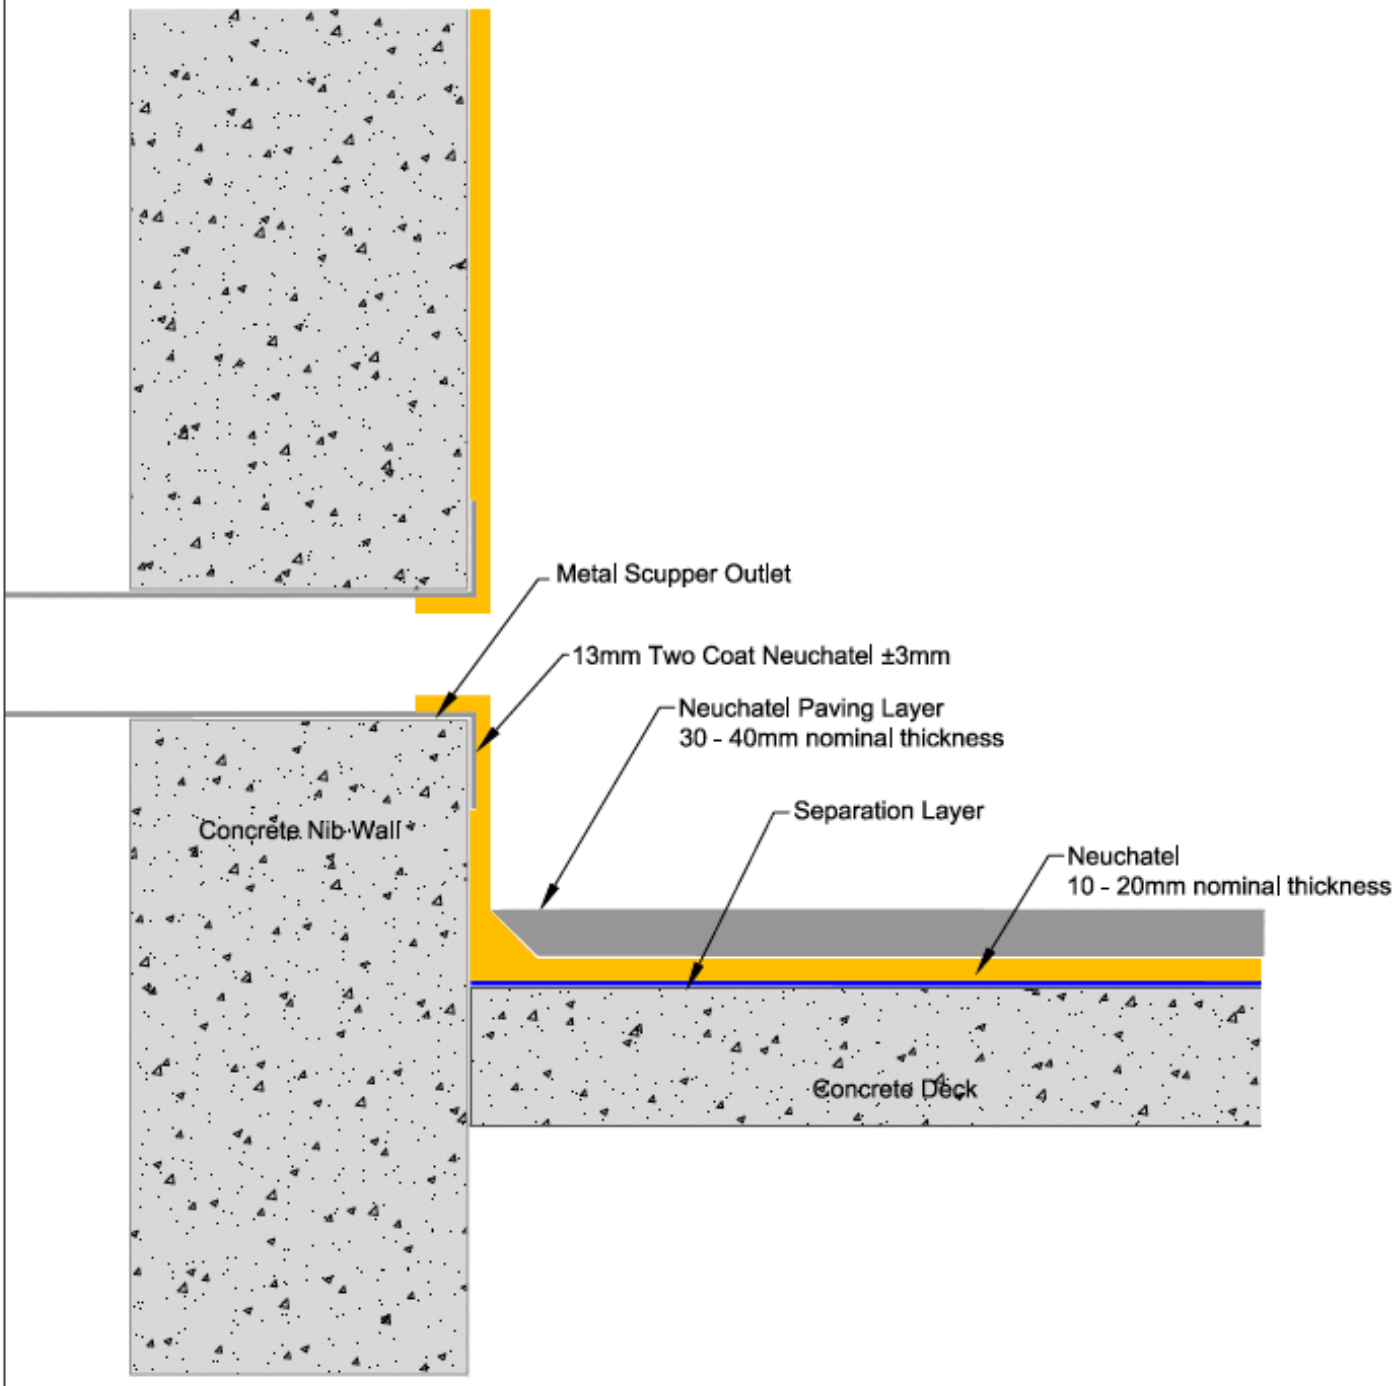


masterspec 4411AP

TITLE:	SCUPPER OUTLAT DETAIL CAR PARK DETAIL		www.neuchatel.co.nz TECHNICAL SERVICES. Tel: 09 441 4595 email: info@neuchatel.co.nz
Drawing:	CAR 005A Rev1	OCT 2023	Drawing is indicative only and subject to approval for use in the application required.
		Not to Scale	

CodeMark
CMNZ70012

neuchâtel

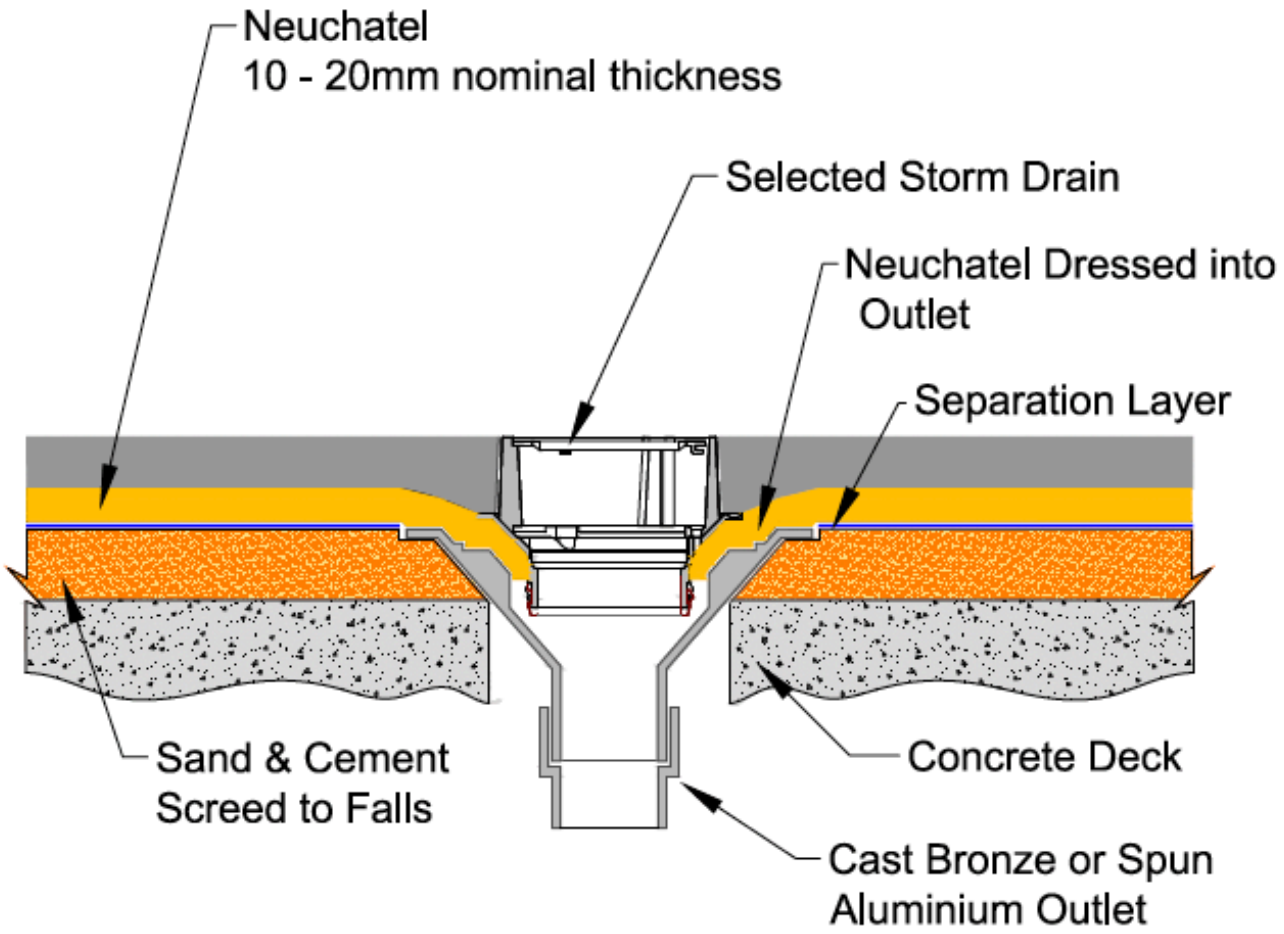


masterspec 4411AP

TITLE: OUTLET DETAIL CAR PARK DETAIL		www.neuchatel.co.nz TECHNICAL SERVICES. Tel: 09 441 4595 email: info@neuchatel.co.nz
Drawing: CAR 006 Rev1	OCT 2023	Drawing is indicative only and subject to approval for use in the application required.
	Not to Scale	

CodeMark
CMNZ70012

neuchâtel

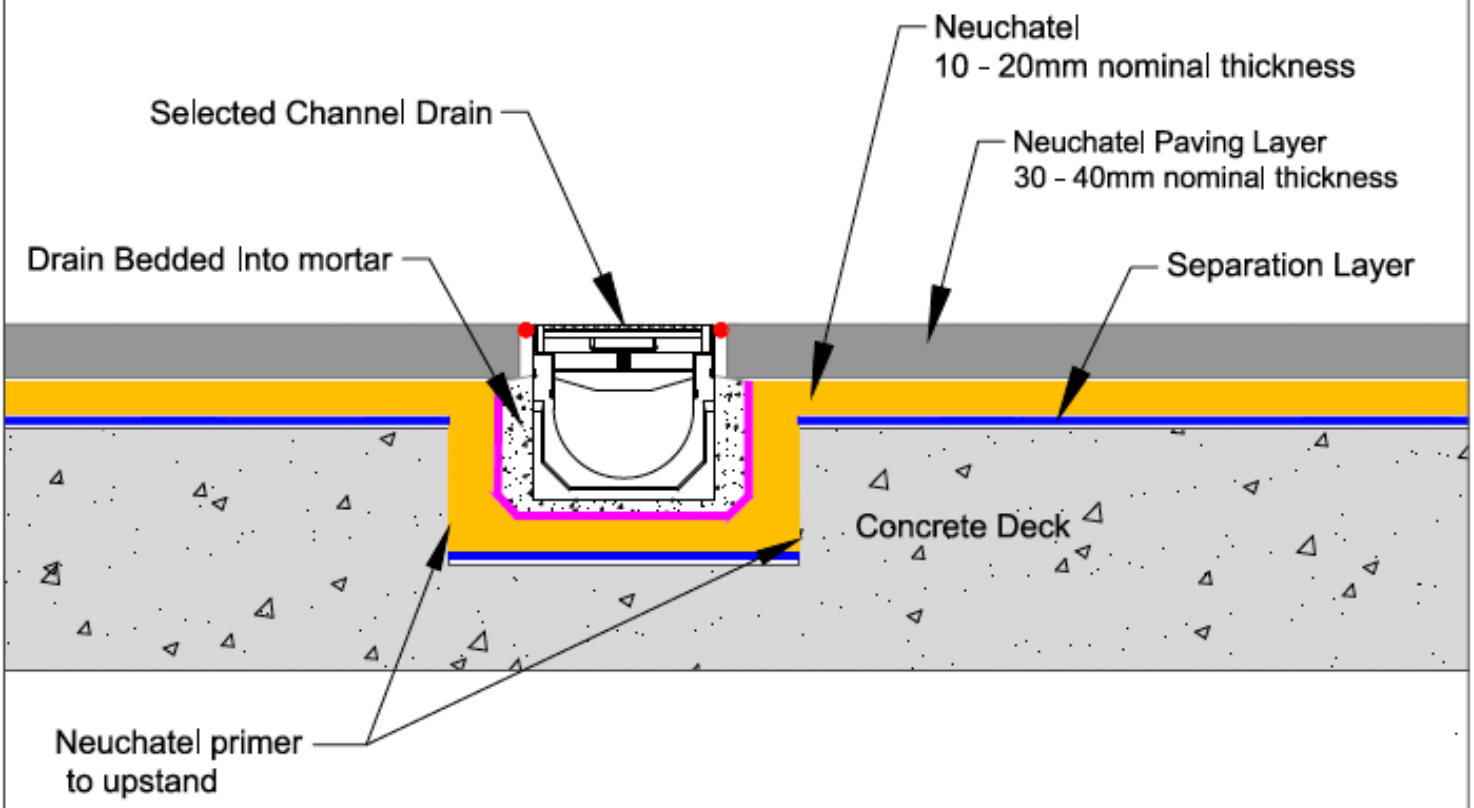


masterspec 4411AP

TITLE: CHANNEL DRAIN DETAIL CAR PARK DETAIL		www.neuchatel.co.nz TECHNICAL SERVICES. Tel: 09 441 4595 email: info@neuchatel.co.nz
Drawing: CAR 006B Rev1	OCT 2023	Drawing is indicative only and subject to approval for use in the application required.
	Not to Scale	

CodeMark
CMNZ70012

neuchâtel

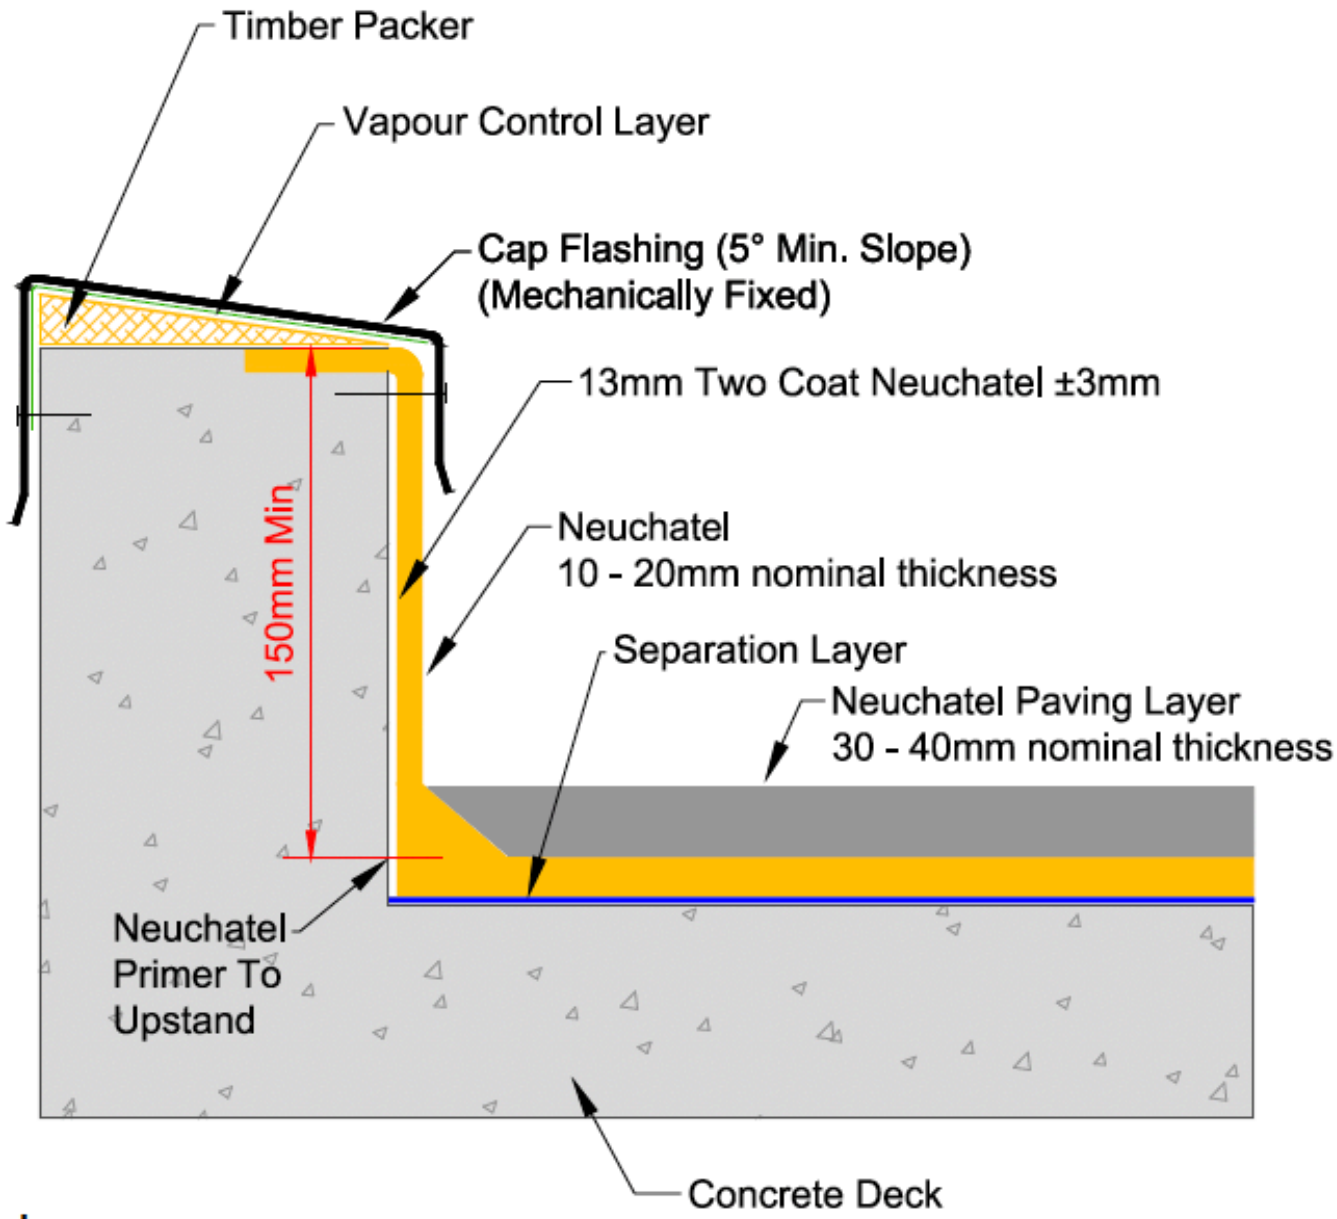


masterspec 4411AP

TITLE:	CAST CONCRETE PARAPET WITH CAP FLASHING DETAIL CAR PARK DETAIL		www.neuchatel.co.nz TECHNICAL SERVICES. Tel: 09 441 4595 email: info@neuchatel.co.nz
Drawing:	CAR 007 Rev1	OCT 2023	Drawing is indicative only and subject to approval for use in the application required.
		Not to Scale	

CodeMark
CMNZ70012

neuchâtel

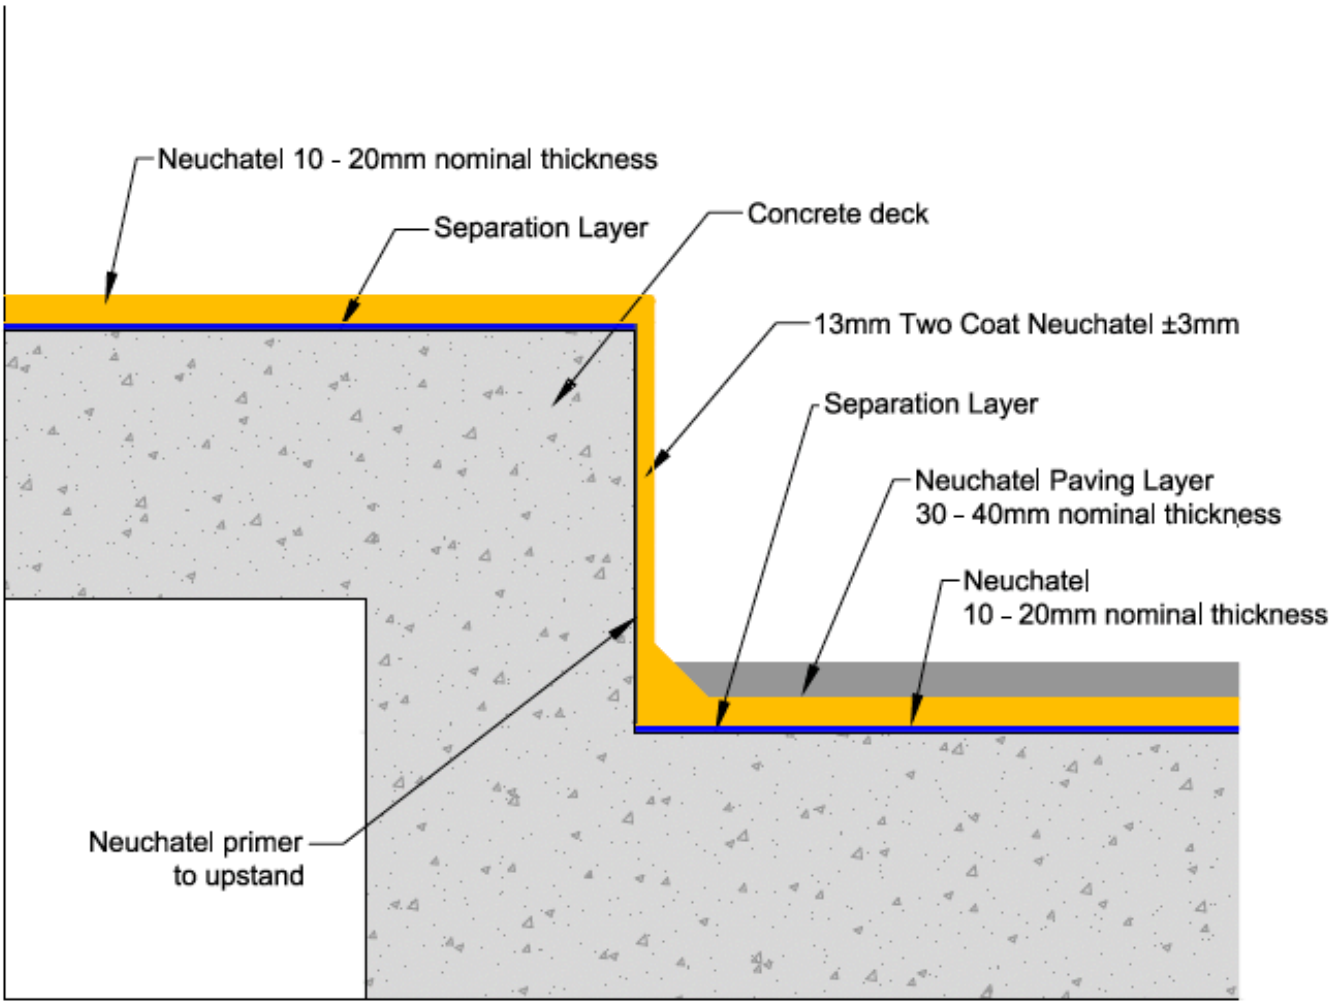


masterspec 4411AP

TITLE:	CHANGE OF LEVEL DETAIL CAR PARK DETAIL		www.neuchatel.co.nz TECHNICAL SERVICES. Tel: 09 441 4595 email: info@neuchatel.co.nz
Drawing:	CAR 008 Rev1	OCT 2023 Not to Scale	Drawing is indicative only and subject to approval for use in the application required.

CodeMark
CMNZ70012

neuchâtel

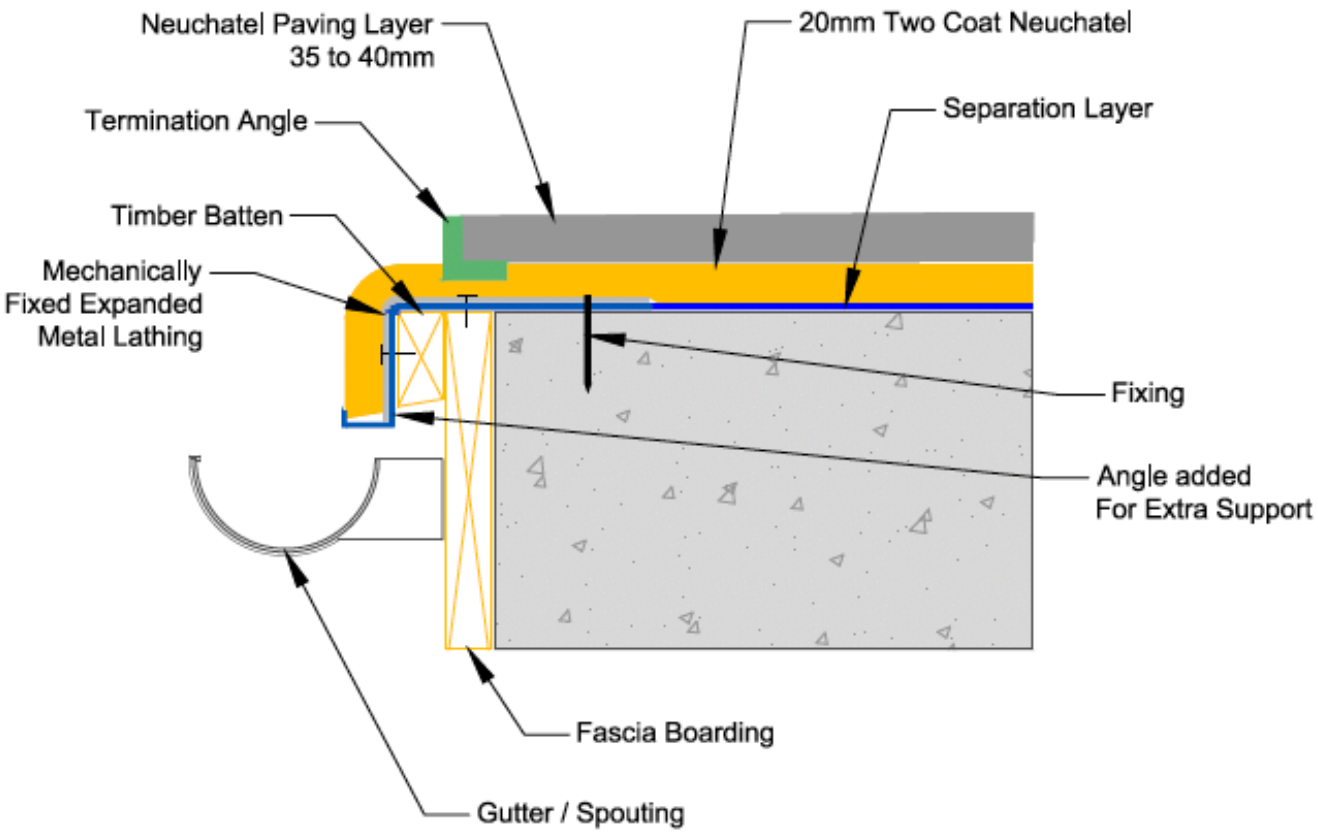


masterspec 4411AP

TITLE:	GUTTER DRIP EDGE DETAIL CAR PARK DETAIL		www.neuchatel.co.nz TECHNICAL SERVICES. Tel: 09 441 4595 email: info@neuchatel.co.nz
Drawing:	CAR 010 Rev1	OCT 2023	Drawing is indicative only and subject to approval for use in the application required.
		Not to Scale	

CodeMark
CMNZ70012

neuchâtel

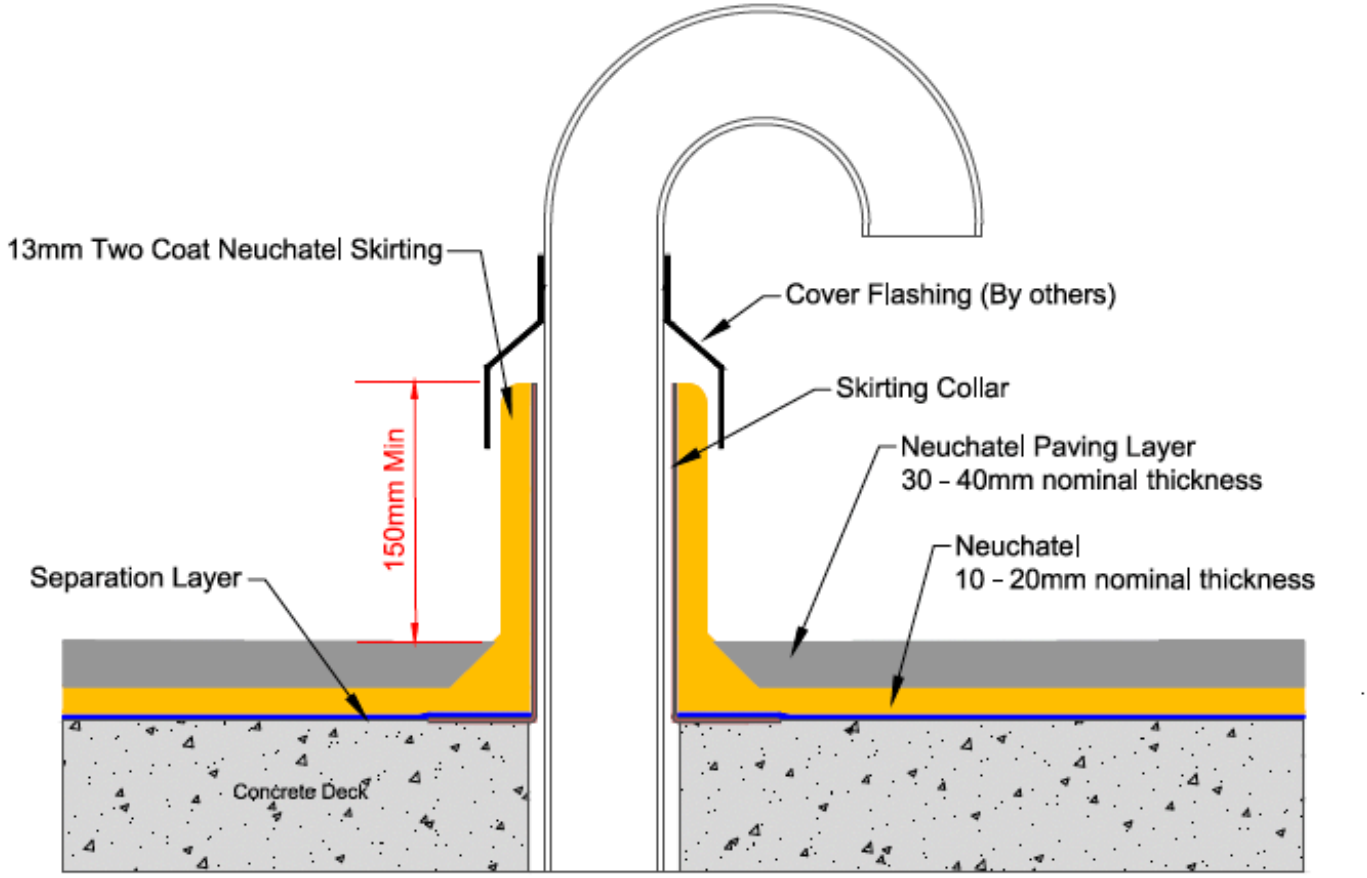


masterspec 4411AP

TITLE: 'HOCKEY STICK' PIPE PENETRATION DETAIL CAR PARK DETAIL		www.neuchatel.co.nz TECHNICAL SERVICES. Tel: 09 441 4595 email: info@neuchatel.co.nz
Drawing: CAR 011B Rev1	OCT 2023	Drawing is indicative only and subject to approval for use in the application required.
	Not to Scale	

CodeMark
CMNZ70012

neuchâtel

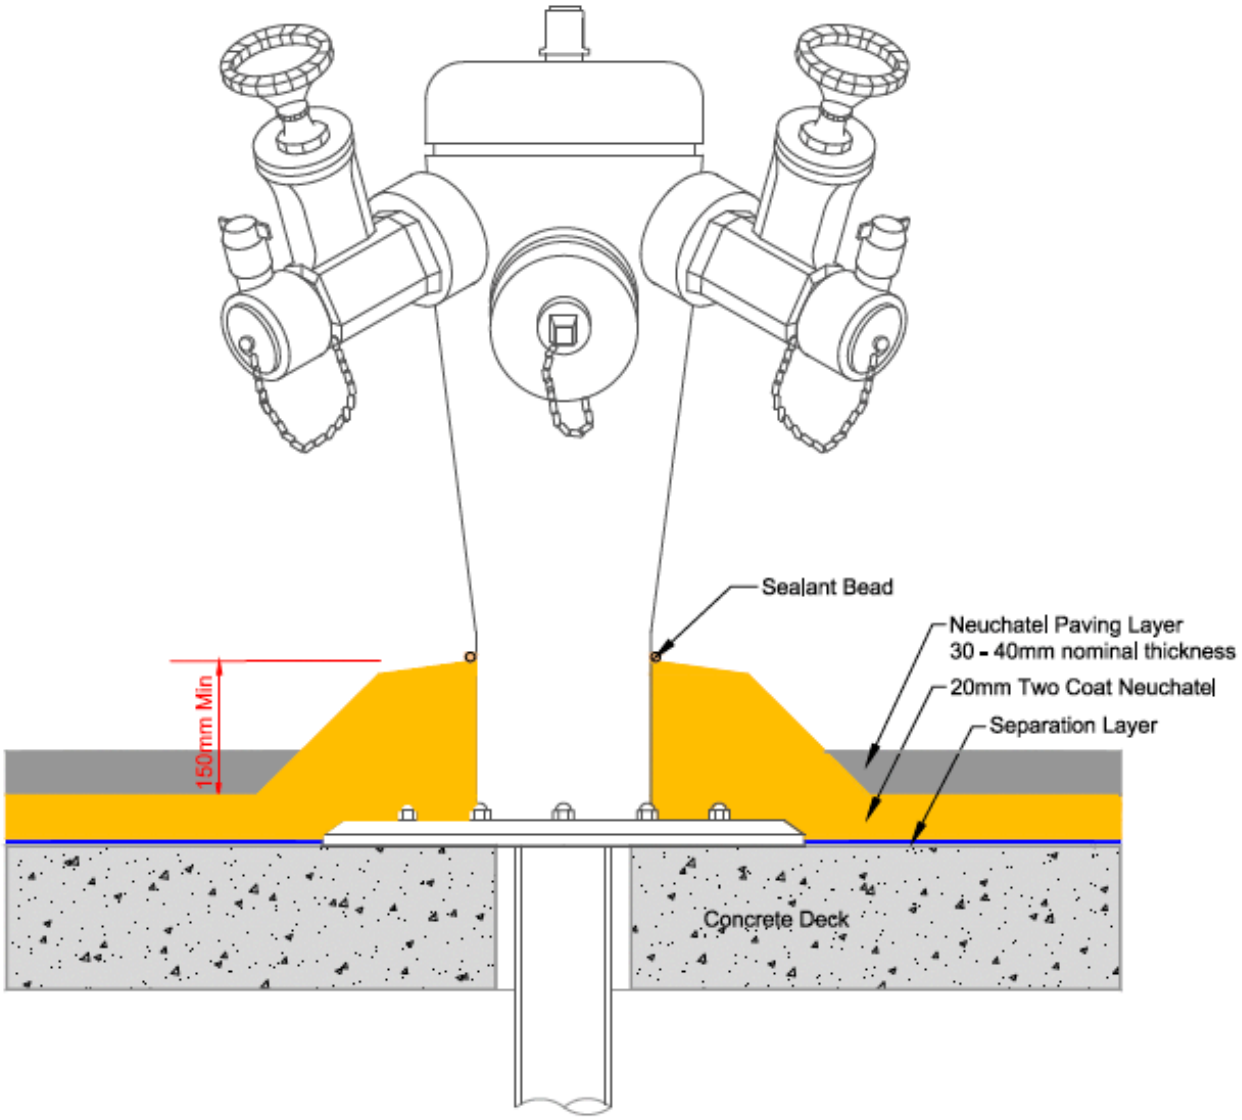


masterspec 4411AP

TITLE: 'HOCKEY STICK' PIPE PENETRATION DETAIL CAR PARK DETAIL		www.neuchatel.co.nz TECHNICAL SERVICES. Tel: 09 441 4595 email: info@neuchatel.co.nz
Drawing: CAR 011C Rev1	OCT 2023	Drawing is indicative only and subject to approval for use in the application required.
	Not to Scale	

CodeMark
CMNZ70012

neuchâtel

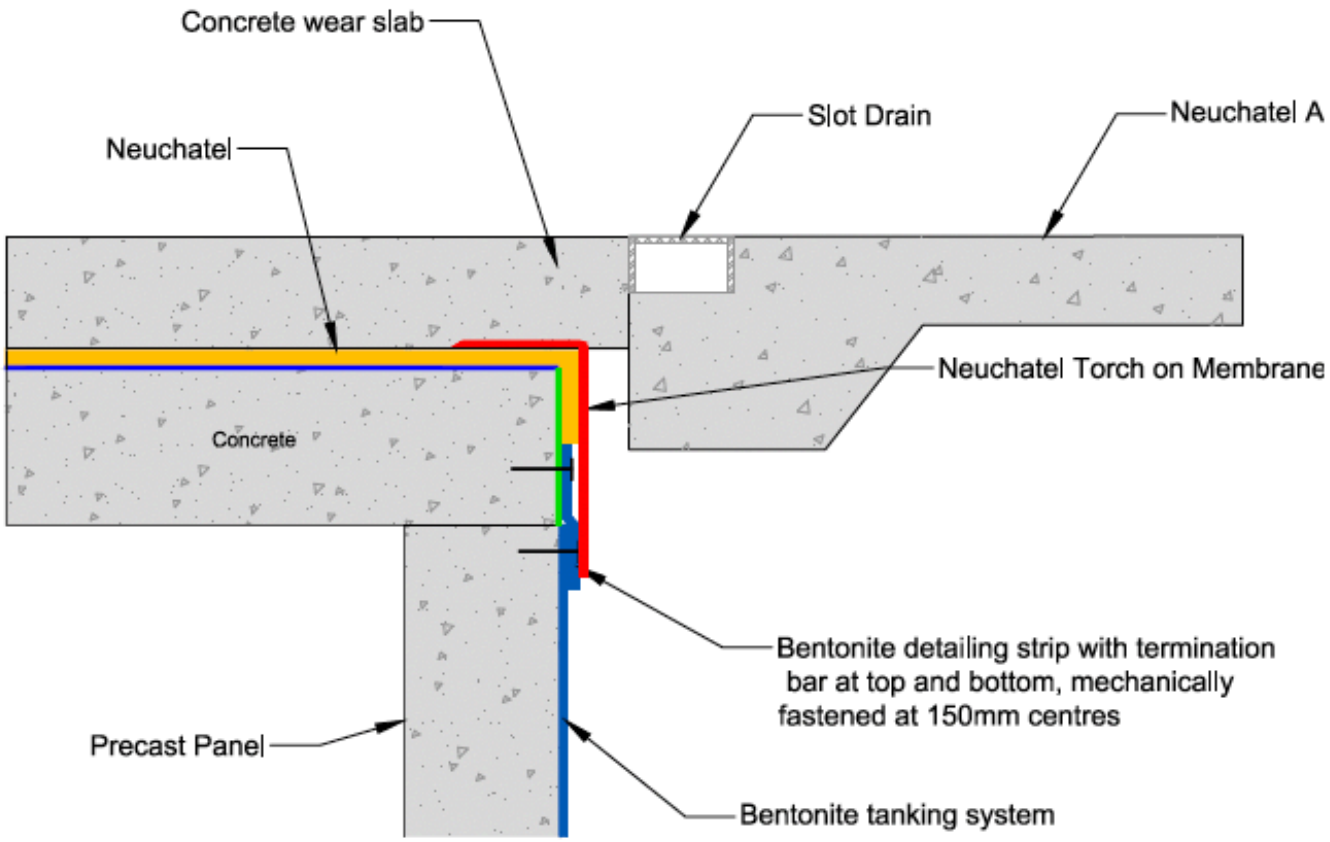


masterspec 4411AP

TITLE: PLAZA DECK TO PRECAST PANEL DETAIL CAR PARK DETAIL		www.neuchatel.co.nz TECHNICAL SERVICES. Tel: 09 441 4595 email: info@neuchatel.co.nz
Drawing: CAR 016 Rev1	OCT 2023	Drawing is indicative only and subject to approval for use in the application required.
	Not to Scale	

CodeMark
CMNZ70012

neuchâtel

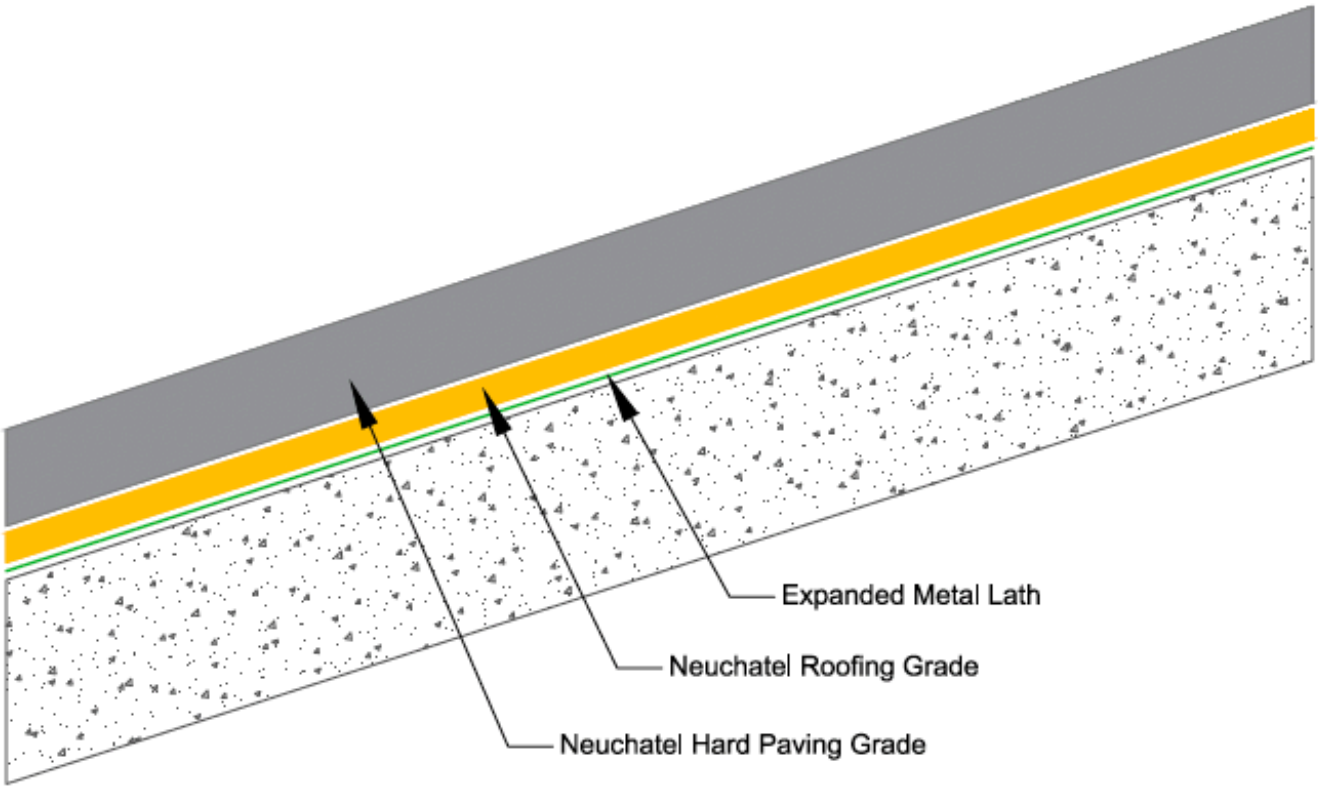

masterspec 4411AP

TITLE: RAMP DETAIL CAR PARK DETAIL	www.neuchatel.co.nz TECHNICAL SERVICES. Tel: 09 441 4595 email: info@neuchatel.co.nz
Drawing: CAR 017 Rev1 / OCT 2023 Not to Scale	Drawing is indicative only and subject to approval for use in the application required.