neuchâtel

Neuchâtel Mastic Asphalt Waterproofing System



FULL BOND SYSTEM
STANDARD DETAIL DRAWINGS


VERSION 001, OCTOBER 2023

INDEX

Reference No.	Issue Date	Version No.	Description
FBS 001	Oct 2023	Rev1	Upstand Detail | Standard Detail
FBS 001B	Oct 2023	Rev1	Upstand to Cavity Wall Detail | Standard Detail
FBS 001C	Oct 2023	Rev1	Upstand to Cavity Wall Detail | Standard Detail
FBS 001D	Oct 2023	Rev1	Rendered Upstand Detail | Standard Detail
FBS 002	Oct 2023	Rev1	Torch-On Upstand Detail | Standard Detail
FBS 003	Oct 2023	Rev1	Cast Concrete Upstand Detail | Standard Detail
FBS 004	Oct 2023	Rev1	Threshold Upstand Detail - Flush Details | Standard Detail
FBS 004B	Oct 2023	Rev1	Threshold Upstand Detail - Rebated Details | Standard Detail
FBS 005	Oct 2023	Rev1	Parapet Outlet Detail | Standard Detail
FBS 005A	Oct 2023	Rev1	Scupper Outlet Detail | Standard Detail
FBS 006	Oct 2023	Rev1	Outlet Detail | Standard Detail
FBS 007	Oct 2023	Rev1	Cast Concrete Parapet with Cap Flashing | Std Detail
FBS 008	Oct 2023	Rev1	Change of Level Detail | Standard Detail
FBS 009	Oct 2023	Rev1	Typical Tanking Interface Detail
FBS 009B	Oct 2023	Rev1	Mastic Tanking Interface Detail
FBS 010	Oct 2023	Rev1	Gutter Drip Edge Detail | Standard Detail
FBS 011	Oct 2023	Rev1	Downpipe Penetration | Standard Detail
FBS 011B	Oct 2023	Rev1	'Hockey Stick' Pipe Penetration Detail | Std Detail
FBS 012	Oct 2023	Rev1	Fall Restraint Plinth Mount Detail | Standard Detail
FBS 013	Oct 2023	Rev1	Plant Room Plinth Detail Standard Detail
FBS 014	Oct 2023	Rev1	Top Mounted Balustrade Detail | Standard Detail
FBS 014B	Oct 2023	Rev1	Side Mounted Balustrade Detail | Standard Detail
FBS 015	Oct 2023	Rev1	Stair Support Detail | Standard Detail

CodeMark
CMNZ70012

neuchâtel

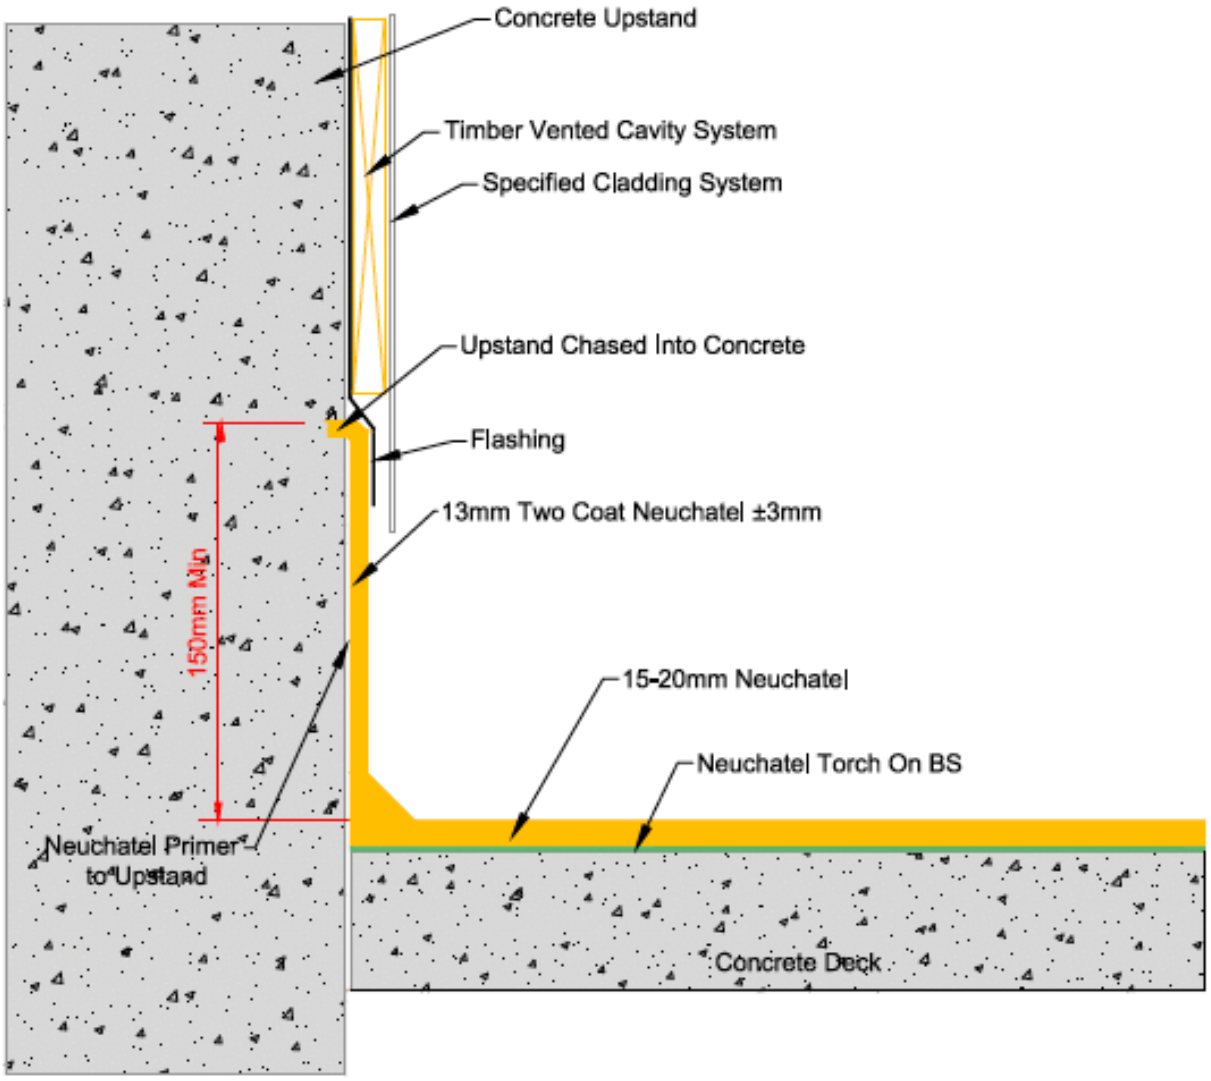


masterspec

TITLE: **UPSTAND DETAIL STANDARD DETAIL** **FULL BOND SYSTEM**		www.neuchatel.co.nz TECHNICAL SERVICES. Tel: 09 441 4595 email: info@neuchatel.co.nz
Drawing: FBS 001 Rev1	OCT 2023	Drawing is indicative only and subject to approval for use in the application required.
	Not to Scale	

CodeMark
CMNZ70012

neuchâtel

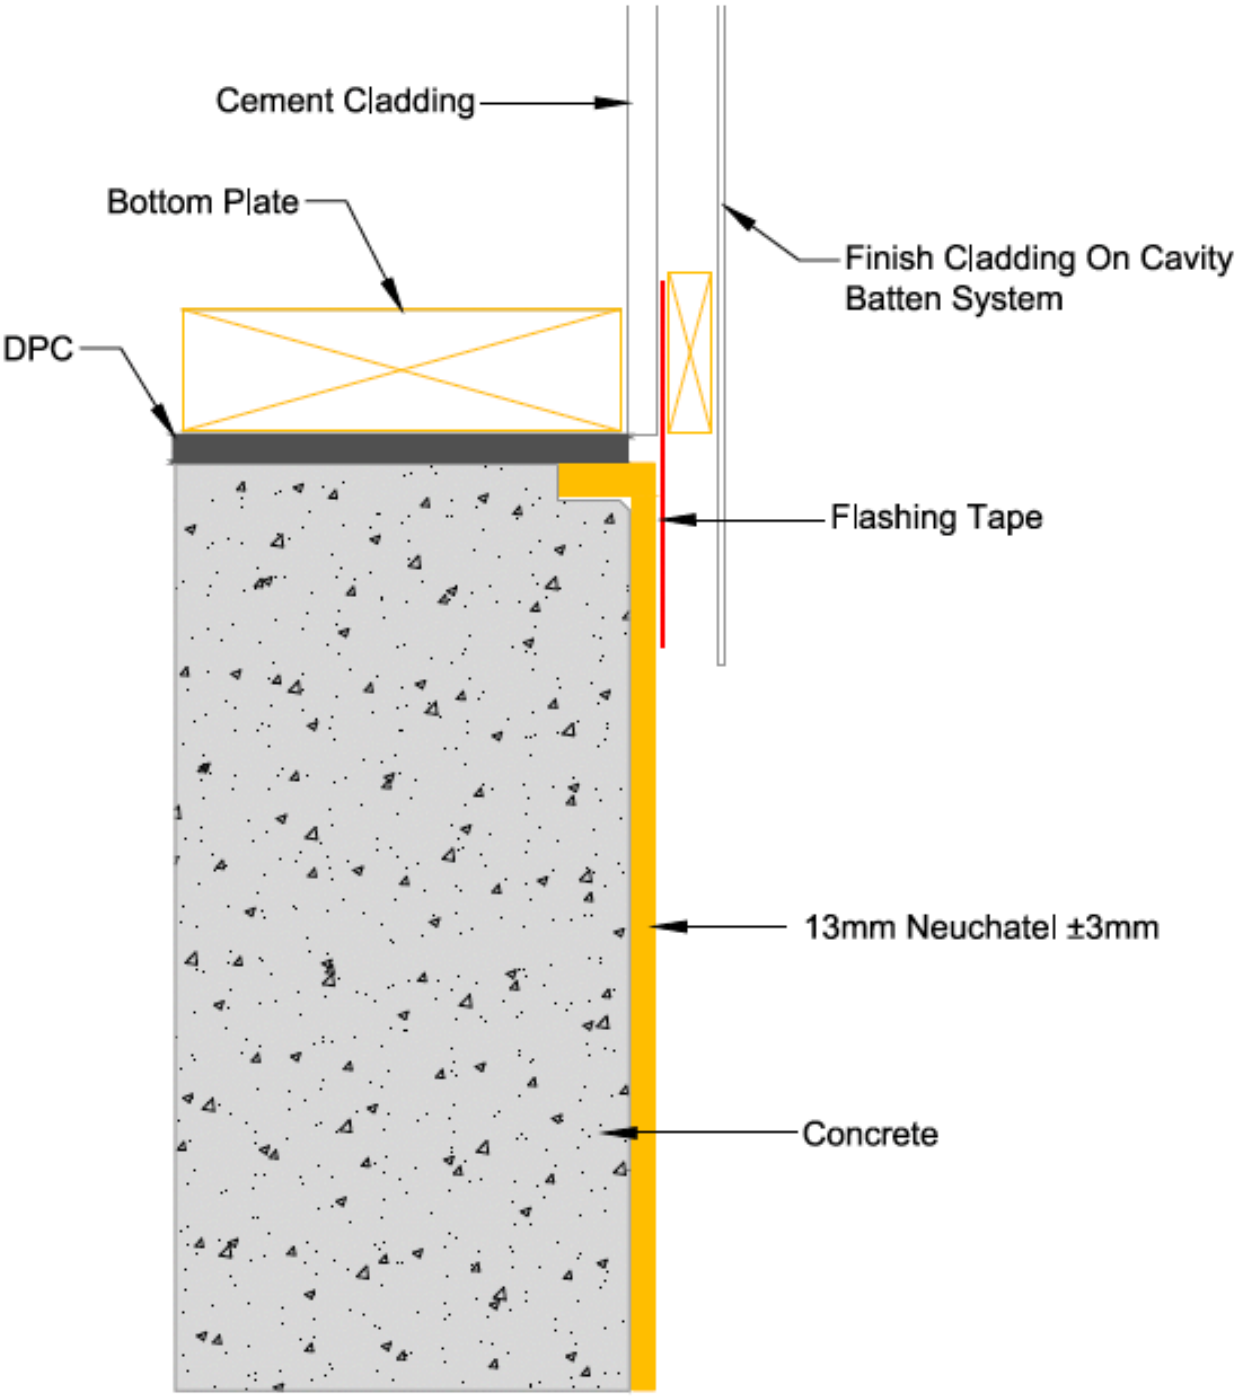


masterspec

TITLE:	**UPSTAND TO CAVITY WALL DETAIL STANDARD DETAIL** **FULL BOND SYSTEM**		www.neuchatel.co.nz TECHNICAL SERVICES. Tel: 09 441 4595 email: info@neuchatel.co.nz
Drawing:	FBS 001B Rev1	OCT 2023	Drawing is indicative only and subject to approval for use in the application required.
		Not to Scale	

CodeMark
CMNZ70012

neuchâtel



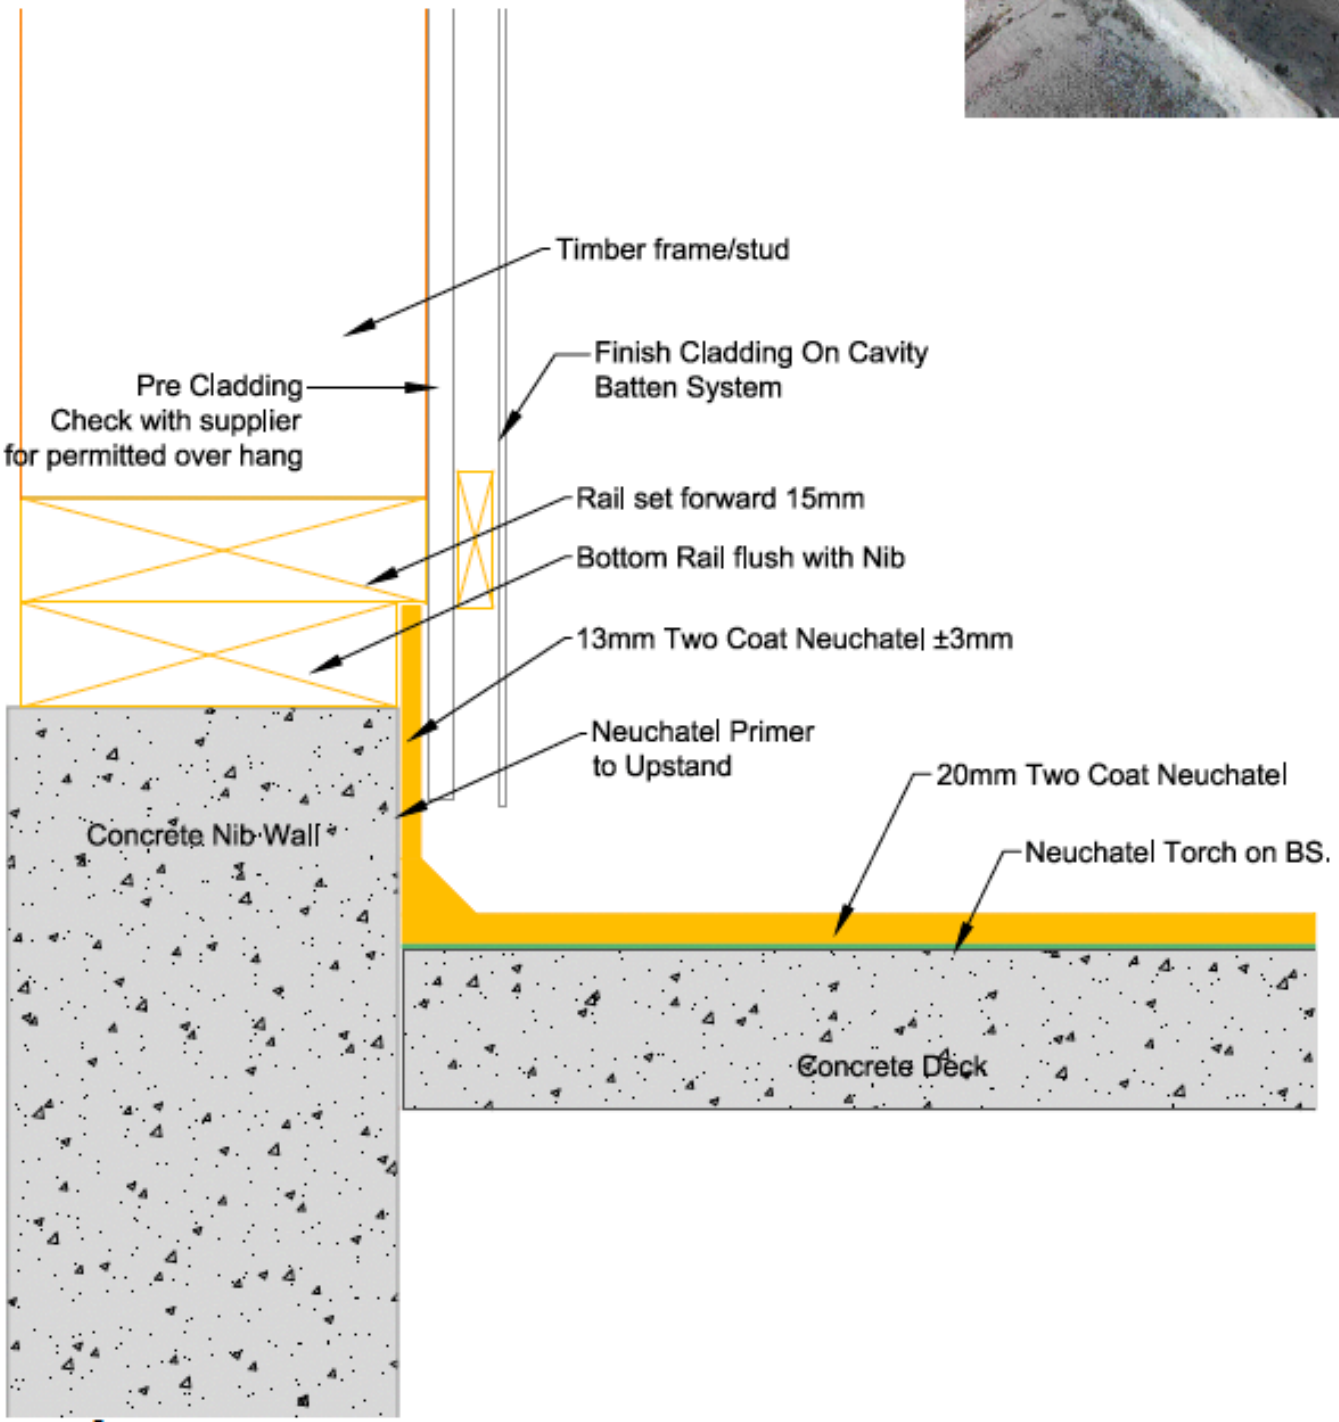


masterspec

TITLE:	**UPSTAND TO CAVITY WALL DETAIL STANDARD DETAIL** **FULL BOND SYSTEM**		www.neuchatel.co.nz TECHNICAL SERVICES. Tel: 09 441 4595 email: info@neuchatel.co.nz
Drawing:	FBS 001C Rev1	OCT 2023	Drawing is indicative only and subject to approval for use in the application required.
		Not to Scale	

CodeMark
CMNZ70012

neuchâtel

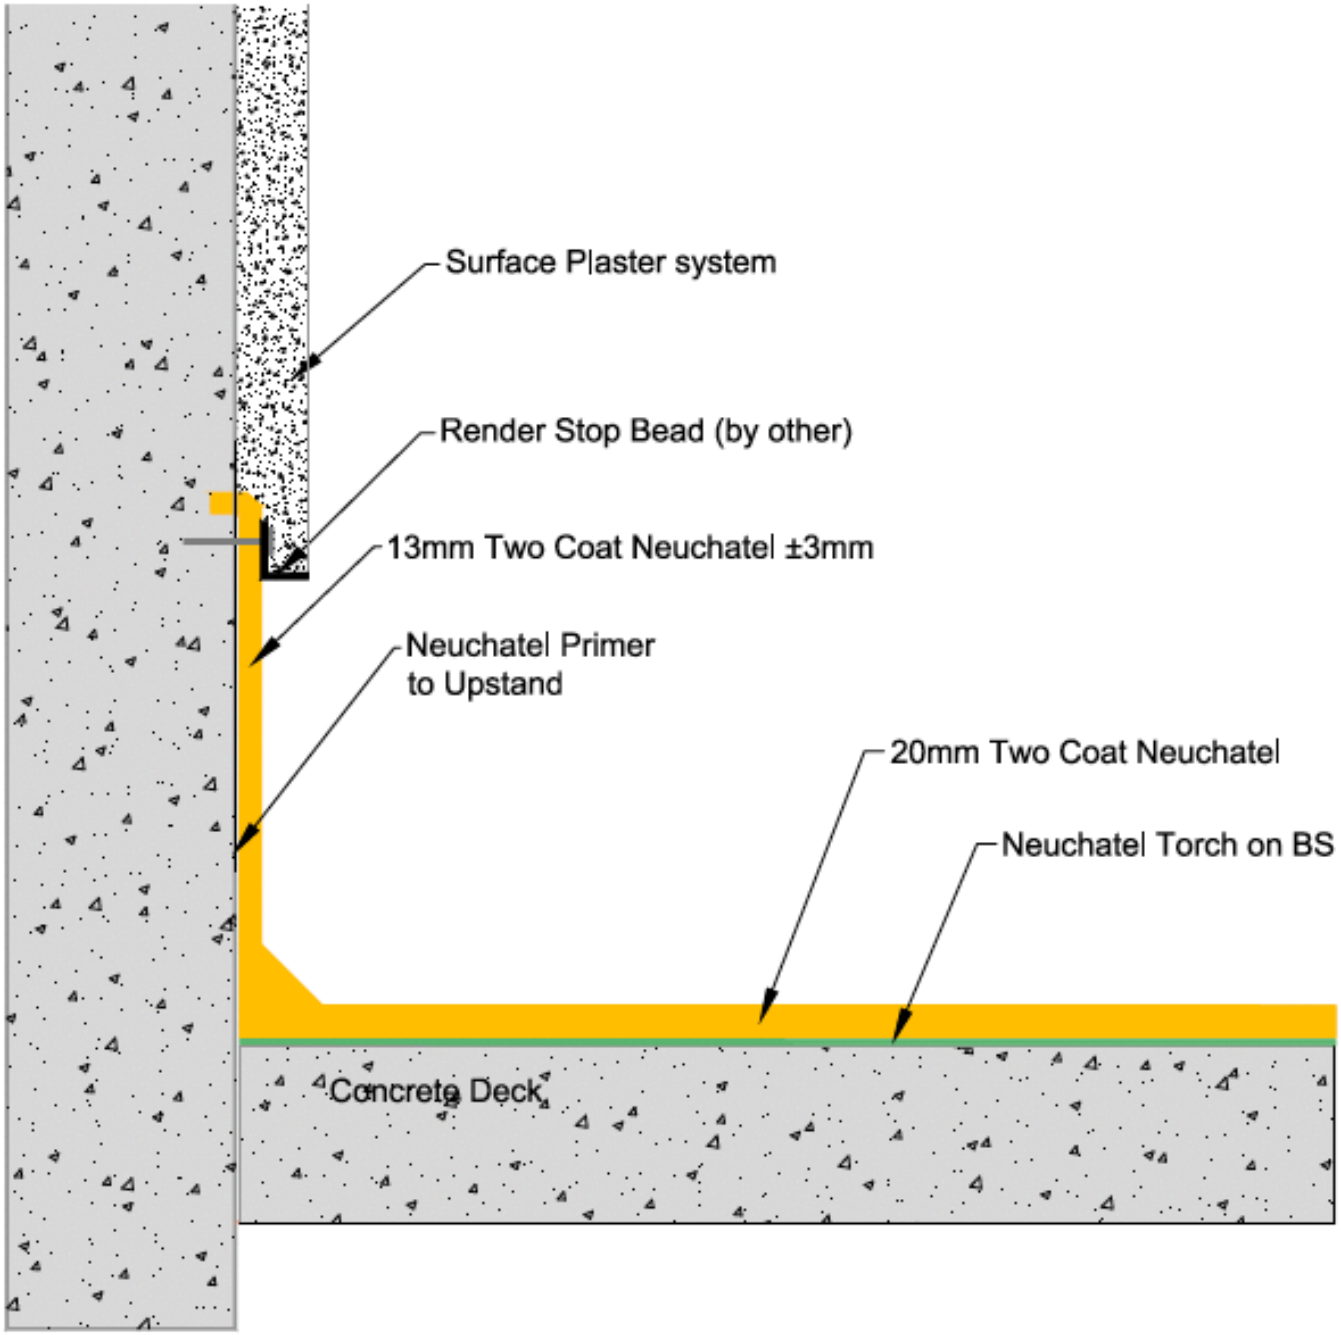


masterspec

TITLE:	**RENDERED UPSTAND DETAIL** **STANDARD DETAIL** **FULL BOND SYSTEM**		www.neuchatel.co.nz TECHNICAL SERVICES. Tel: 09 441 4595 email: info@neuchatel.co.nz
Drawing:	FBS 001D Rev1	OCT 2023	Drawing is indicative only and subject to approval for use in the application required.
		Not to Scale	

CodeMark
CMNZ70012

neuchâtel

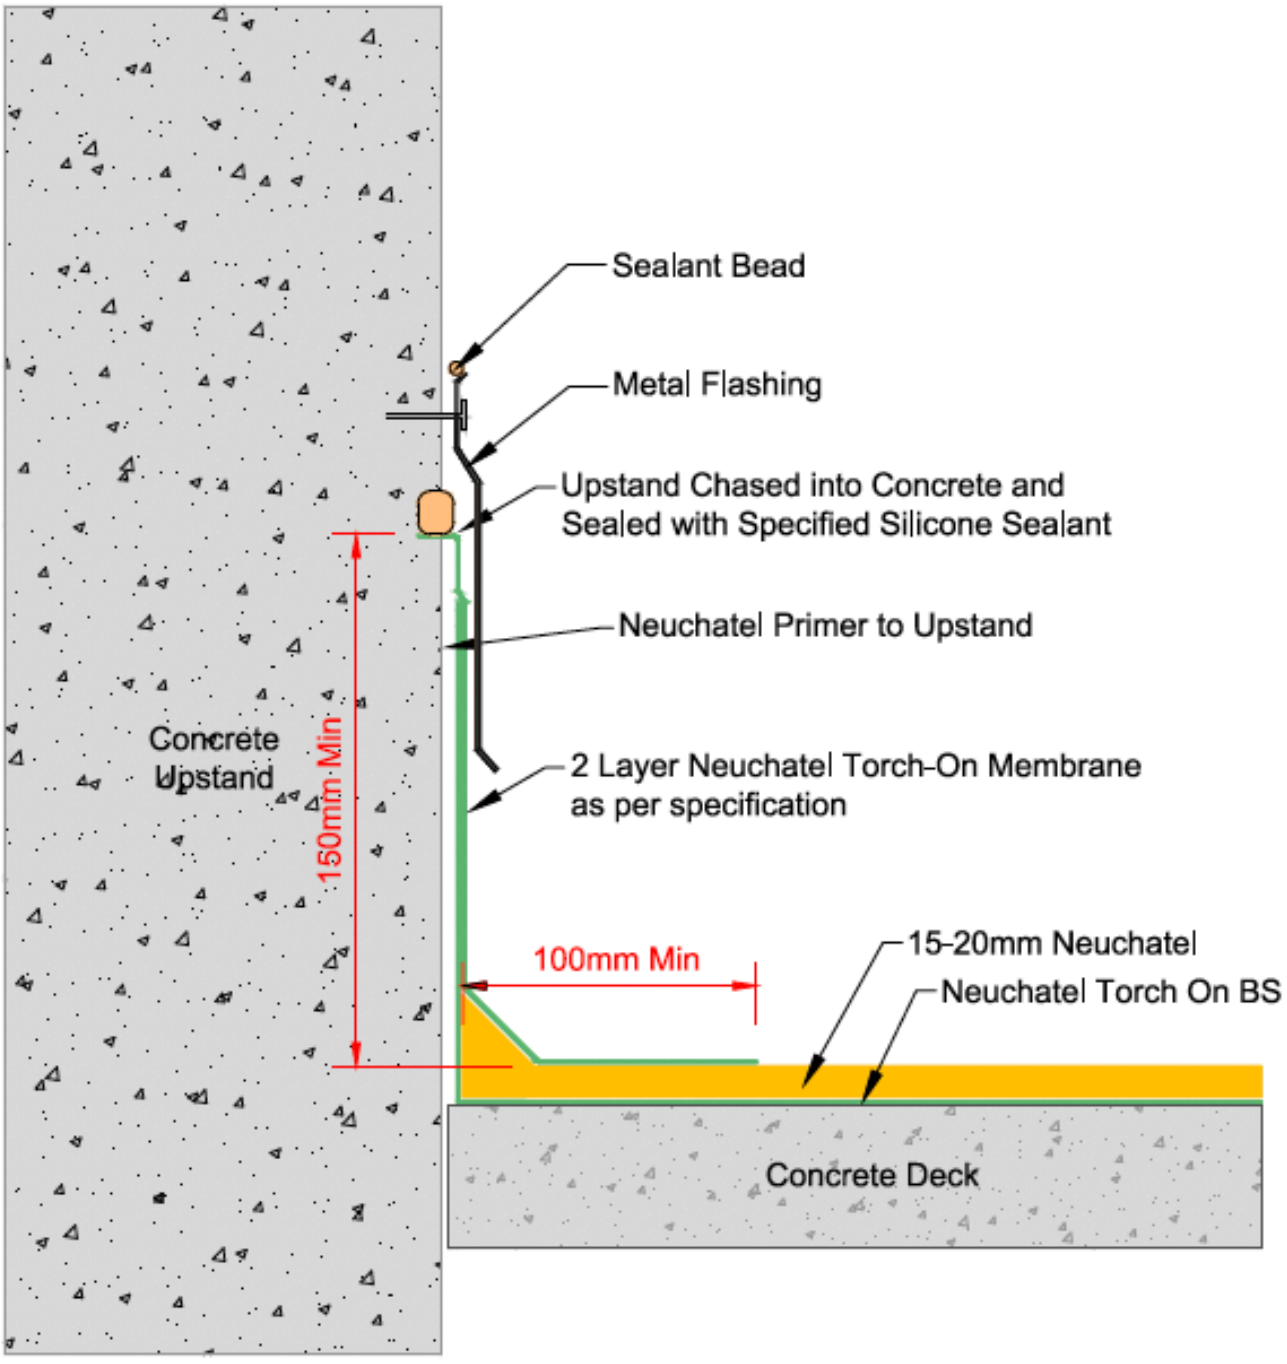

masterspec

TITLE: **TORCH-ON UPSTAND DETAIL**
STANDARD DETAIL


FULL BOND SYSTEM

www.neuchatel.co.nz
TECHNICAL SERVICES.
Tel: 09 441 4595
email: info@neuchatel.co.nz

Drawing: FBS 002 Rev1	OCT 2023	Drawing is indicative only and subject to approval for use in the application required.
	Not to Scale	

CodeMark
CMNZ70012

neuchâtel

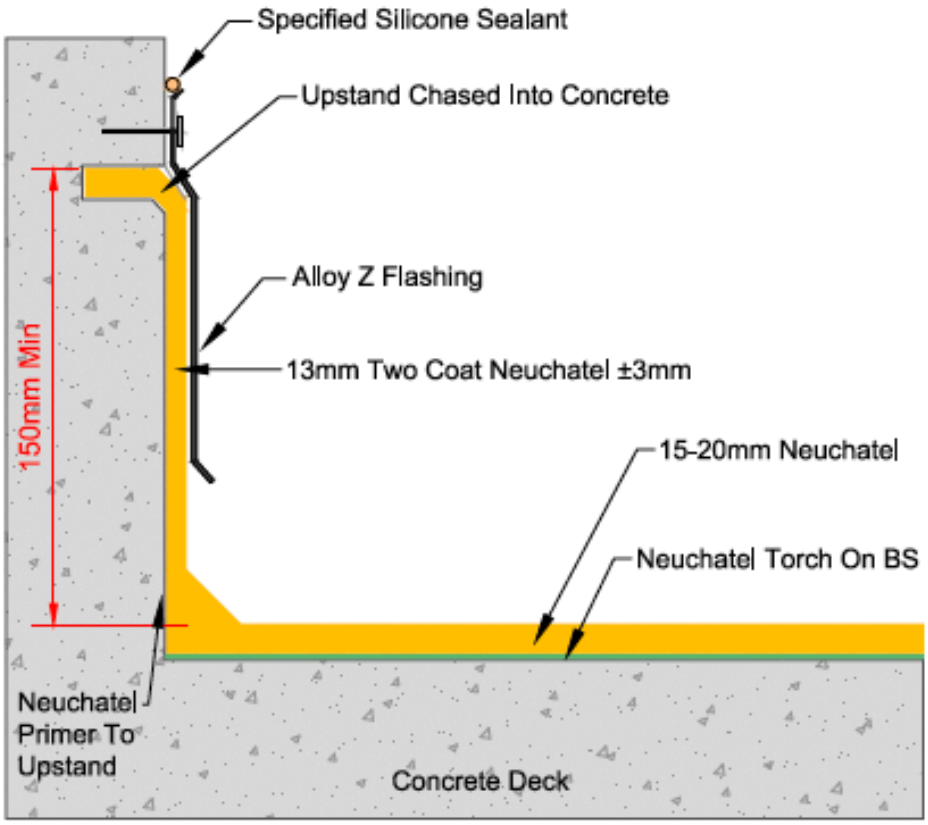


masterspec

TITLE:	**CAST CONCRETE UPSTAND DETAIL STANDARD DETAIL** **FULL BOND SYSTEM**		www.neuchatel.co.nz TECHNICAL SERVICES. Tel: 09 441 4595 email: info@neuchatel.co.nz
Drawing:	FBS 003 Rev1	OCT 2023	Drawing is indicative only and subject to approval for use in the application required.
		Not to Scale	

CodeMark
CMNZ70012

neuchâtel

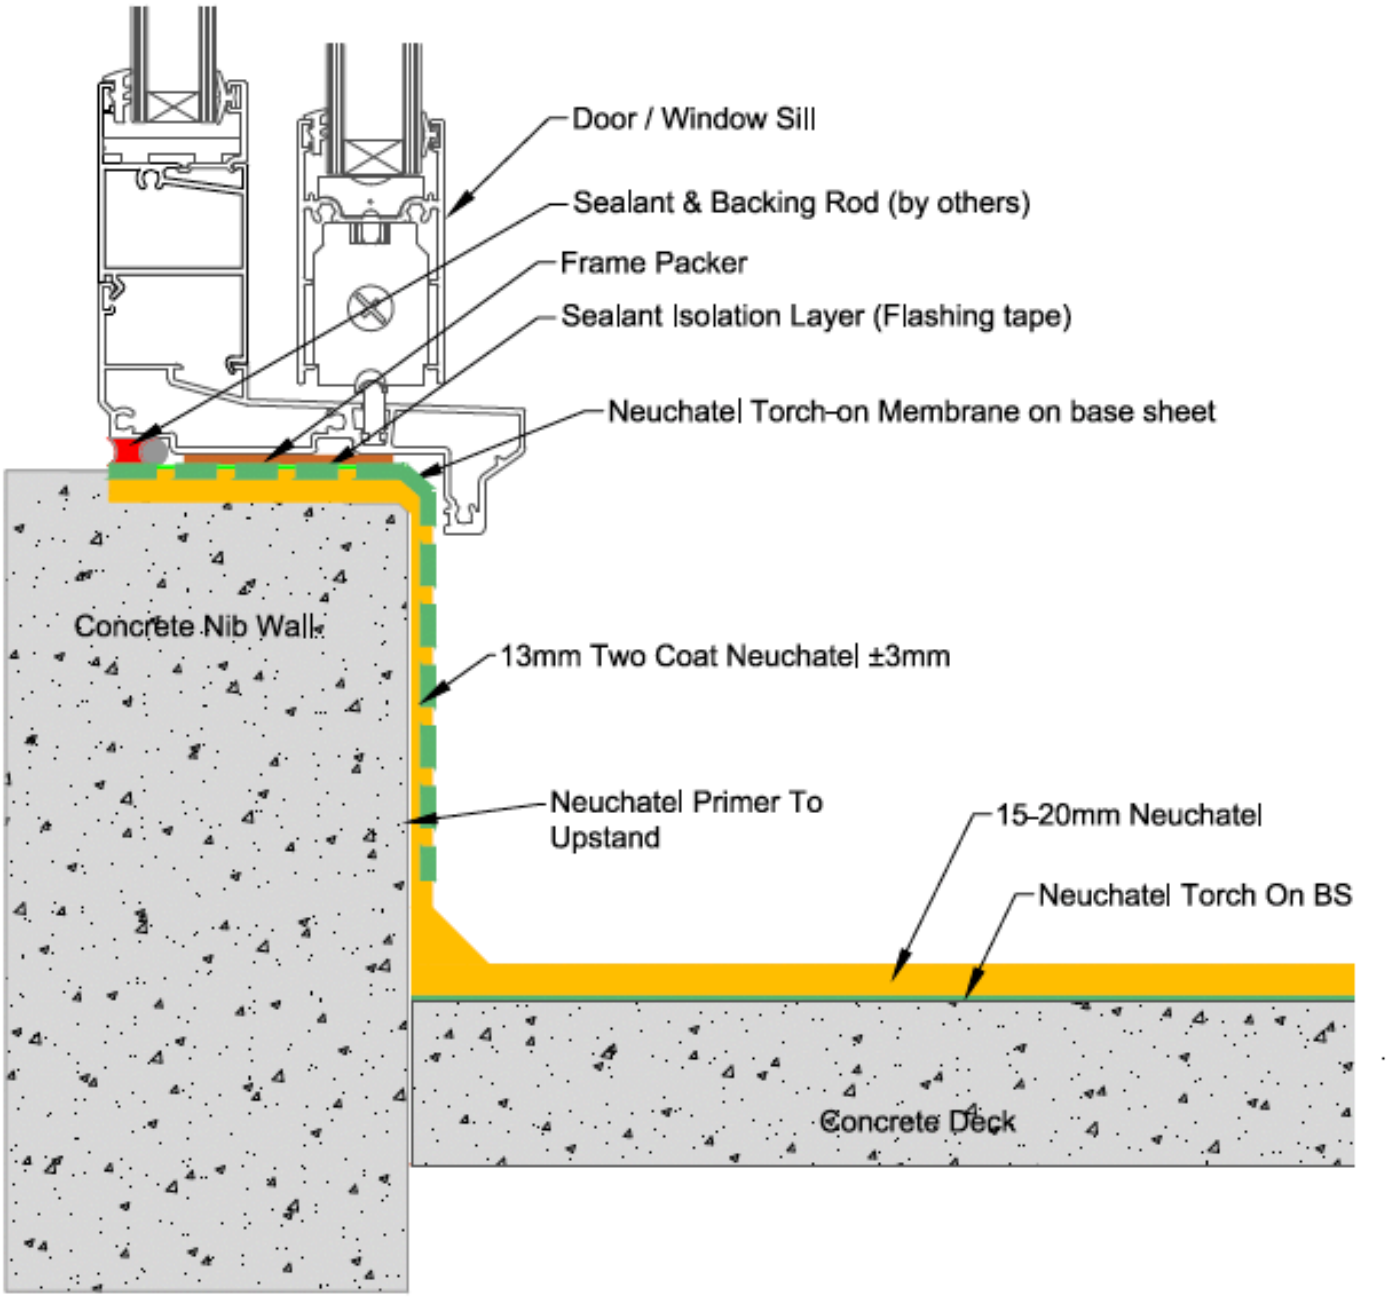


masterspec

TITLE:	**THRESHOLD UPSTAND DETAIL - FLUSH DETAILS STANDARD DETAIL** **FULL BOND SYSTEM**		www.neuchatel.co.nz TECHNICAL SERVICES. Tel: 09 441 4595 email: info@neuchatel.co.nz
Drawing:	FBS 004 Rev1	OCT 2023	Drawing is indicative only and subject to approval for use in the application required.
		Not to Scale	

CodeMark
CMNZ70012

neuchâtel

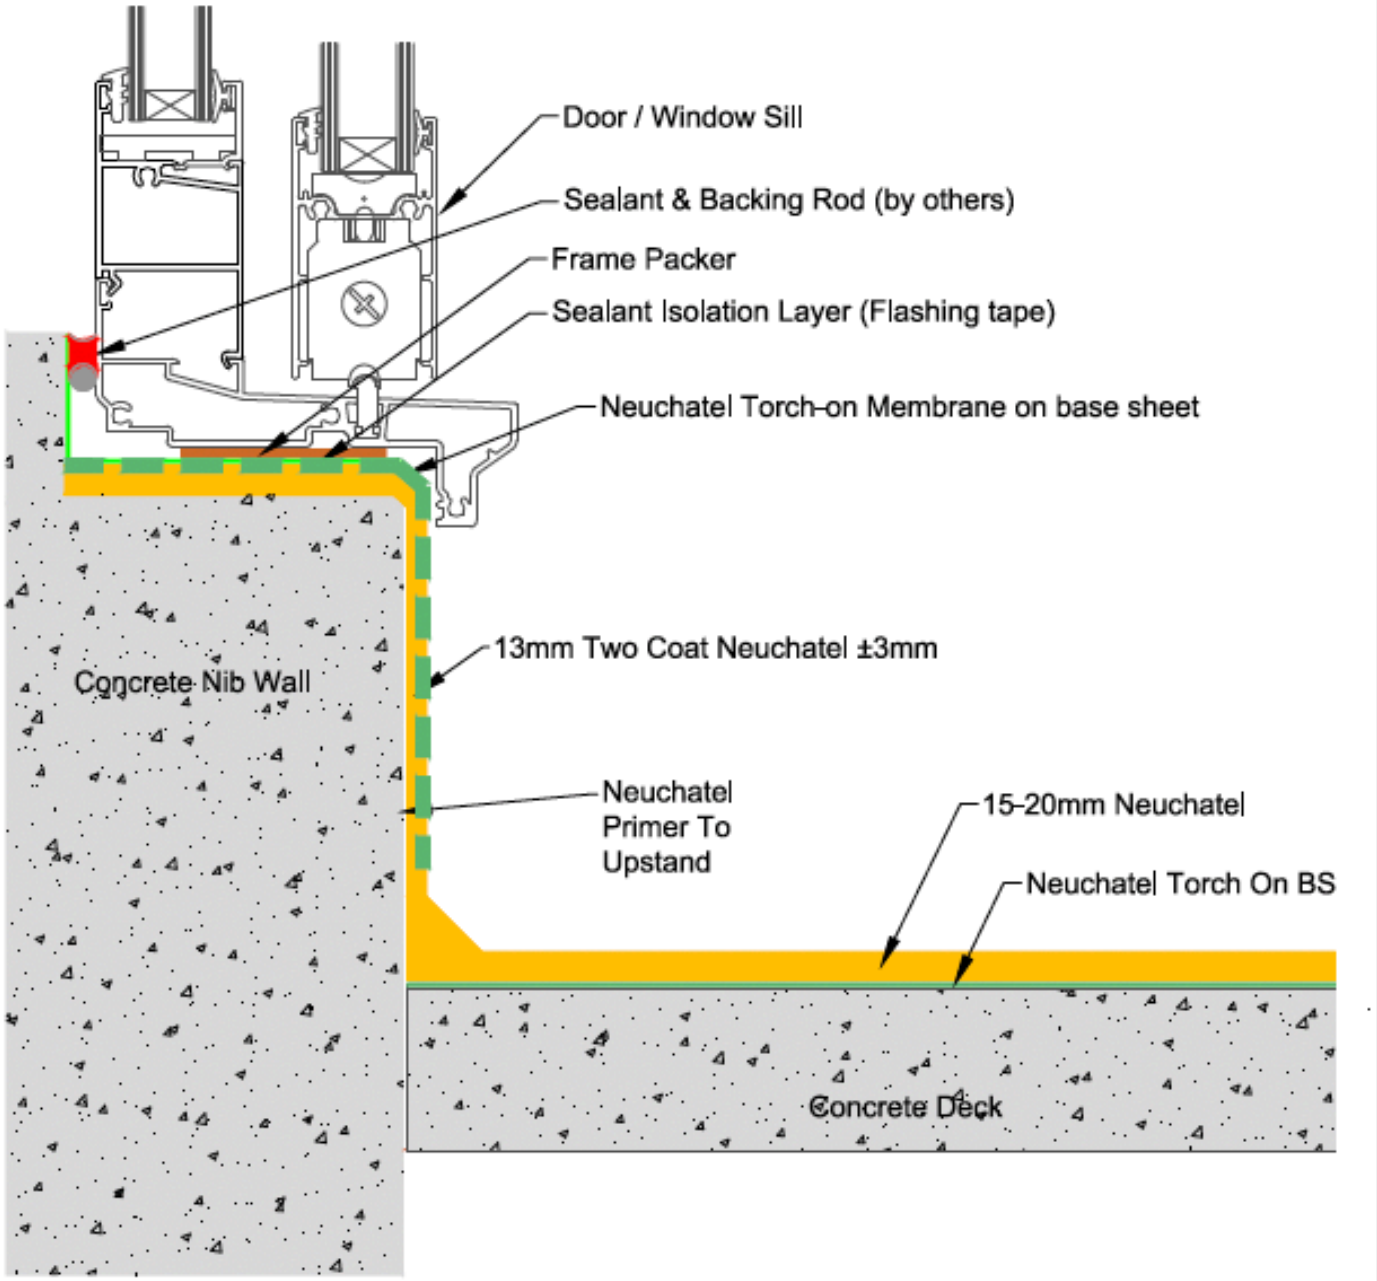


masterspec

TITLE:	**THRESHOLD UPSTAND DETAIL - REBATED DETAILS STANDARD DETAIL** **FULL BOND SYSTEM**		www.neuchatel.co.nz TECHNICAL SERVICES. Tel: 09 441 4595 email: info@neuchatel.co.nz
Drawing:	FBS 004B Rev1	OCT 2023	Drawing is indicative only and subject to approval for use in the application required.
		Not to Scale	

CodeMark
CMNZ70012

neuchâtel

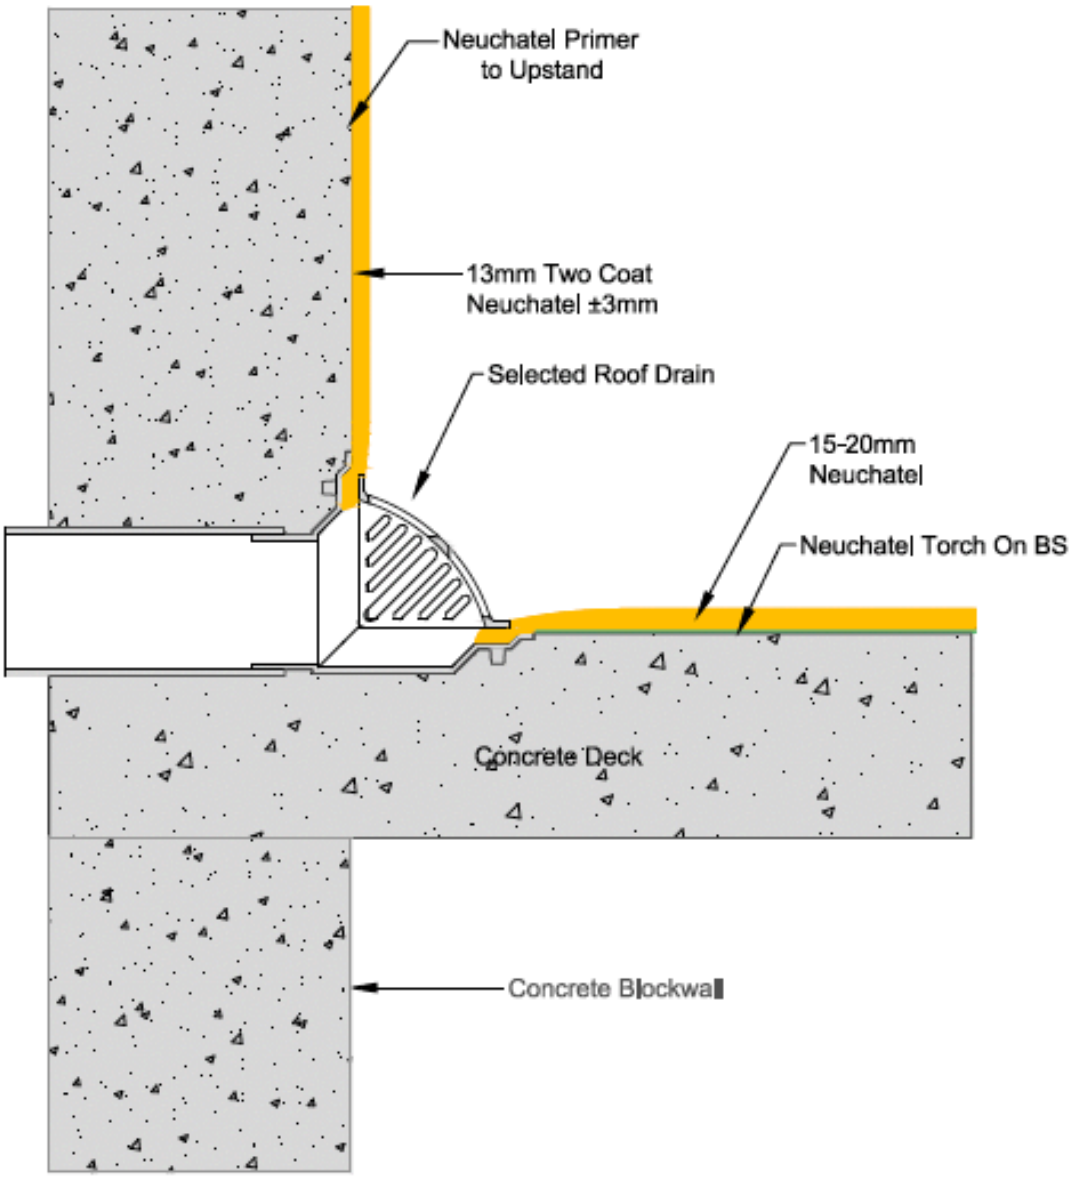


masterspec

TITLE: **PARAPET OUTLET DETAIL STANDARD DETAIL** **FULL BOND SYSTEM**		www.neuchatel.co.nz TECHNICAL SERVICES. Tel: 09 441 4595 email: info@neuchatel.co.nz
Drawing: FBS 005 Rev1	OCT 2023	Drawing is indicative only and subject to approval for use in the application required.
	Not to Scale	

CodeMark
CMNZ70012

neuchâtel

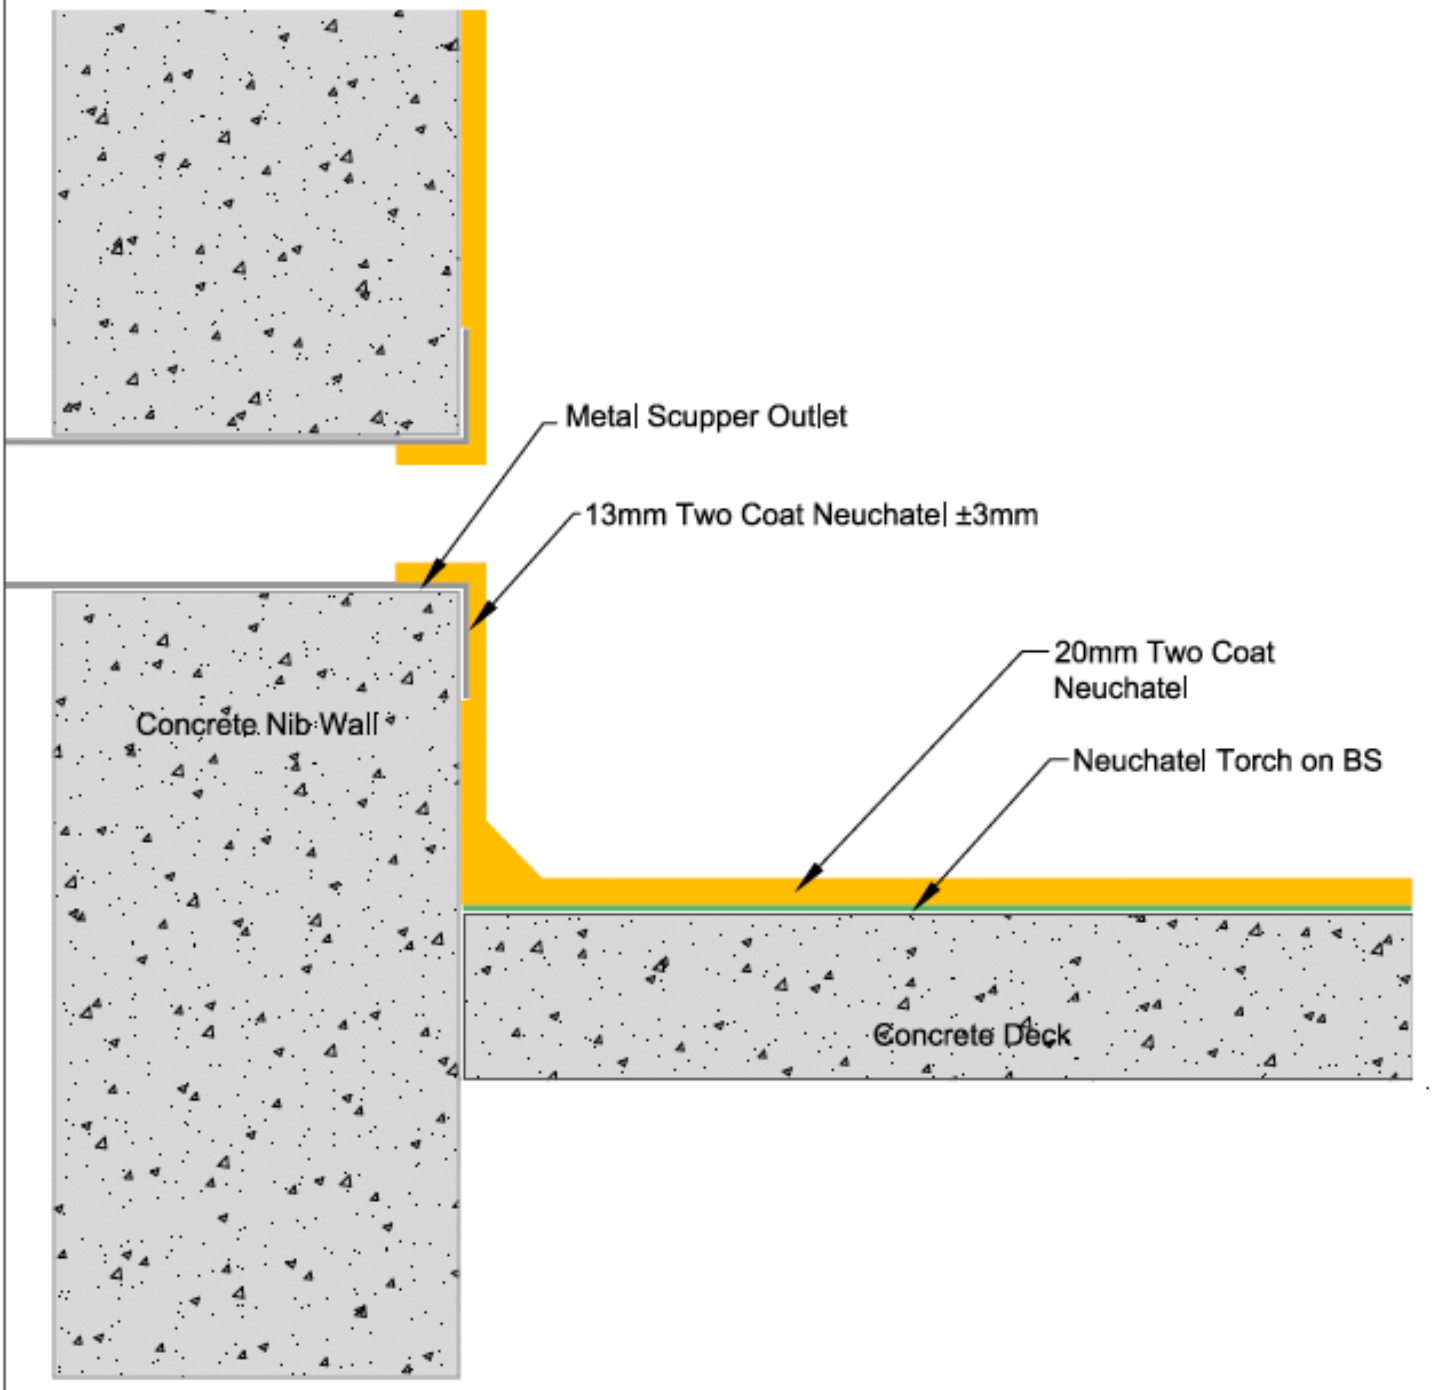


masterspec

TITLE:	**SCUPPER OUTLET DETAIL STANDARD DETAIL** **FULL BOND SYSTEM**		www.neuchatel.co.nz TECHNICAL SERVICES. Tel: 09 441 4595 email: info@neuchatel.co.nz
Drawing:	FBS 005A Rev1	OCT 2023	Drawing is indicative only and subject to approval for use in the application required.
		Not to Scale	

CodeMark
CMNZ70012

neuchâtel

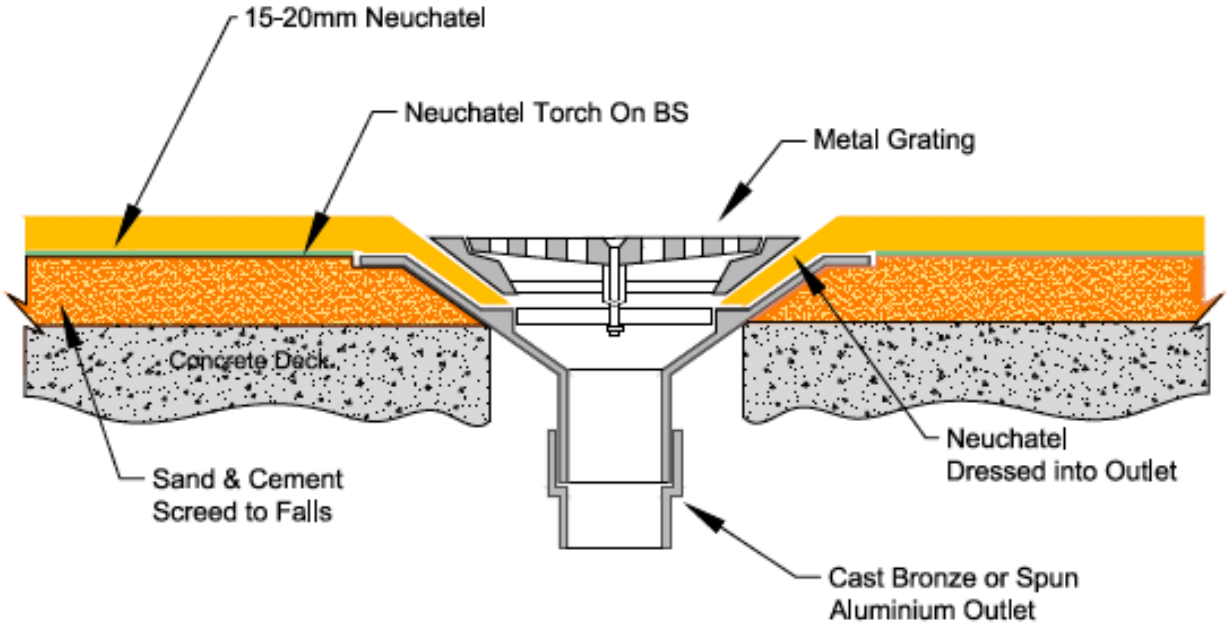

masterspec

OUTLET DETAIL
STANDARD DETAIL


FULL BOND SYSTEM

www.neuchatel.co.nz
TECHNICAL SERVICES.
Tel: 09 441 4595
email: info@neuchatel.co.nz

Drawing: FBS 006 Rev1	OCT 2023	Drawing is indicative only and subject to approval for use in the application required.
	Not to Scale	

CodeMark
CMNZ70012

neuchâtel

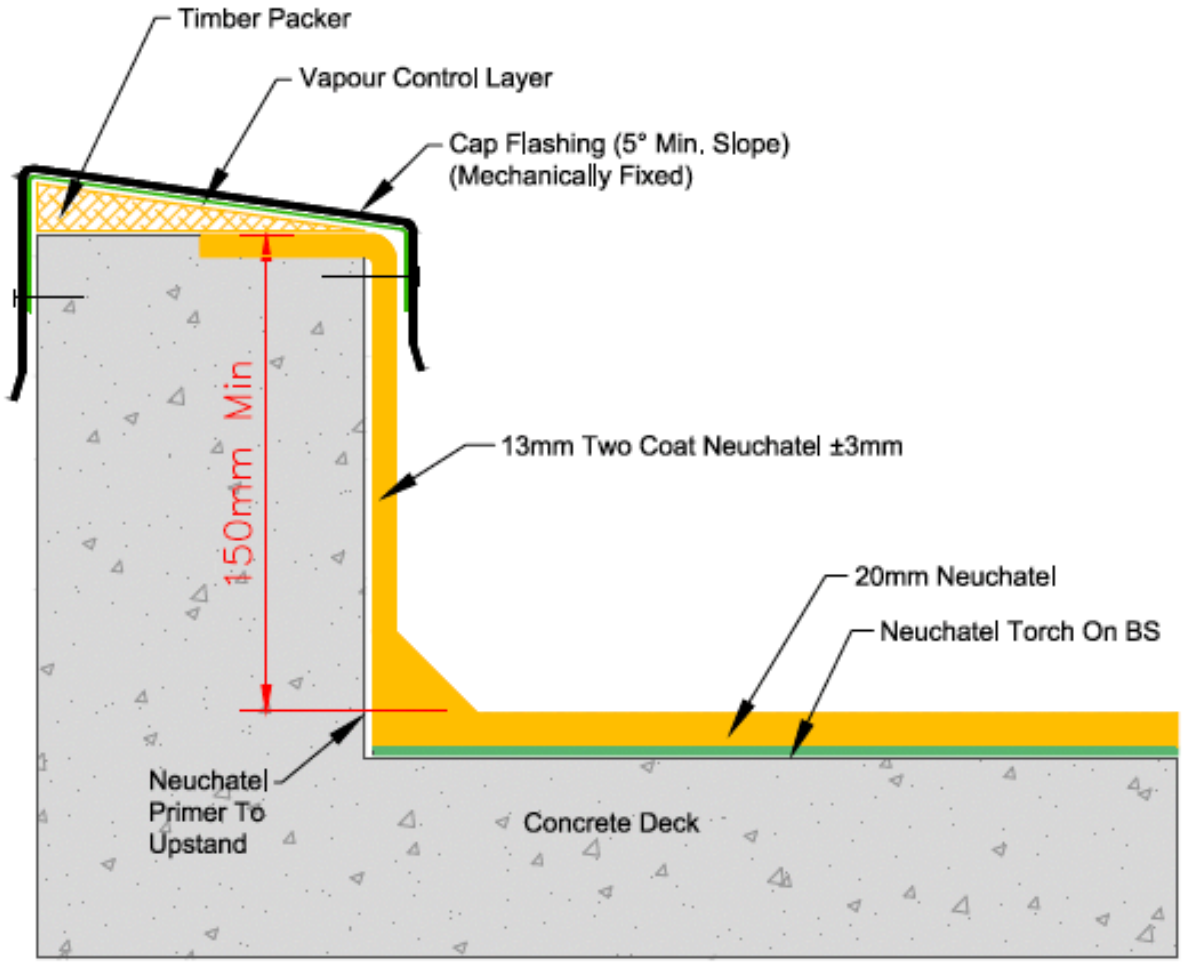


masterspec

TITLE:	**CAST CONCRETE PARAPET WITH CAP FLASHING STANDARD DETAIL** **FULL BOND SYSTEM**		www.neuchatel.co.nz TECHNICAL SERVICES. Tel: 09 441 4595 email: info@neuchatel.co.nz
Drawing:	FBS 007 Rev1	OCT 2023	Drawing is indicative only and subject to approval for use in the application required.
		Not to Scale	

CodeMark
CMNZ70012

neuchâtel

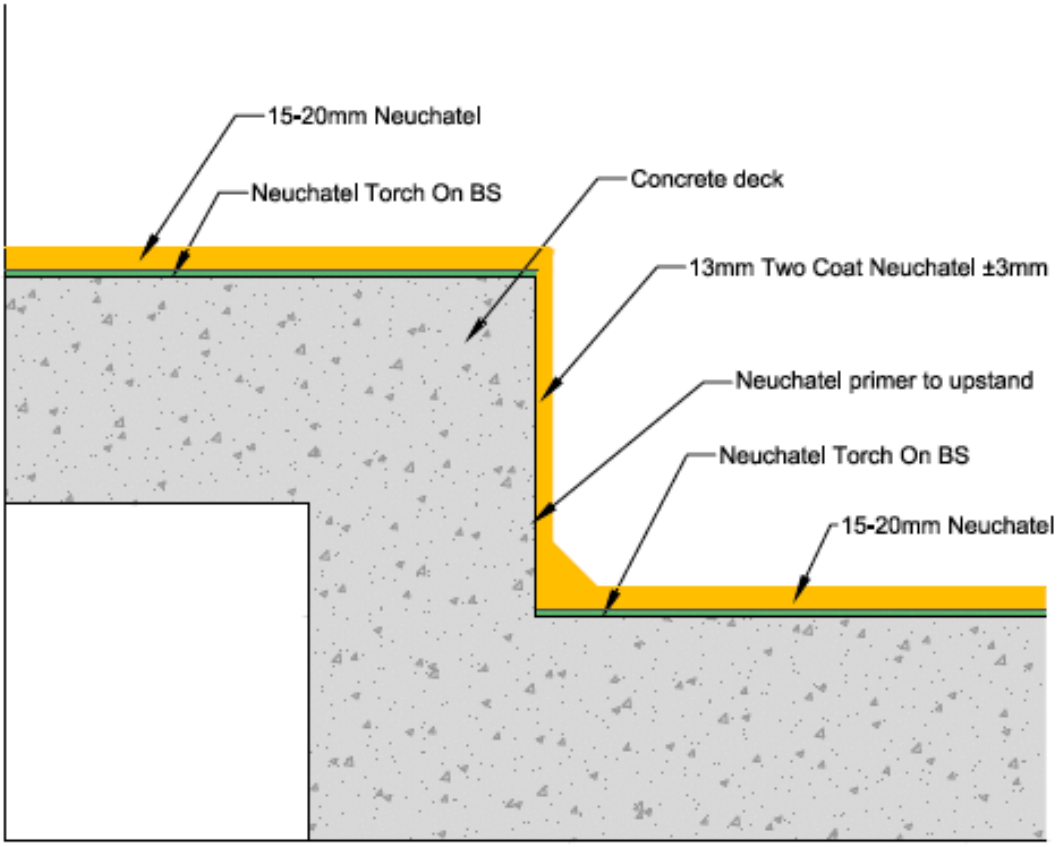


masterspec

TITLE:	**CHANGE OF LEVEL DETAIL STANDARD DETAIL** **FULL BOND SYSTEM**		www.neuchatel.co.nz TECHNICAL SERVICES. Tel: 09 441 4595 email: info@neuchatel.co.nz
Drawing:	FBS 008 Rev1	OCT 2023	Drawing is indicative only and subject to approval for use in the application required.
		Not to Scale	

CodeMark
CMNZ70012

neuchâtel

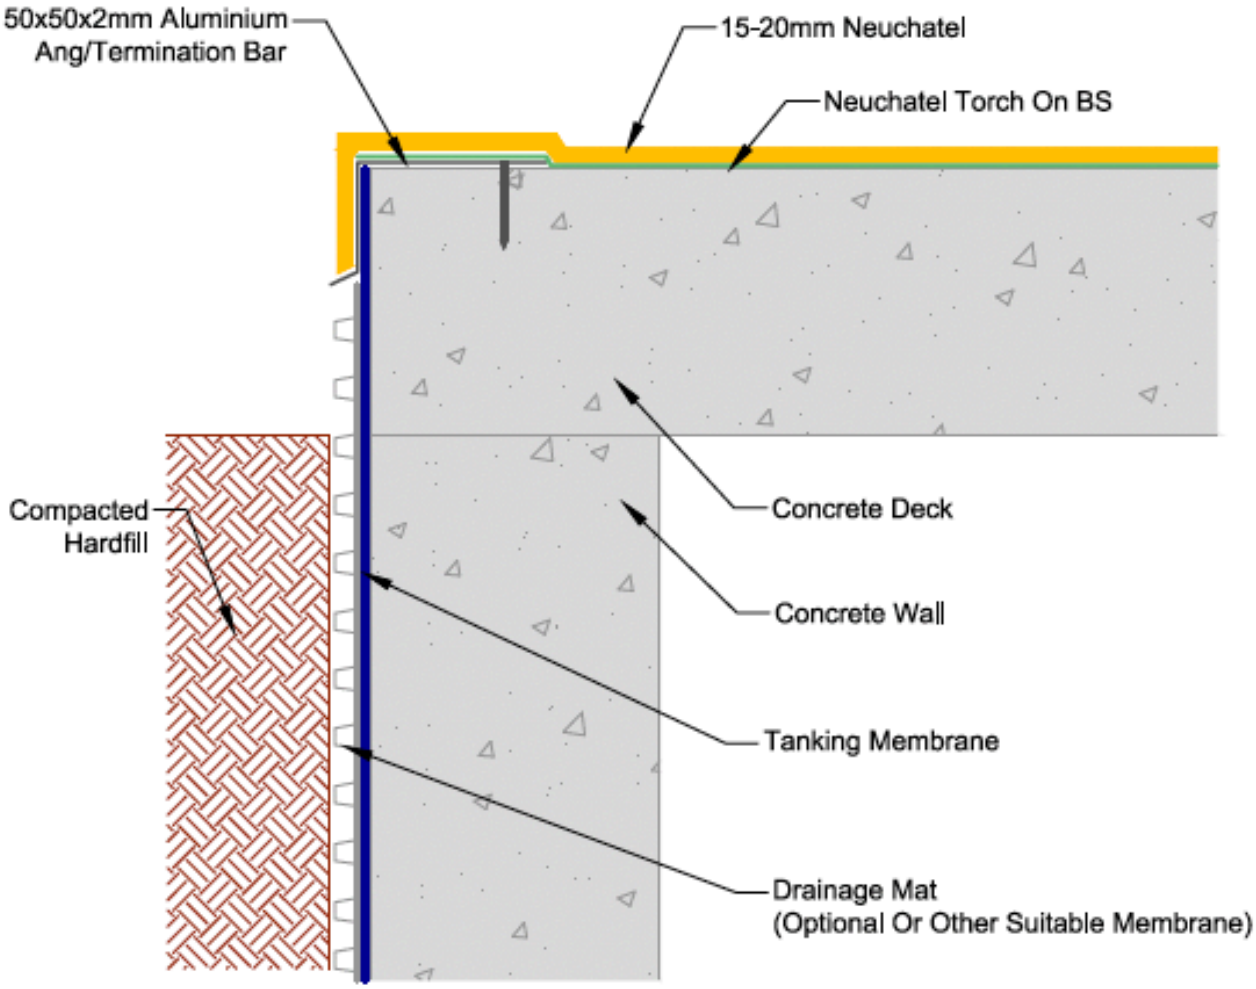

masterspec

TYPICAL TANKING INTERFACE DETAIL


FULL BOND SYSTEM

www.neuchatel.co.nz
TECHNICAL SERVICES.
Tel: 09 441 4595
email: info@neuchatel.co.nz

Drawing:	FBS 009 Rev1	OCT 2023	Drawing is indicative only and subject to approval for use in the application required.
		Not to Scale	

CodeMark
CMNZ70012

neuchâtel

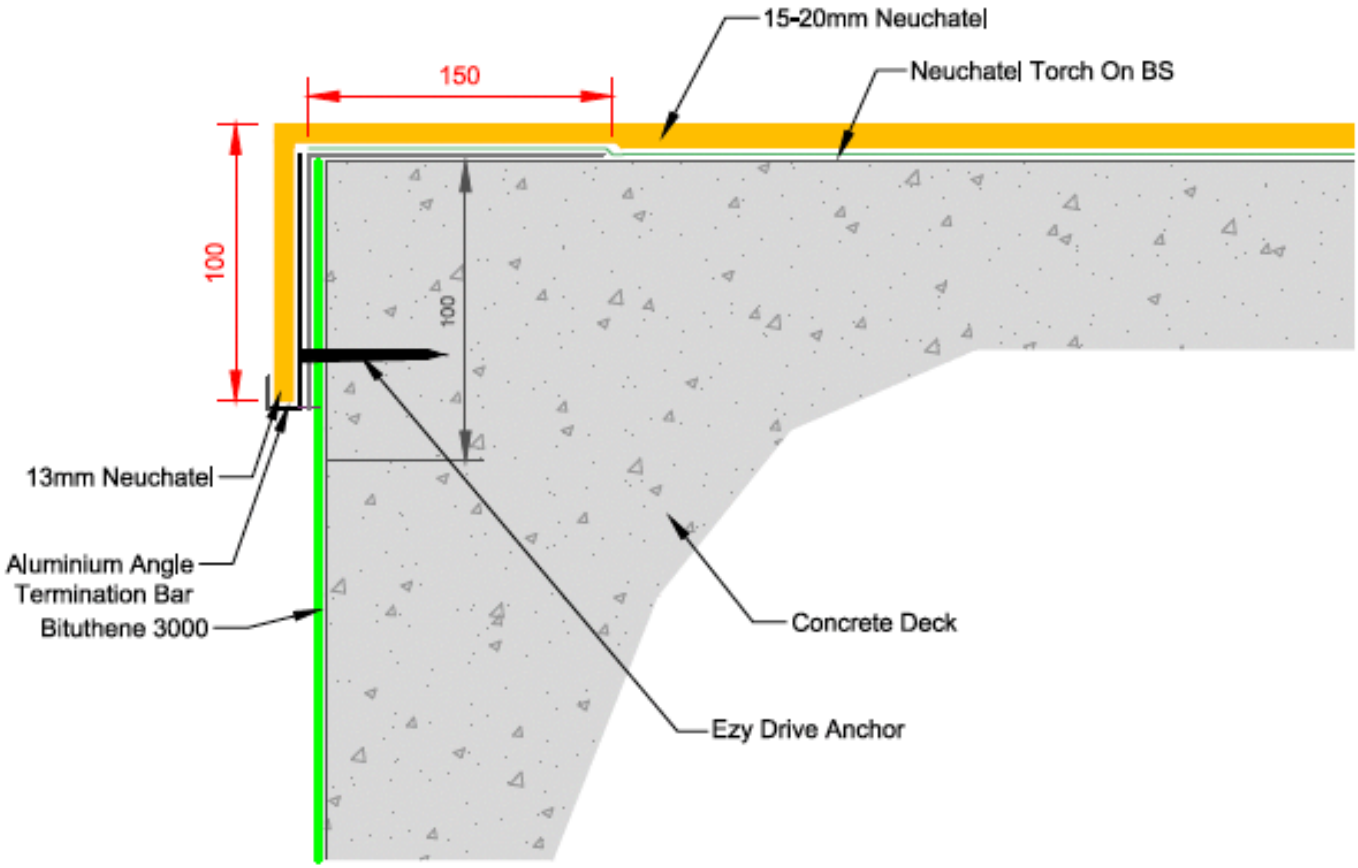


masterspec

TITLE:	**MASTIC TANKING INTERFACE DETAIL STANDARD DETAIL** **FULL BOND SYSTEM**		www.neuchatel.co.nz TECHNICAL SERVICES. Tel: 09 441 4595 email: info@neuchatel.co.nz
Drawing:	FBS 009B Rev1	OCT 2023	Drawing is indicative only and subject to approval for use in the application required.
		Not to Scale	

CodeMark
CMNZ70012

neuchâtel

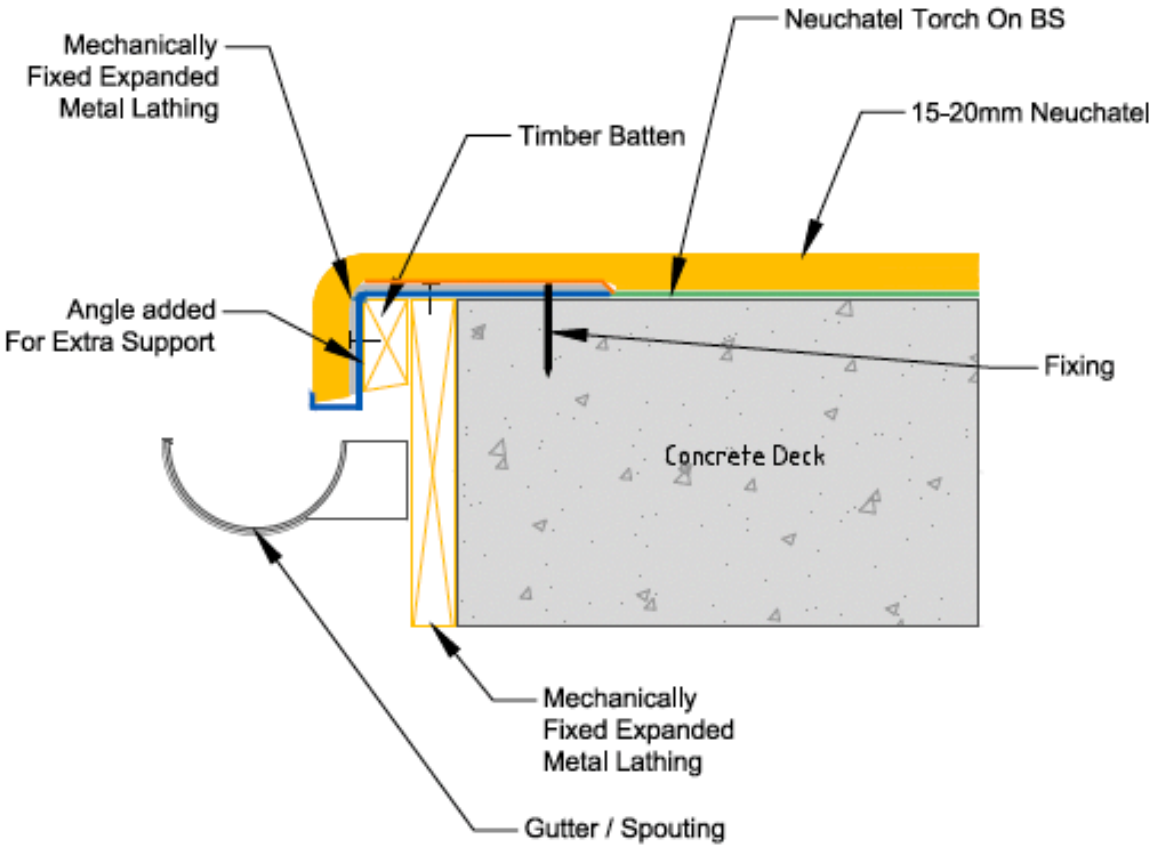


masterspec

TITLE:	**GUTTER DRIP EDGE DETAIL** **STANDARD DETAIL** **FULL BOND SYSTEM**		www.neuchatel.co.nz TECHNICAL SERVICES. Tel: 09 441 4595 email: info@neuchatel.co.nz
Drawing:	FBS 010 Rev1	OCT 2023	Drawing is indicative only and subject to approval for use in the application required.
		Not to Scale	

CodeMark
CMNZ70012

neuchâtel

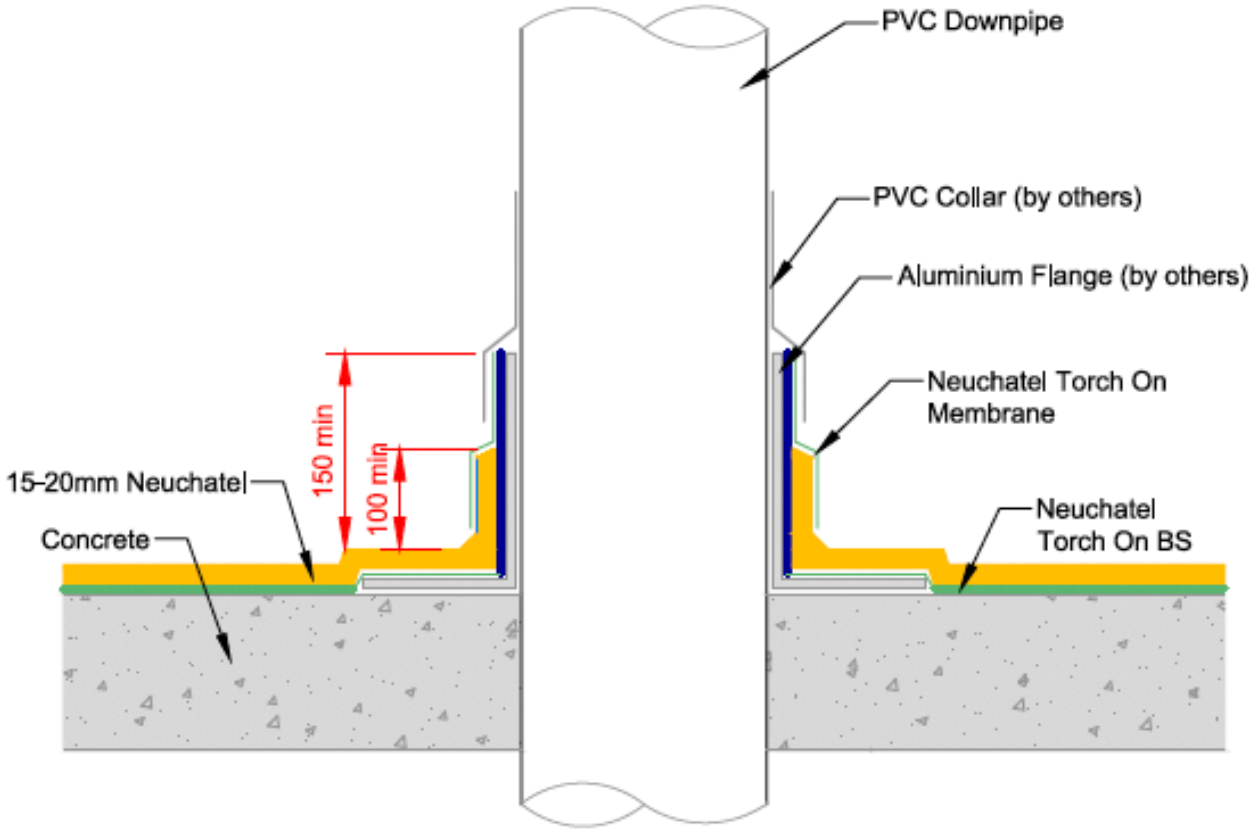


masterspec

TITLE:	**DOWNPIPE PENETRATION STANDARD DETAIL** **FULL BOND SYSTEM**		www.neuchatel.co.nz TECHNICAL SERVICES. Tel: 09 441 4595 email: info@neuchatel.co.nz
Drawing:	FBS 011 Rev1	OCT 2023	Drawing is indicative only and subject to approval for use in the application required.
		Not to Scale	

CodeMark
CMNZ70012

neuchâtel

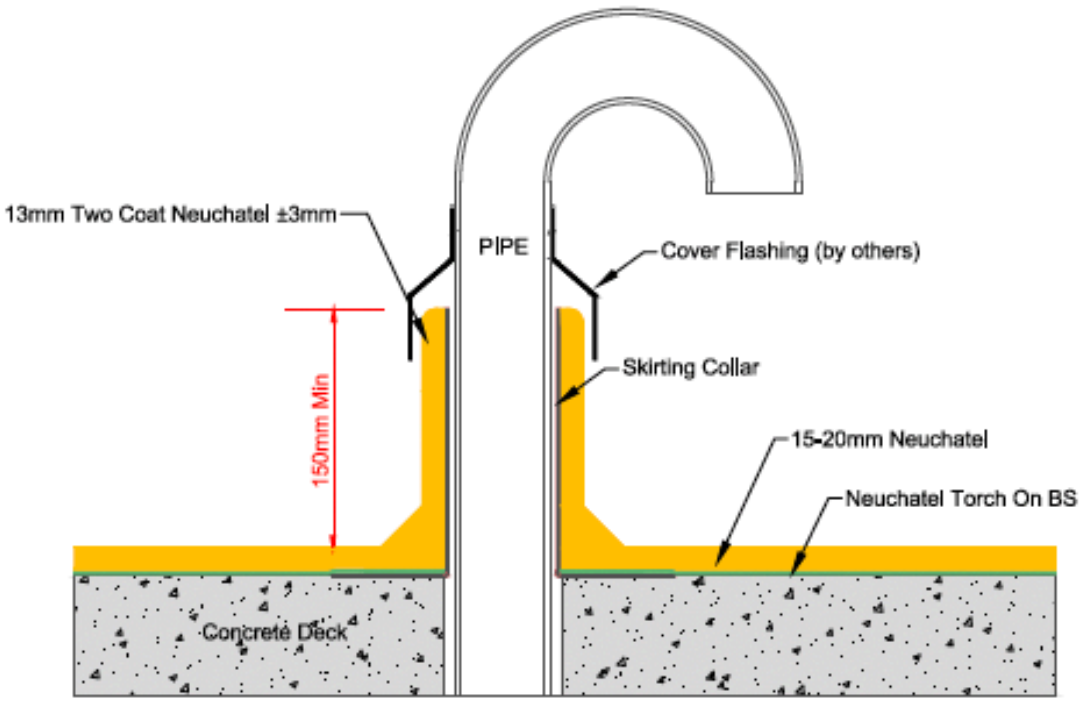


masterspec

TITLE:	**'HOCKEY STICK' PIPE PENETRATION DETAIL STANDARD DETAIL** **FULL BOND SYSTEM**		www.neuchatel.co.nz TECHNICAL SERVICES. Tel: 09 441 4595 email: info@neuchatel.co.nz
Drawing:	FBS 011B Rev1	OCT 2023	Drawing is indicative only and subject to approval for use in the application required.
		Not to Scale	

CodeMark
CMNZ70012

neuchâtel

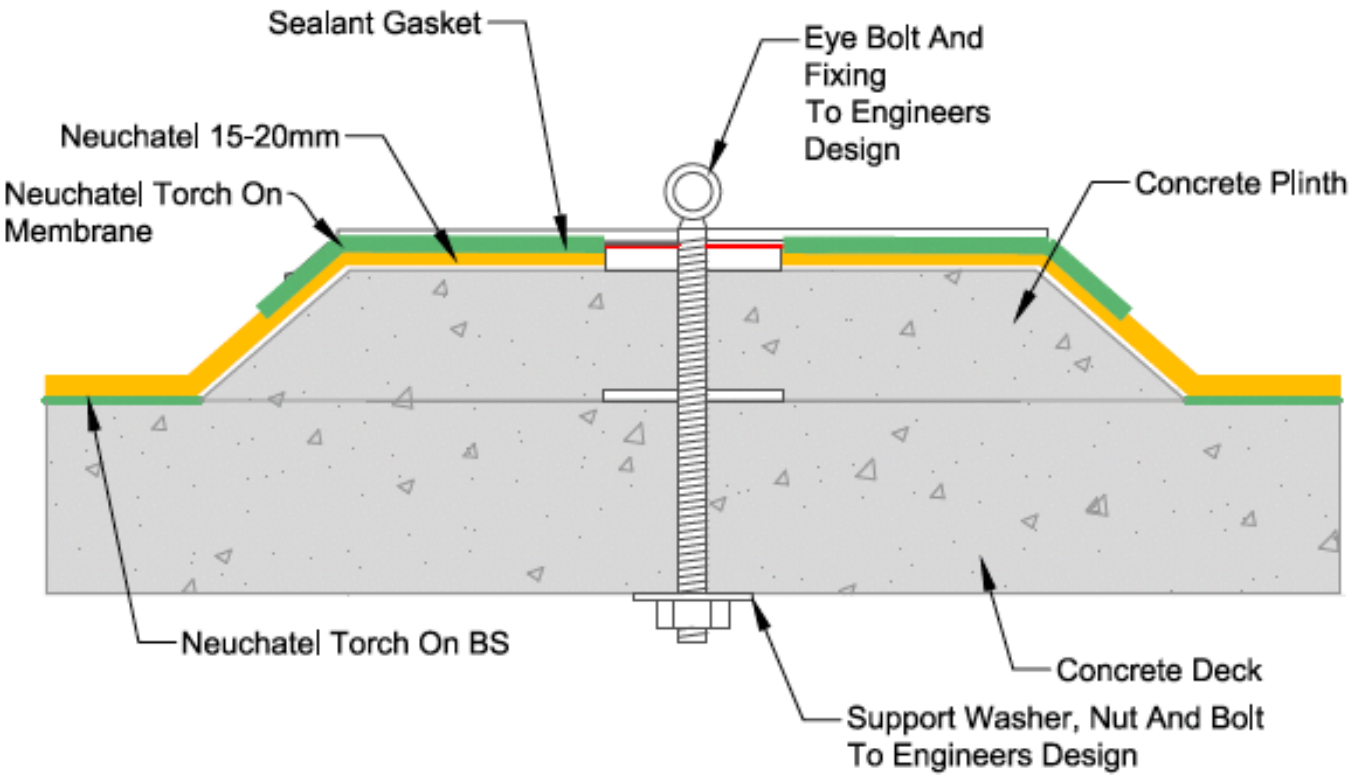


masterspec

TITLE:	**FALL RESTRAINT PLINTH MOUNT DETAIL STANDARD DETAIL** **FULL BOND SYSTEM**		www.neuchatel.co.nz TECHNICAL SERVICES. Tel: 09 441 4595 email: info@neuchatel.co.nz
Drawing:	FBS 012 Rev1	OCT 2023	Drawing is indicative only and subject to approval for use in the application required.
		Not to Scale	

CodeMark
CMNZ70012

neuchâtel

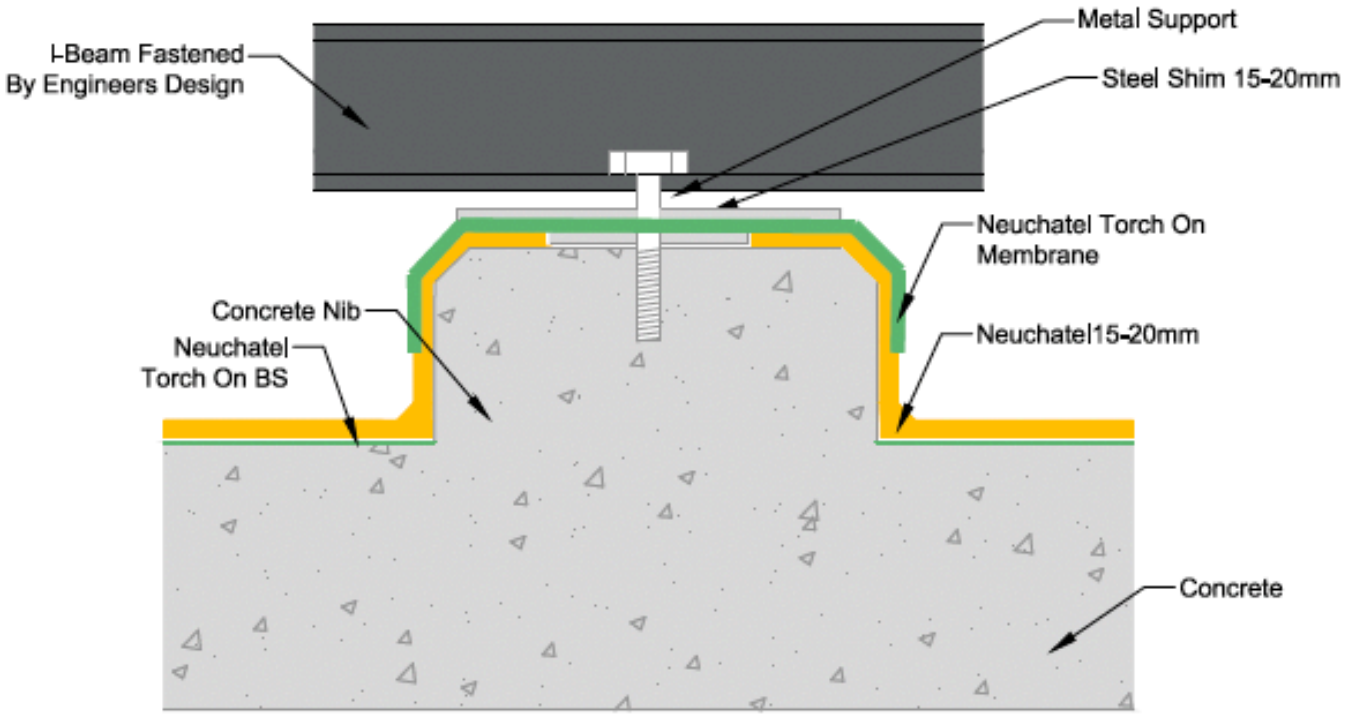


masterspec

TITLE:	**PLANT ROOM PLINTH DETAIL** **STANDARD DETAIL** **FULL BIND SYSTEM**		www.neuchatel.co.nz TECHNICAL SERVICES. Tel: 09 441 4595 email: info@neuchatel.co.nz
Drawing:	FBS 013 Rev1	OCT 2023	Drawing is indicative only and subject to approval for use in the application required.
		Not to Scale	

CodeMark
CMNZ70012

neuchâtel

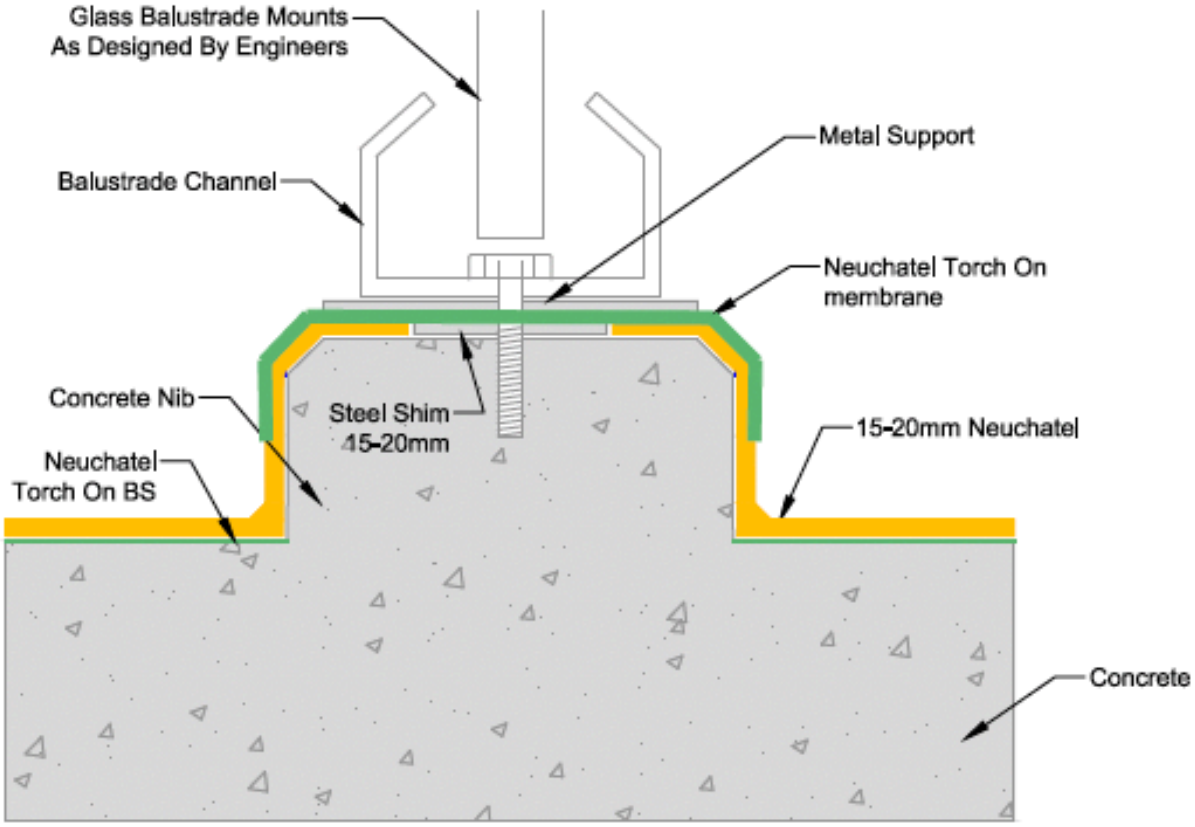


masterspec

TITLE:	**TOP MOUNTED BALUSTRADE DETAIL** **STANDARD DETAIL** **FULL BOND SYSTEM**		www.neuchatel.co.nz TECHNICAL SERVICES. Tel: 09 441 4595 email: info@neuchatel.co.nz
Drawing:	FBS 014 Rev1	OCT 2023	Drawing is indicative only and subject to approval for use in the application required.
		Not to Scale	

CodeMark
CMNZ70012

neuchâtel

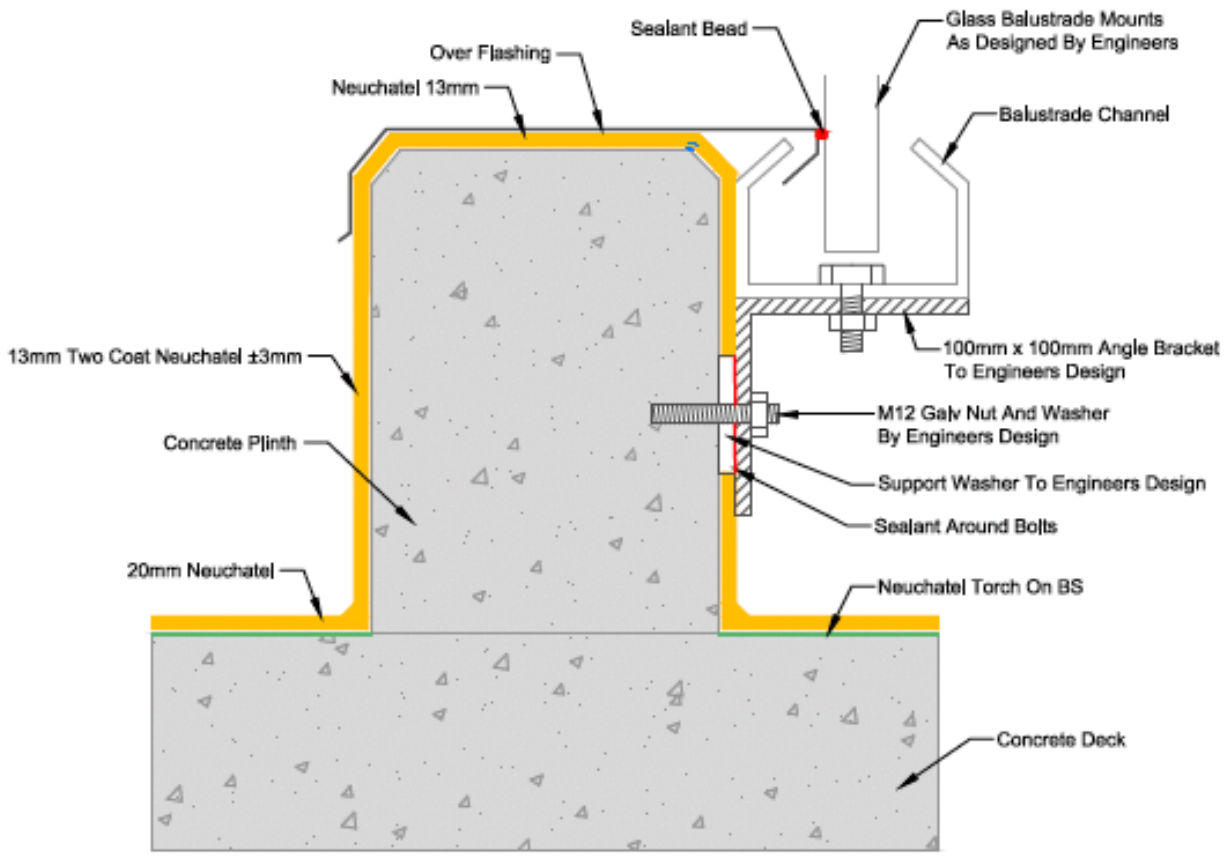


masterspec

TITLE:	**SIDE MOUNTED BALUSTRADE DETAIL** **STANDARD DETAIL** **FULL BOND SYSTEM**		www.neuchatel.co.nz TECHNICAL SERVICES. Tel: 09 441 4595 email: info@neuchatel.co.nz
Drawing:	FBS 014B Rev1	OCT 2023	Drawing is indicative only and subject to approval for use in the application required.
		Not to Scale	

CodeMark
CMNZ70012

neuchâtel

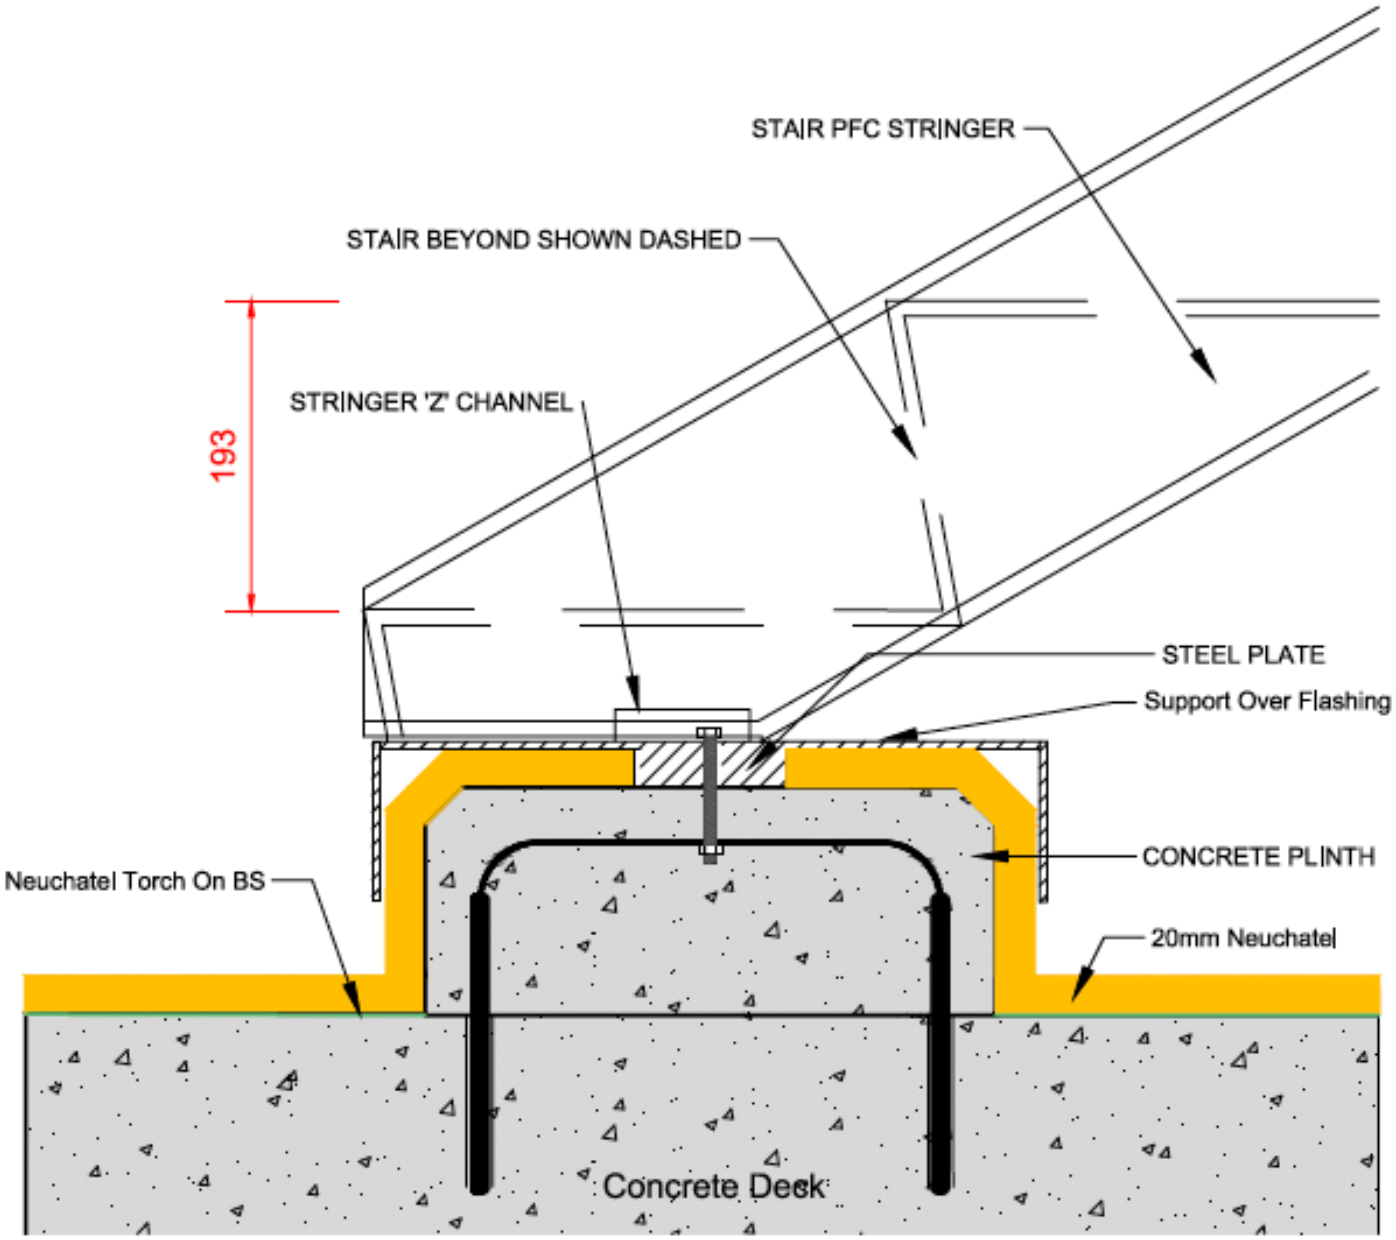

masterspec

TITLE:	**STAIR SUPPORT DETAIL** **STANDARD DETAIL** **FULL BOND SYSTEM**		www.neuchatel.co.nz TECHNICAL SERVICES. Tel: 09 441 4595 email: info@neuchatel.co.nz
Drawing:	FBS 015 Rev1	OCT 2023	Drawing is indicative only and subject to approval for use in the application required.
		Not to Scale	