

Neuchâtel Permatec LI



PODIUM ROOF
DETAIL DRAWINGS

OCTOBER 2026

INSTALLATION MANUAL

Neuchâtel

NEUCHATEL PERMATEC UNINSULATED PODIUM SYSTEM

[illegible]

Neuchatel Waterproofing Limited
Tel: 09 441 4595
Email: info@neuchatel.co.nz
19 Manga Road, Silverdale,
Auckland 0922
New Zealand

PRODUCT / SYSTEM:

NEUCHÂTEL PERMATEC UNINSULATED PODIUM SYSTEM

DRAWING TITLE:

Podium Deck System DRAWING INDEX

DRAWING NO:

PT-POD 0000

REVISION:

DATE:

28.08.2025


DRAWN BY:


SCALE:


NTS


All Neuchatel products must be installed by a Certified trained Neuchatel Applicator and in accordance with the relevant Codemark certificate, installation guides and relevant data sheets.
Published current standard details of the system should be used as part of the Specification package. Any amendments to these details must be reviewed and approved in writing by the Neuchatel Waterproofing Technical Services Department. Project specifications are available on request. Further information on all Neuchatel Waterproofing products and services can be obtained through the contact details provided.

CodeMark 
CMNZ70010

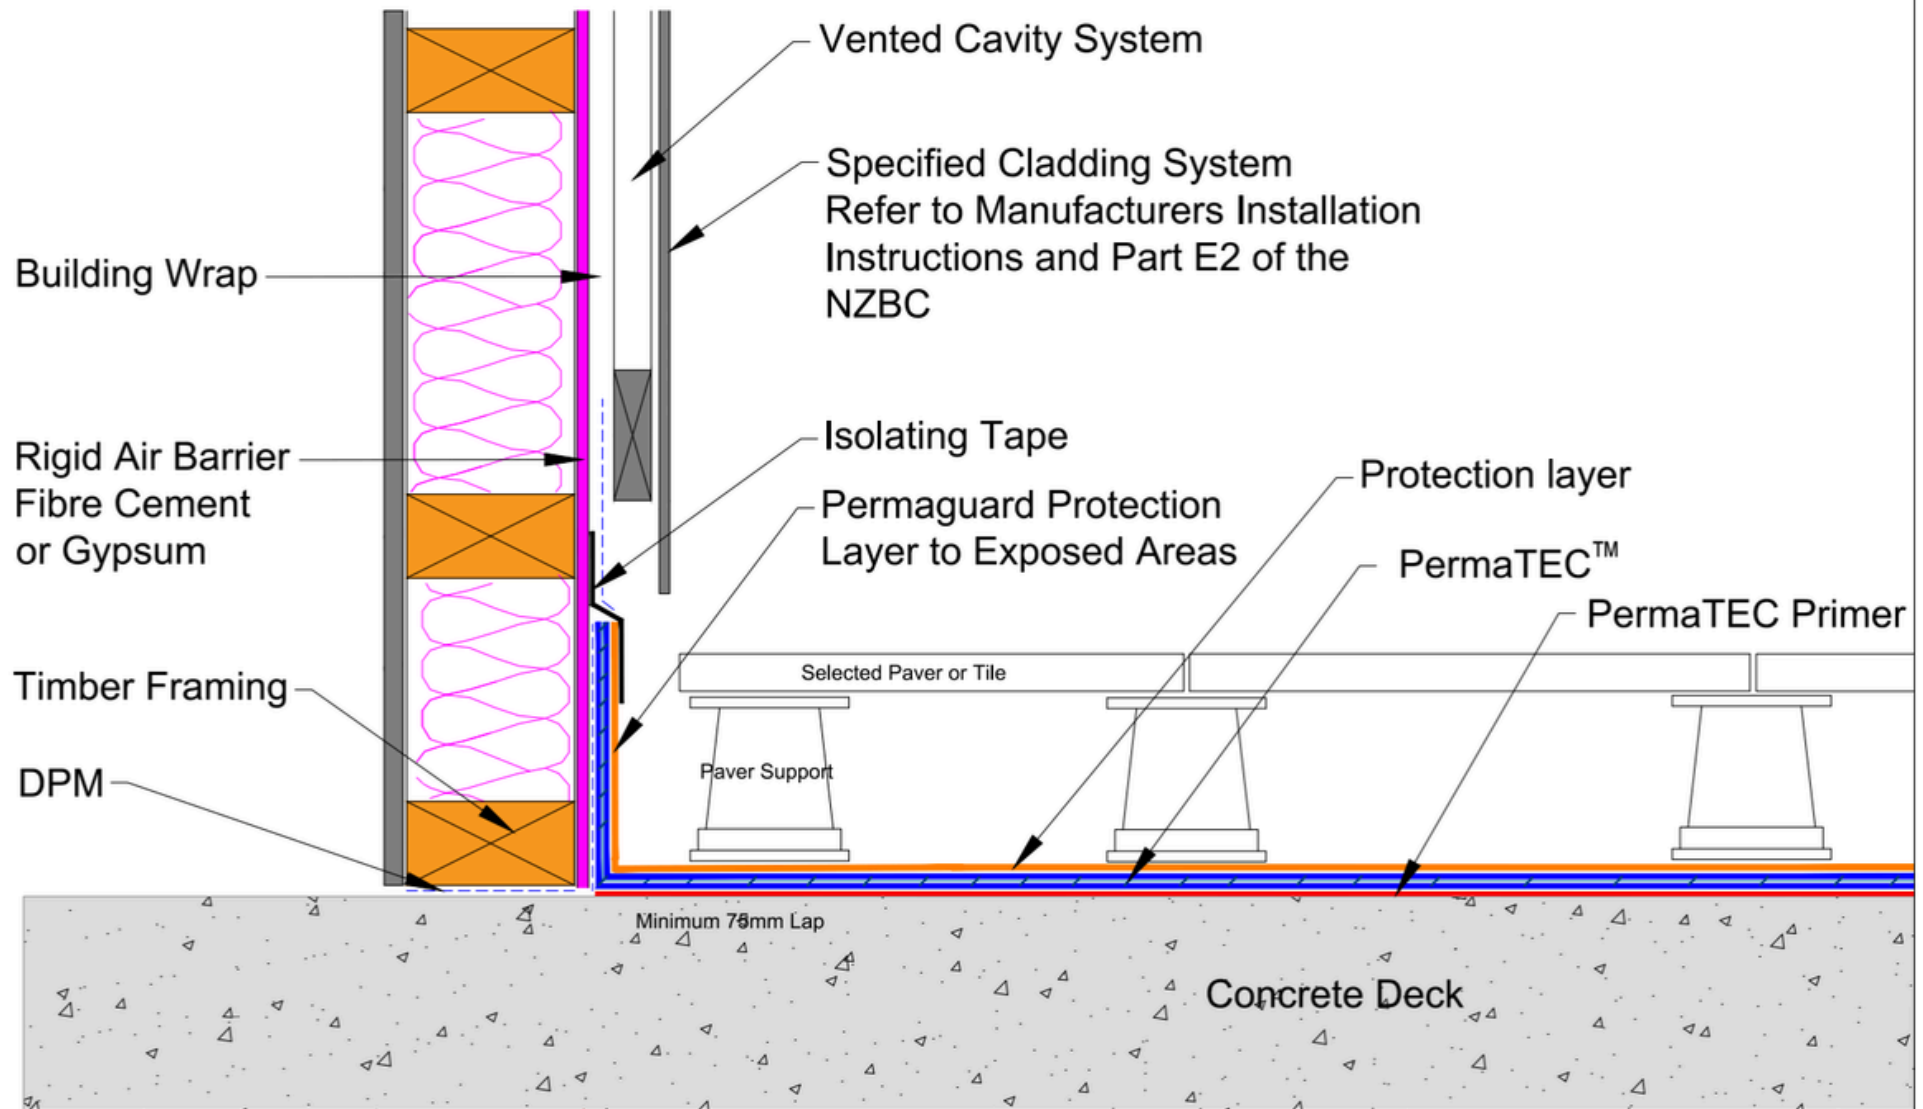

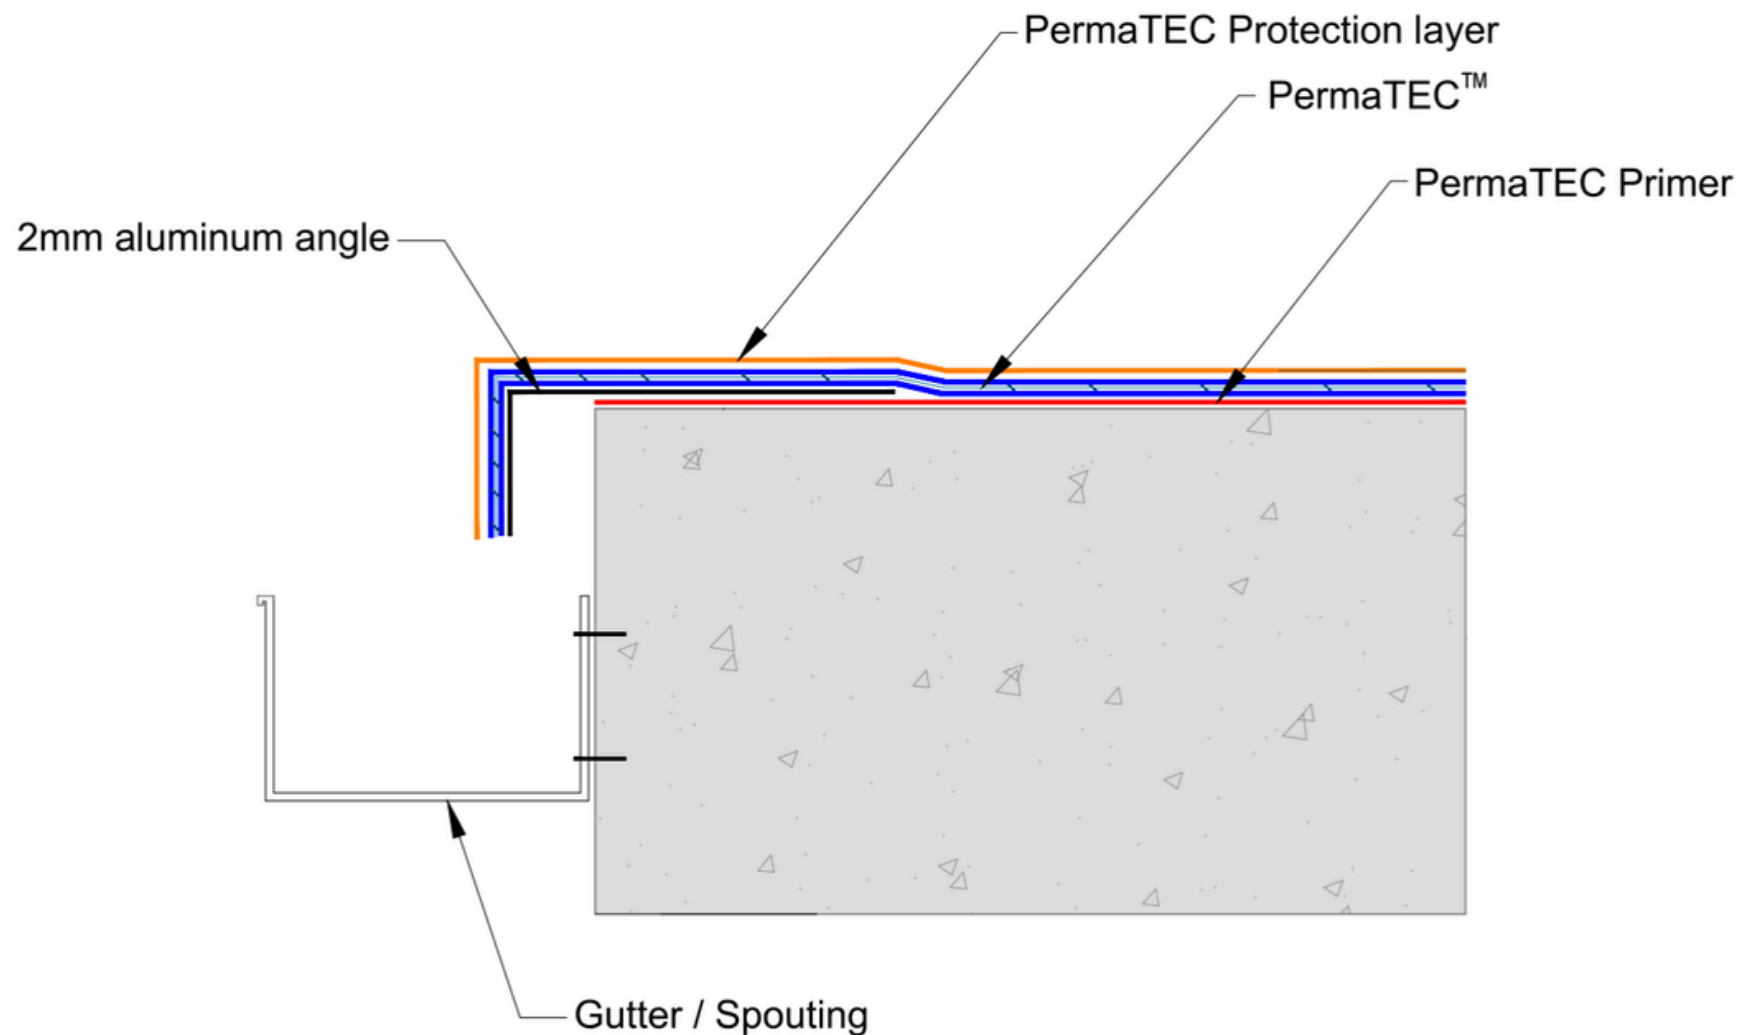

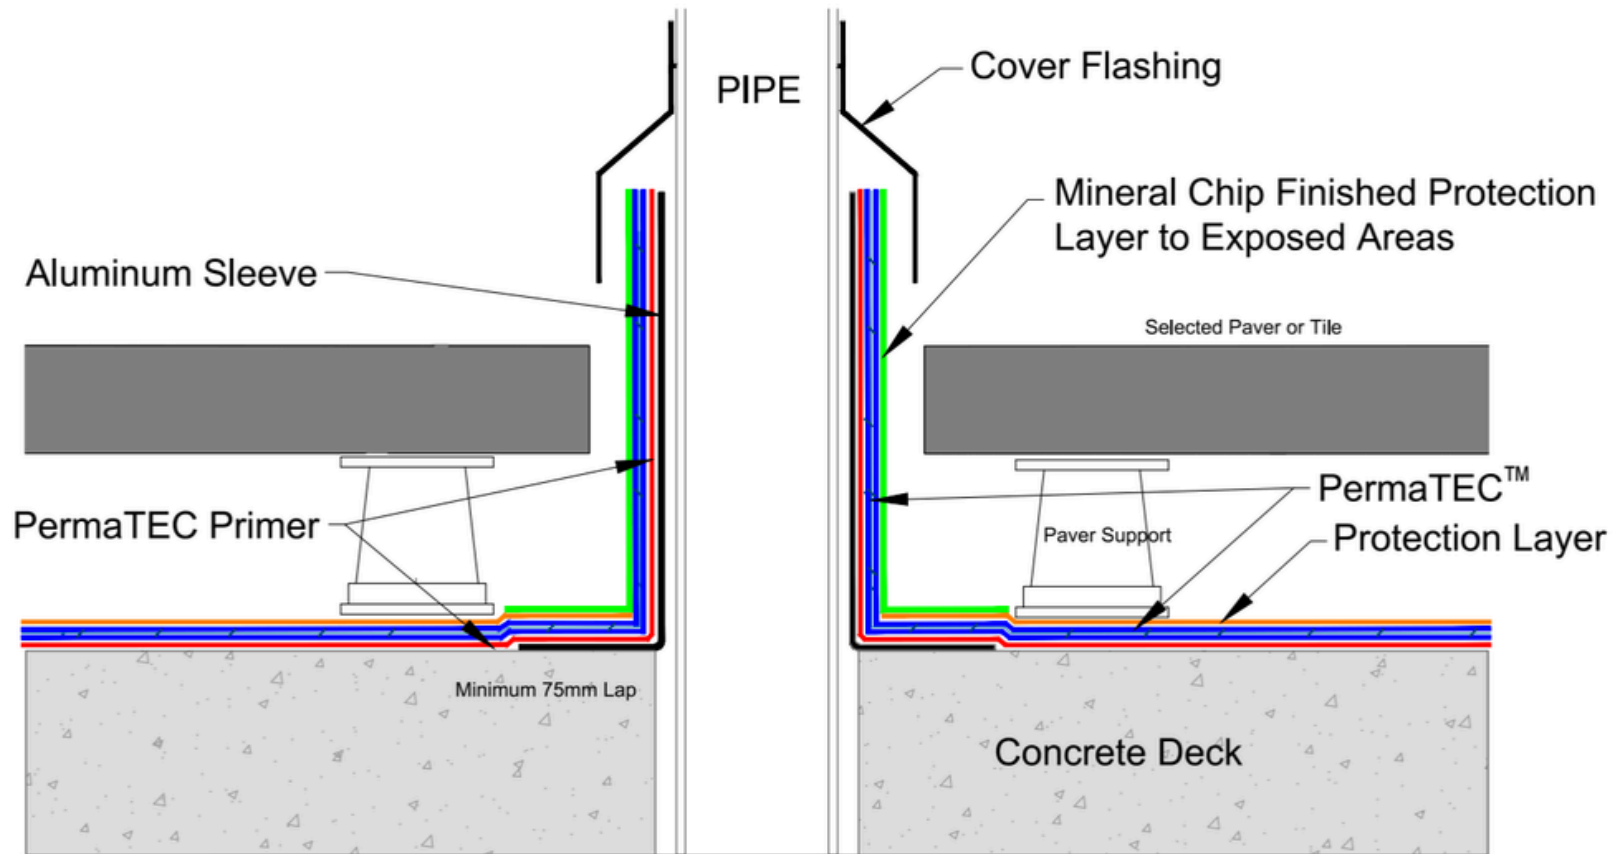

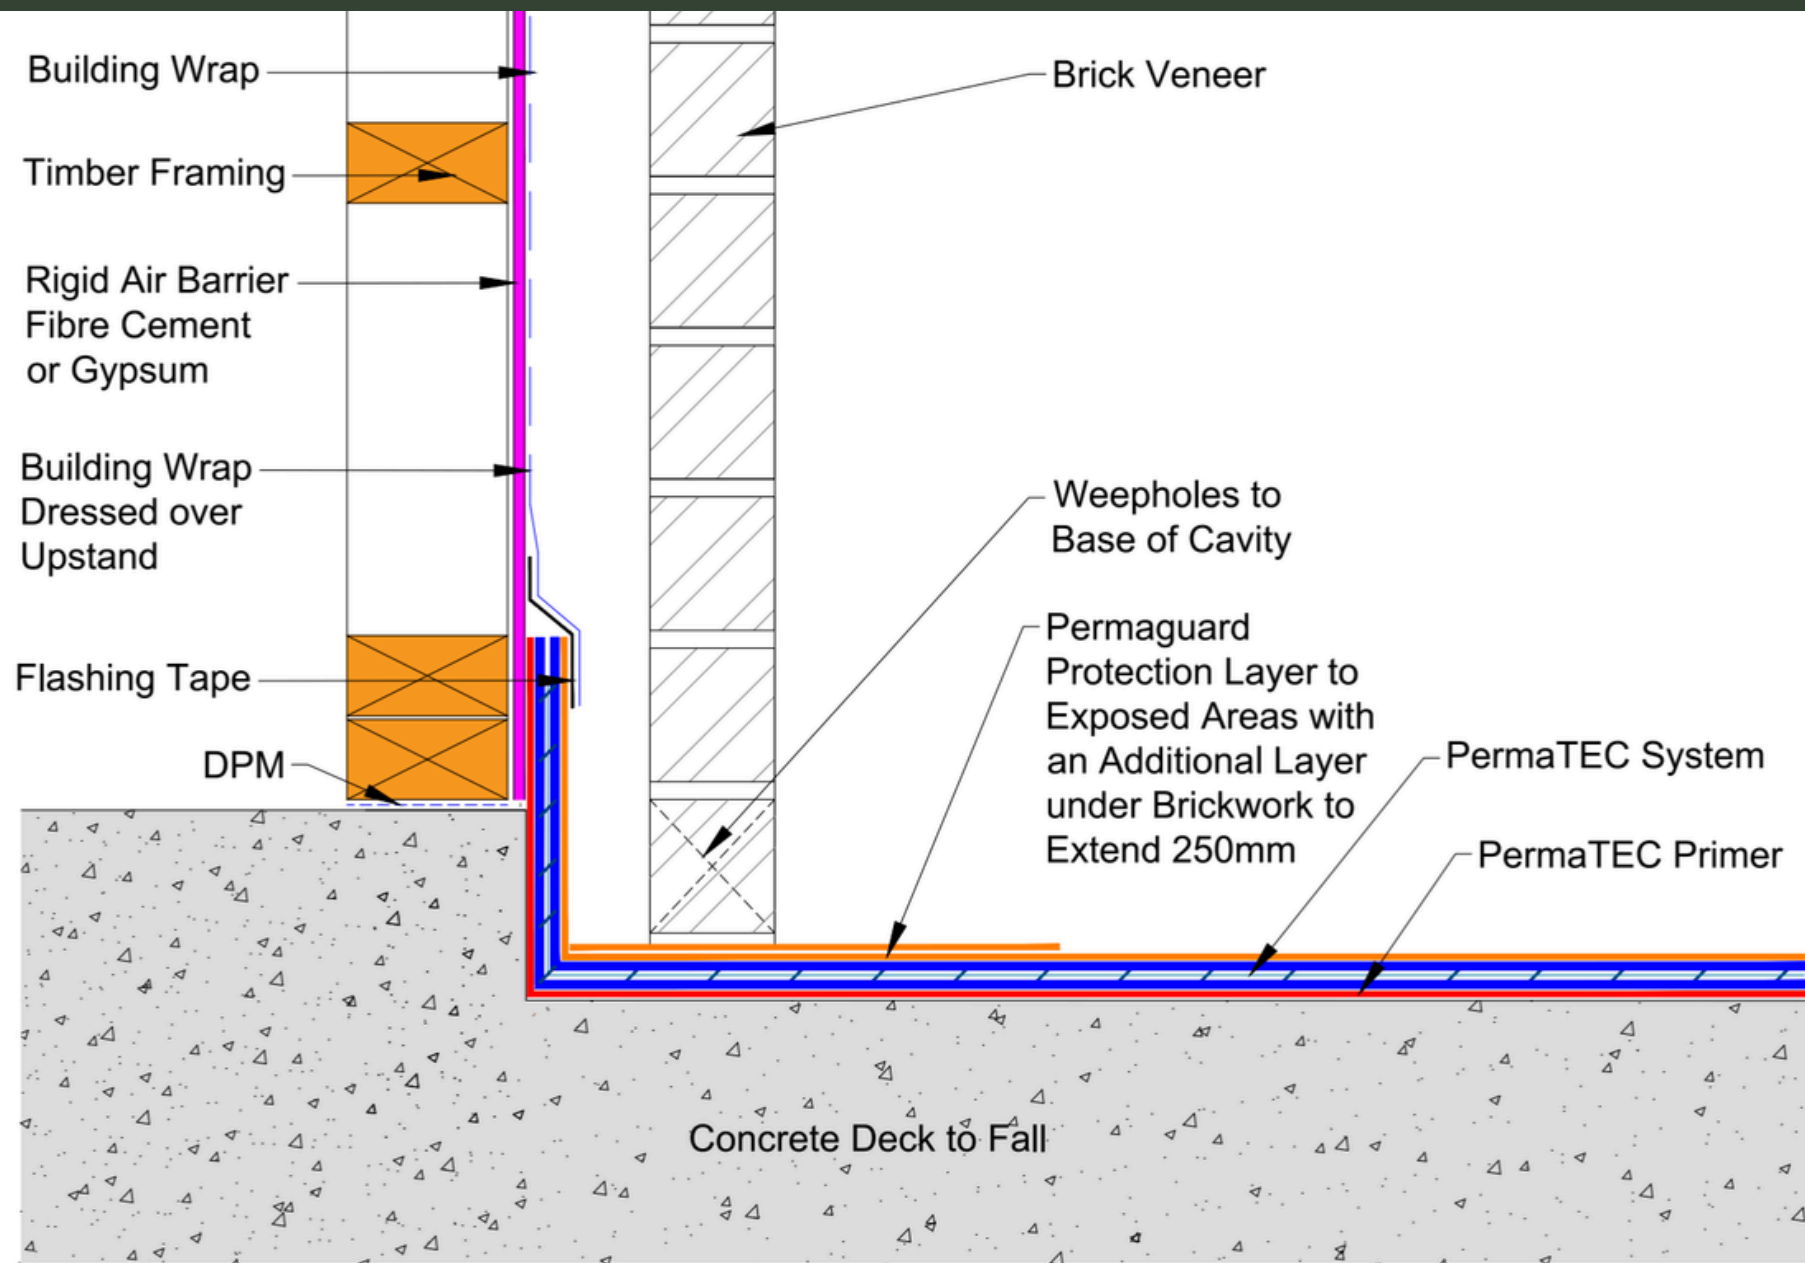

neuchâtel
Since 1905

Neuchâtel Waterproofing Limited
Tel: 09 441 4595
Email: info@neuchatel.co.nz
17 Manga Road, Silverdale,
Auckland 0922
New Zealand

PRODUCT / SYSTEM:

NEUCHATEL PERMATEC UNINSULATED PODIUM SYSTEM

DRAWING TITLE:

Podium Deck System BRICKWORK BUILT OFF PERMATEC DETAIL

DRAWING NO:

PT-POD 12

REVISION:

1

DATE:

25.08.2025


DRAWN BY:


SCALE:


NTS


All Neuchâtel products must be installed by a Certified trained Neuchâtel Applicator and in accordance with the relevant Codemark certificate, installation guides and relevant data sheets.
Published current standard details of the system should be used as part of the Specification package. Any amendments to these details must be reviewed and approved in writing by the Neuchâtel Waterproofing Technical Services Department.
Project specifications are available on request. Further information on all Neuchâtel Waterproofing products and services can be obtained through the contact details provided.


CodeMark 
CMNZ70010

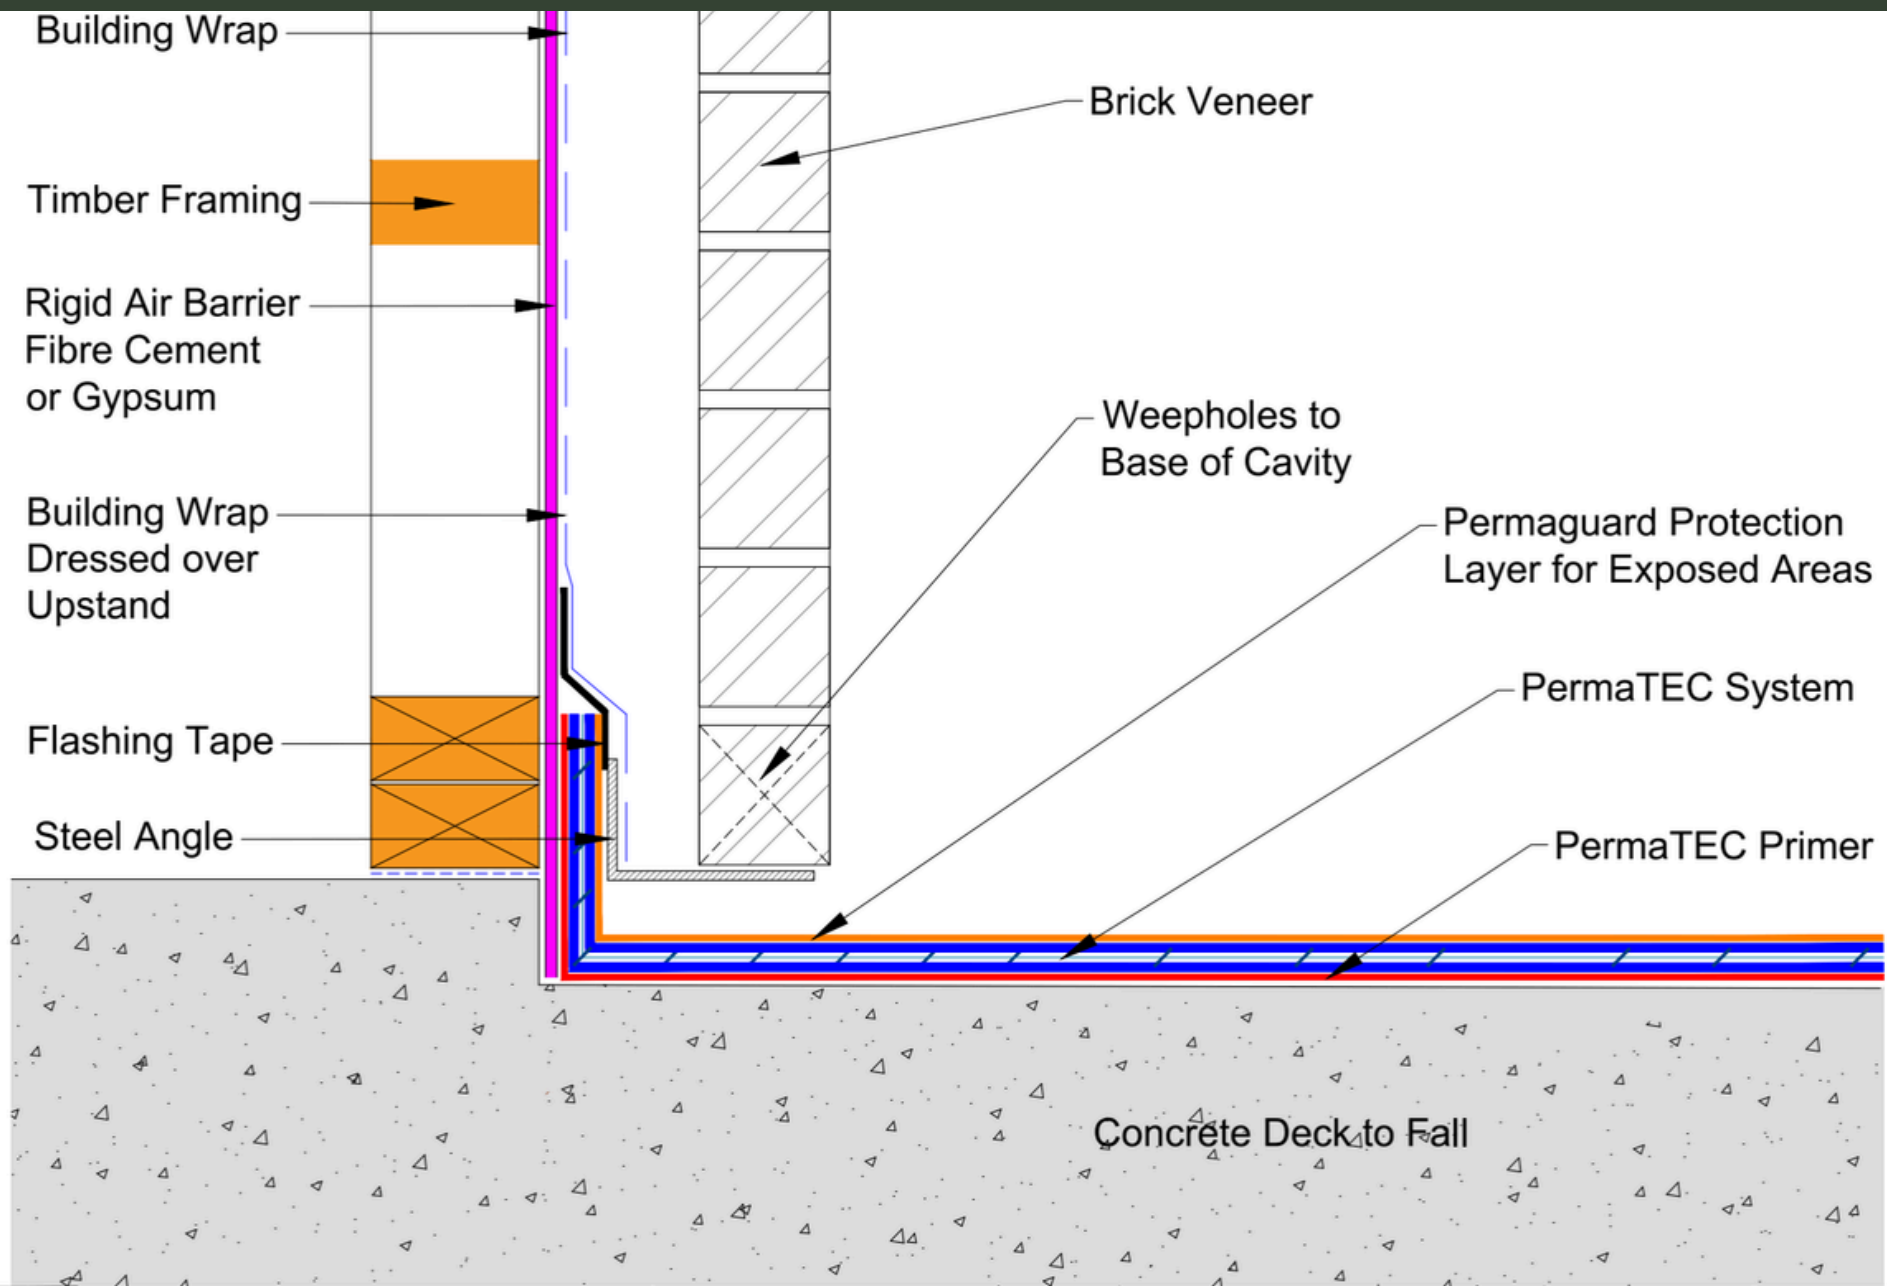


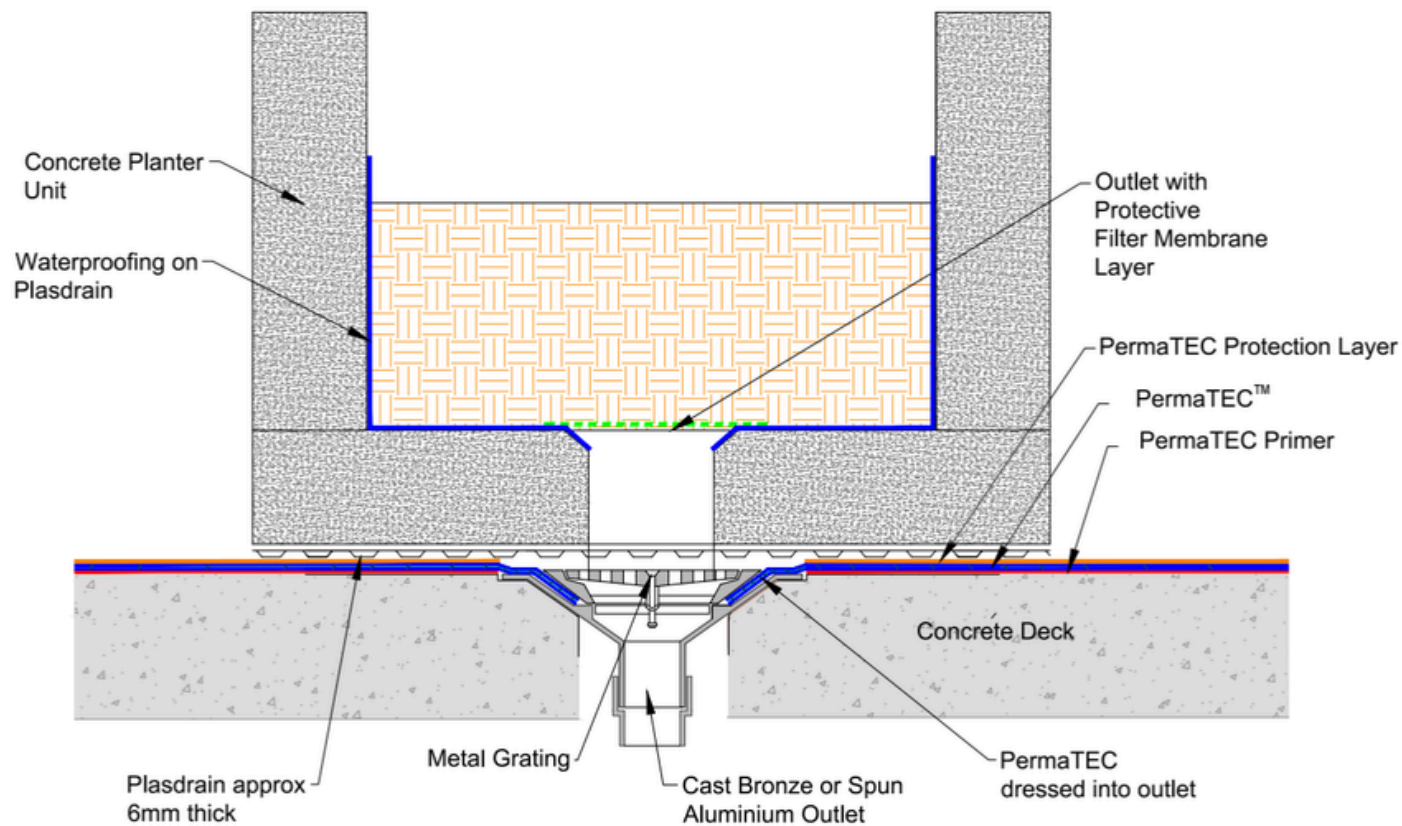


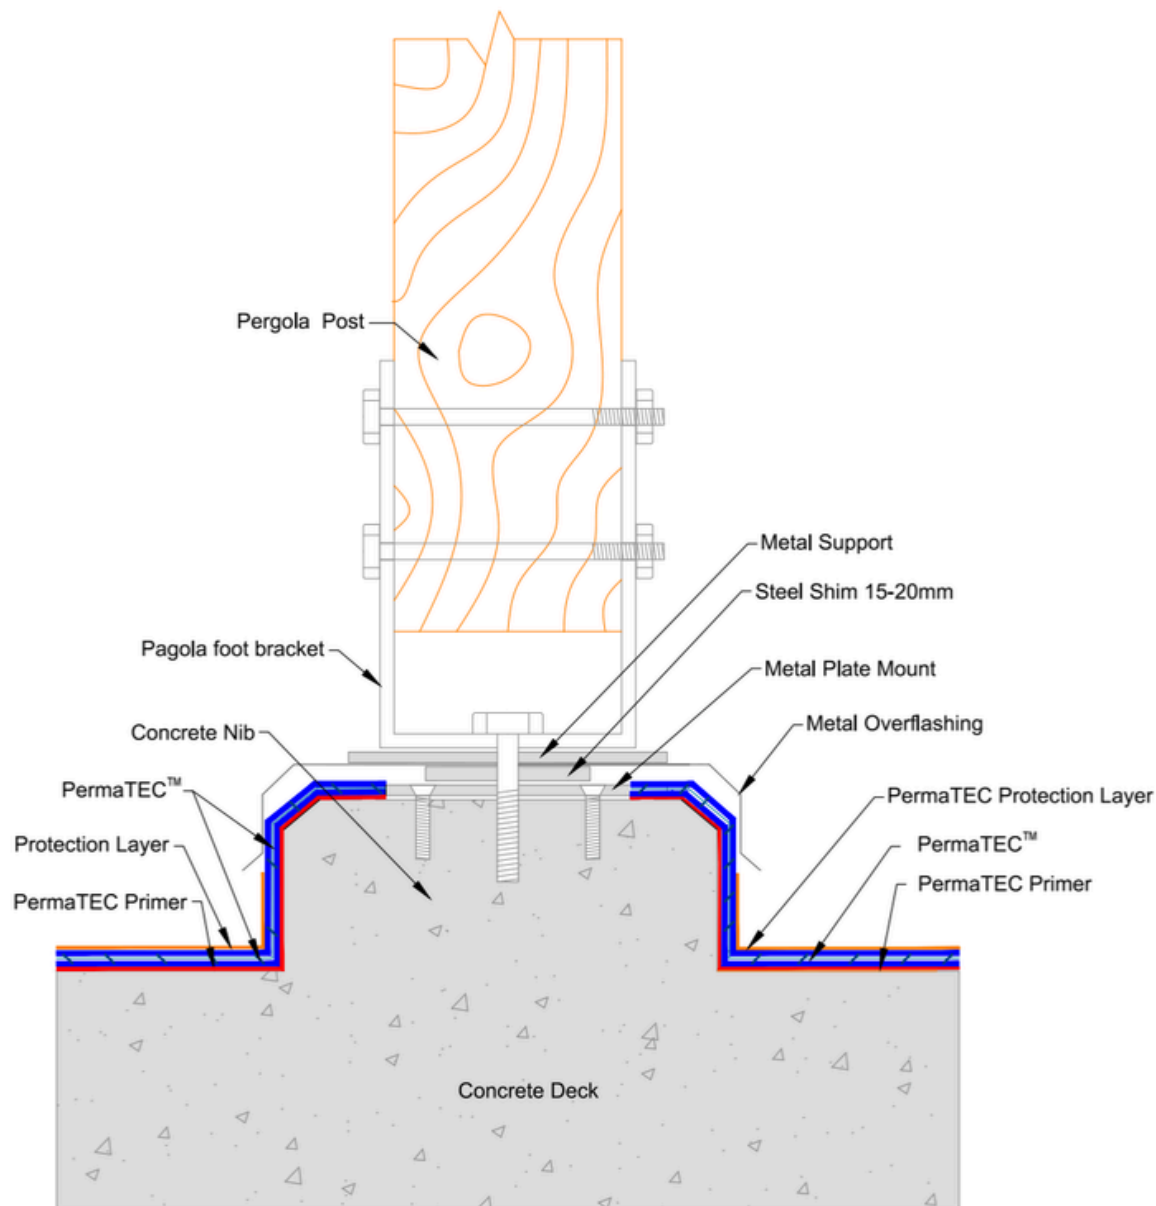


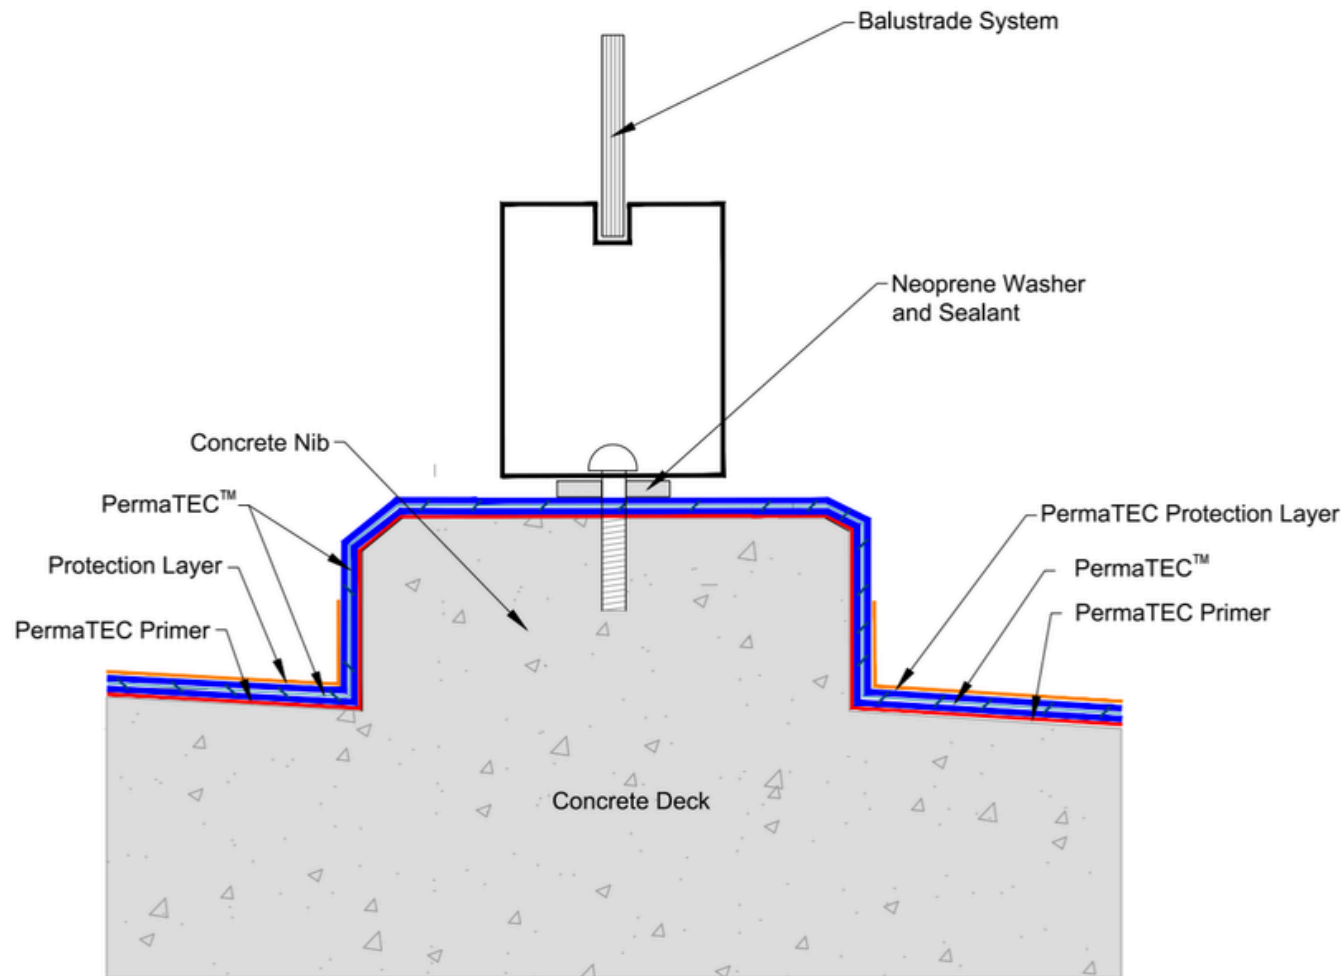

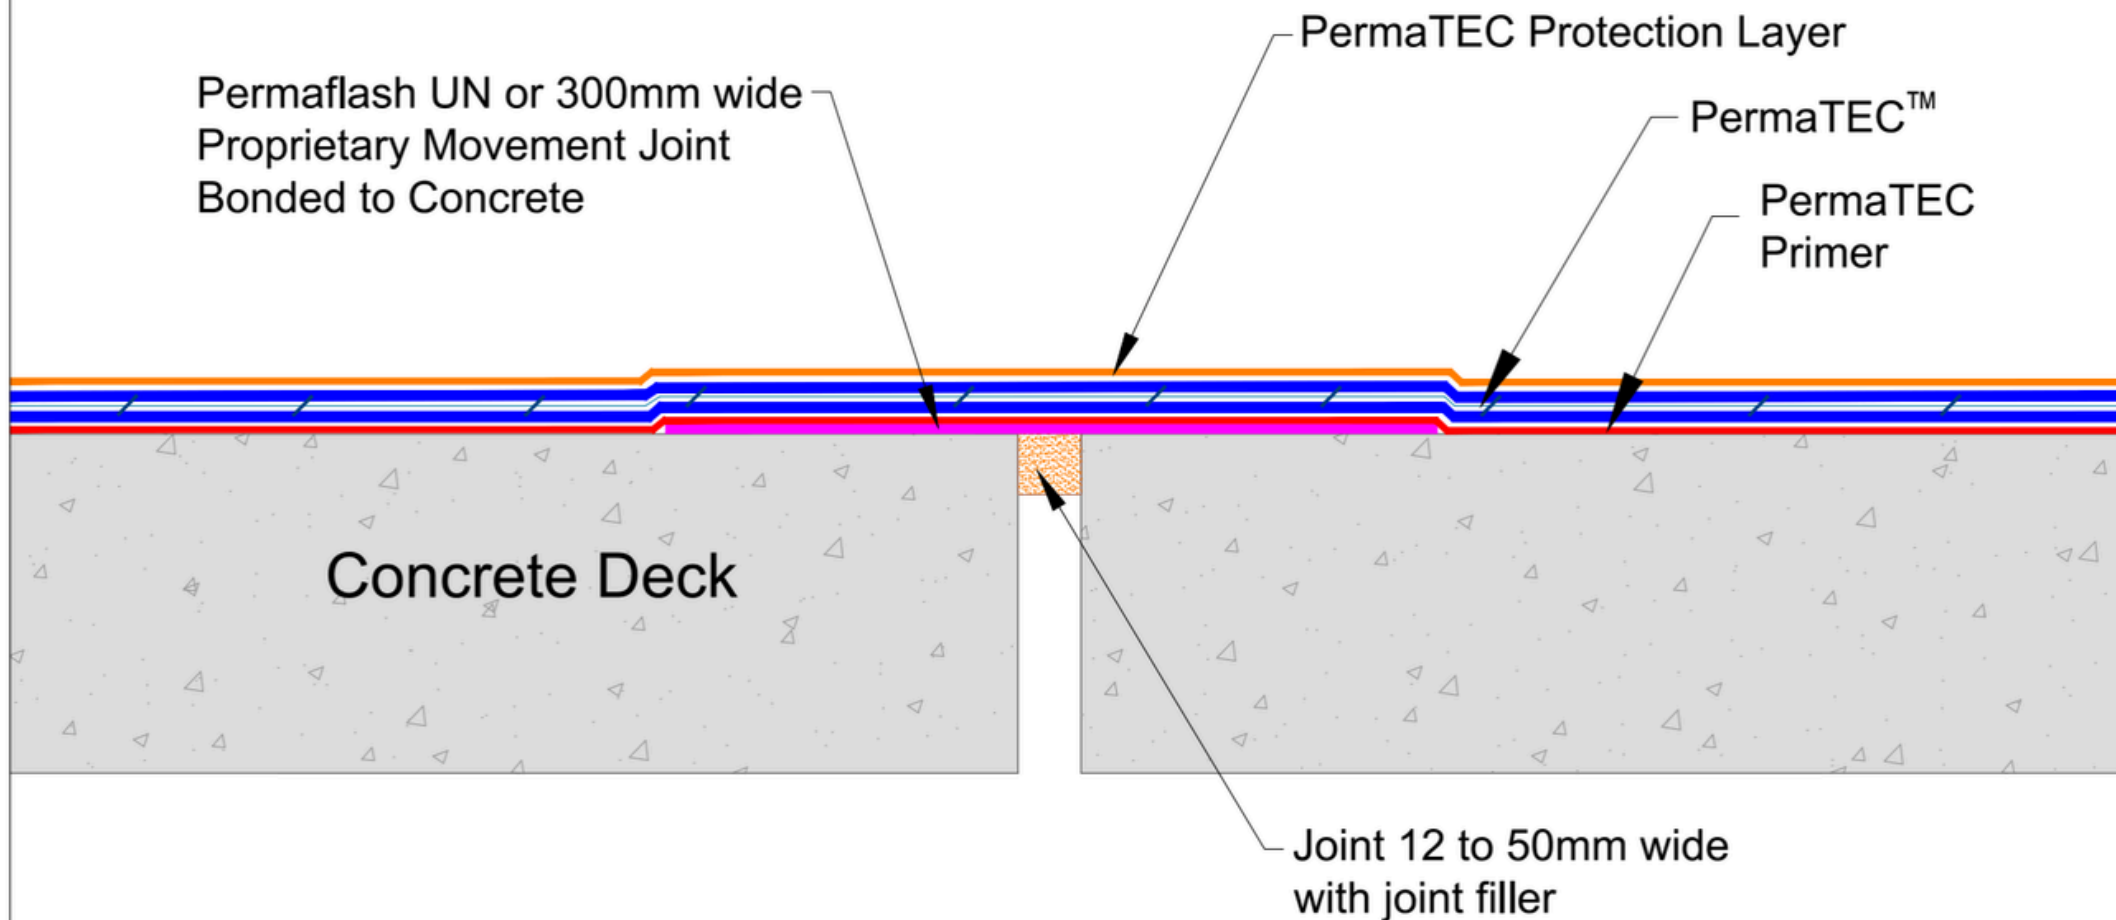


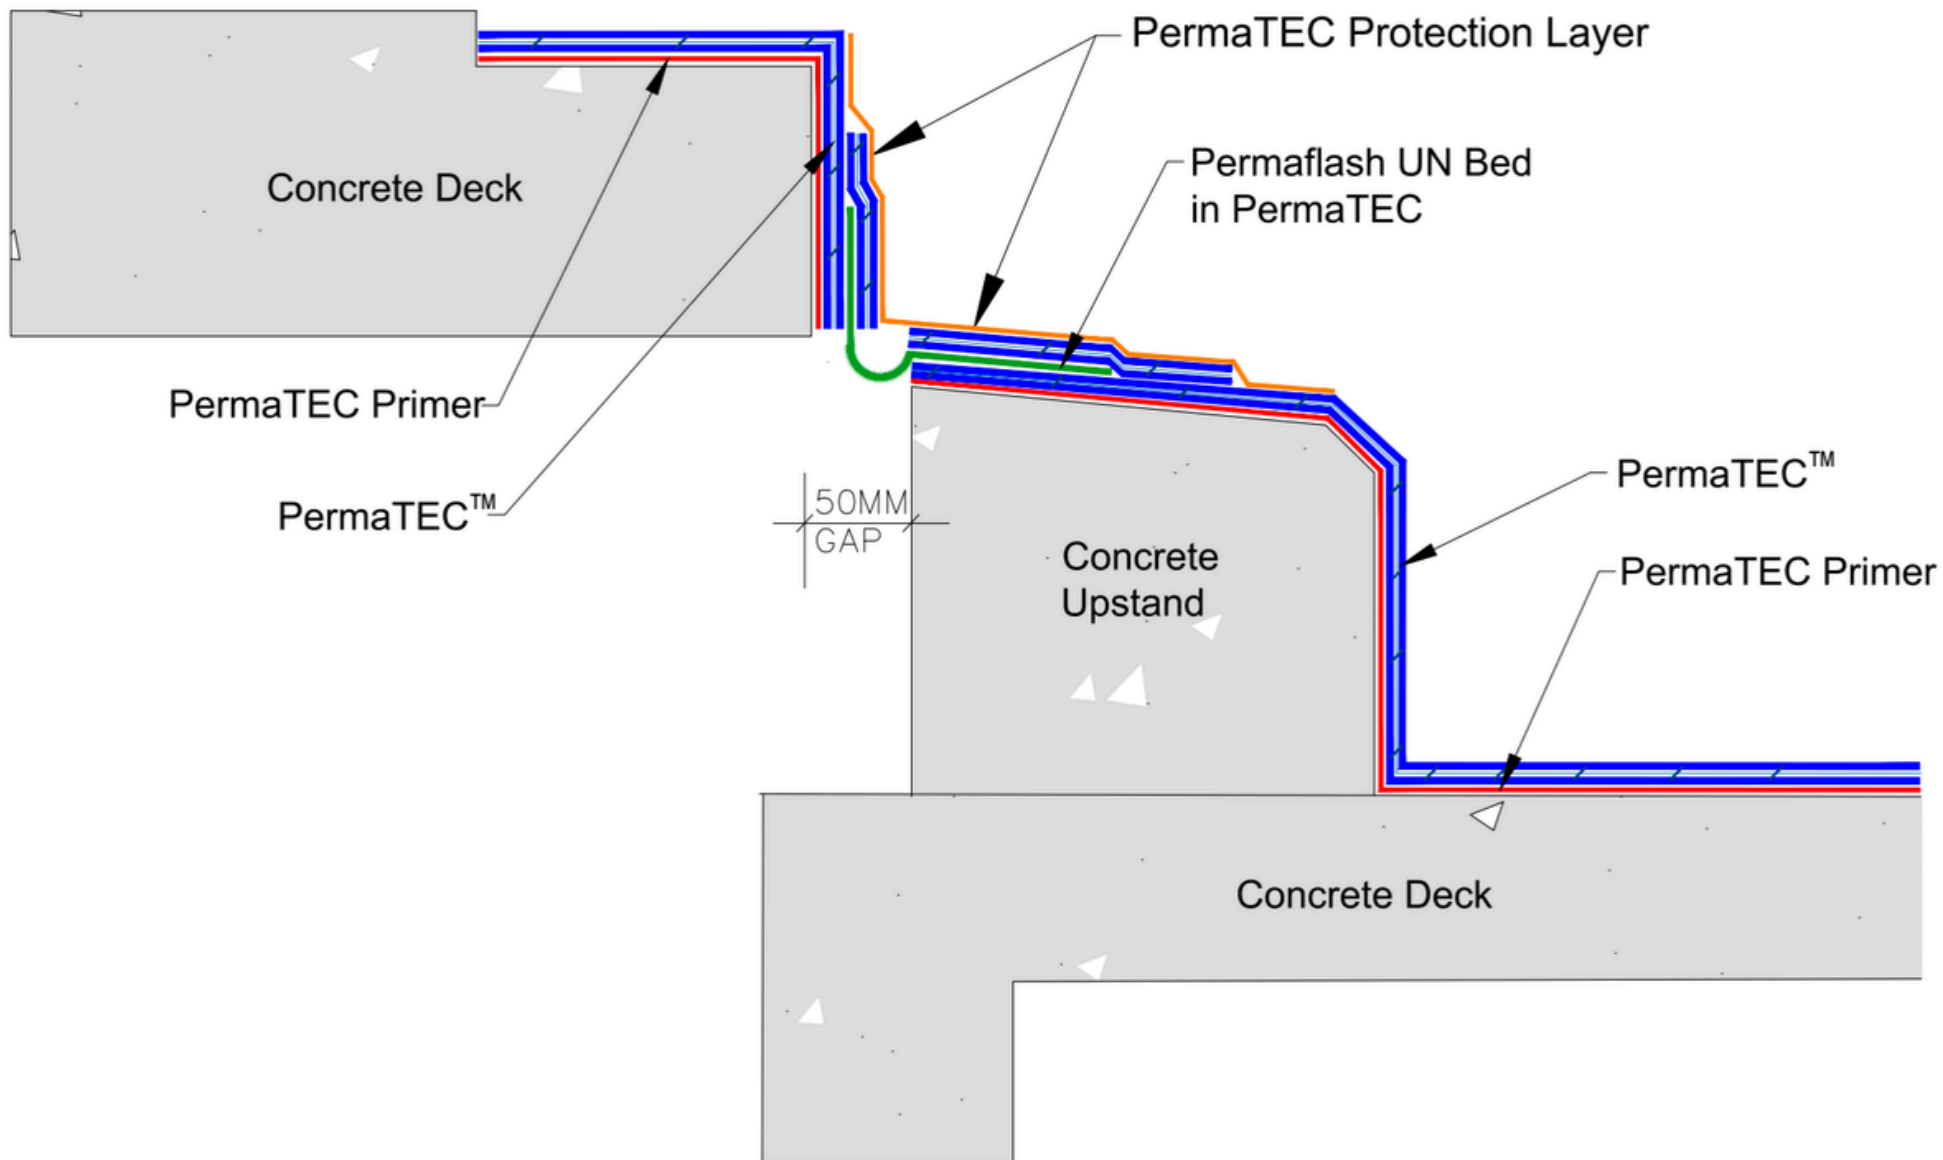


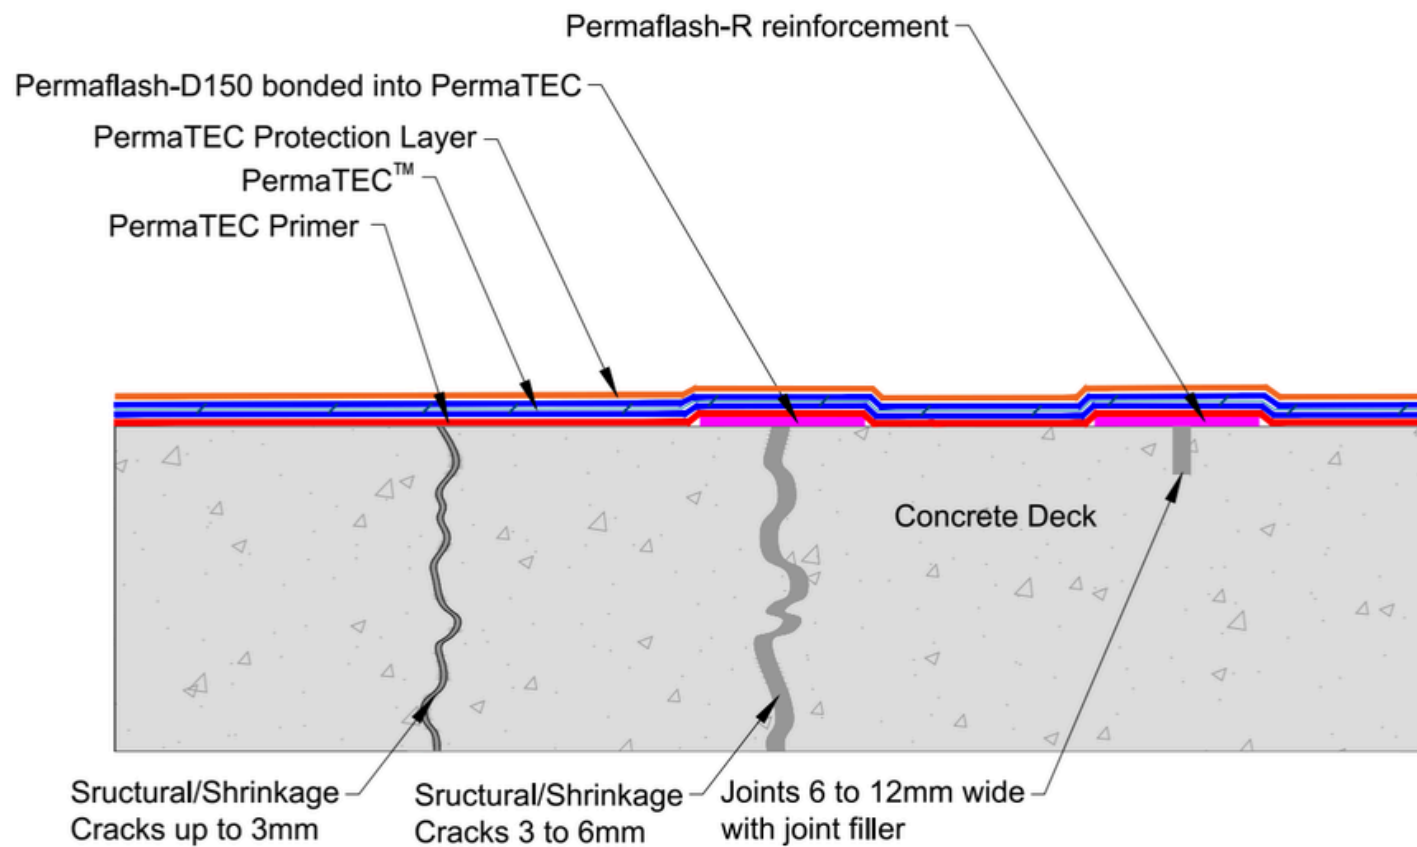

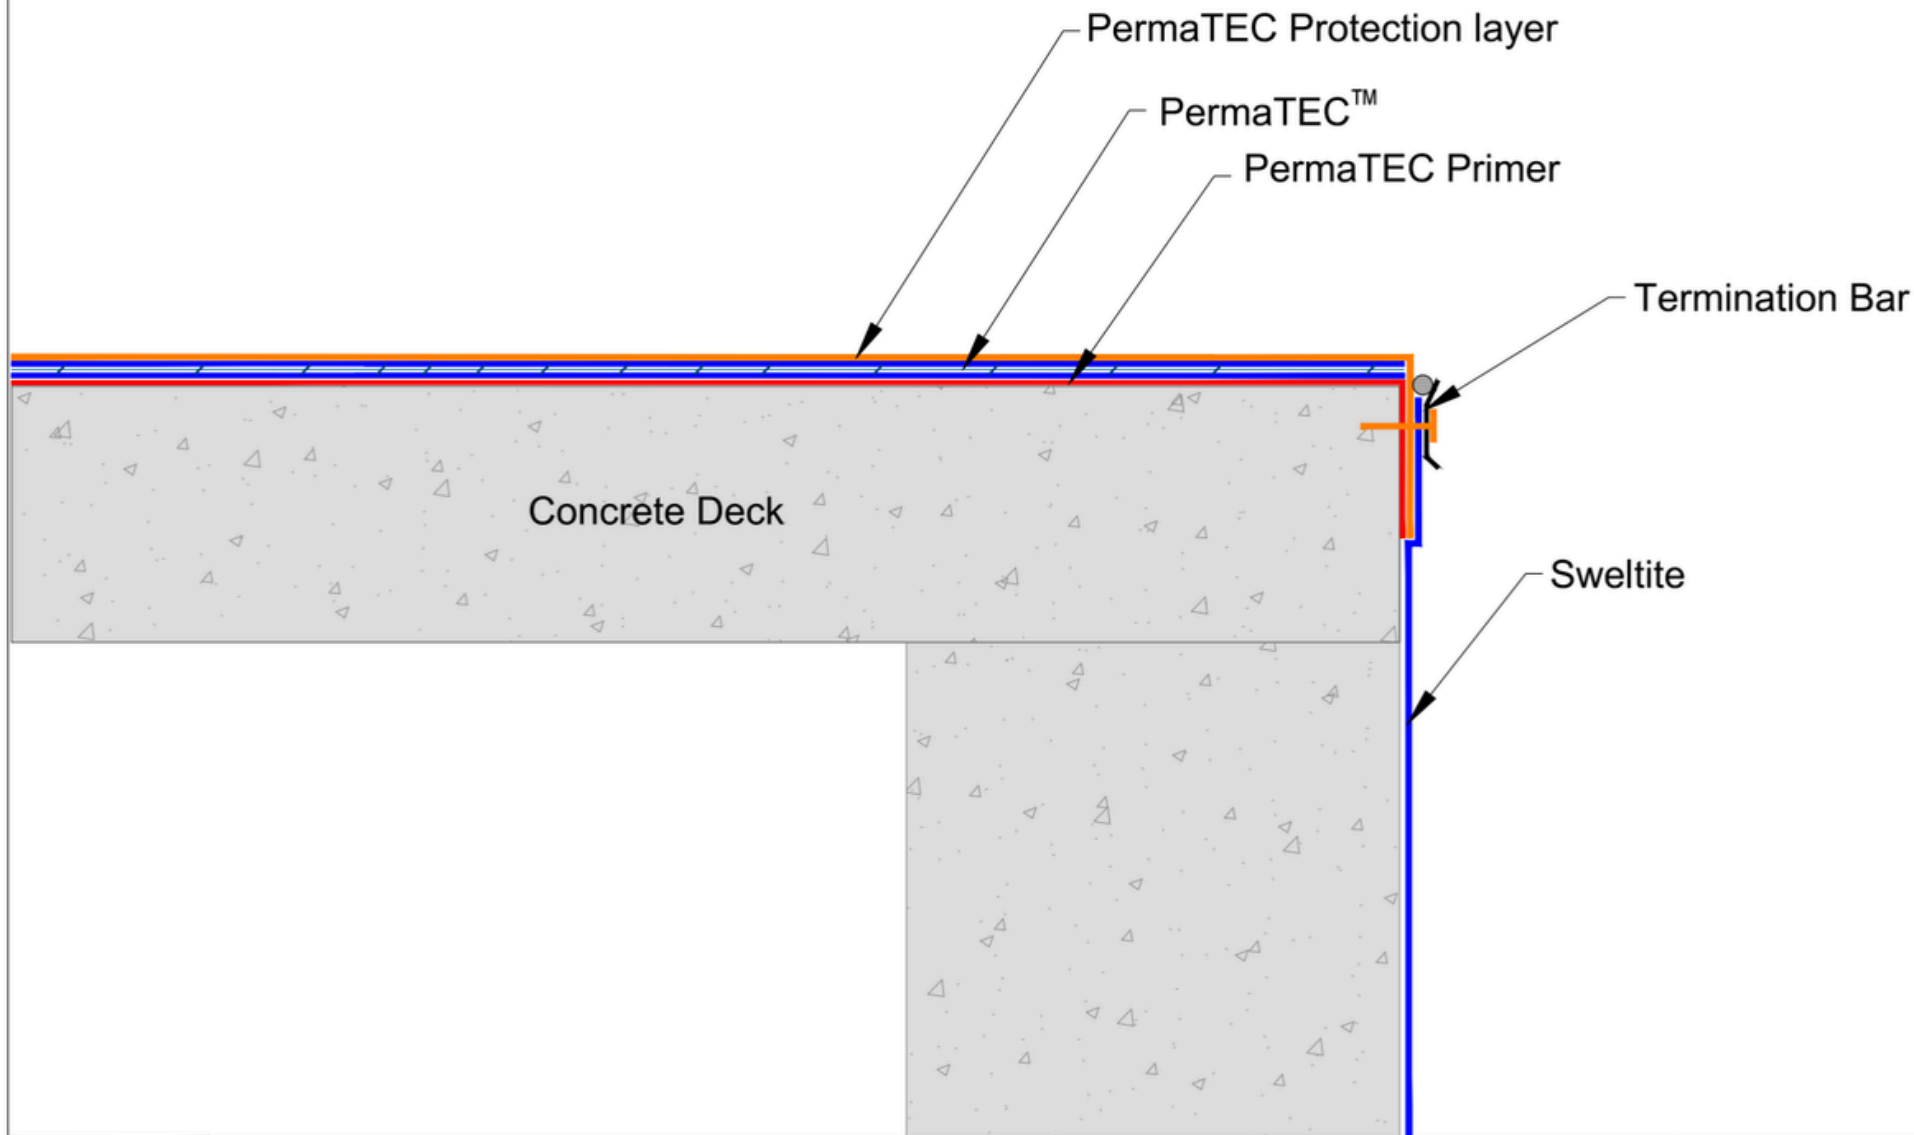


 neuchâtel Since 1905	Neuchatel Waterproofing Limited Tel: 09 441 4595 Email: info@neuchatel.co.nz 17 Manga Road, Silverdale, Auckland 0922 New Zealand	PRODUCT / SYSTEM: NEUCHATEL PERMATEC UNINSULATED PODIUM SYSTEM					All Neuchatel products must be installed by a Certified trained Neuchatel Applicator and in accordance with the relevant Codemark certificate, installation guides and relevant data sheets. Published current standard details of the system should be used as part of the Specification package. Any amendments to these details must be reviewed and approved in writing by the Neuchatel Waterproofing Technical Services Department. Project specifications are available on request. Further information on all Neuchatel Waterproofing products and services can be obtained through the contact details provided.	 CodeMark CMNZ70010
		DRAWING TITLE: Podium Deck System PERMATEC TO SWELTITE DETAIL						
		DRAWING NO: PT-POD 018	REVISION: 1	DATE: 08.08.2025	DRAWN BY: NTS	SCALE: NTS		

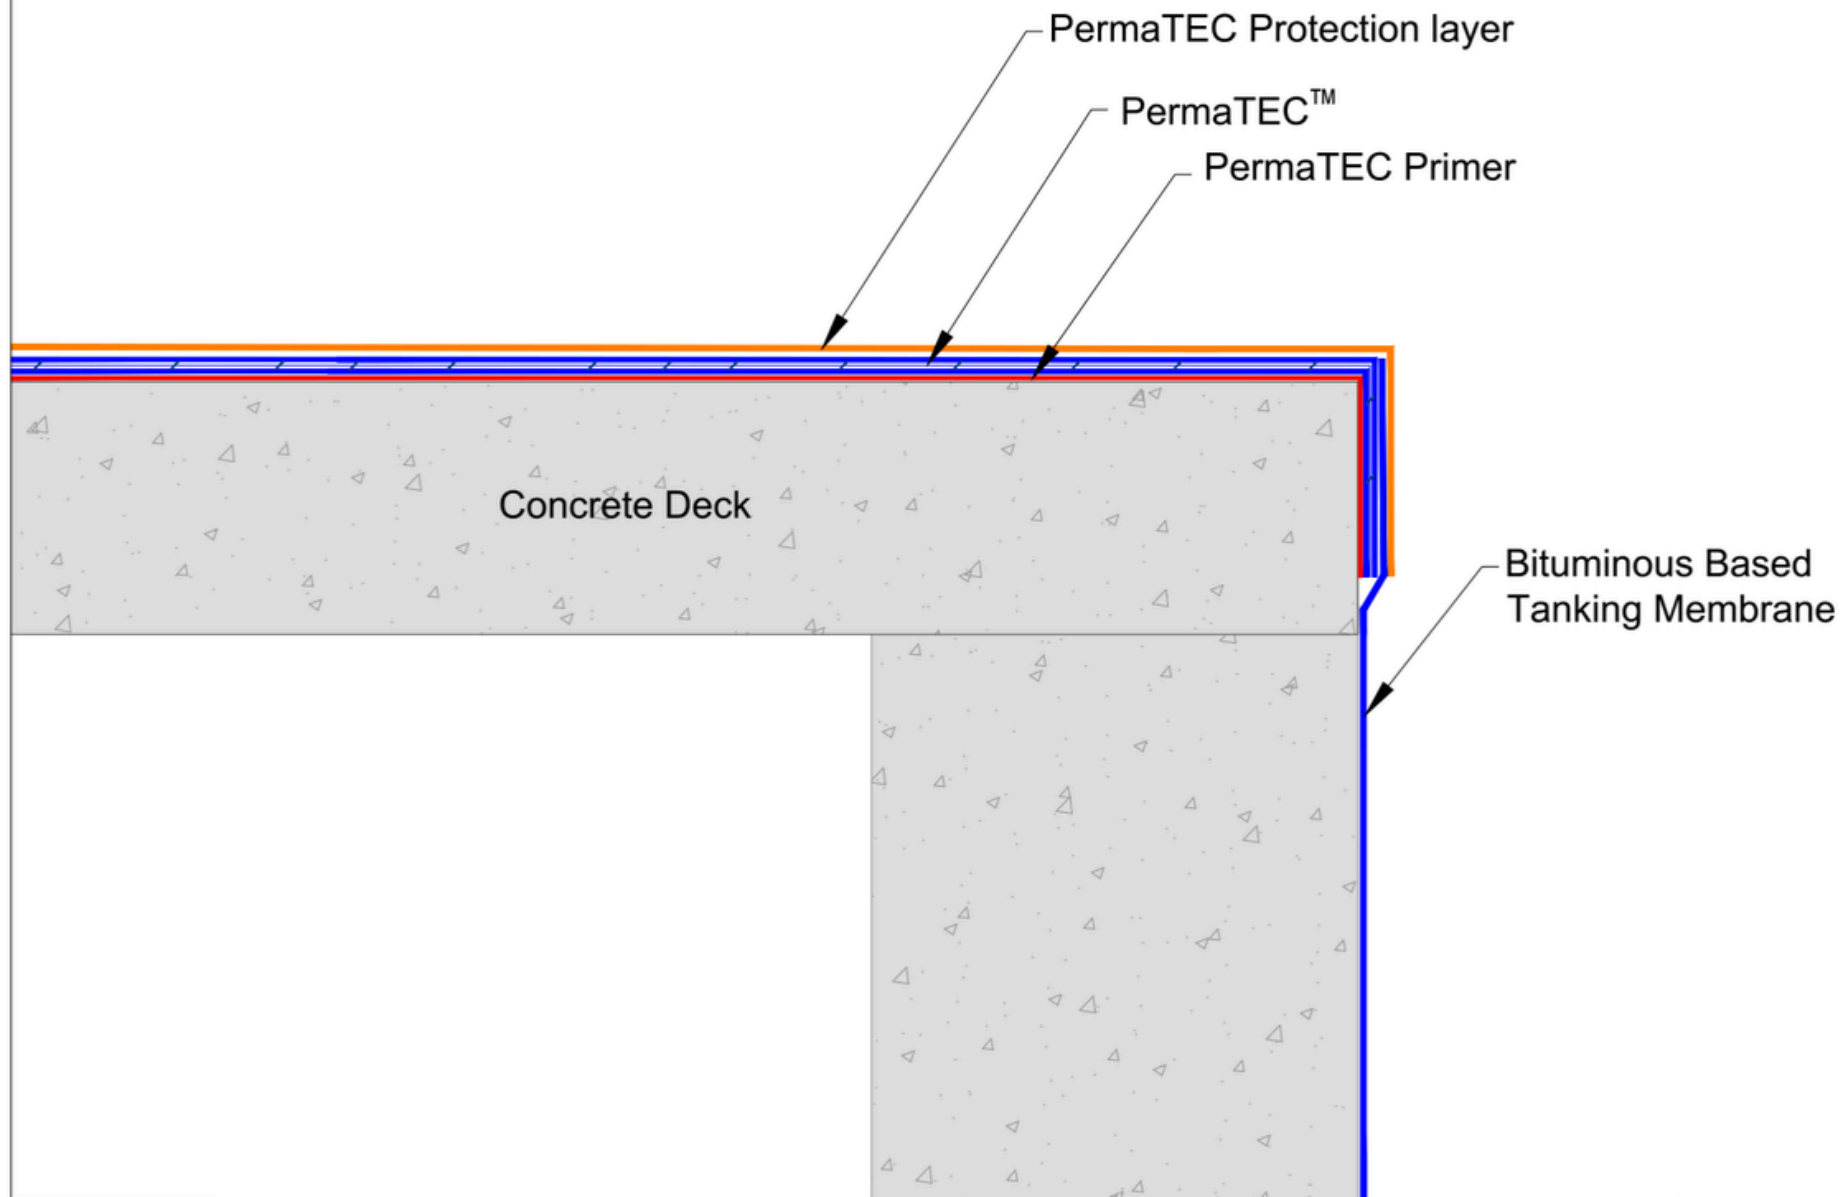

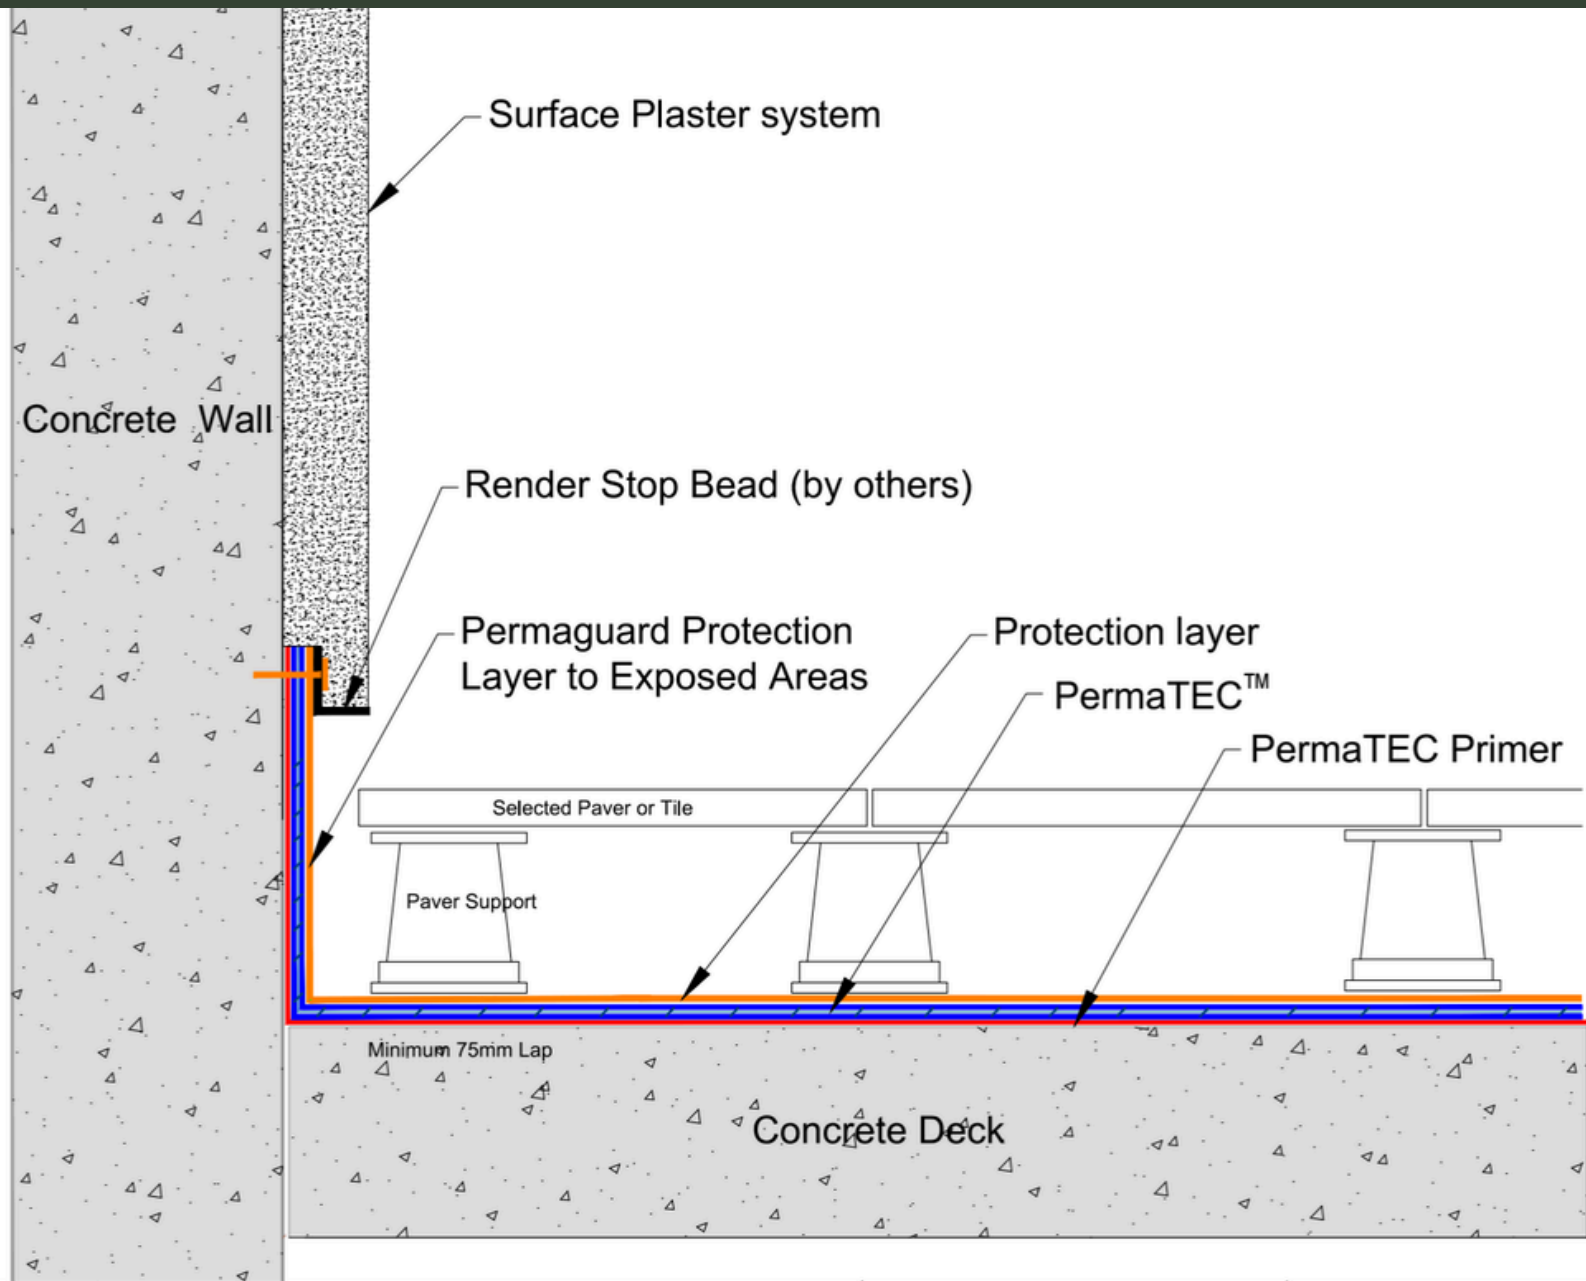

Concrete Panel

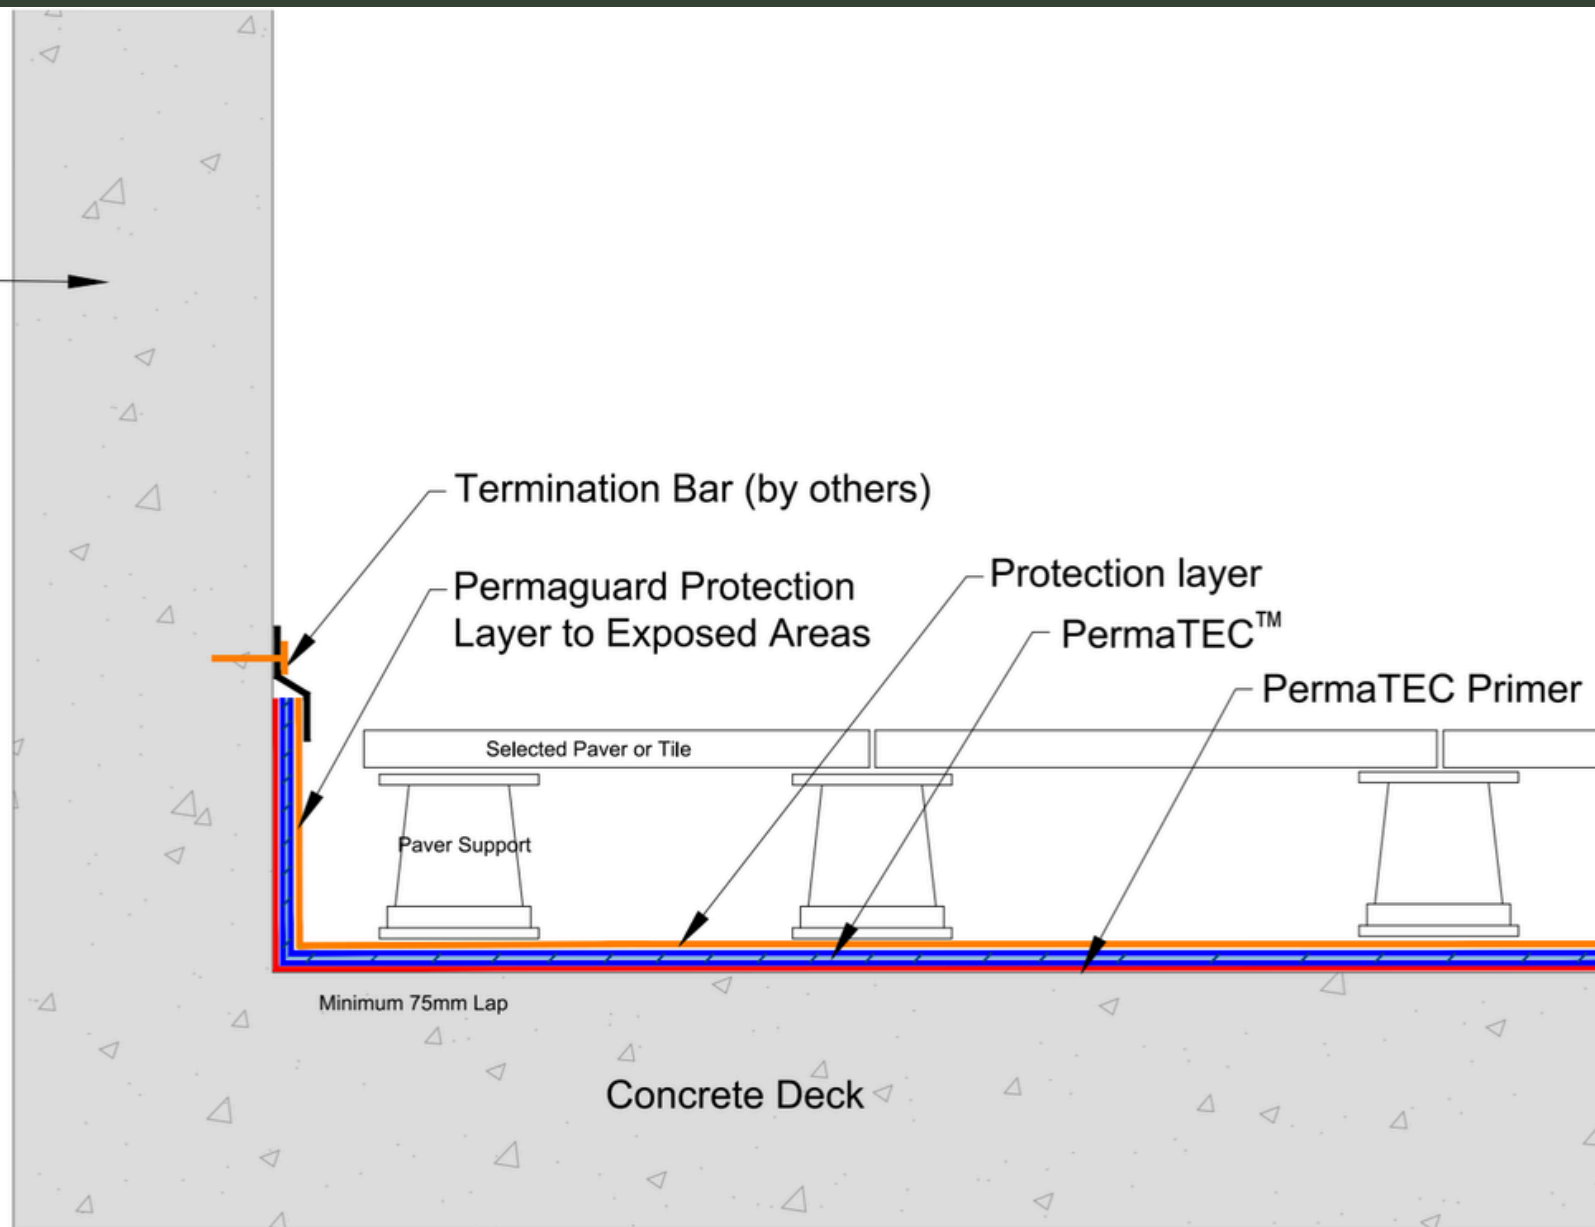

Neuchâtel Waterproofing Limited
Tel: 09 441 4595
Email: info@neuchatel.co.nz
17 Manga Road, Silverdale,
Auckland 0922
New Zealand


PRODUCT / SYSTEM:
NEUCHATEL PERMATEC LI UNINSULATED PODIUM SYSTEM


DRAWING TITLE:
Podium Deck System TO CONCRETE PANEL


DRAWING NO:	REVISION:	DATE:	DRAWN BY:	SCALE:
PT-POD 003	1	07.08.2025		NTS

All Neuchâtel products must be installed by a Certified trained Neuchâtel Applicator and in accordance with the relevant Codemark certificate, installation guides and relevant data sheets.
Published current standard details of the system should be used as part of the Specification package. Any amendments to these details must be reviewed and approved in writing by the Neuchâtel Waterproofing Technical Services Department.
Project specifications are available on request. Further information on all Neuchâtel Waterproofing products and services can be obtained through the contact details provided.

CodeMark
CMNZ70010

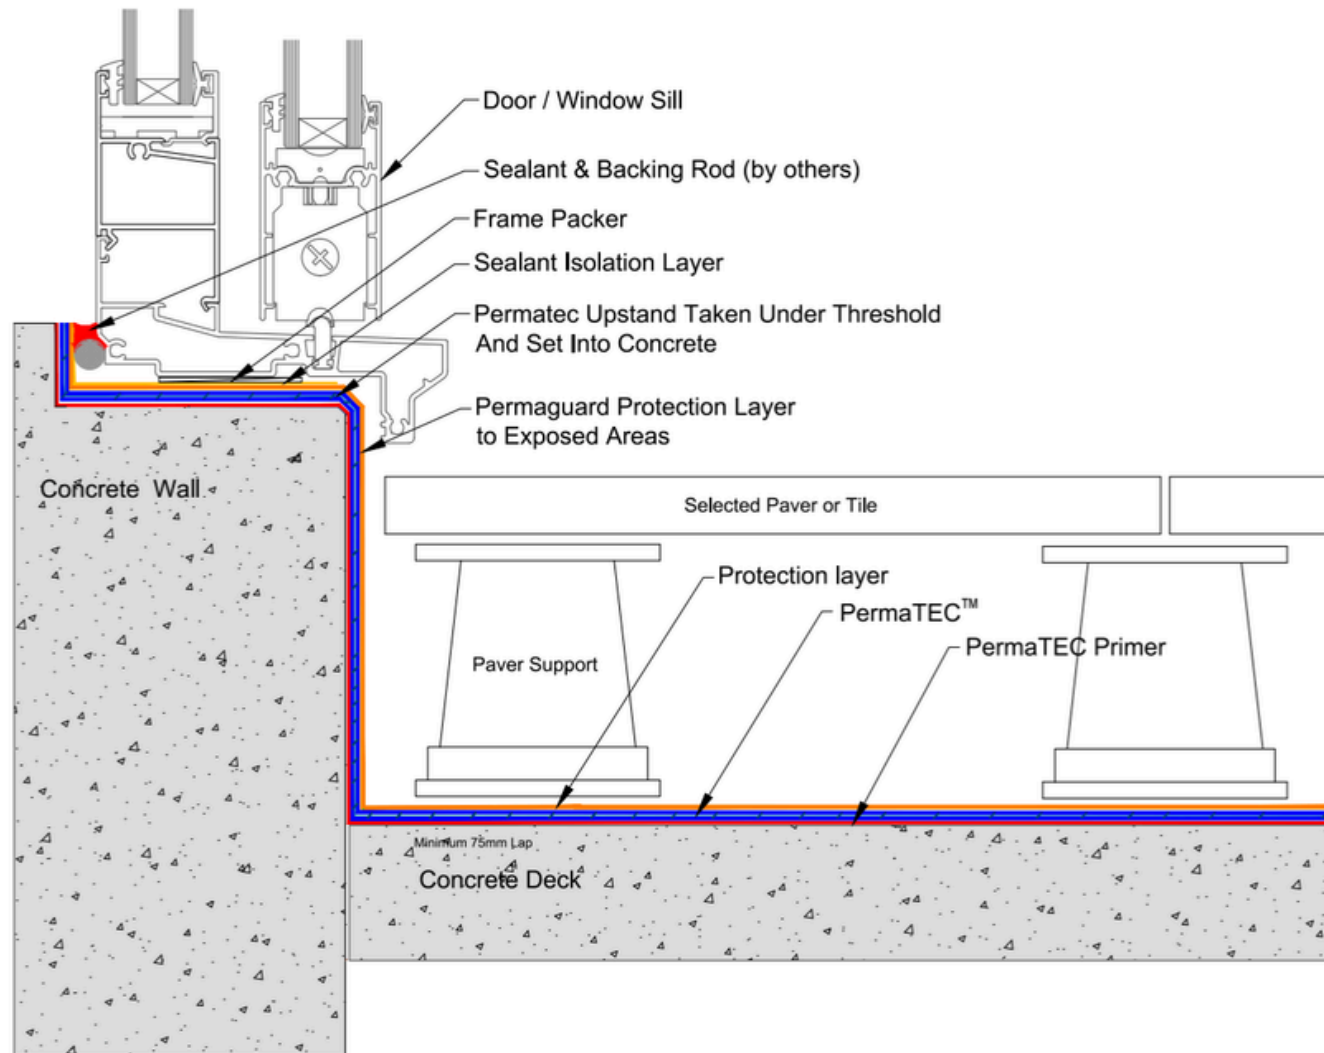

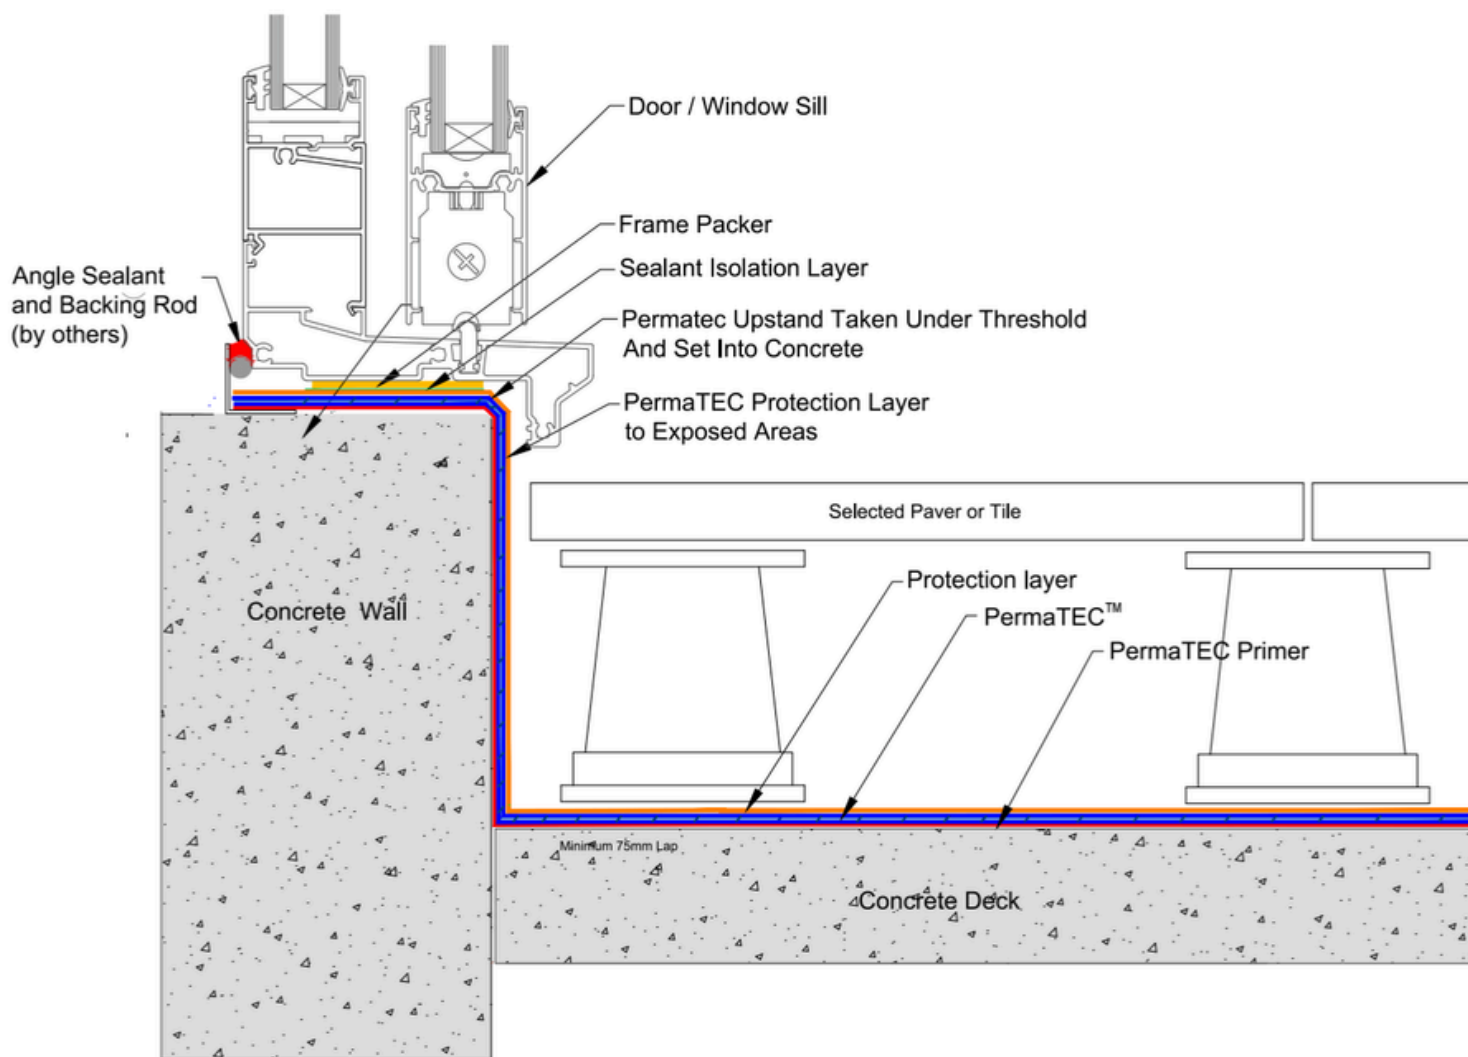

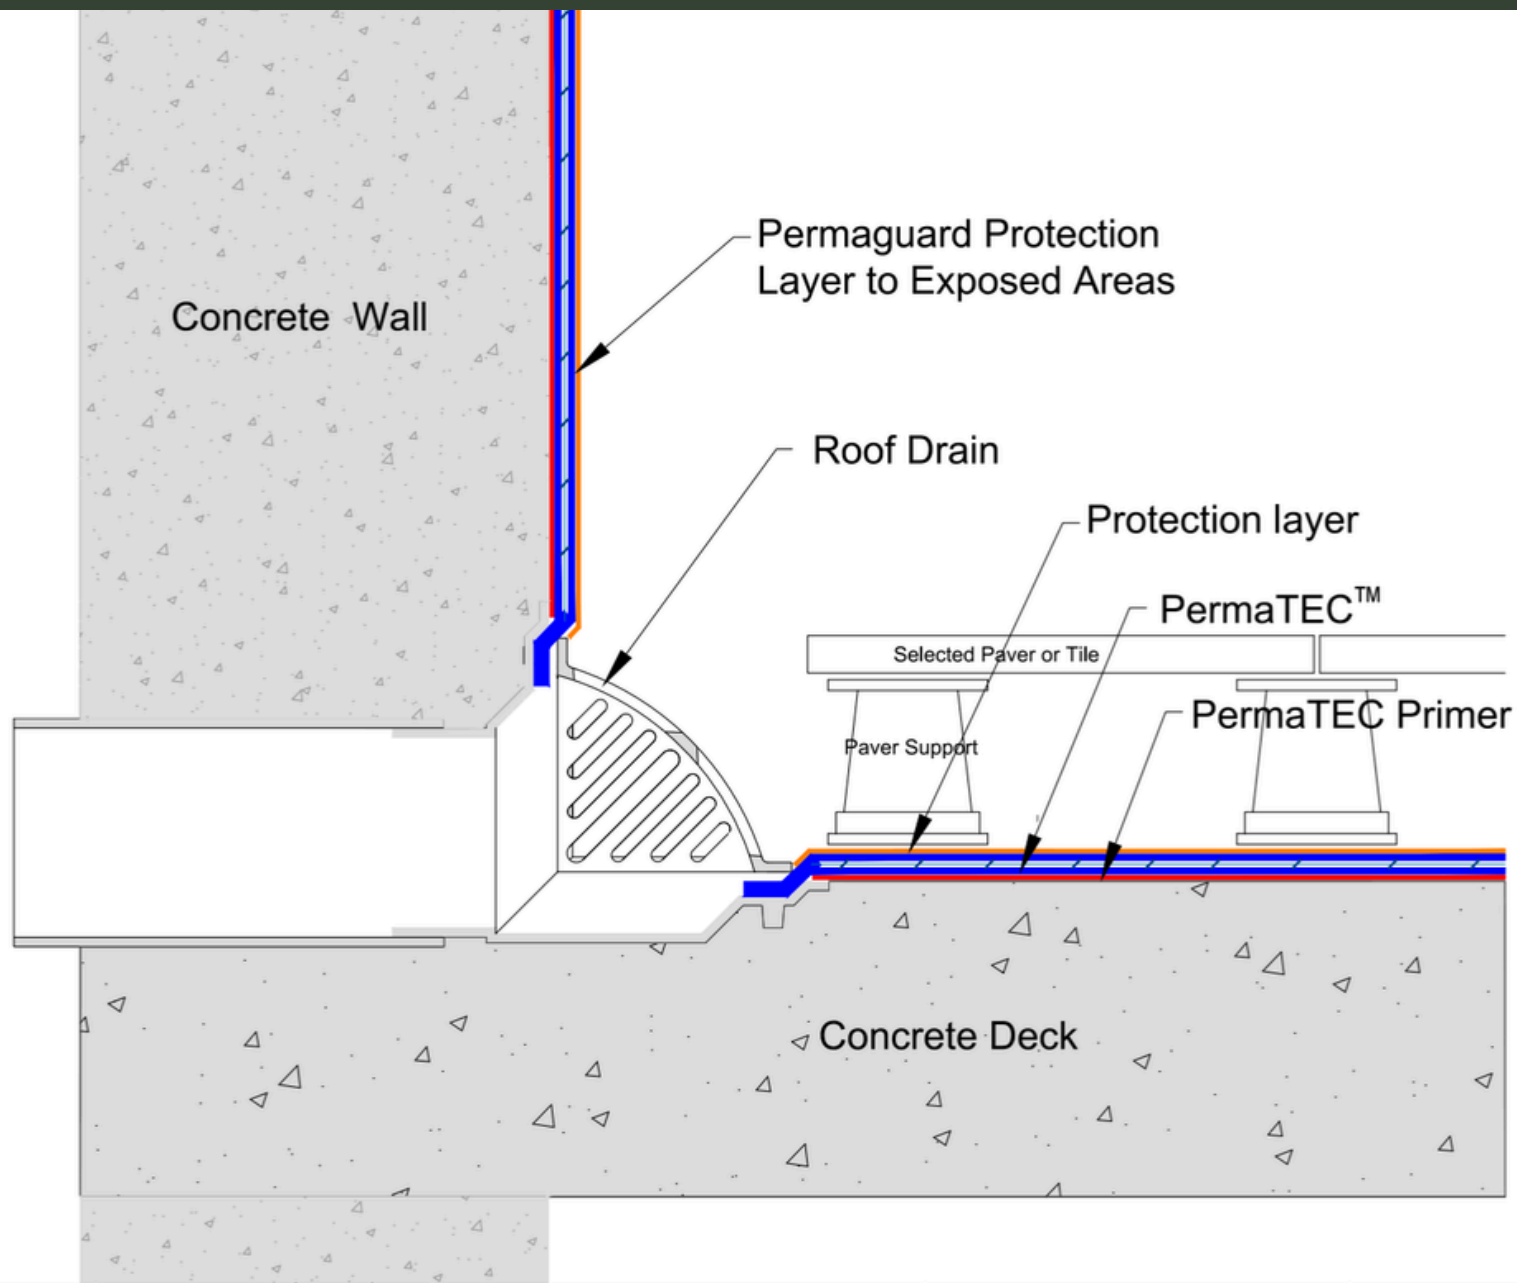

neuchâtel
Since 1906

Neuchatel Waterproofing Limited
Tel: 09 441 4595
Email: info@neuchatel.co.nz
17 Manga Road, Silverdale,
Auckland 0922
New Zealand

PRODUCT / SYSTEM:

NEUCHATEL PERMATEC UNINSULATED PODIUM SYSTEM

DRAWING TITLE:

Podium Deck System PARAPET OUTLET DETAIL PODIUM

DRAWING NO:

PT-POD 005

REVISION:

1

DATE:

07.08.2025

DRAWN BY:


SCALE:

NTS

All Neuchatel products must be installed by a Certified trained Neuchatel Applicator and in accordance with the relevant Codemark certificate, installation guides and relevant data sheets.
Published current standard details of the system should be used as part of the Specification package. Any amendments to these details must be reviewed and approved in writing by the Neuchatel Waterproofing Technical Services Department. Project specifications are available on request. Further information on all Neuchatel Waterproofing products and services can be obtained through the contact details provided.

CodeMark

CMNZ70010

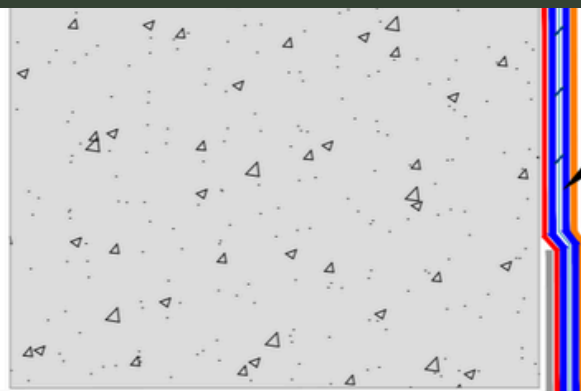

Permaguard Protection Layer
to Exposed Areas

Overflow

Permaguard F or M
to Exposed Areas

Protection layer

PermaTEC™

PermaTEC Primer

Concrete Nib Wall

Selected Paver or Tile

Paver Support

Concrete Deck

PRODUCT / SYSTEM:

NEUCHATEL PERMATEC UNINSULATED PODIUM SYSTEM

DRAWING TITLE:

Podium Deck System OUTLET DETAIL PODIUM OVERFLOW

DRAWING NO:

PT-POD 005A

REVISION:

1

DATE:

07.08.2025


DRAWN BY:


SCALE:

NTS

All Neuchâtel products must be installed by a Certified trained Neuchâtel Applicator and in accordance with the relevant Codemark certificate, installation guides and relevant data sheets.
Published current standard details of the system should be used as part of the Specification package. Any amendments to these details must be reviewed and approved in writing by the Neuchâtel Waterproofing Technical Services Department.
Project specifications are available on request. Further information on all Neuchâtel Waterproofing products and services can be obtained through the contact details provided.

CodeMark 
CMNZ70010

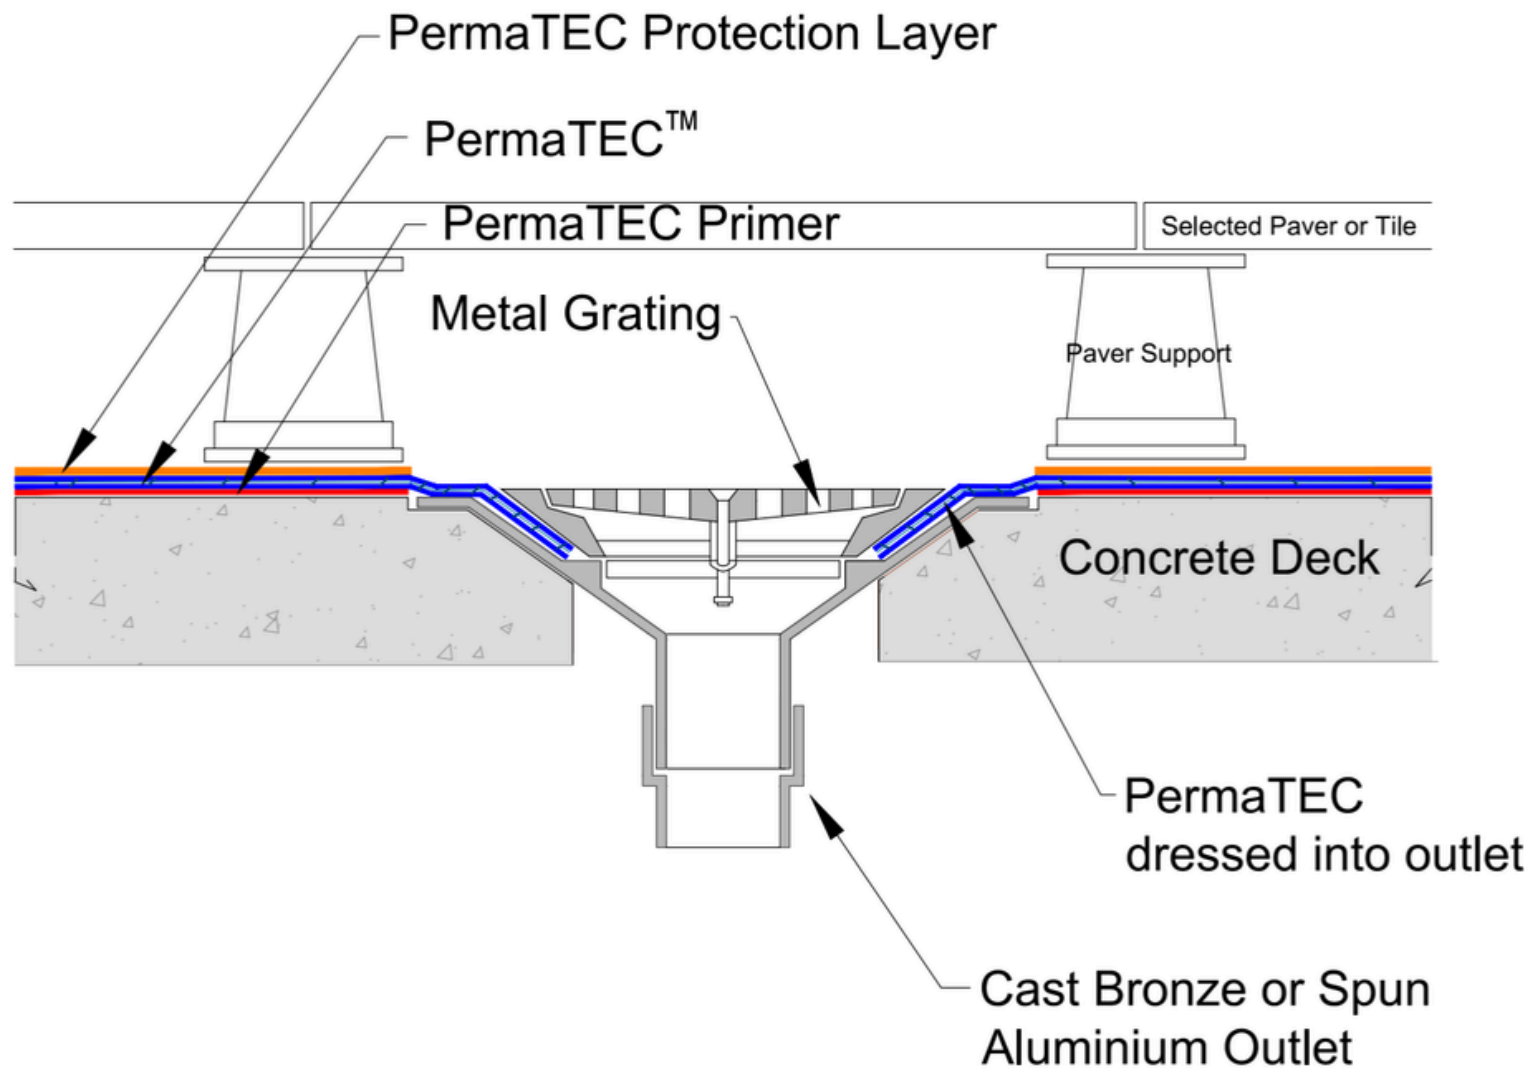

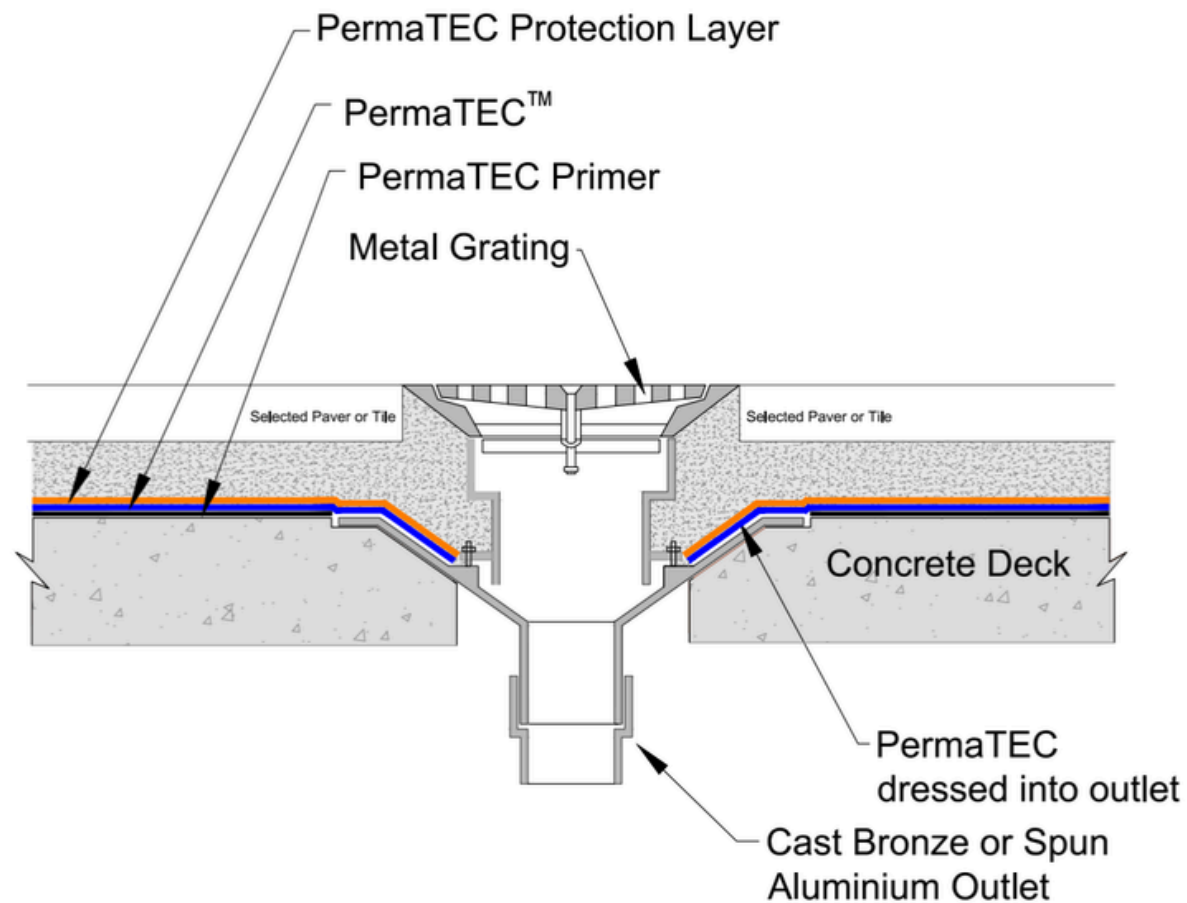

Neuchâtel Waterproofing Limited
 Tel: 09 441 4595
 Email: info@neuchatel.co.nz
 17 Manga Road, Silverdale,
 Auckland 0922
 New Zealand


PRODUCT / SYSTEM:
NEUCHATEL PERMASEC UNINSULATED PODIUM SYSTEM


DRAWING TITLE:
Podium Deck System OUTLET DETAIL TO PAVING


DRAWING NO:	REVISION:	DATE:	DRAWN BY:	SCALE:
PT-POD 006A		07.08.2025		NTS


All Neuchâtel products must be installed by a Certified trained Neuchâtel Applicator and in accordance with the relevant Codemark certificate, installation guides and relevant data sheets.
 Published current standard details of the system should be used as part of the Specification package. Any amendments to these details must be reviewed and approved in writing by the Neuchâtel Waterproofing Technical Services Department.
 Project specifications are available on request. Further information on all Neuchâtel Waterproofing products and services can be obtained through the contact details provided.

CodeMark 
 CMNZ70010

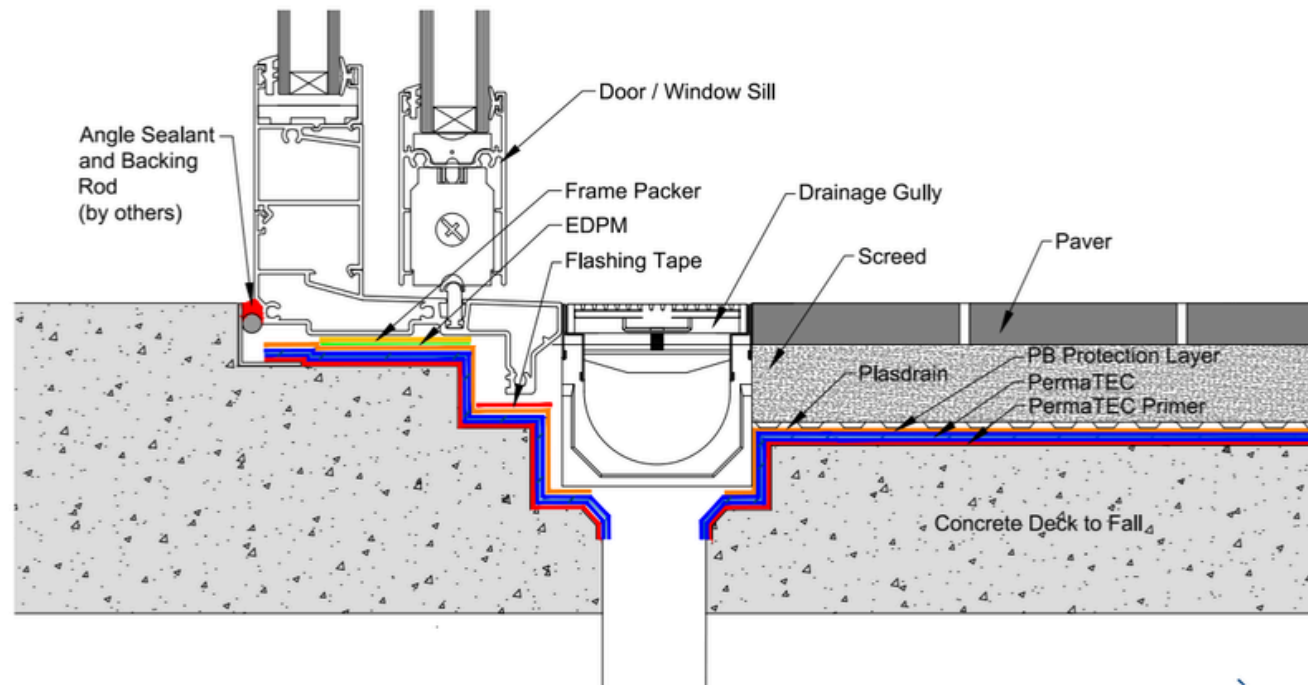

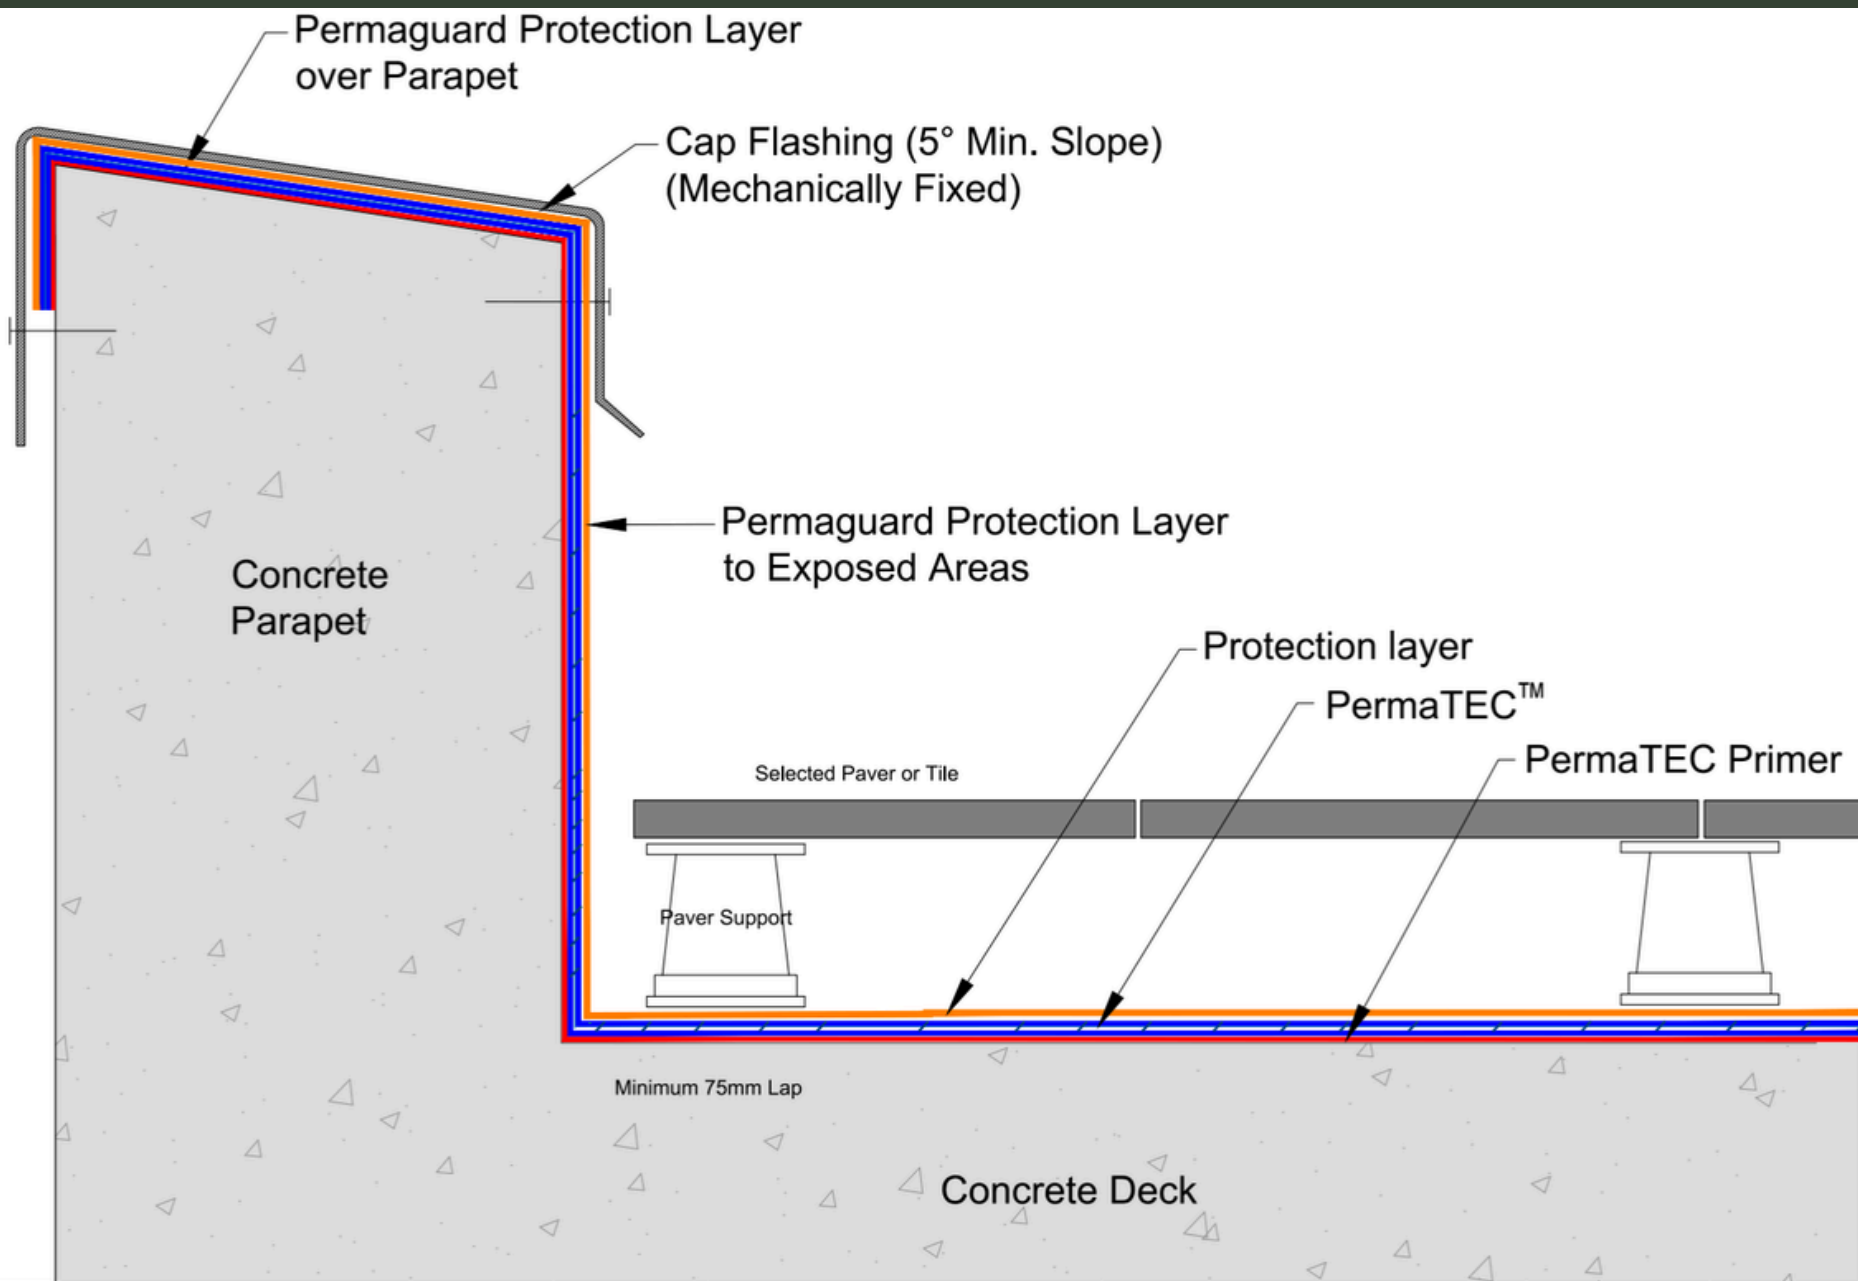

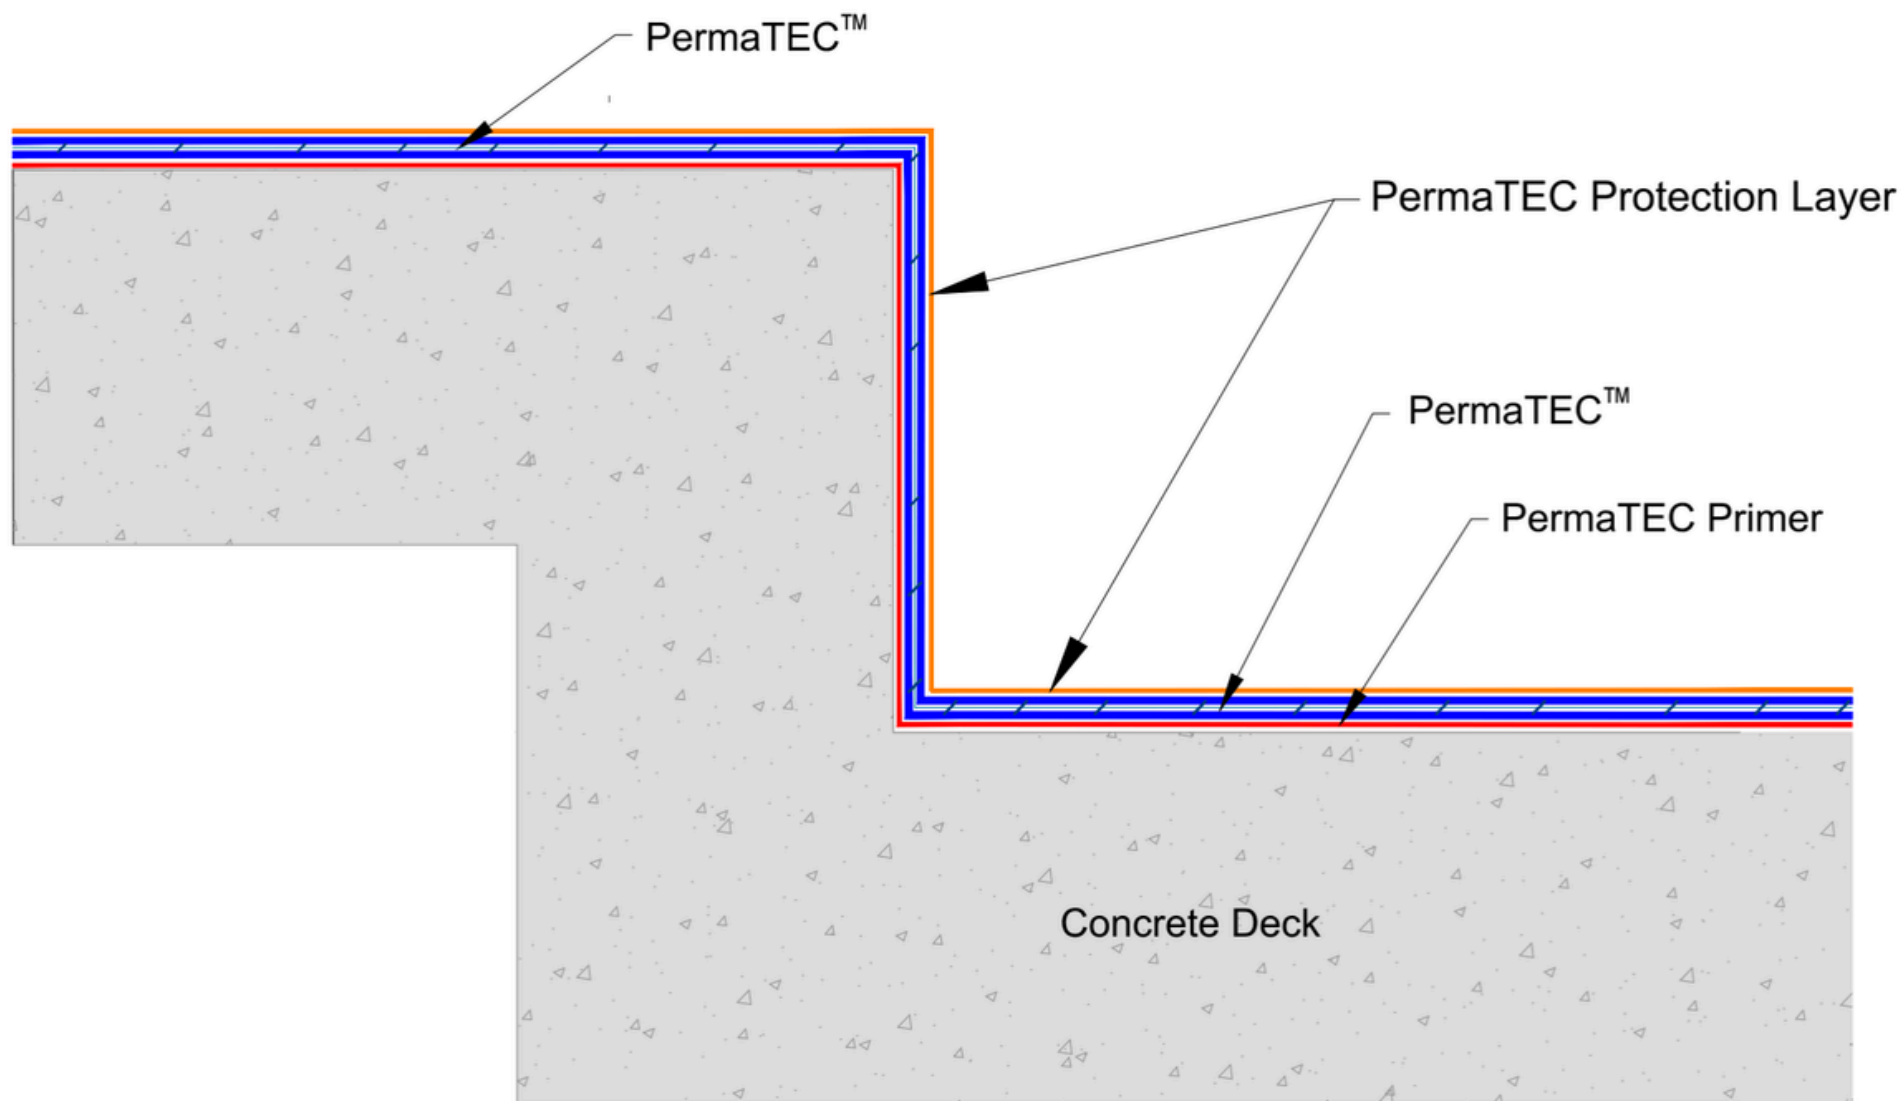

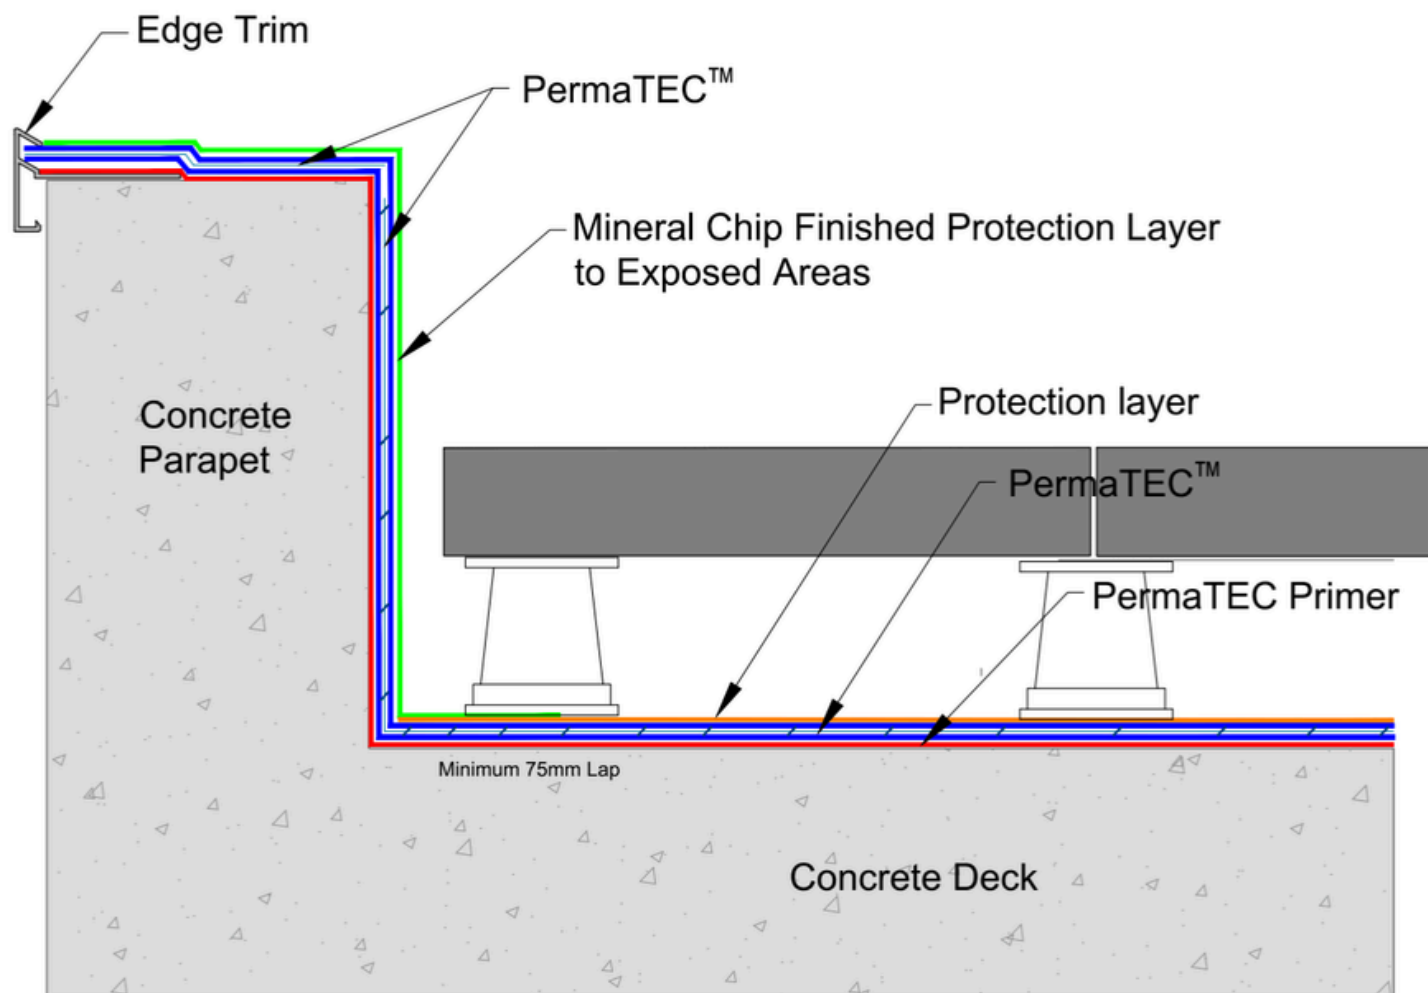

neuchâtel
Since 1905

Neuchâtel Waterproofing limited
Tel: 09 441 4595
Email: info@neuchatel.co.nz
17 Manga Road, Silverdale,
Auckland 0922
New Zealand

PRODUCT / SYSTEM:
NEUCHATEL PERMATEC UNINSULATED PODIUM SYSTEM

DRAWING TITLE:
Podium Deck System TRIMMED EDGE DETAIL

DRAWING NO:	REVISION:	DATE:	DRAWN BY:	SCALE:
PT-POD 009	1	08.08.2025		NTS

All Neuchâtel products must be installed by a Certified trained Neuchâtel Applicator and in accordance with the relevant Codemark certificate, installation guides and relevant data sheets.
Published current standard details of the system should be used as part of the Specification package. Any amendments to these details must be reviewed and approved in writing by the Neuchâtel Waterproofing Technical Services Department.
Project specifications are available on request. Further information on all Neuchâtel Waterproofing products and services can be obtained through the contact details provided.

CodeMark 
CMNZ70010

