neuchâtel

Neuchâtel Tanking




TANKING
DETAIL DRAWINGS

VERSION 001, NOVEMBER 2023

© Neuchatel New Zealand Ltd 2020. TERMS OF USE Disclaimer: This information is intended solely as a guide for use of Neuchatel products. Before using you should ensure that the product is suitable for use in the specific application. Nothing in this information constitutes a statement of fitness for particular purpose and appropriate expert advice is to always be obtained. Neuchatel New Zealand Ltd makes no warranty regarding the use of this information with non-Neuchatel products. This drawing is the property of Neuchatel New Zealand Ltd. It cannot be copied in any form and must be returned to Neuchatel New Zealand Ltd upon request

CodeMark
CMNZ70011

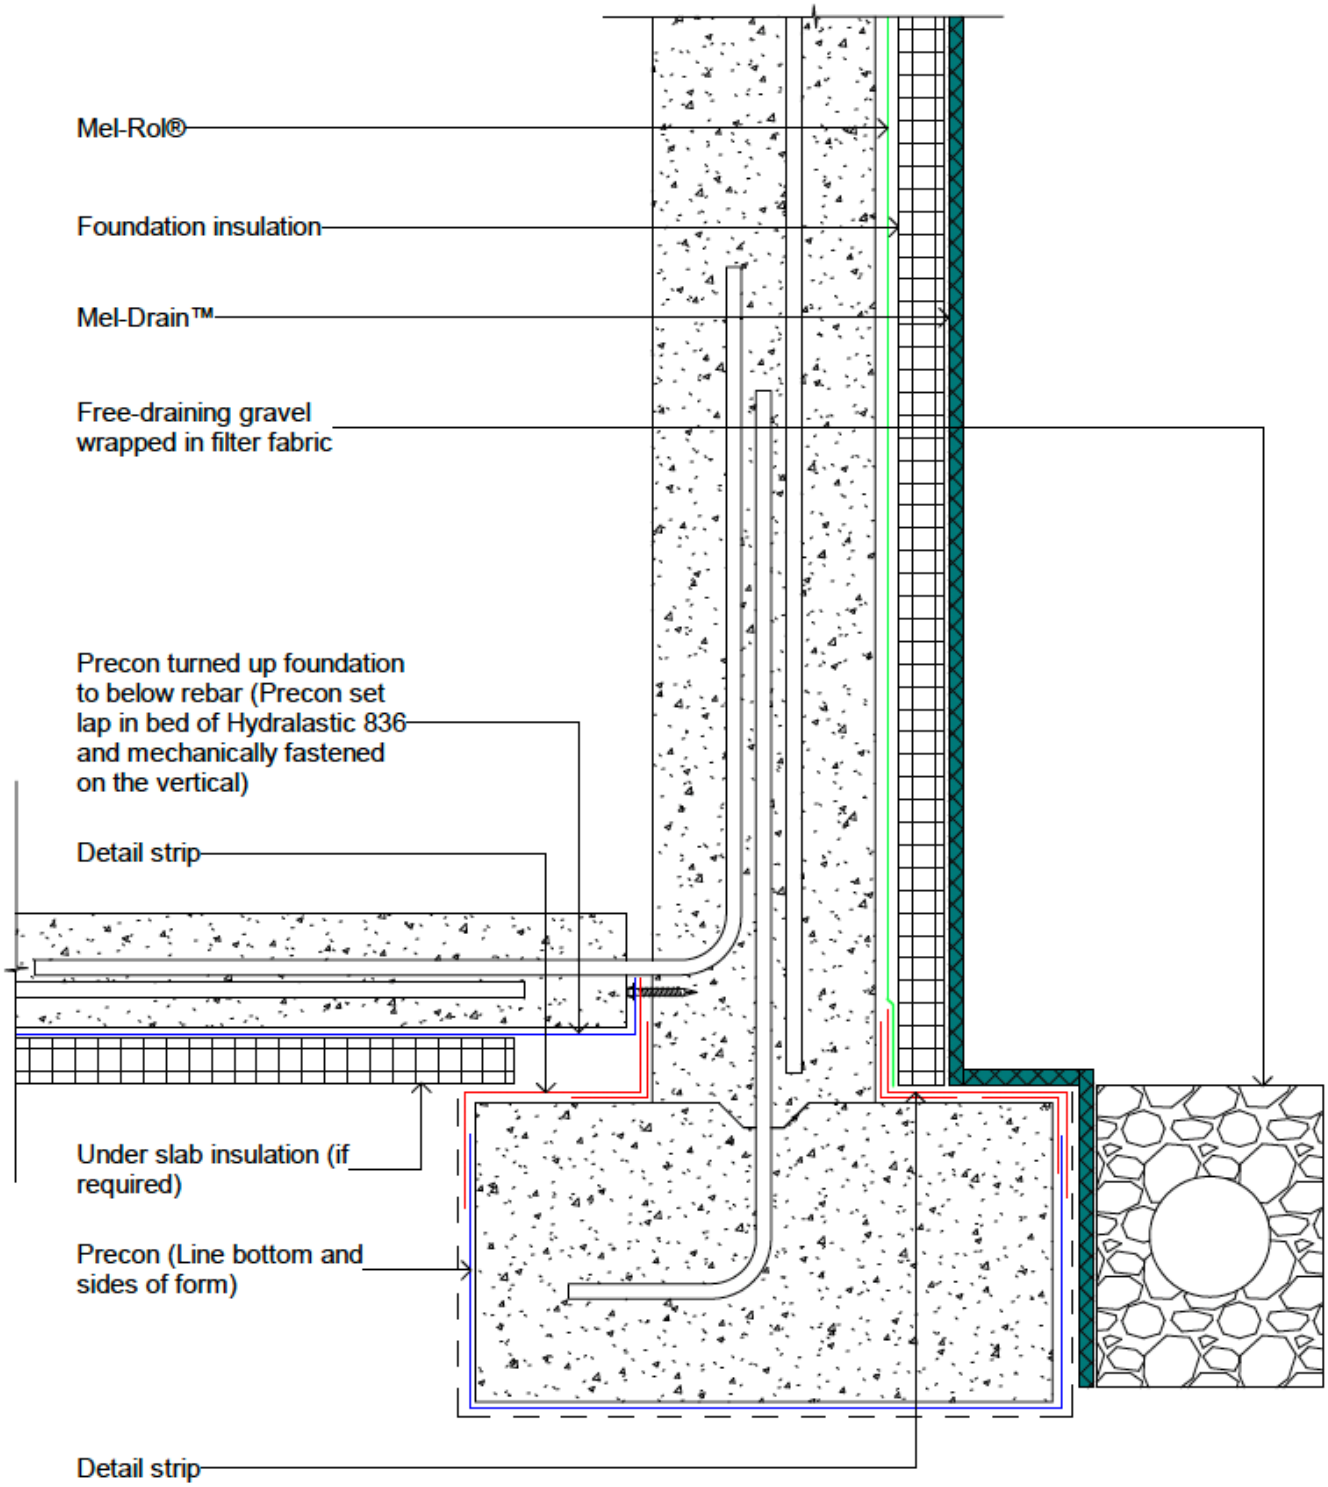

© copyright 2018 Neuchatel New Zealand Ltd

Issue 2020-02

neuchâtel

17 Manga Road, Silverdale
09 441 4595
info@neuchatel.co.nz


Tanking Detailing

Foundation Base Slab Above Footing
Non-Structural Slab Water Table Above Slab

File:	
Scale: 1 : 5	Reference: NEU_MEL_001
Date: September 2018	

© Neuchatel New Zealand Ltd 2020. TERMS OF USE Disclaimer: This information is intended solely as a guide for use of Neuchatel products. Before using you should ensure that the product is suitable for use in the specific application. Nothing in this information constitutes a statement of fitness for particular purpose and appropriate expert advice is to always be obtained. Neuchatel New Zealand Ltd makes no warranty regarding the use of this information with non-Neuchatel products. This drawing is the property of Neuchatel New Zealand Ltd. It cannot be copied in any form and must be returned to Neuchatel New Zealand Ltd upon request

CodeMark
CMNZ70011

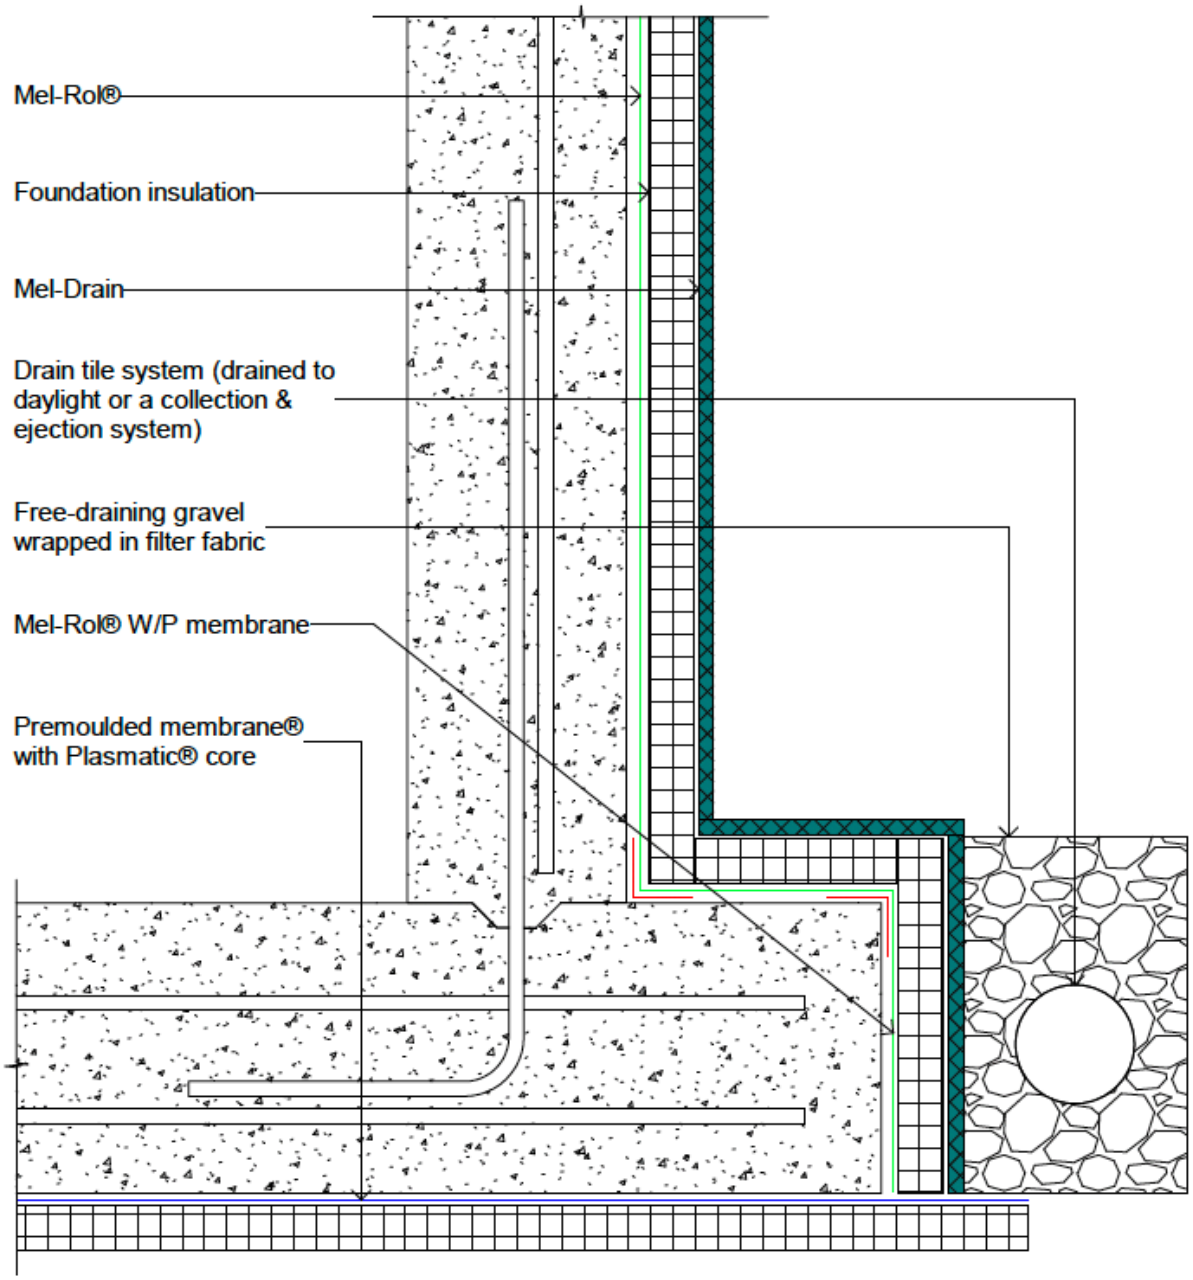

© copyright 2018 Neuchatel New Zealand Ltd

Issue 2020-02

neuchâtel
17 Manga Road, Silverdale
09 441 4595
info@neuchatel.co.nz


Tanking Detailing

Foundation Base Structural Slab No Mud Slab
Water Table Above Slab

File:	
Scale: 1 : 5	Reference: NEU_MEL_002
Date: September 2018	

© Neuchatel New Zealand Ltd 2020. TERMS OF USE Disclaimer: This information is intended solely as a guide for use of Neuchatel products. Before using you should ensure that the product is suitable for use in the specific application. Nothing in this information constitutes a statement of fitness for particular purpose and appropriate expert advice is to always be obtained. Neuchatel New Zealand Ltd makes no warranty regarding the use of this information with non-Neuchatel products. This drawing is the property of Neuchatel New Zealand Ltd. It cannot be copied in any form and must be returned to Neuchatel New Zealand Ltd upon request

CodeMark
CMNZ70011

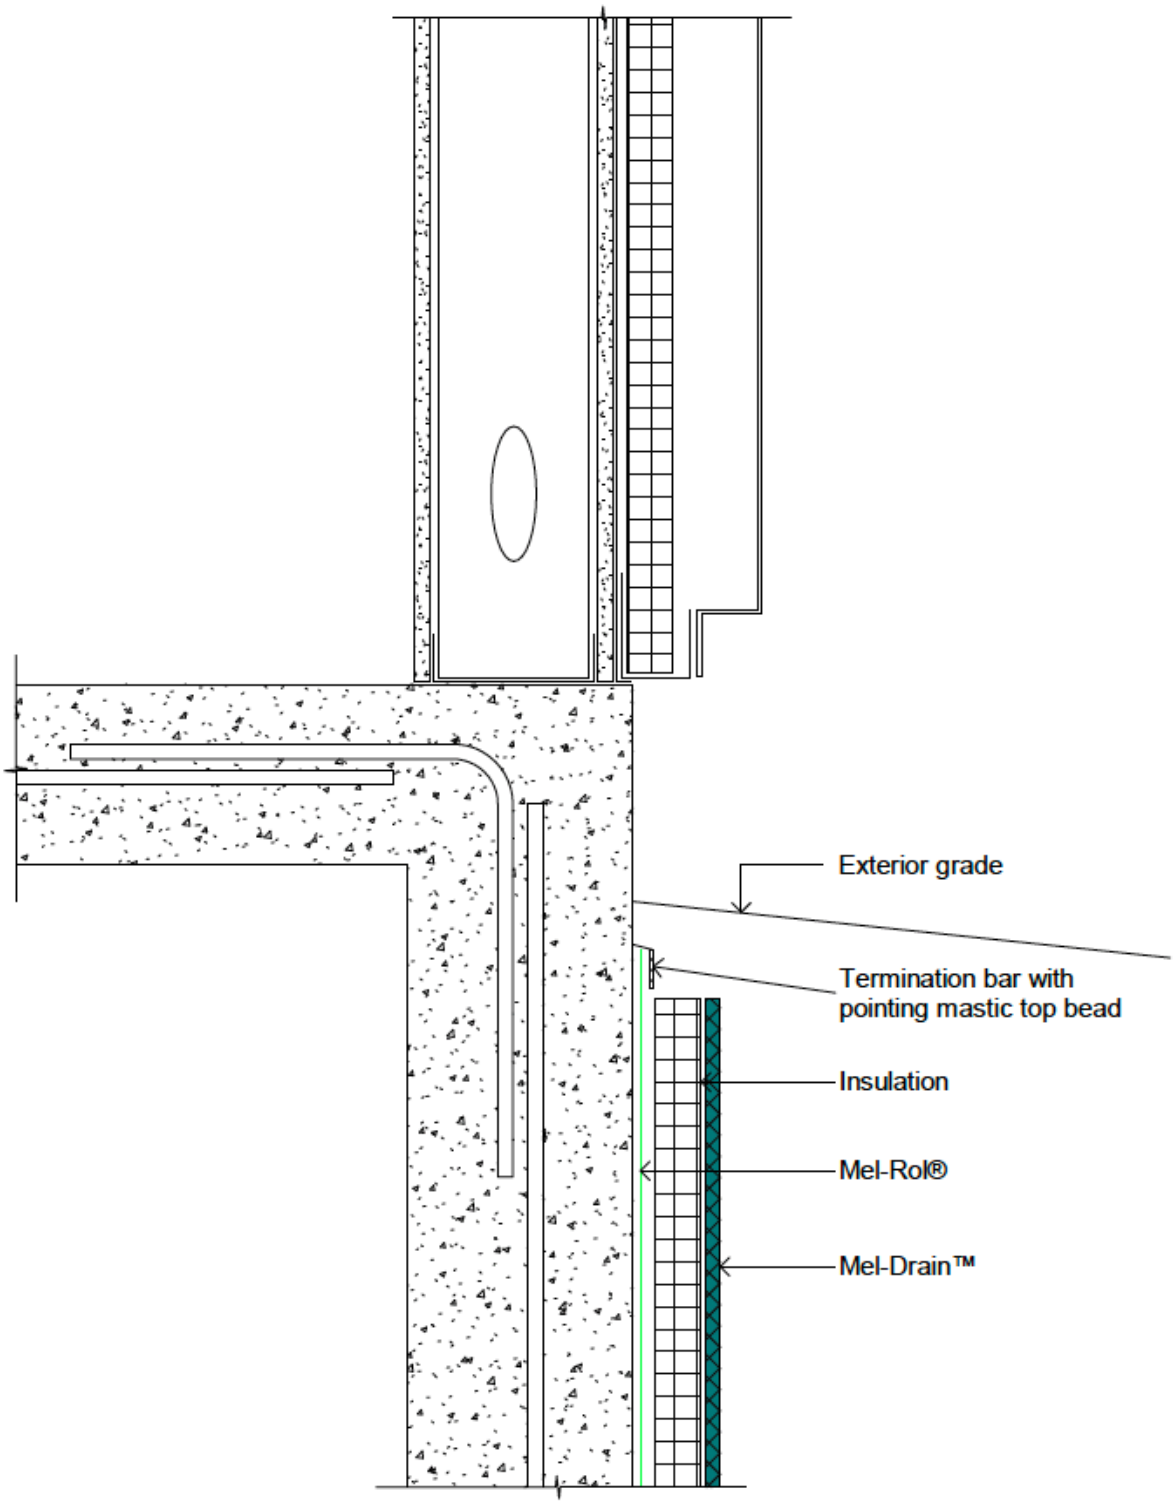

© copyright 2018 Neuchatel New Zealand Ltd

Issue 2020-02

neuchâtel

Tanking Detailing


Foundation Top No Veneer Shelf

17 Manga Road, Silverdale
09 441 4595
info@neuchatel.co.nz

File:	
Scale: 1 : 5	Reference NEU_MEL_003
Date: September 2018	

© Neuchatel New Zealand Ltd 2020. TERMS OF USE Disclaimer: This information is intended solely as a guide for use of Neuchatel products. Before using you should ensure that the product is suitable for use in the specific application. Nothing in this information constitutes a statement of fitness for particular purpose and appropriate expert advice is to always be obtained. Neuchatel New Zealand Ltd makes no warranty regarding the use of this information with non-Neuchatel products. This drawing is the property of Neuchatel New Zealand Ltd. It cannot be copied in any form and must be returned to Neuchatel New Zealand Ltd upon request

CodeMark
CMNZ70011

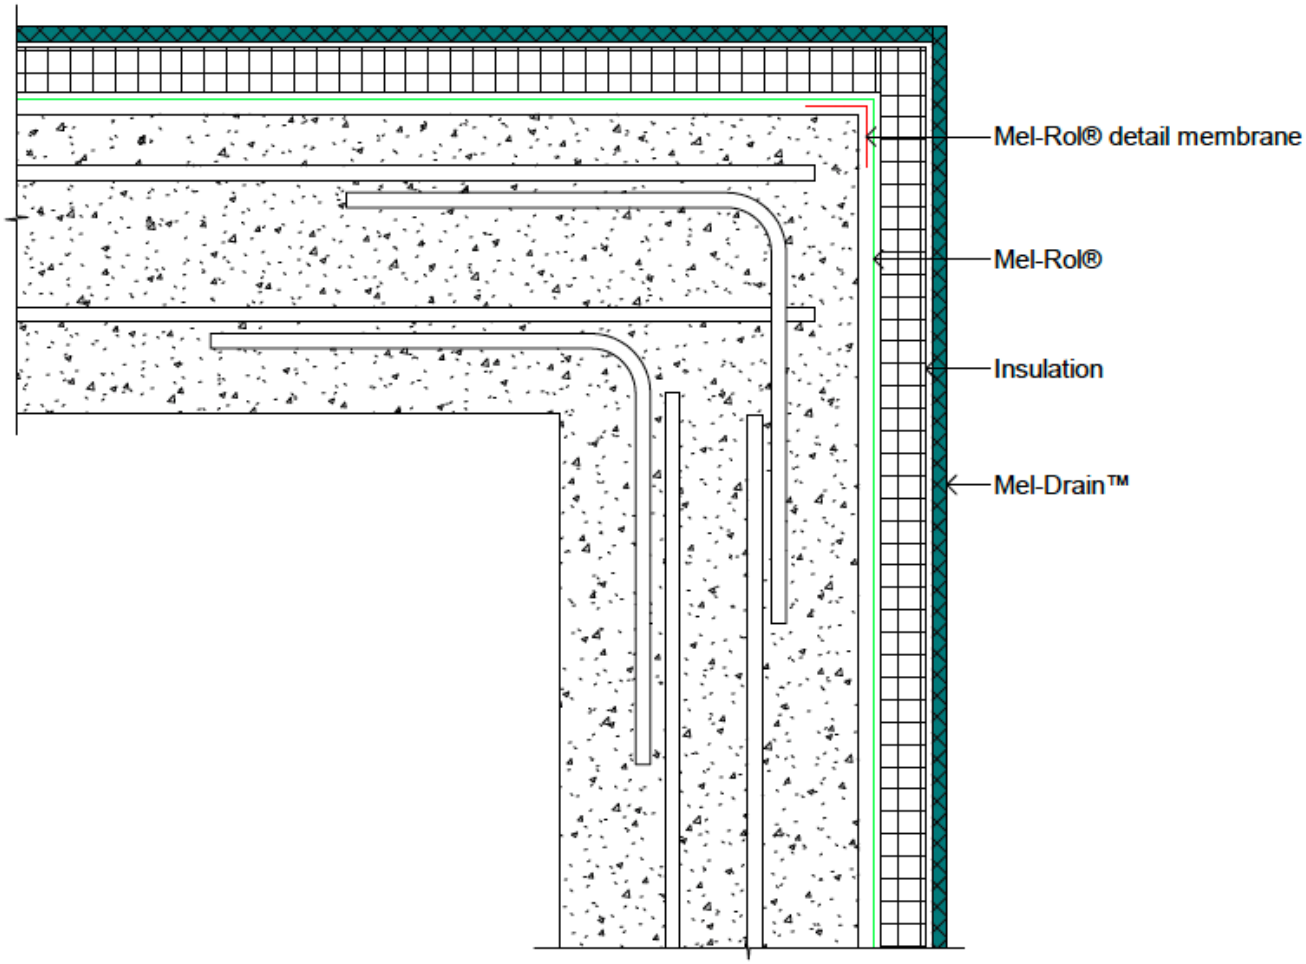

© copyright 2018 Neuchatel New Zealand Ltd

Issue 2020-02

neuchâtel

Tanking Detailing


Plan View Outside Corner

17 Manga Road, Silverdale
09 441 4595
info@neuchatel.co.nz

File:	
Scale: 1 : 5	Reference: NEU_MEL_004
Date: September 2018	

© Neuchatel New Zealand Ltd 2020. TERMS OF USE Disclaimer: This information is intended solely as a guide for use of Neuchatel products. Before using you should ensure that the product is suitable for use in the specific application. Nothing in this information constitutes a statement of fitness for particular purpose and appropriate expert advice is to always be obtained. Neuchatel New Zealand Ltd makes no warranty regarding the use of this information with non-Neuchatel products. This drawing is the property of Neuchatel New Zealand Ltd. It cannot be copied in any form and must be returned to Neuchatel New Zealand Ltd upon request

CodeMark
CMNZ70011

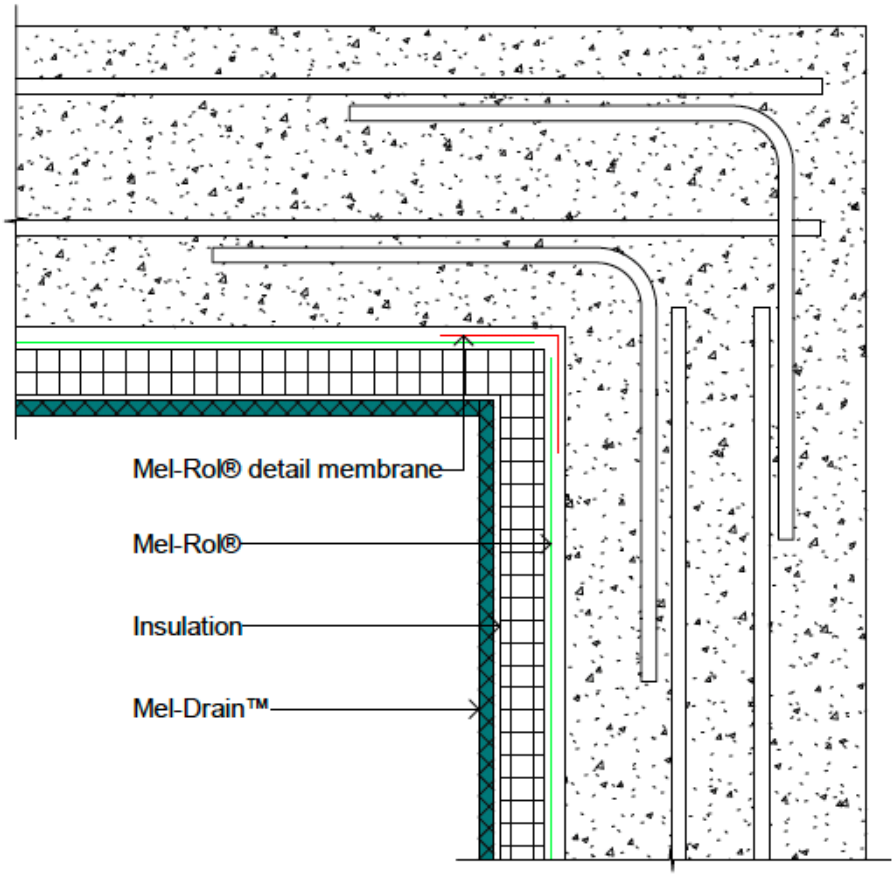

© copyright 2018 Neuchatel New Zealand Ltd

Issue 2020-02

neuchâtel

17 Manga Road, Silverdale
09 441 4595
info@neuchatel.co.nz


Tanking Detailing

Plan View Inside Corner

File:	
Scale: 1 : 5	Reference NEU_MEL_005
Date: September 2018	

© Neuchatel New Zealand Ltd 2020. TERMS OF USE Disclaimer: This information is intended solely as a guide for use of Neuchatel products. Before using you should ensure that the product is suitable for use in the specific application. Nothing in this information constitutes a statement of fitness for particular purpose and appropriate expert advice is to always be obtained. Neuchatel New Zealand Ltd makes no warranty regarding the use of this information with non-Neuchatel products. This drawing is the property of Neuchatel New Zealand Ltd. It cannot be copied in any form and must be returned to Neuchatel New Zealand Ltd upon request

CodeMark
CMNZ70011

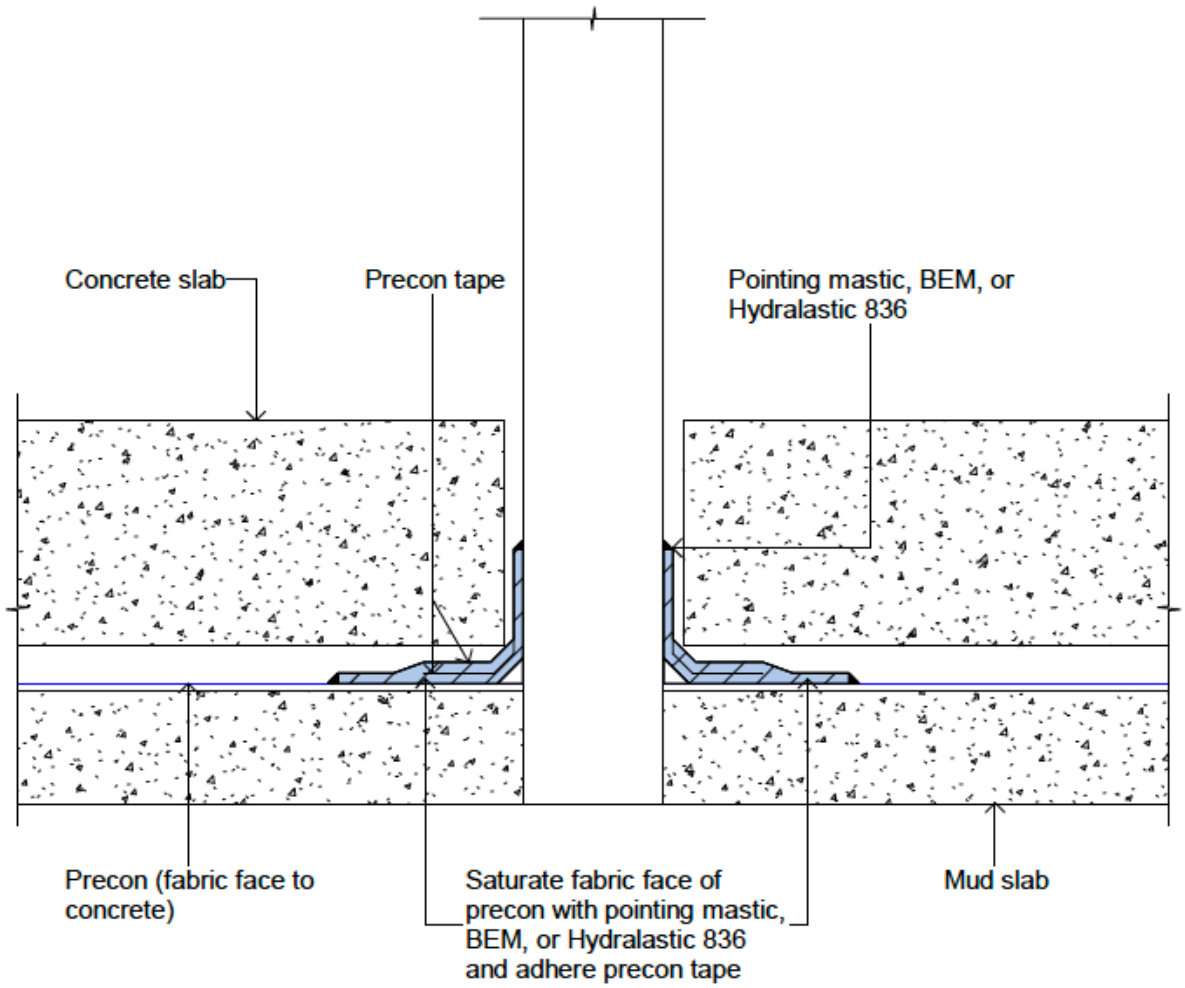

© copyright 2018 Neuchatel New Zealand Ltd

Issue 2020-02

neuchâtel

Tanking Detailing


Horizontal Pipe Penetration Precon

17 Manga Road, Silverdale
09 441 4595
info@neuchatel.co.nz

File:	
Scale: 1 : 5	Reference NEU_MEL_006
Date: September 2018	

© Neuchatel New Zealand Ltd 2020. TERMS OF USE Disclaimer: This information is intended solely as a guide for use of Neuchatel products. Before using you should ensure that the product is suitable for use in the specific application. Nothing in this information constitutes a statement of fitness for particular purpose and appropriate expert advice is to always be obtained. Neuchatel New Zealand Ltd makes no warranty regarding the use of this information with non-Neuchatel products. This drawing is the property of Neuchatel New Zealand Ltd. It cannot be copied in any form and must be returned to Neuchatel New Zealand Ltd upon request

CodeMark
CMNZ70011

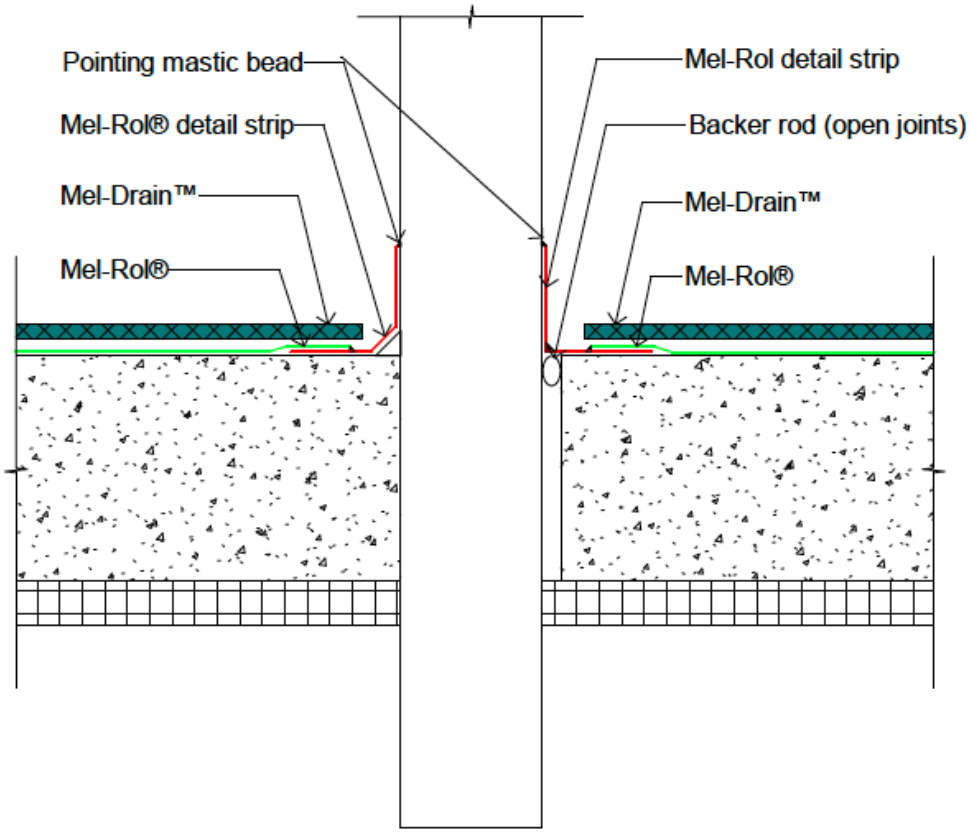

© copyright 2018 Neuchatel New Zealand Ltd

Issue 2020-02

neuchâtel

Tanking Detailing

Membrane Penetration Horizontal Orientation

17 Manga Road, Silverdale
09 441 4595
info@neuchatel.co.nz

File:	
Scale: 1 : 5	Reference: NEU_MEL_007
Date: September 2018	